



UPVC windows/doors
not appropriate.

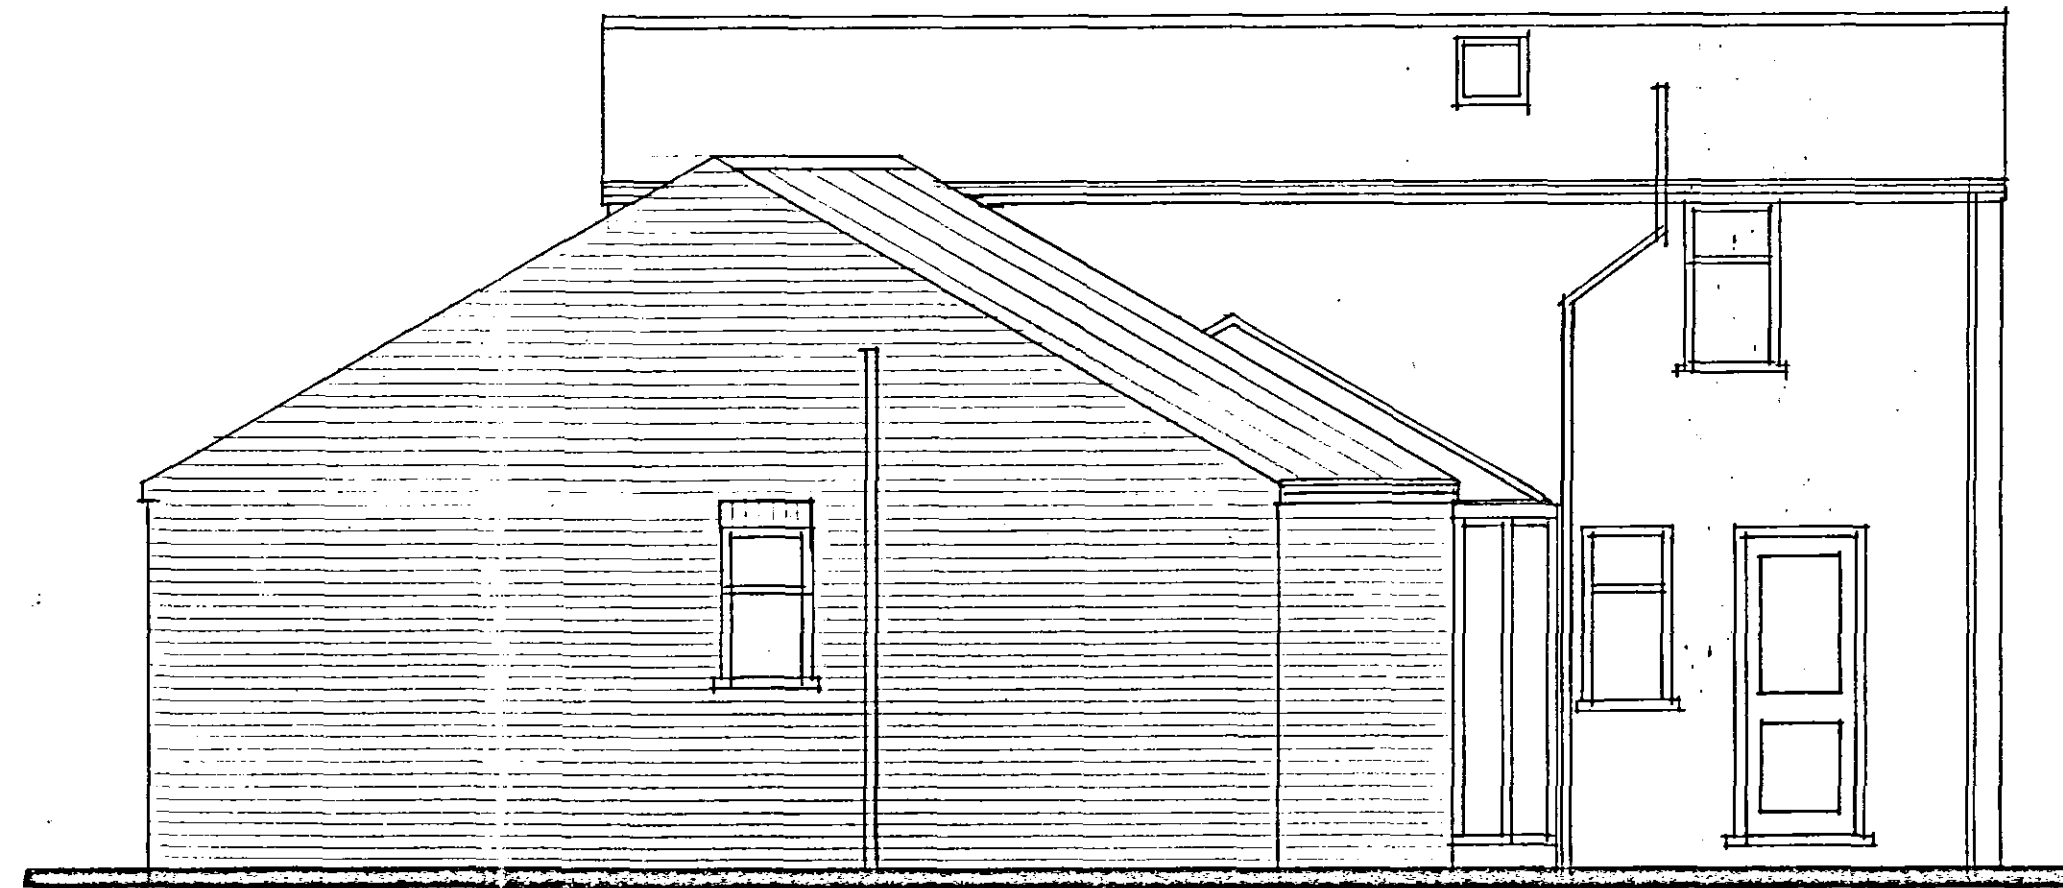


REAR

Scale of extension excessively
large compared to exst. building

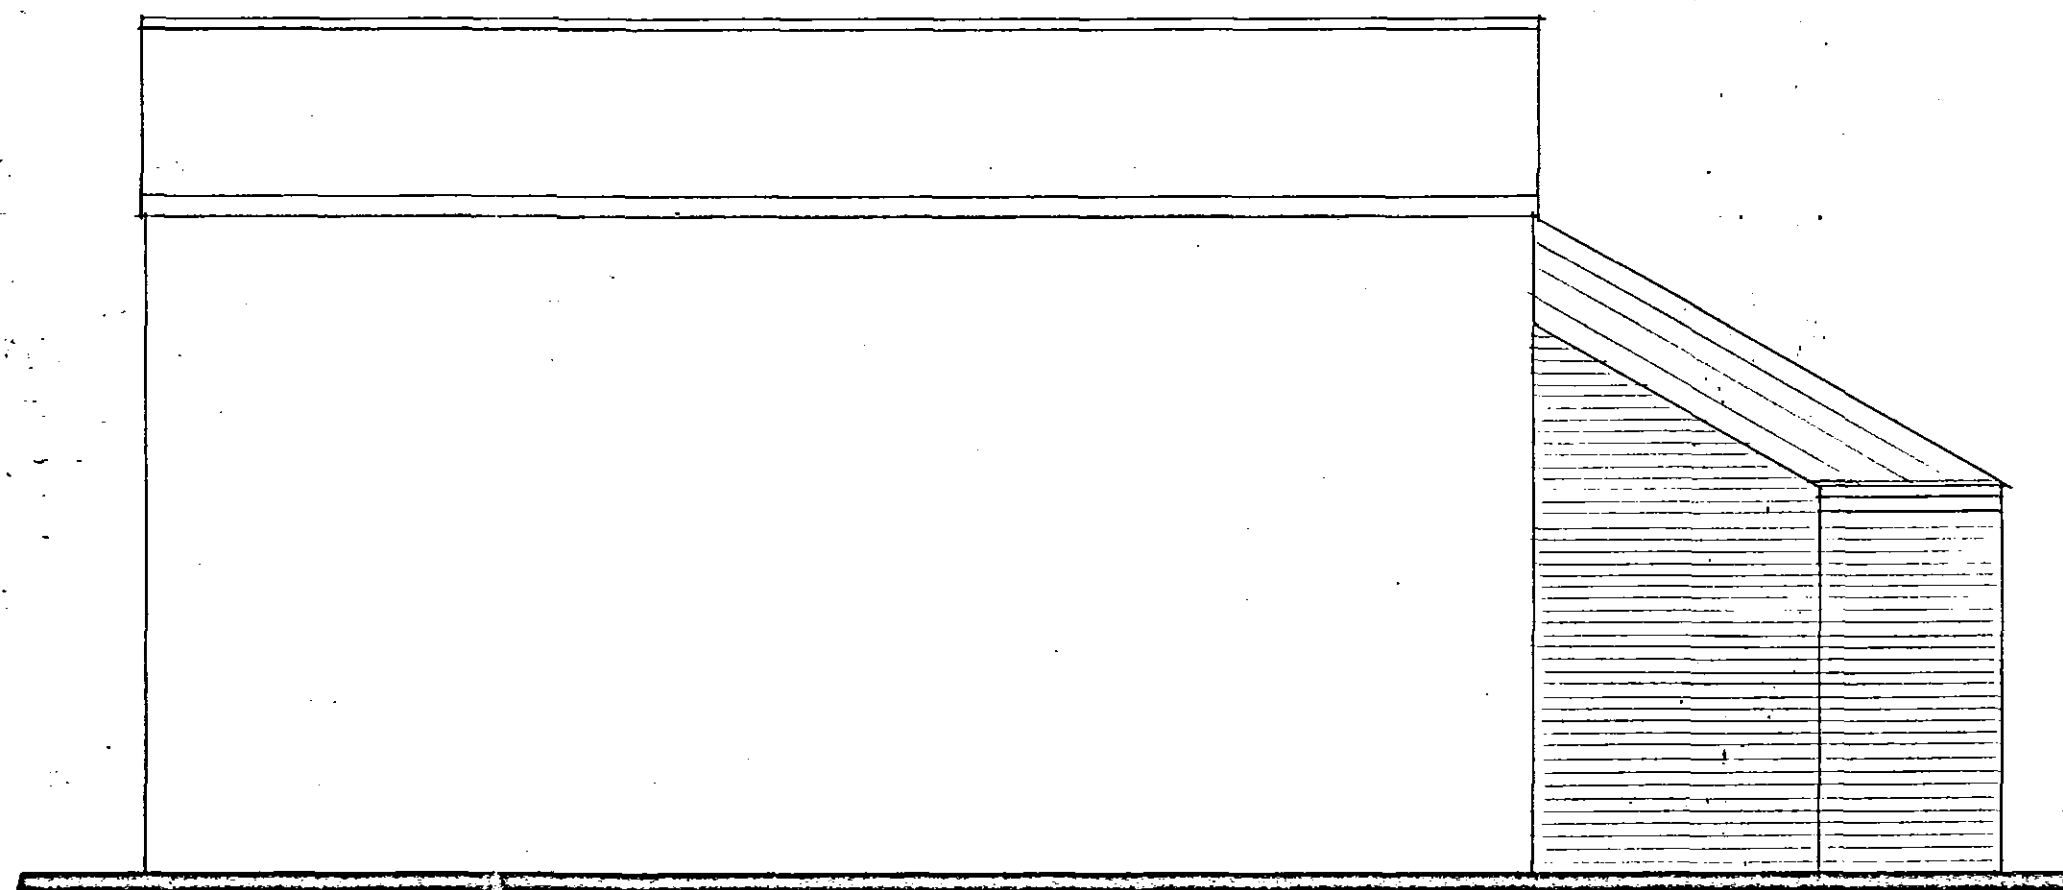


FRONT


Difference in depth of plan
form means roof forms are
fairly different

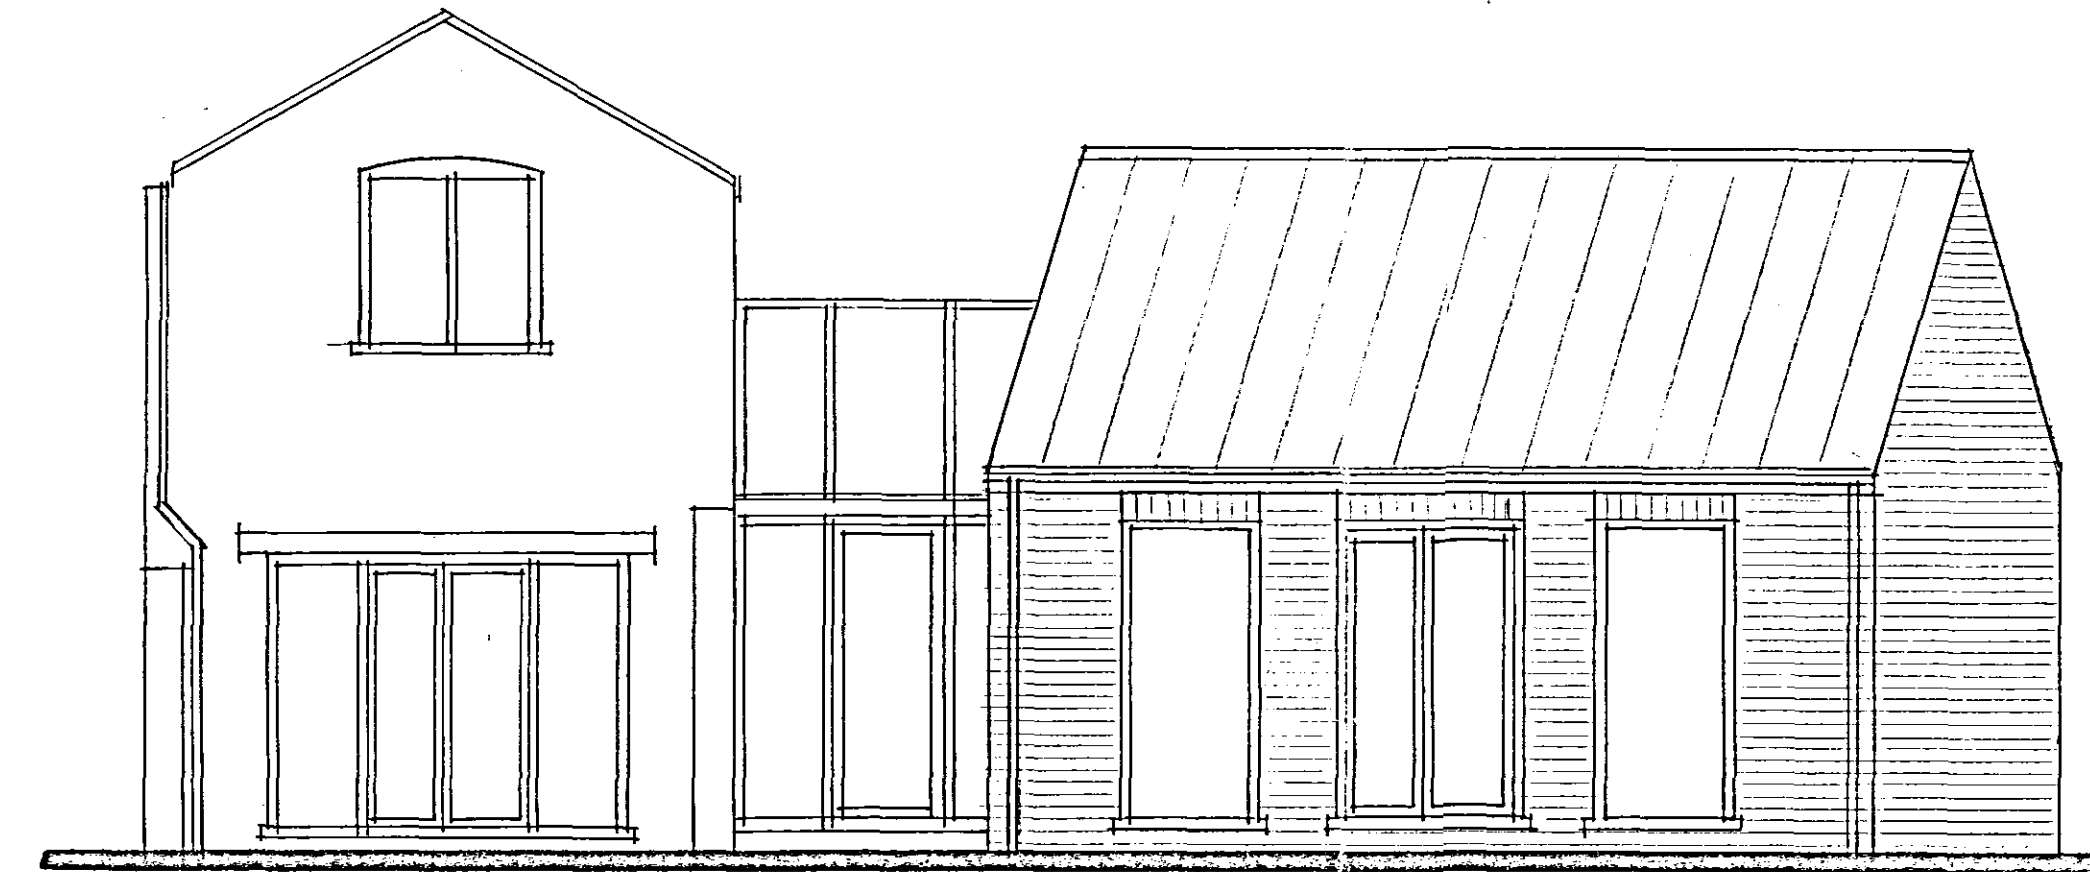

SIDE

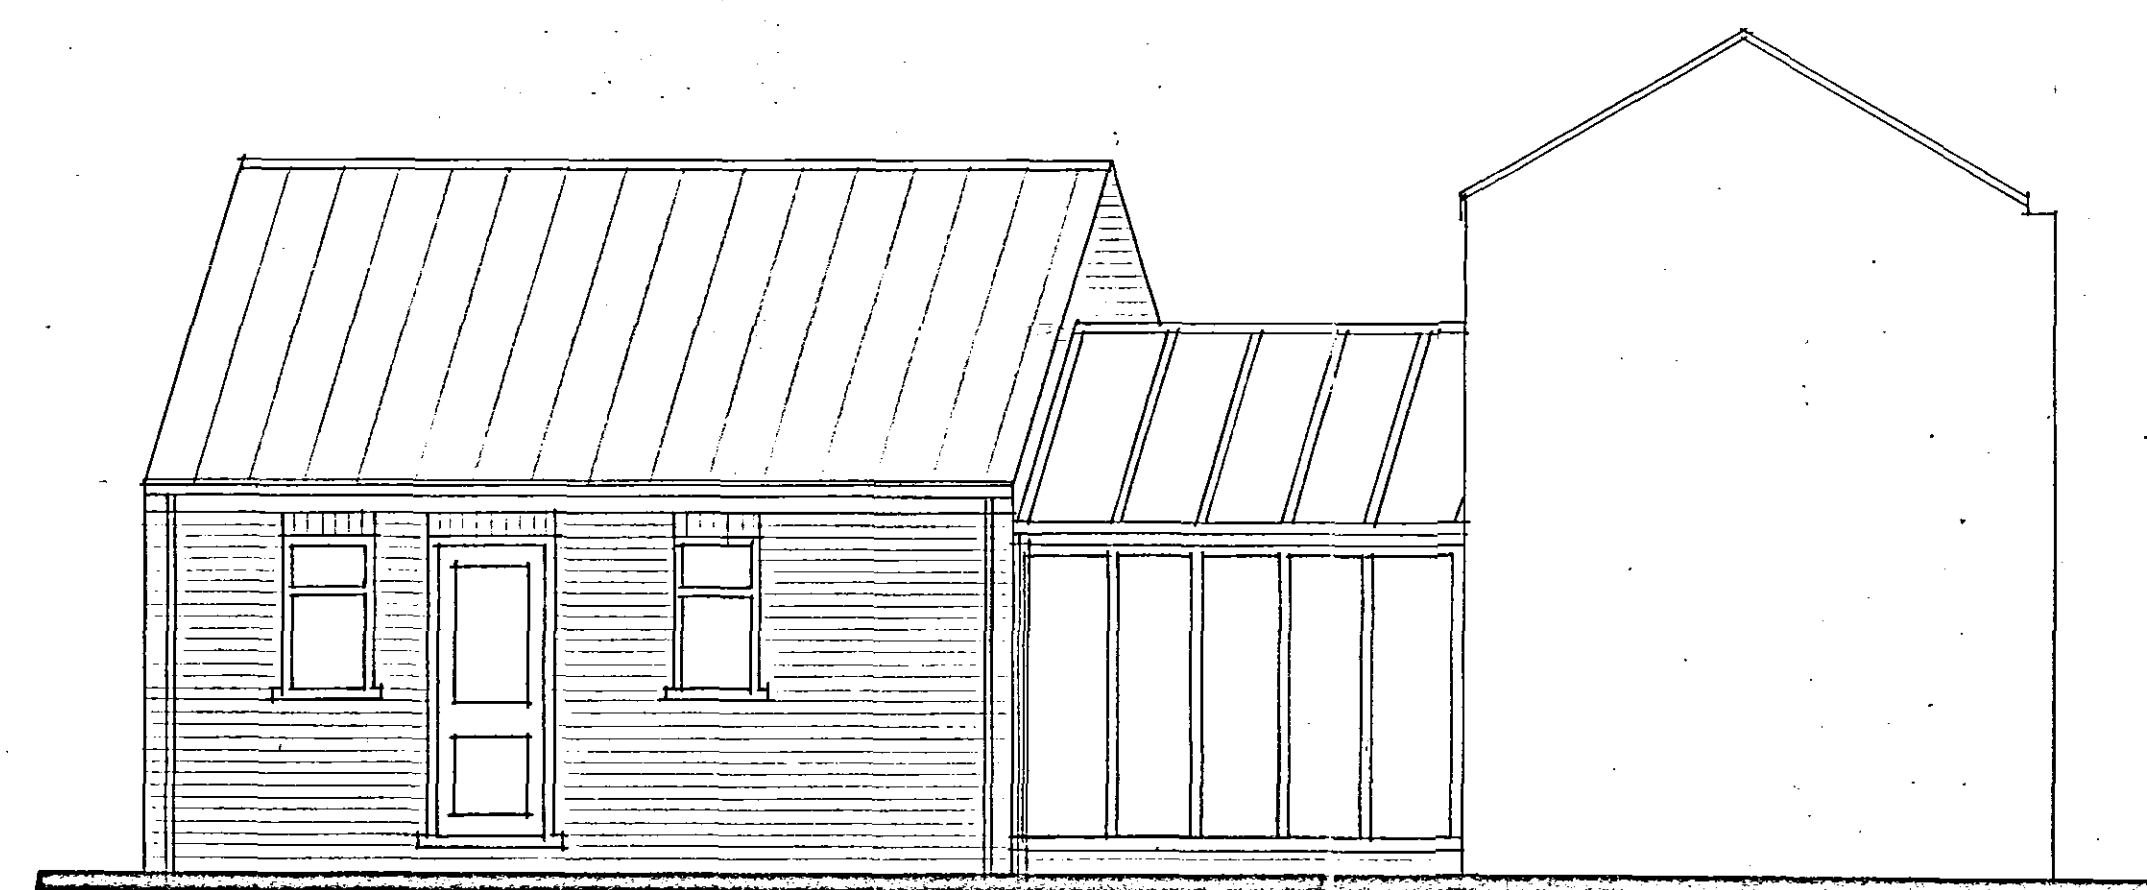

SIDE

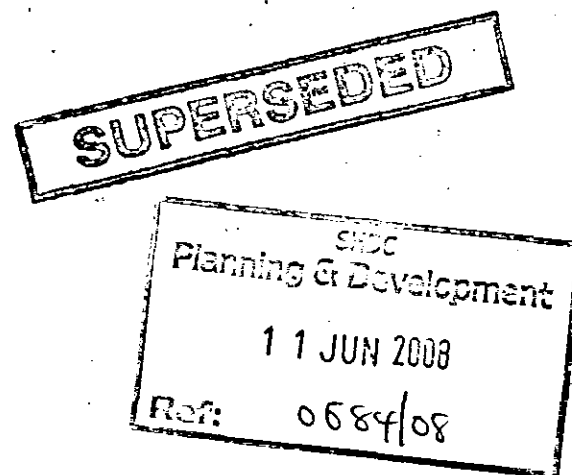

B - IMF, ADDED - 2.6.08
A - DESIGN ALTS - 1.5.08

Status
DESIGN
CONSULTANTS IN ARCHITECTURE & PLANNING

PROPOSED CONVERSION &
EXTENSION OF FORMER POST
OFFICE SORTING OFFICE INTO
DWELLING AT No 6,
THE AVIARY, REFORM STREET,
CROWLAND FOR

MRS. J. HUNTER.

ELEVATIONS AS PROPOSED

1:50 SD08-018/3
APRIL-08 B.GILHAM.

2 Edinburgh Walk, Holbeach,
Spalding, Lincs. PE12 7AP.
Tel: 01406 424343 Fax: 01406 490702

