


Existing building to have render/Tyrolean finish;
colour - white.

To extension all brickwork to be second-hand
reclaimed bricks.


All pitched roofs to have slate covering.

Area to rear of entrance area to be flat roof with
parapet wall.

Painted timber external joinery.

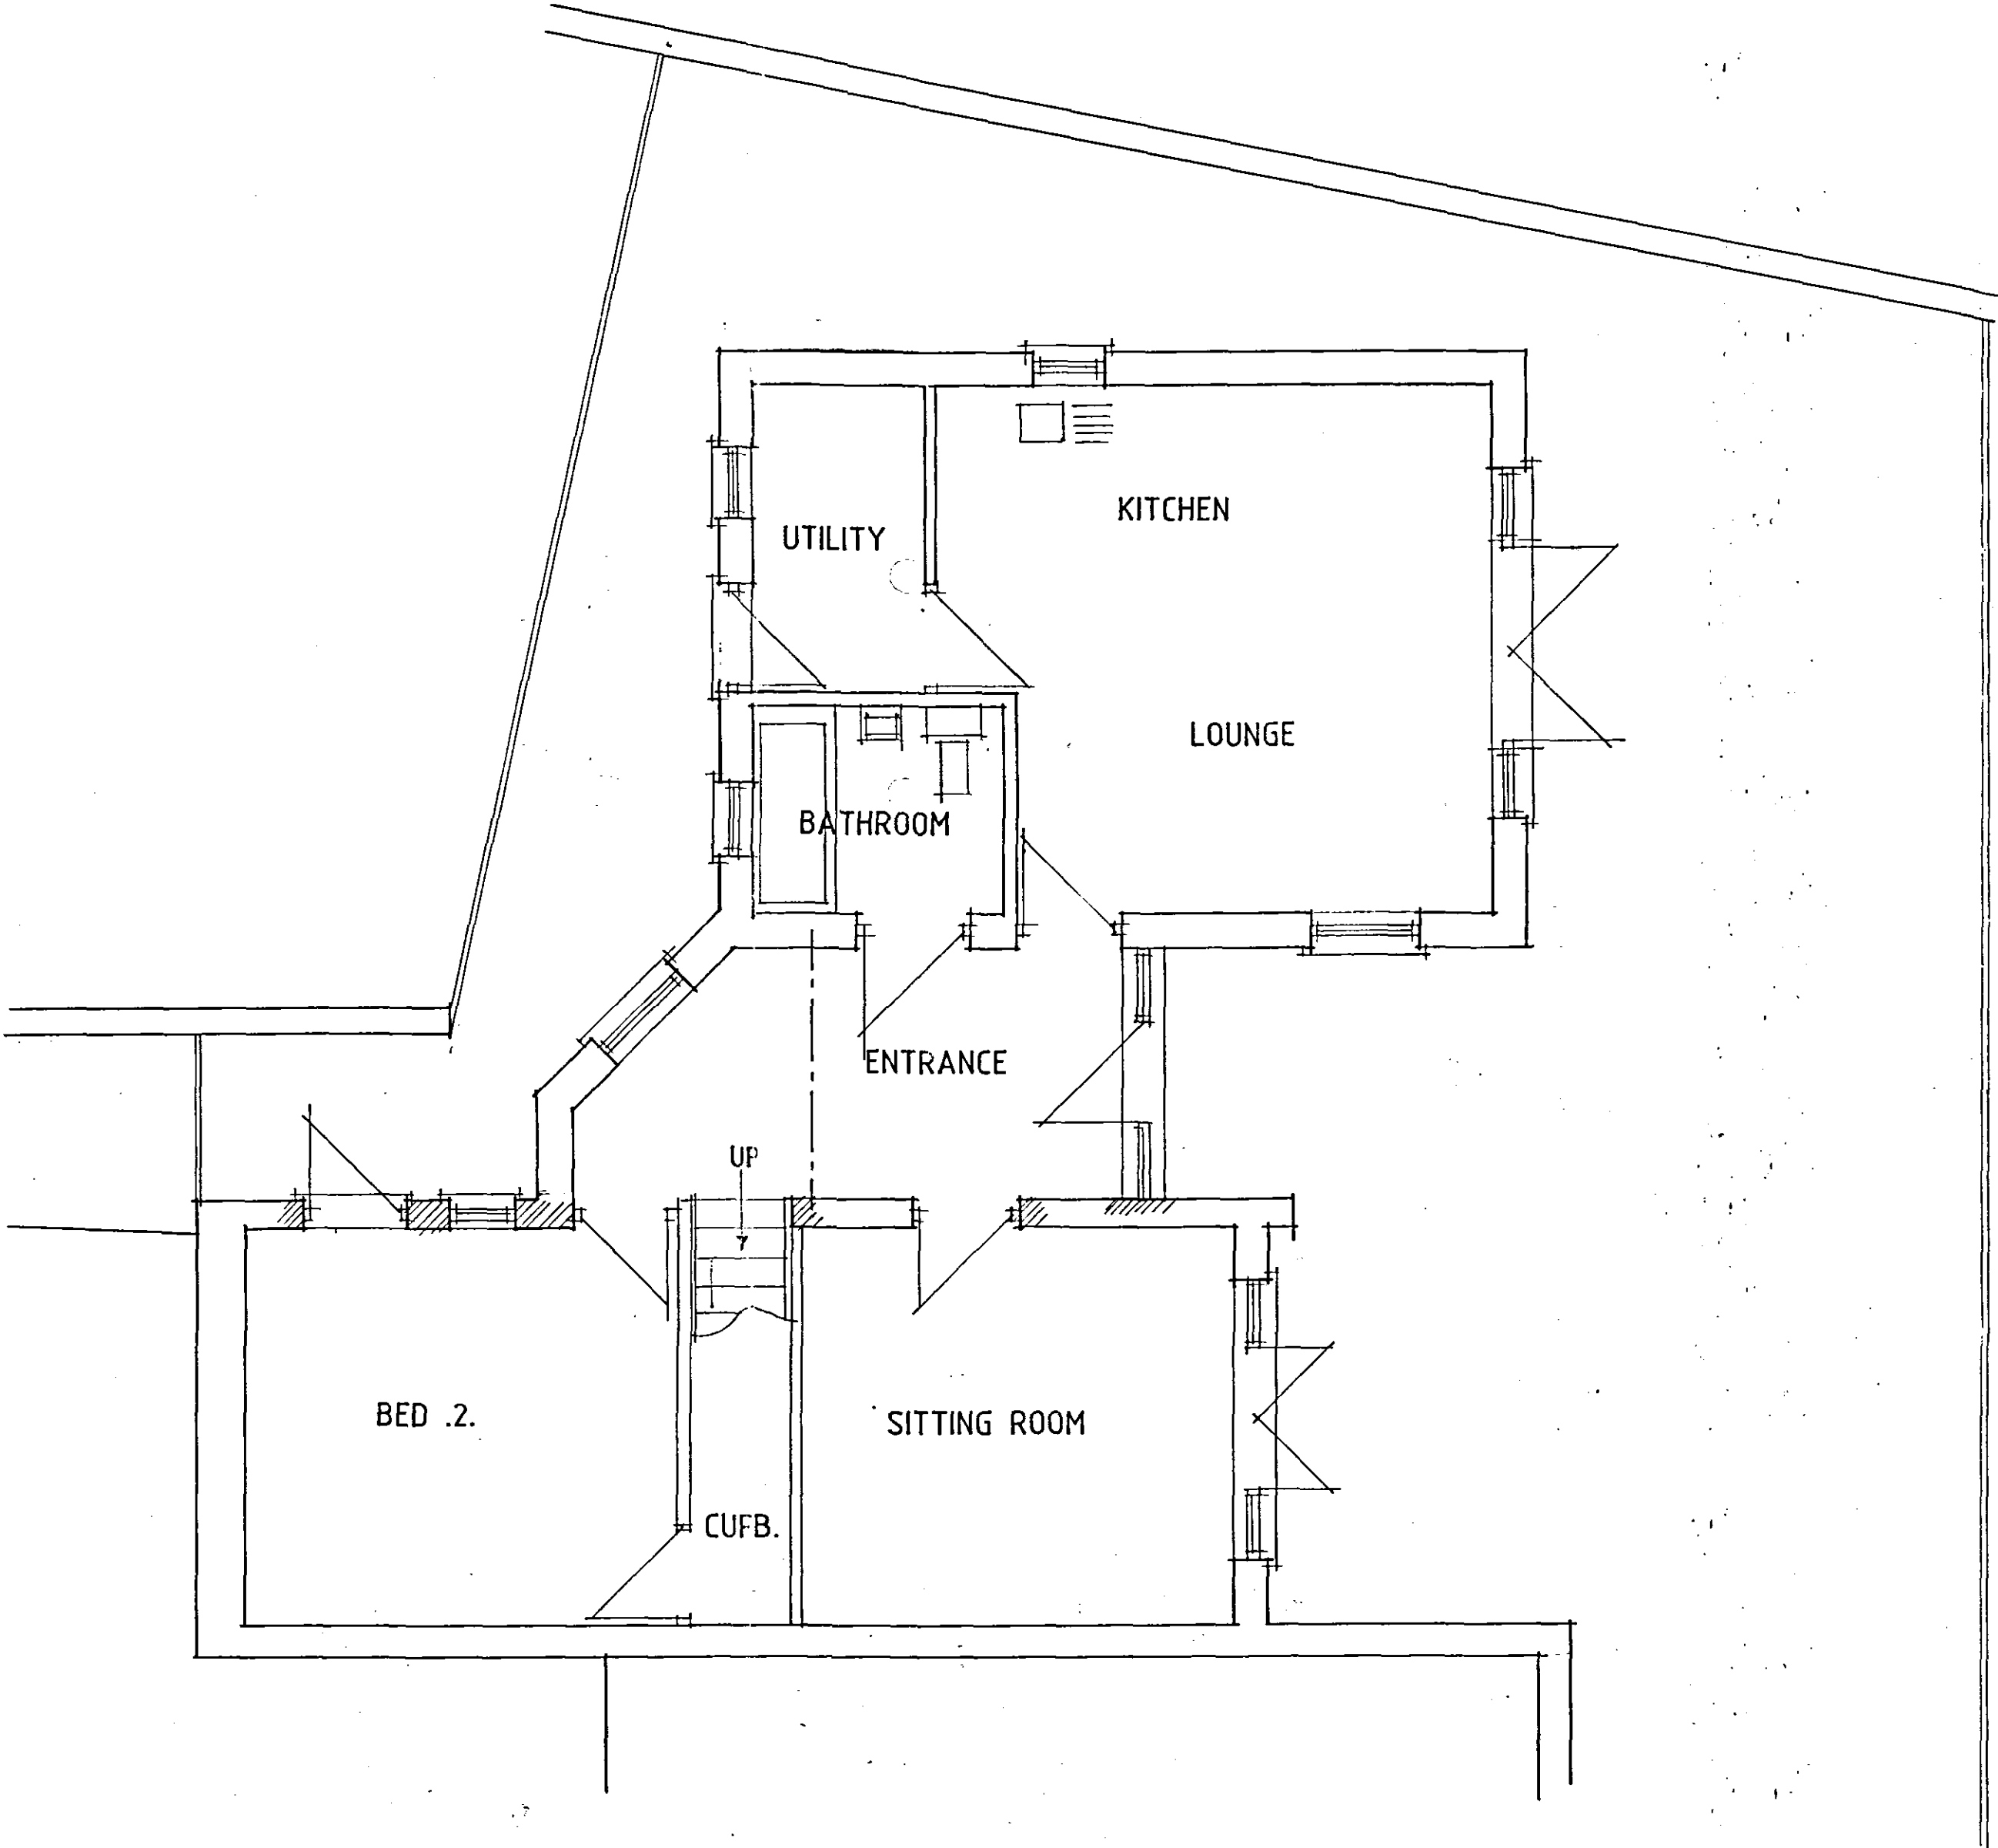

GROUND FLOOR PLAN

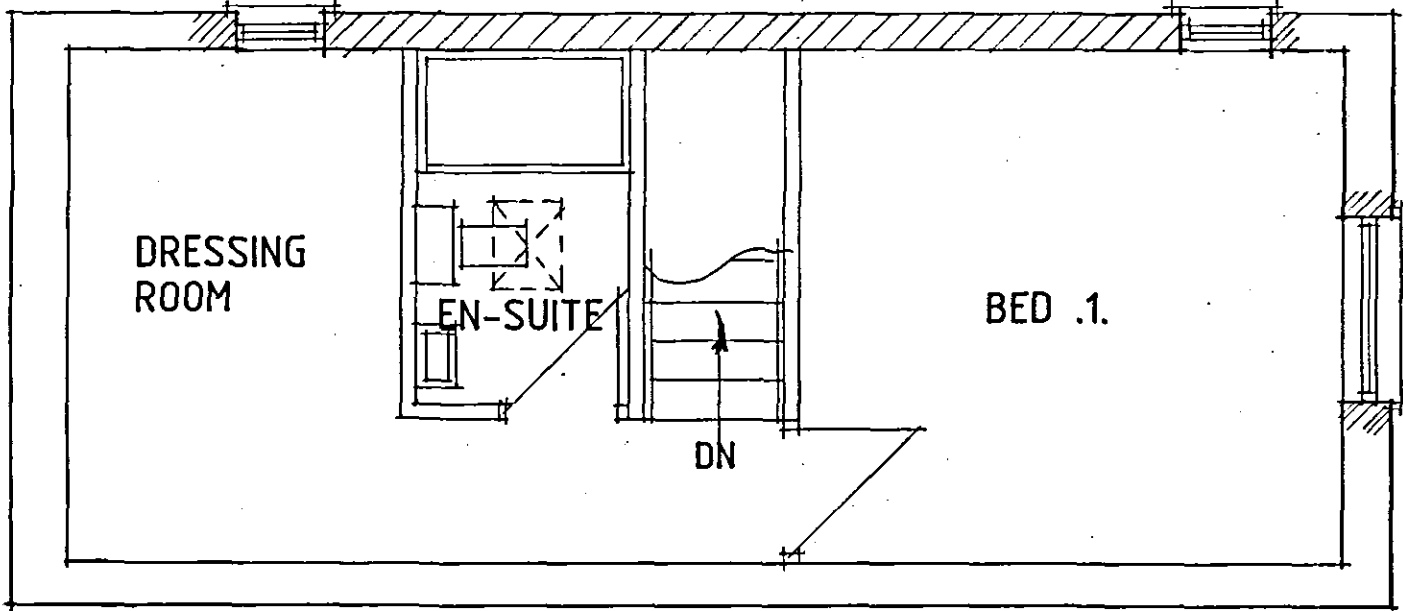

FIRST FLOOR PLAN

Status
DESIGN
CONSULTANTS IN ARCHITECTURE & PLANNING

PROPOSED CONVERSION &
EXTENSION OFF FORMER POST
OFFICE SORTING OFFICE INTO
DWELLING AT No. 6
THE AVIARY, REFORM STREET,
CROWLAND FOR

MRS. J. HUNTER.

PLANS AS PROPOSED

1:50

SD08-018/5

JULY-08

B.GILHAM.

