



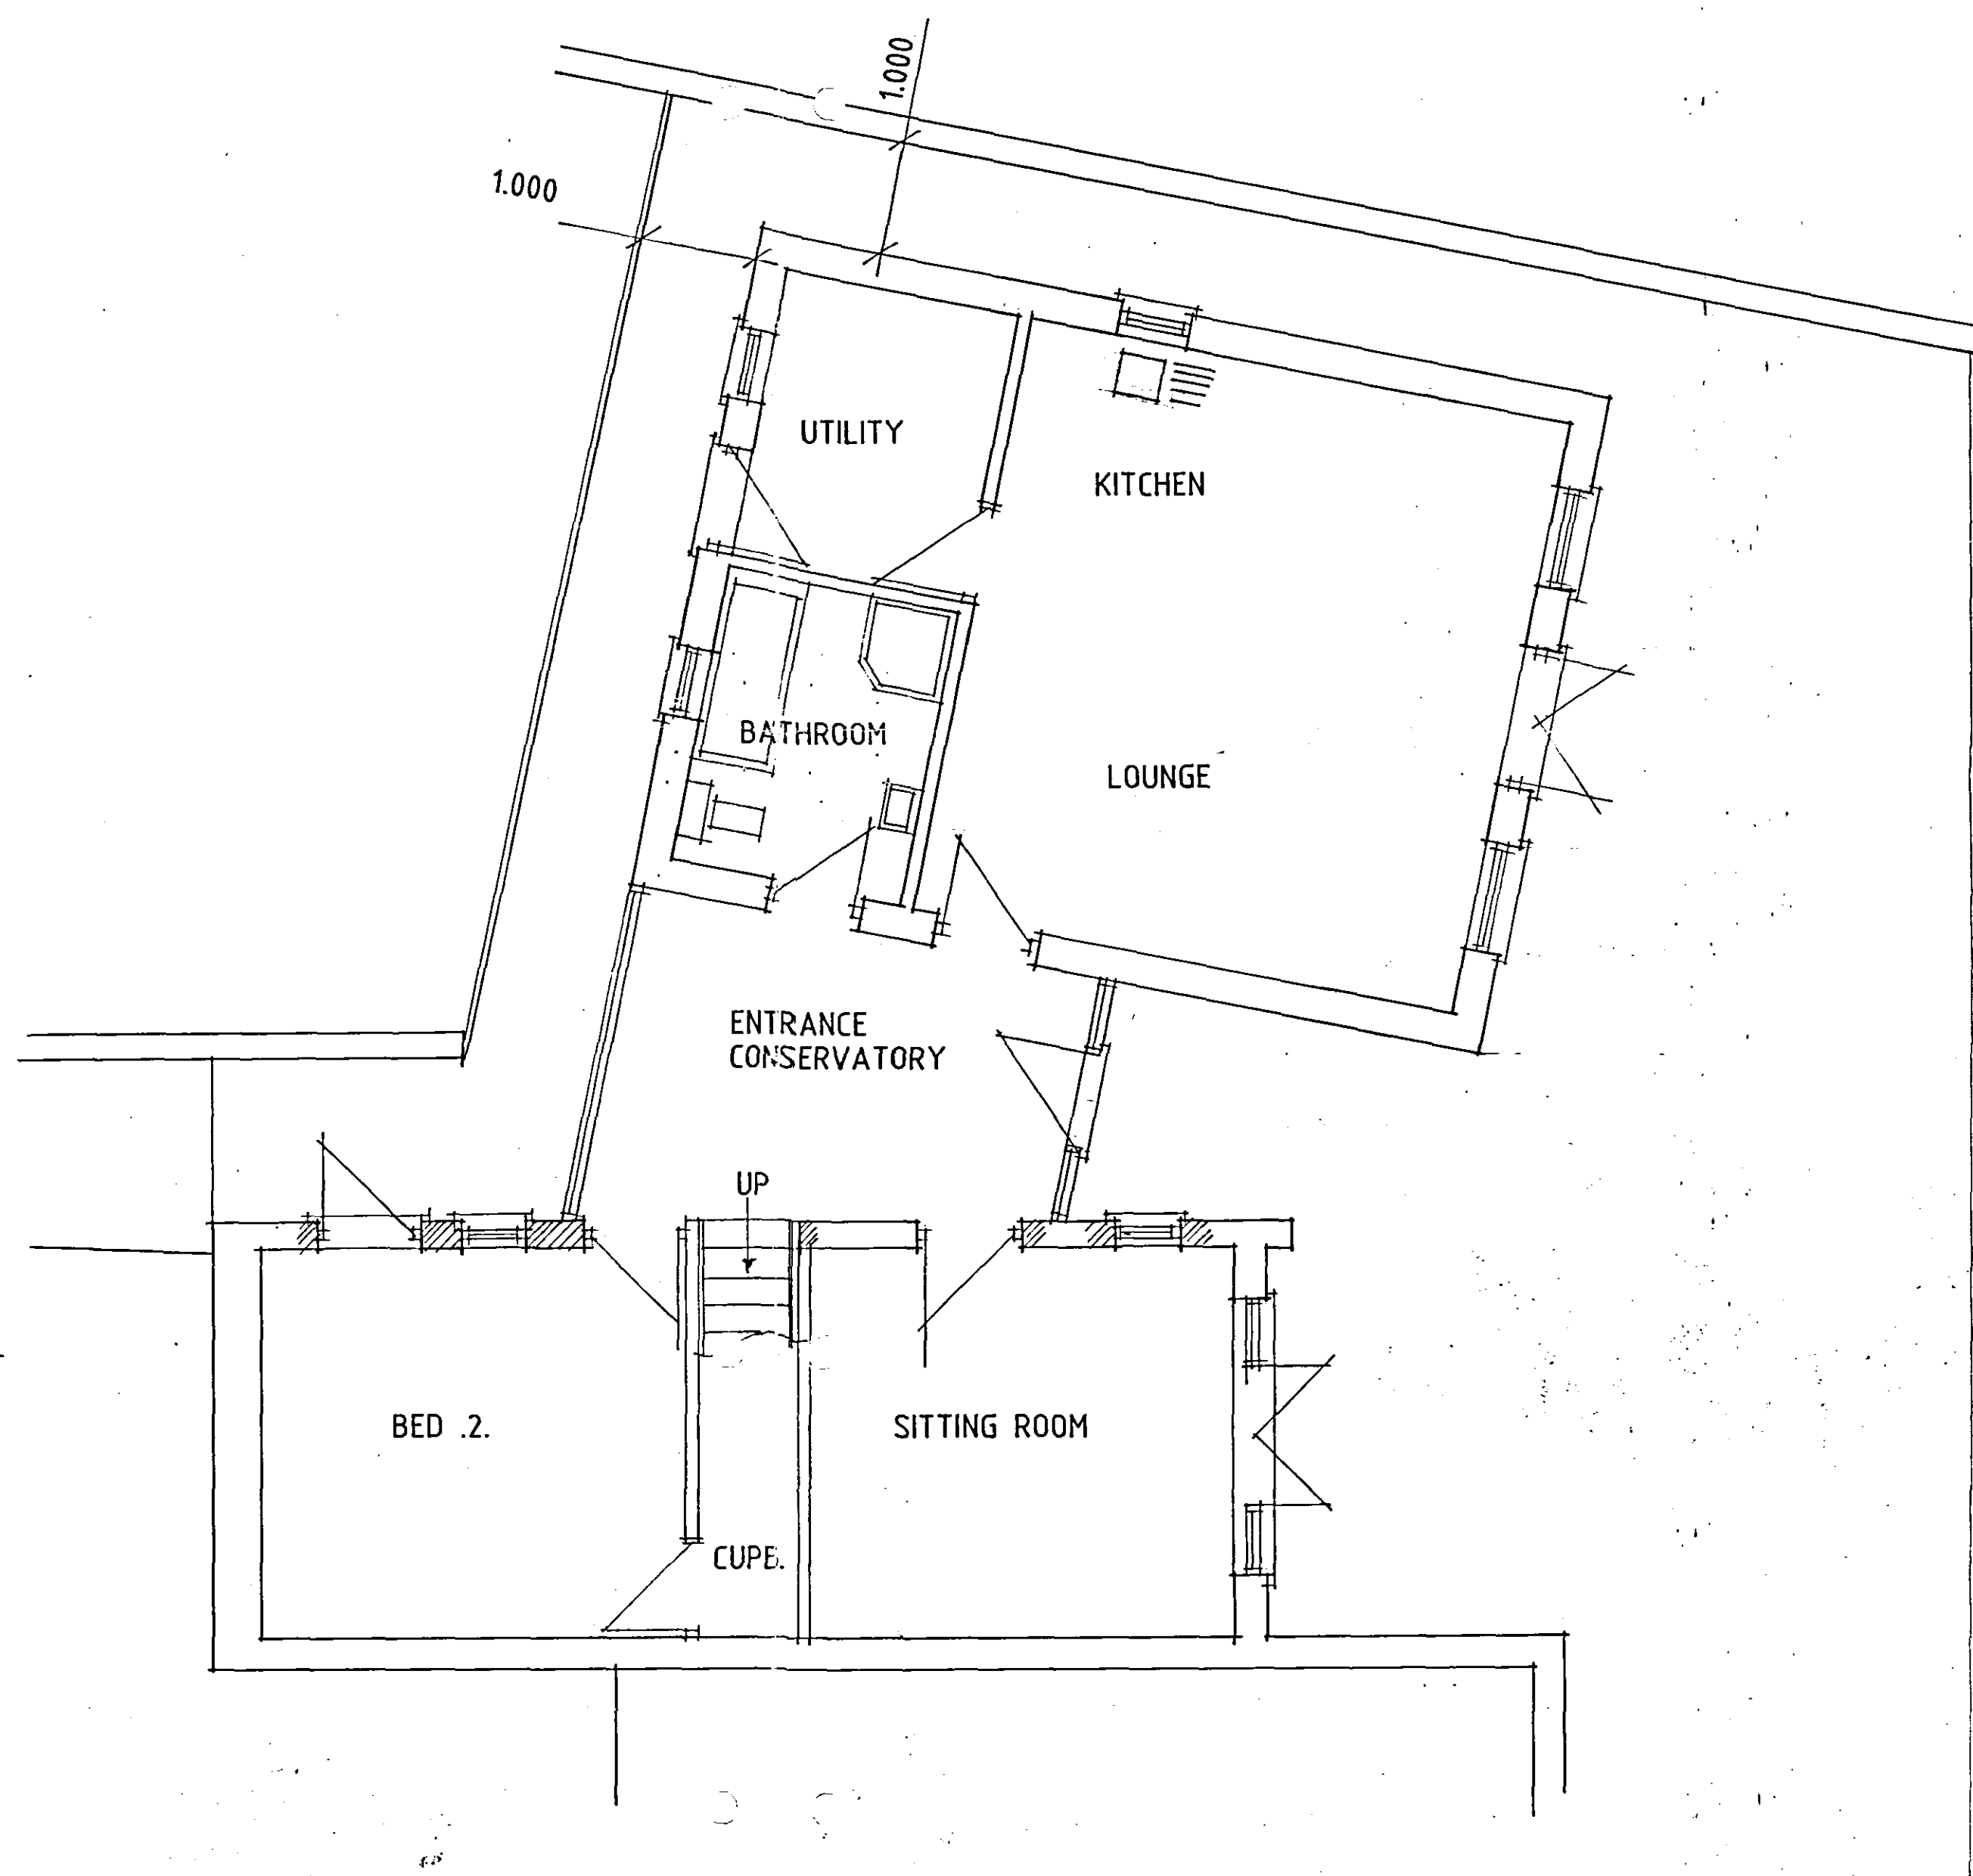

GROUND FLOOR PLAN

NOTE
SLATE ROOF TO BOTH SINGLE
& 2 STOREY ROOFS

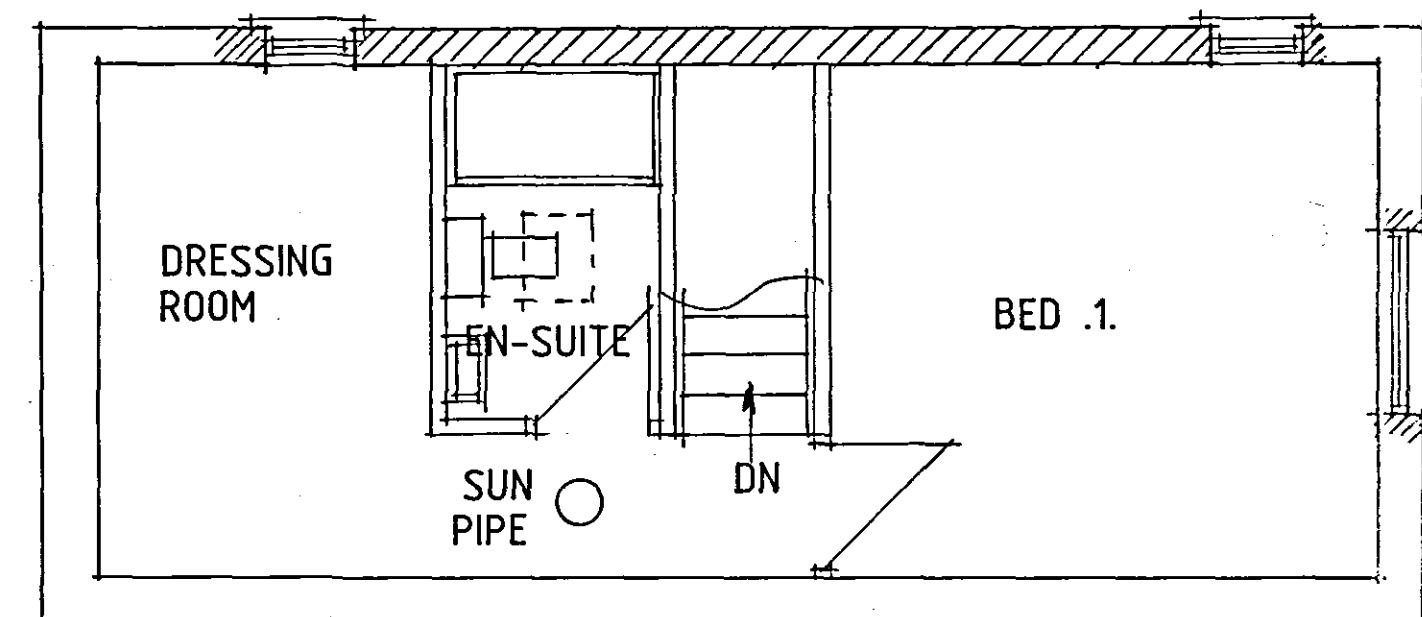

FIRST FLOOR PLAN

A - DESIGN ALTS - 6.5.08

Status
DESIGN
CONSULTANTS IN ARCHITECTURE & PLANNING

PROPOSED CONVERSION &
EXTENSION OFFORMER POST
OFFICE SORTING OFFICE INTO
DWELLING AT No 6,
THE AVIARY, REFORM STREET,
CROWLAND FOR

MRS. J. HUNTER.

PLAN AS PROPOSED
SKETCH

1:50

APRIL-08

SD08-018/2

B.GILHAM.