



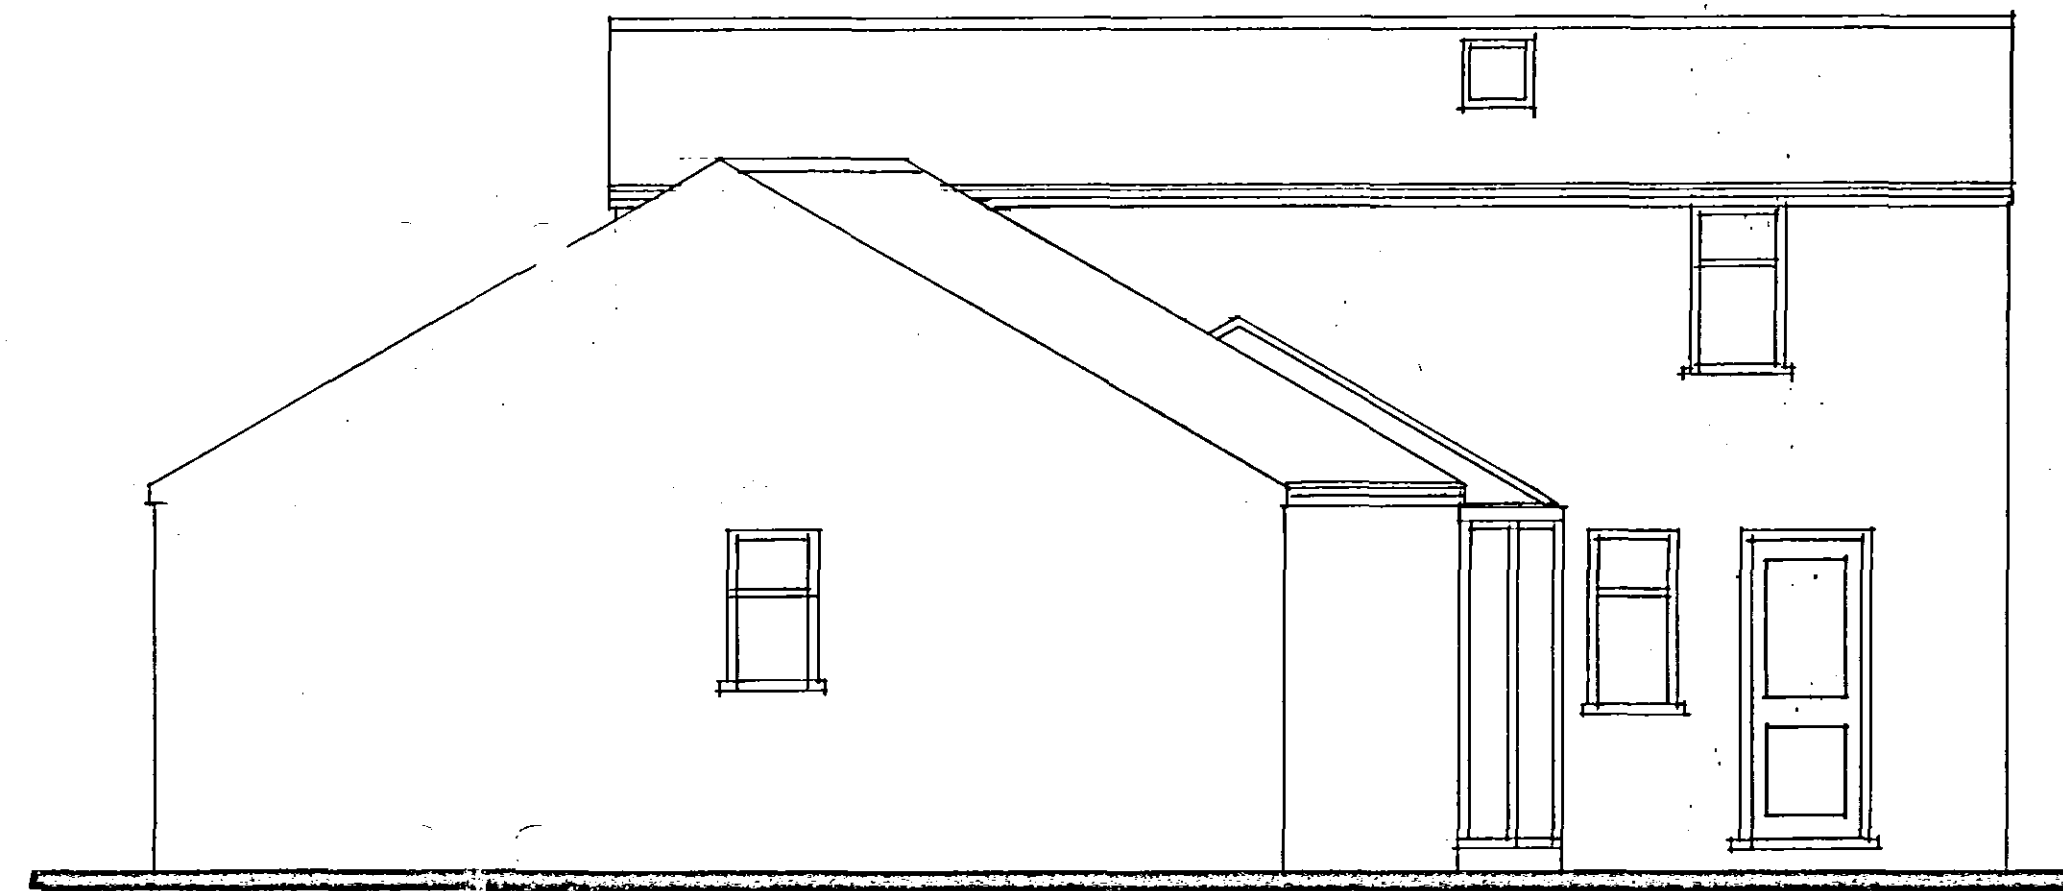

REAR

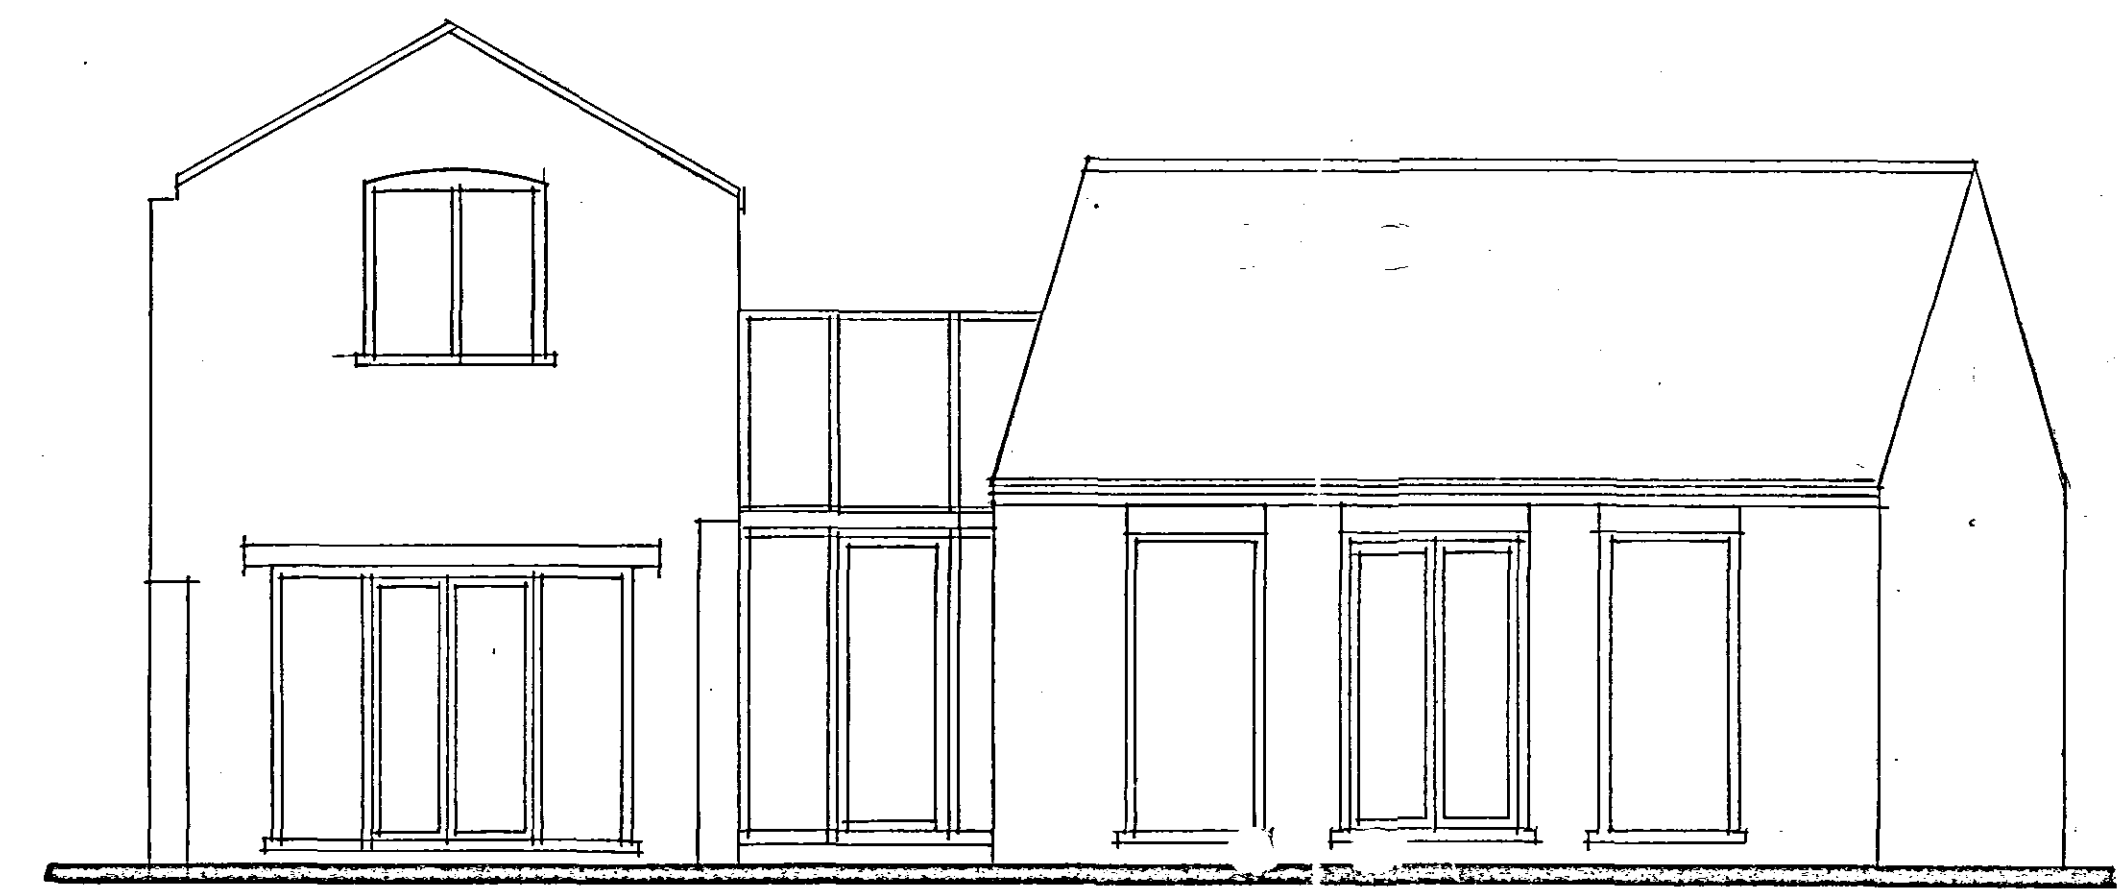

SIDE

A - DESIGN ALTS - 15.08

Status
DESIGN
CONSULTANTS IN ARCHITECTURE & PLANNING

PROPOSED CONVERSION &
EXTENSION OF FORMER POST
OFFICE SORTING OFFICE INTO
DWELLING AT No 6,
THE AVIARY, REFORM STREET,
CROWLAND FOR

MRS. J. HUNTER.

ELEVATIONS AS PROPOSED
SKETCH

1:50 SD08-018/3
APRIL-08 B.GILHAM.

