




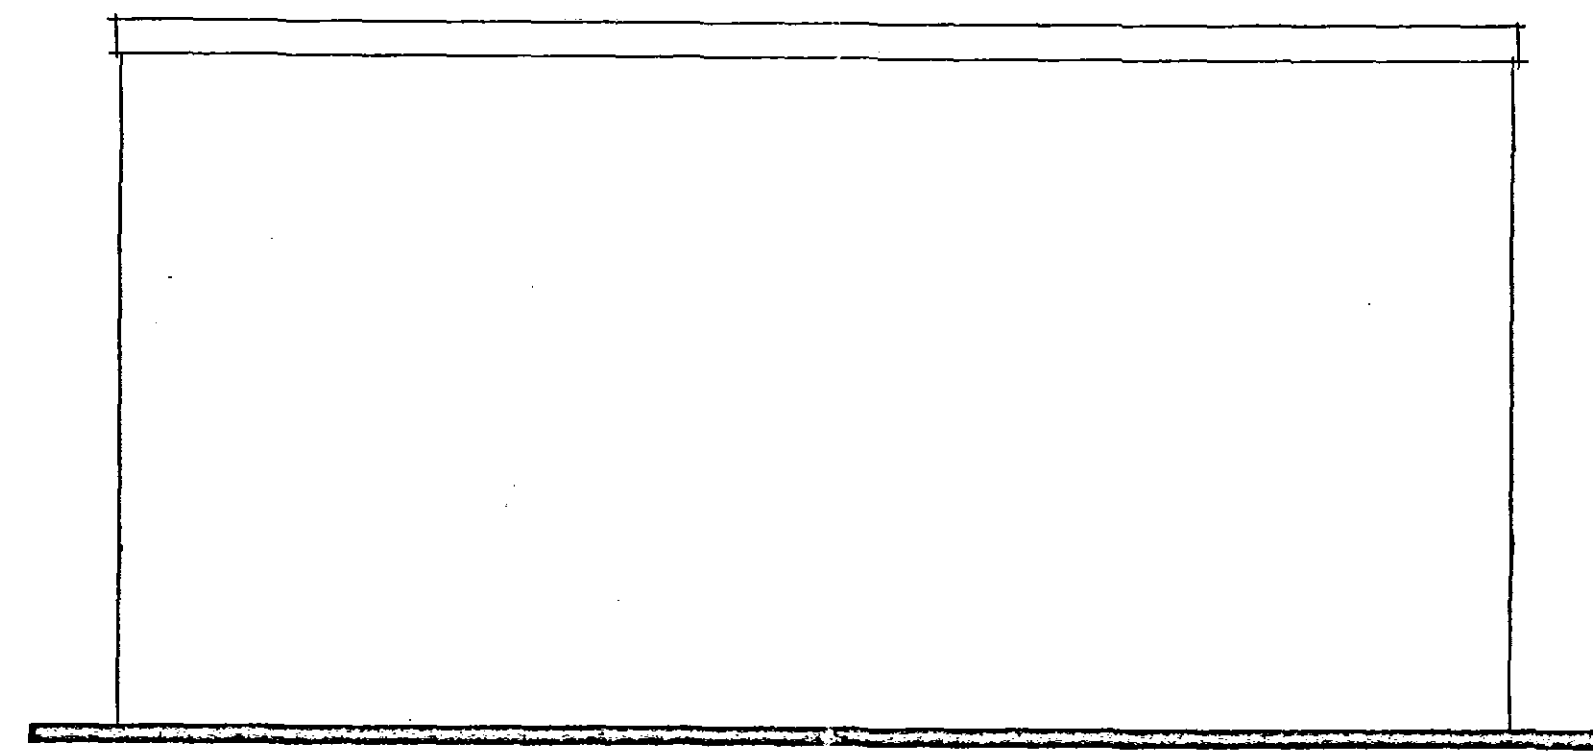


FRONT

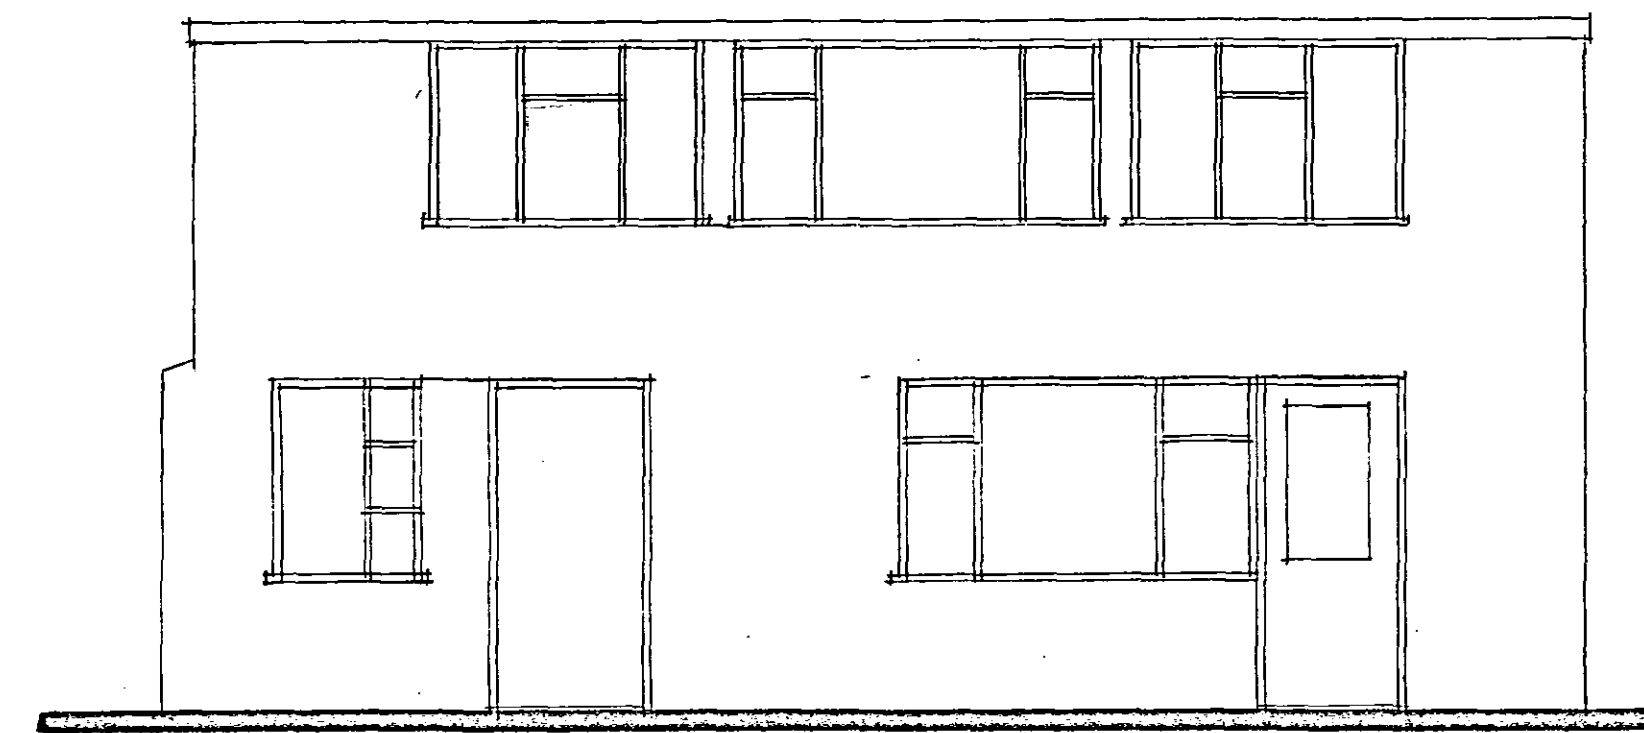


REAR

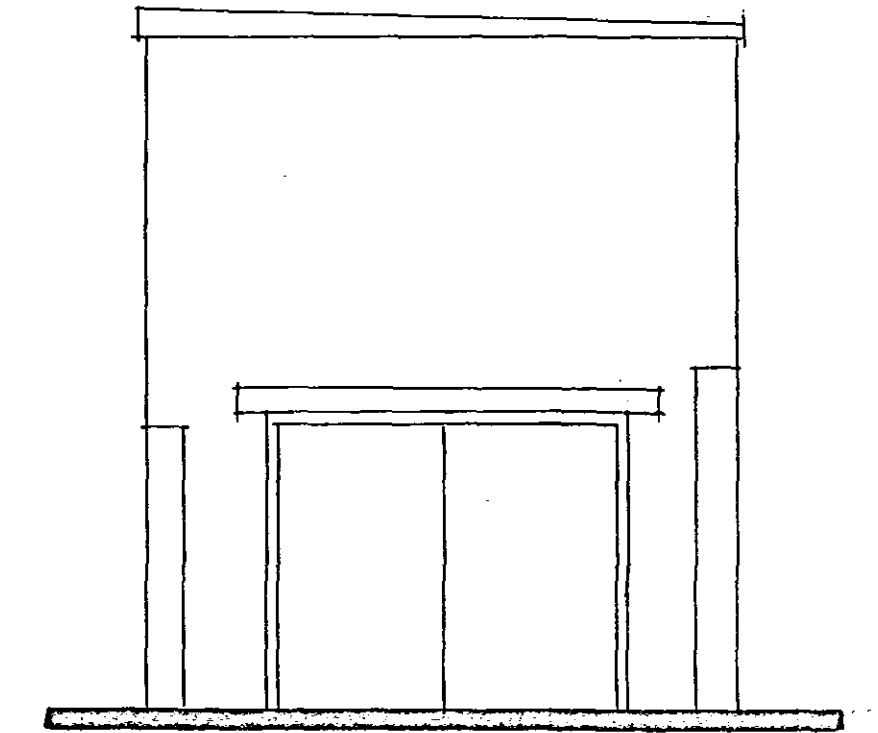


SIDE

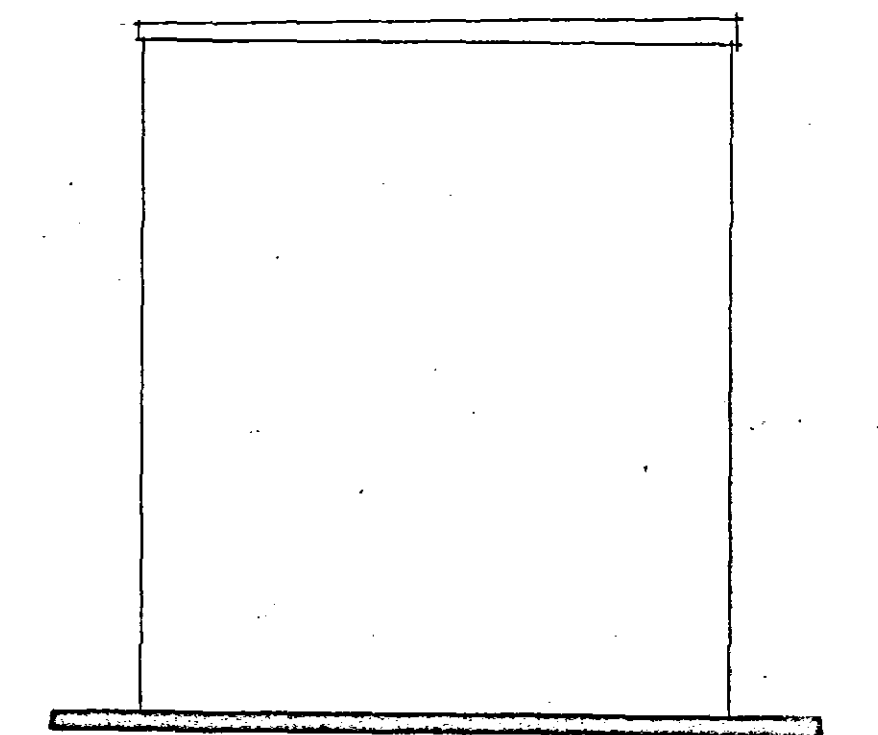

SIDE

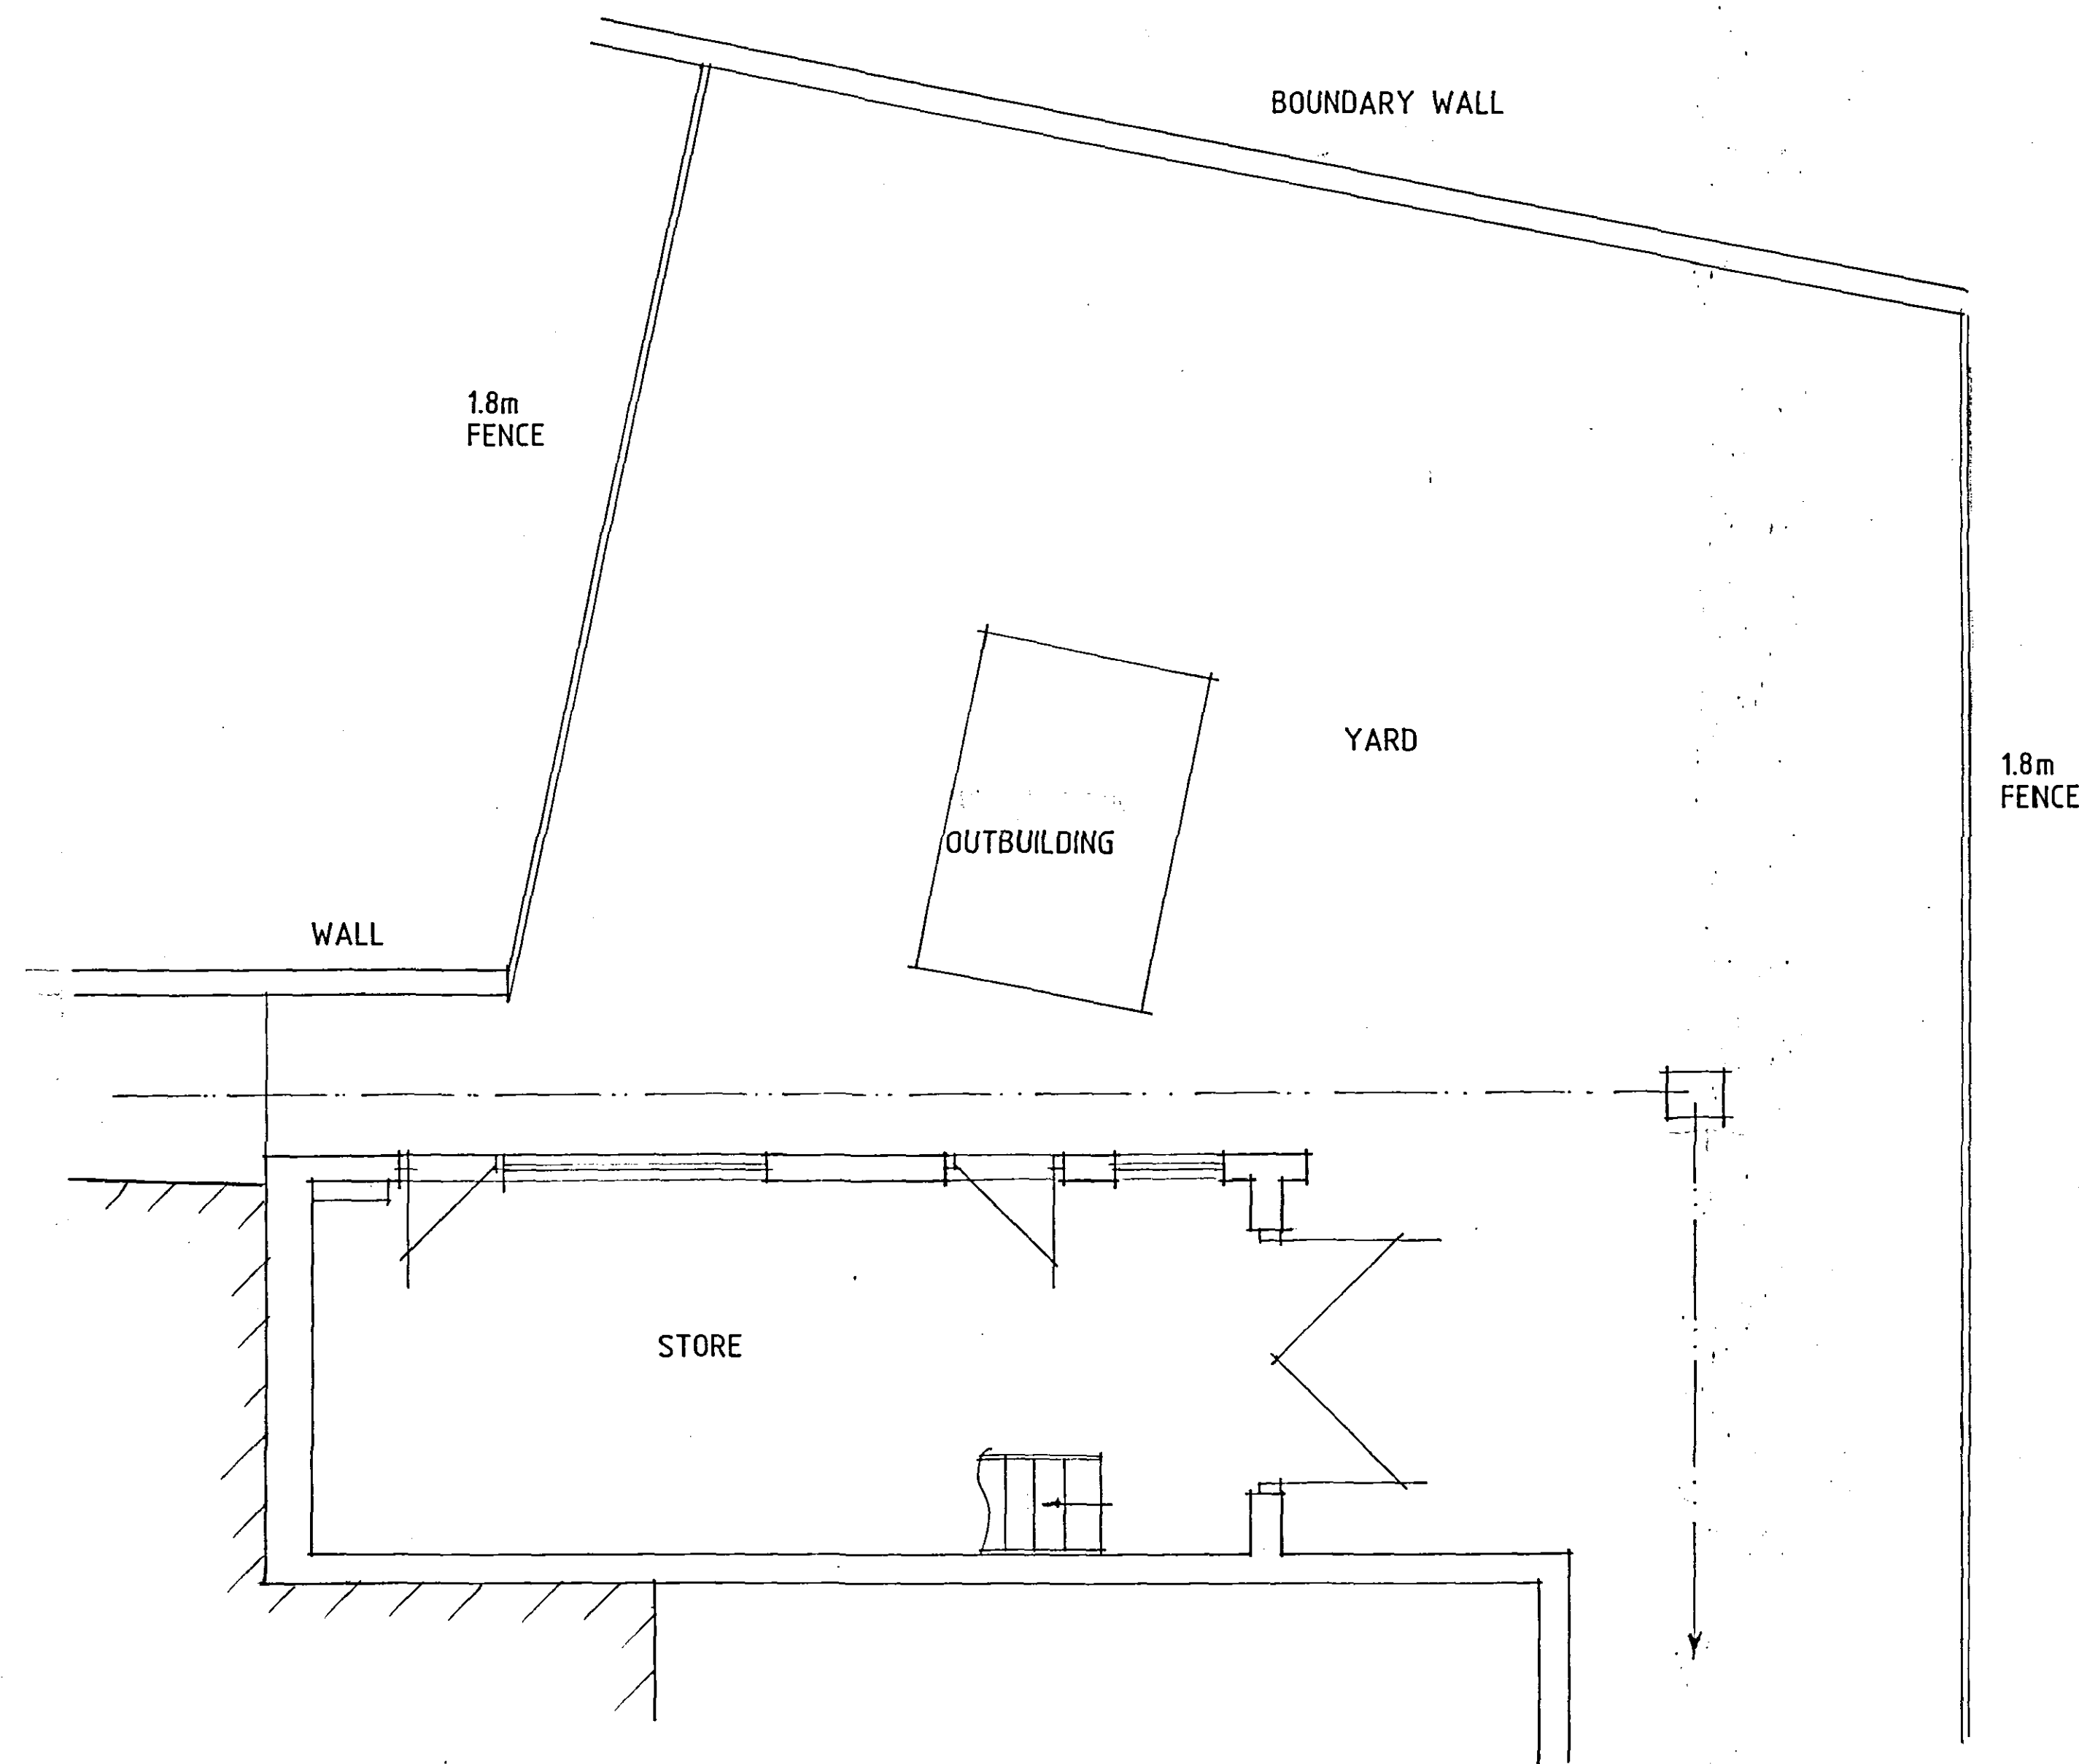

GROUND FLOOR PLAN

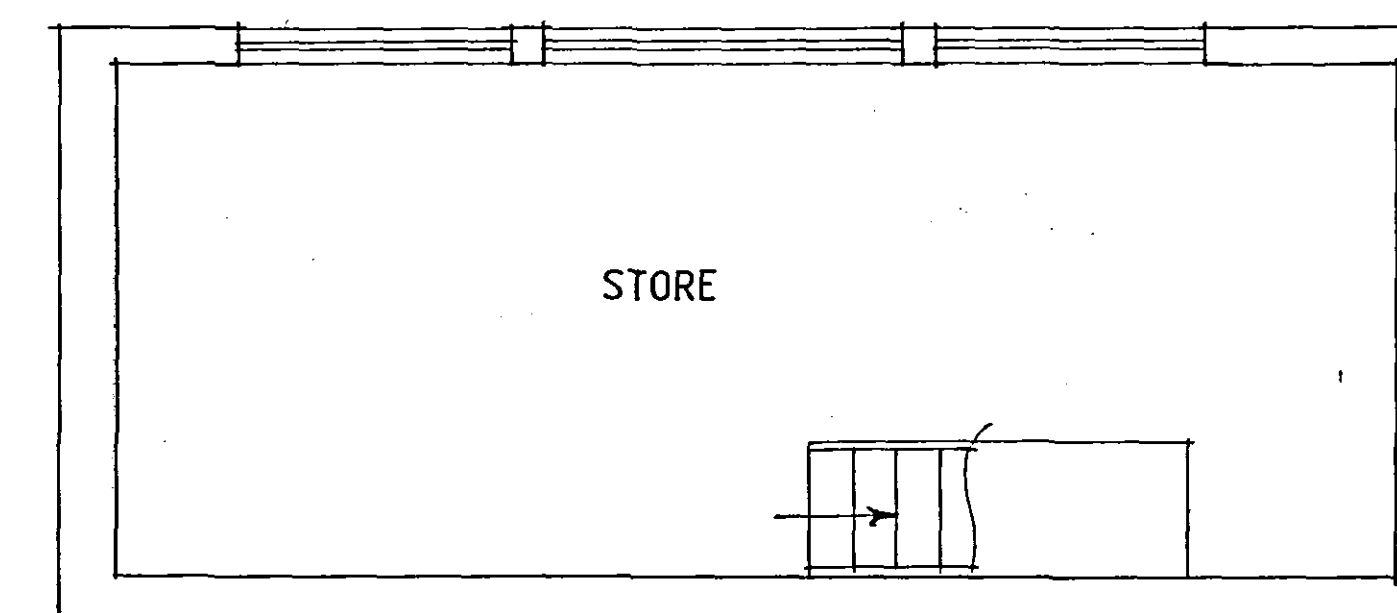

FIRST FLOOR PLAN

SDCC
Planning & Development
11 JUN 2008
Ref: 0684/08

A - IMF. ADDED - 2.6.08

DETERMINED PLAN
Status
DESIGN
CONSULTANTS IN ARCHITECTURE & PLANNING

PROPOSED CONVERSION &
EXTENSION OF FORMER POST
OFFICE SORTING OFFICE INTO
DWELLING AT No 6,
THE AVIARY, REFORM STREET,
CROWLAND FOR

MRS. J. HUNTER.

PLAN AS EXISTING

1:50

SD08-018/1

APRIL-08

B.GILHAM.

2 Edinburgh Walk, Holbeach,
Spalding, Lincs. PE12 7AP.
Tel: 01406 424343 Fax: 01406 490702