
Copyright JKDS Ltd. Do not scale drawings, request dimensions if required.

Rev.	Date	Details

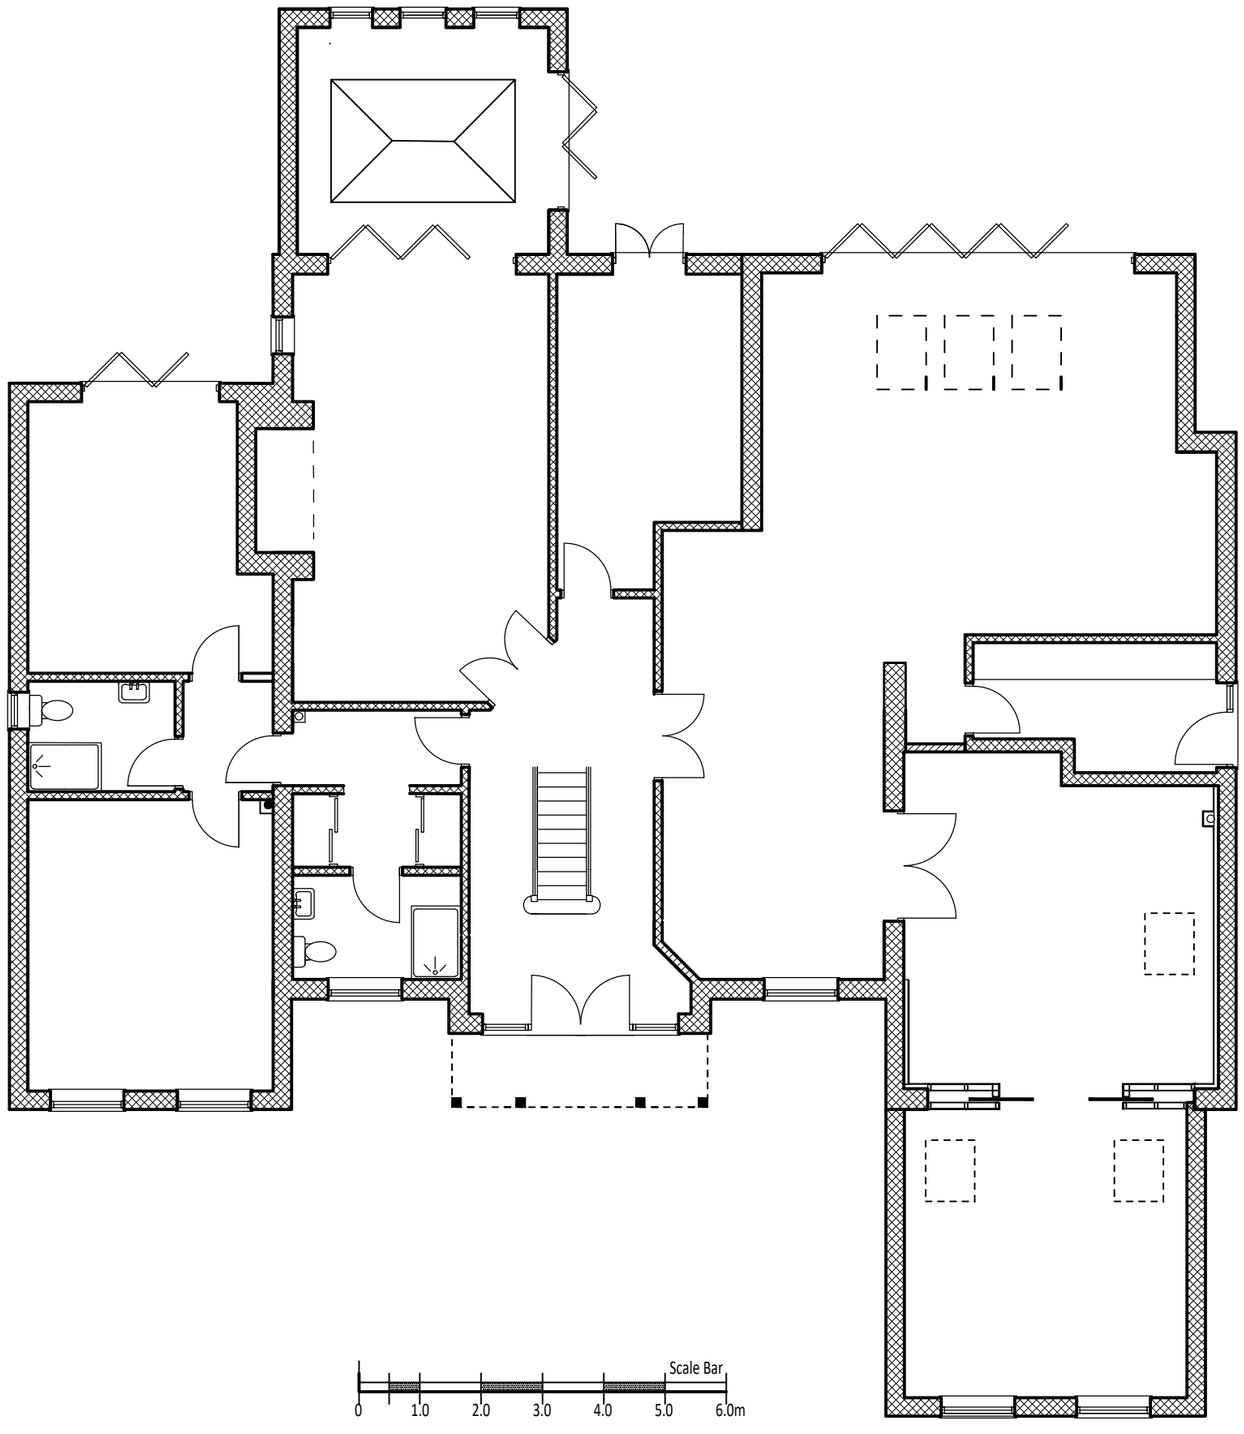

partner LABC

Client: MR. & MRS. D. LANE	Proposal: PROPOSED EXTENSION TO THE FRONT OF 3 BROADWAY, CROWLAND	Scale @ A3 1 : 100	Title EXISTING GROUND FLOOR
		Dwg No. 21. 3324. 01	

JANICE KENDRICK DESIGN SERVICES e-mail- jkds@talk21.com tel : 07711 007209