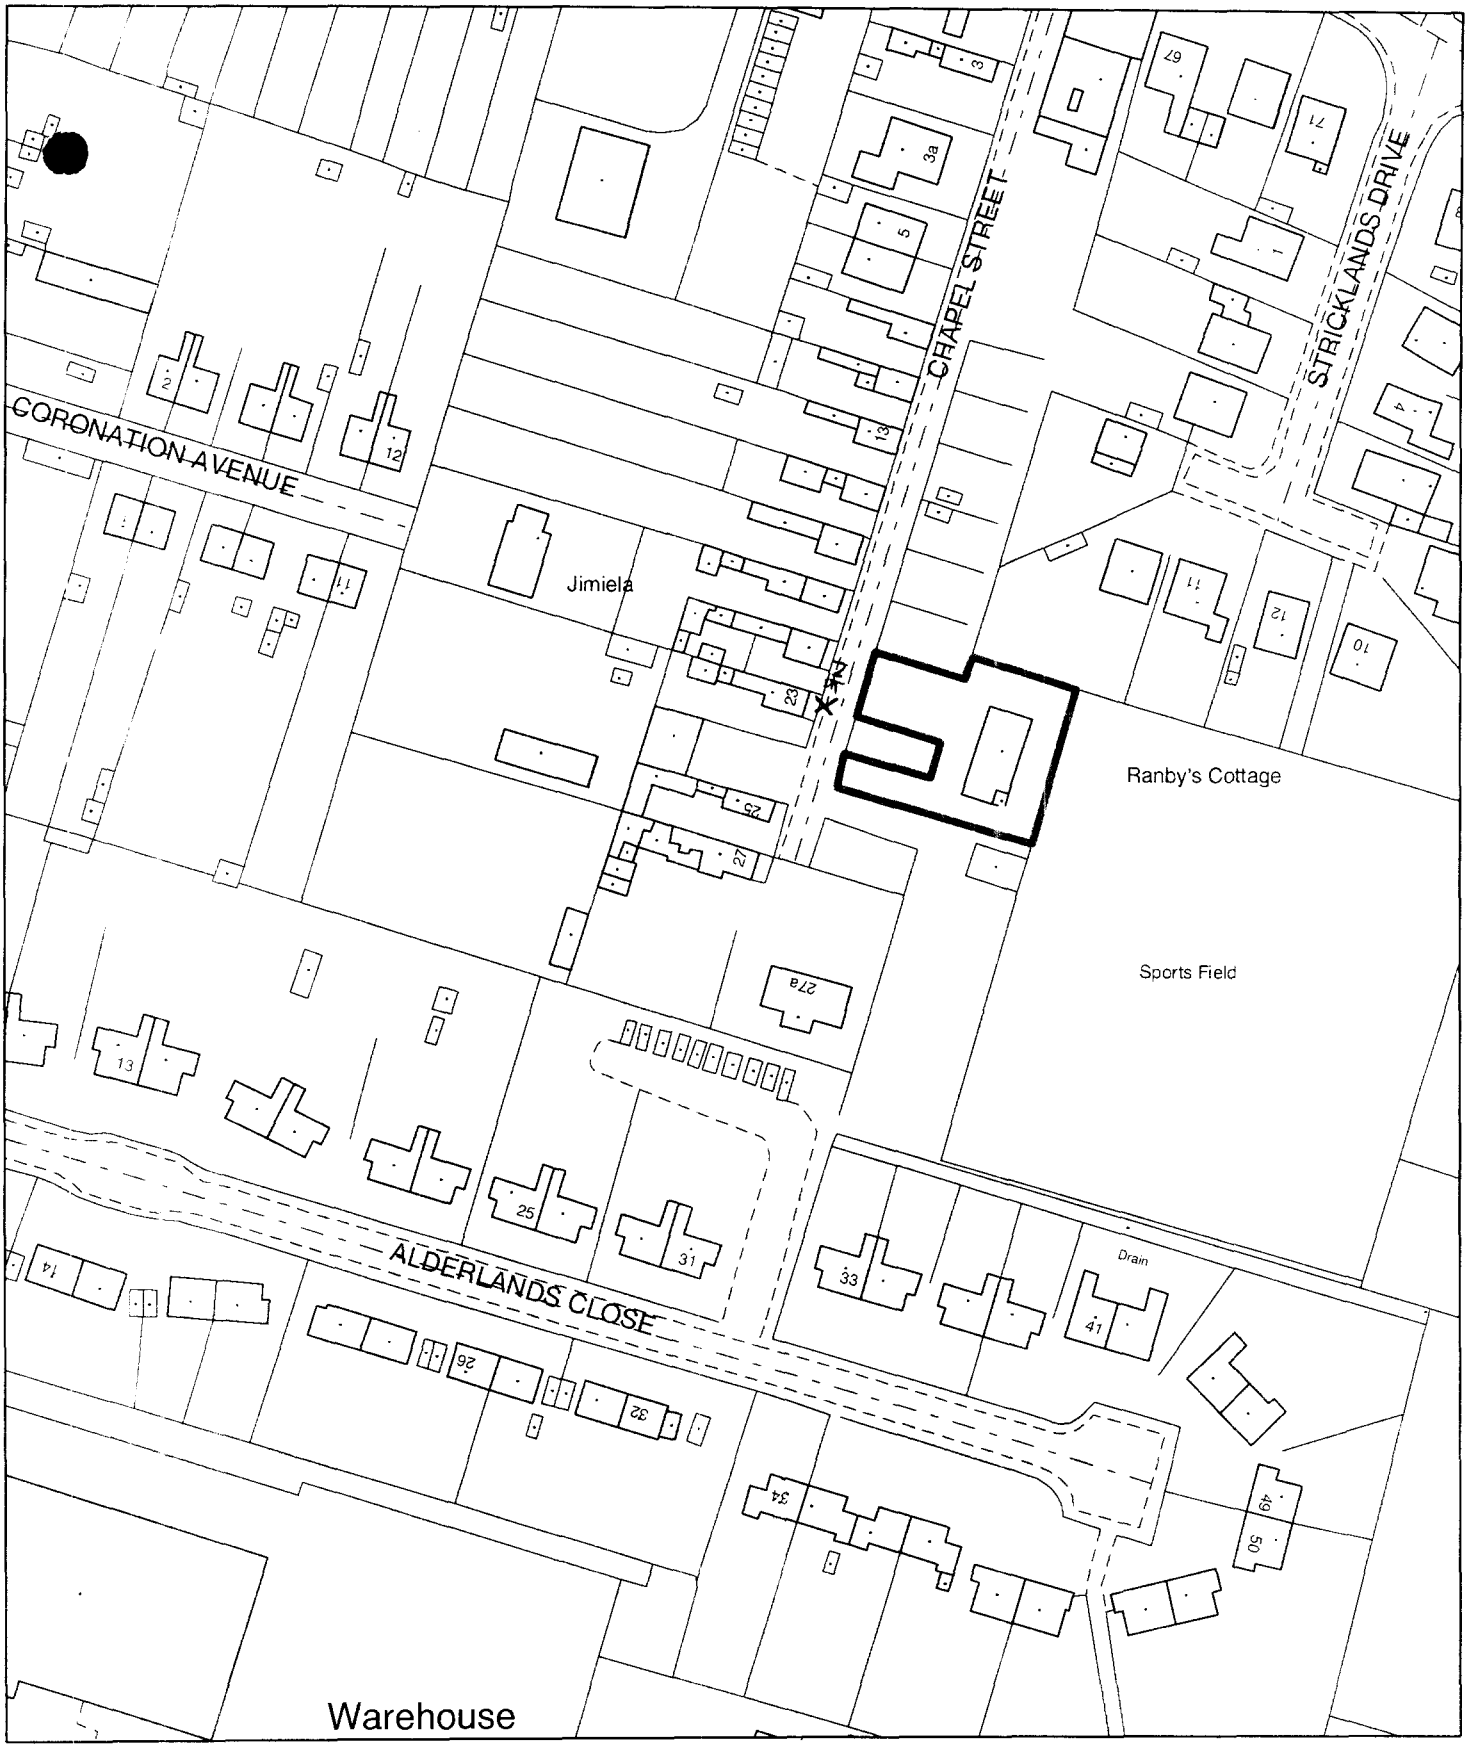



**Planning Application Location Plan**
**Ward Member Notification**

**H02/0686/03**

Scale: 1:1250

Planning and Development

Council Offices, Priory Road, Spalding, Lincolnshire
PE11 2XE


PLEASE DO NOT COPY THIS PLAN
This map is reproduced from Ordnance Survey material with permission of Ordnance Survey on behalf of Her Majesty's Stationery Office (c) Crown copyright. Unauthorised reproduction infringes Crown copyright and may lead to prosecution or civil proceedings. South Holland District Council LA079413 2003

Ordnance Survey®

Planning ... opment
29 MAY 2003
Ref 0686/03

# Siteplan®

1:1250 Scale

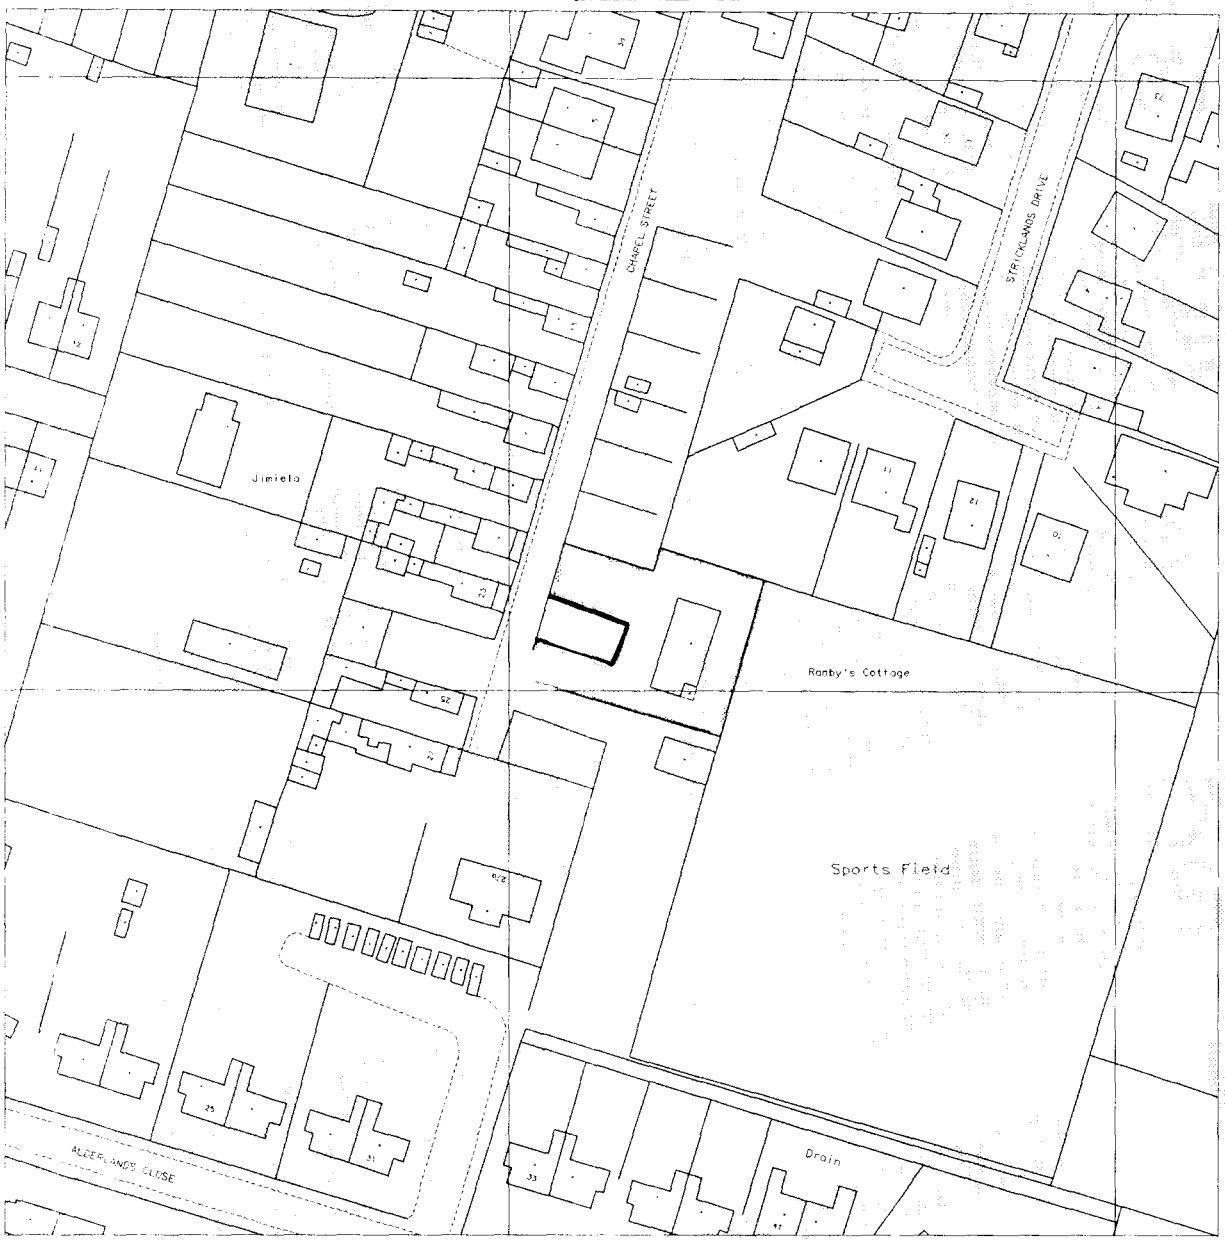


Produced 24 Mar 2003 from Ordnance Survey digital data and incorporating surveyed revision available at this date. © Crown Copyright 2003.

Reproduction in whole or in part is prohibited without the prior permission of Ordnance Survey.

Ordnance Survey and the OS symbol are registered trade marks and Siteplan a trade mark of Ordnance Survey, the national mapping agency of Great Britain.

Part or all of this Siteplan is enlarged from mapping produced at one or more of the following scales 1:1250, 1:2500, 1:10000.

20 0 20 40 60 80

Metres

Ranby's Corner
Chapel Street
Crowland
Peterborough PE6 0AR

DETERMINED
PLAN

Centre Coordinates: 523917 309811

National Grid sheet reference at centre of this Siteplan: TF2309

Supplied by: Meridian Map Services Lt
Serial Number: 00001114

Ordnance Survey

This document has been security printed for Ordnance Survey to prevent unauthorized copying