


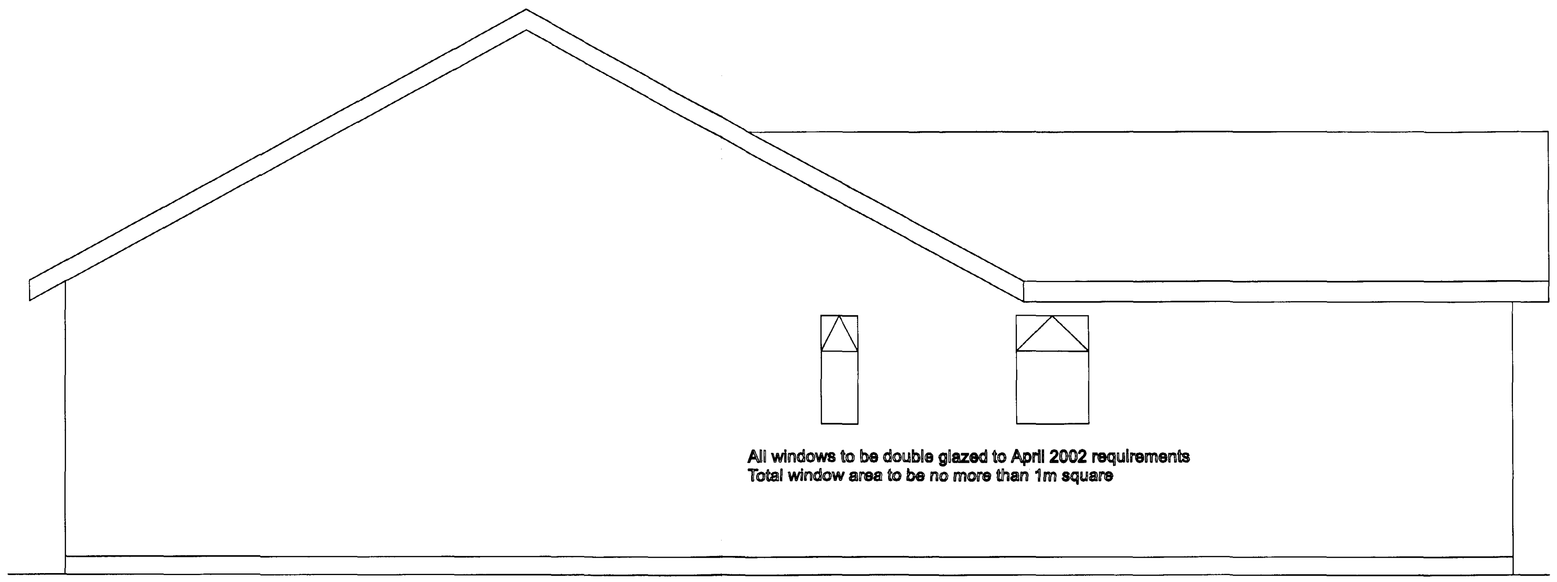


Proposed south elevation scale 1:50

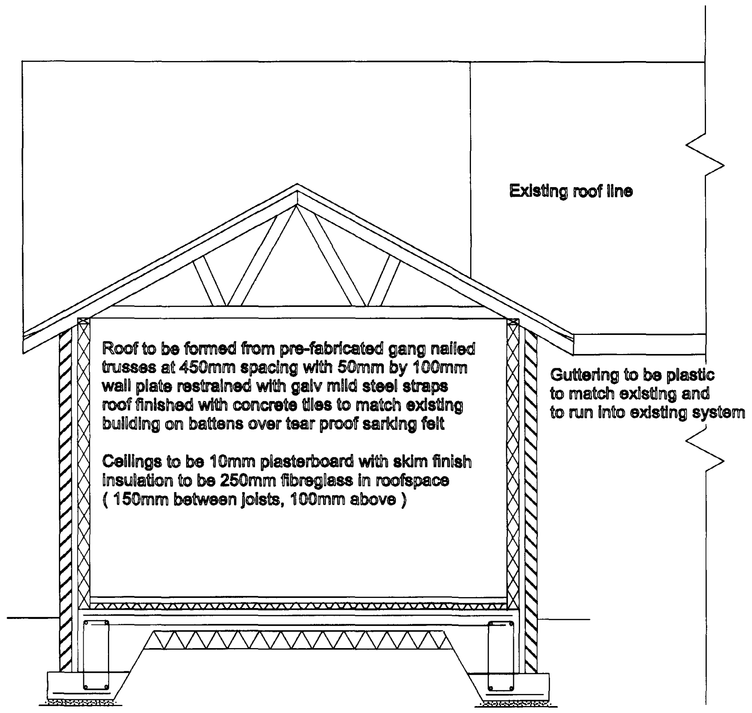

Section thru proposed east elevation scale 1:50

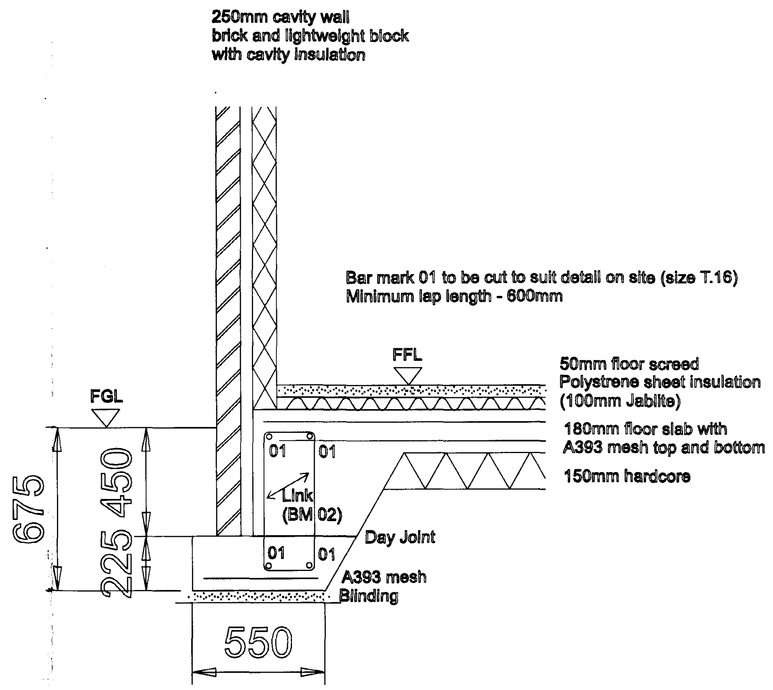

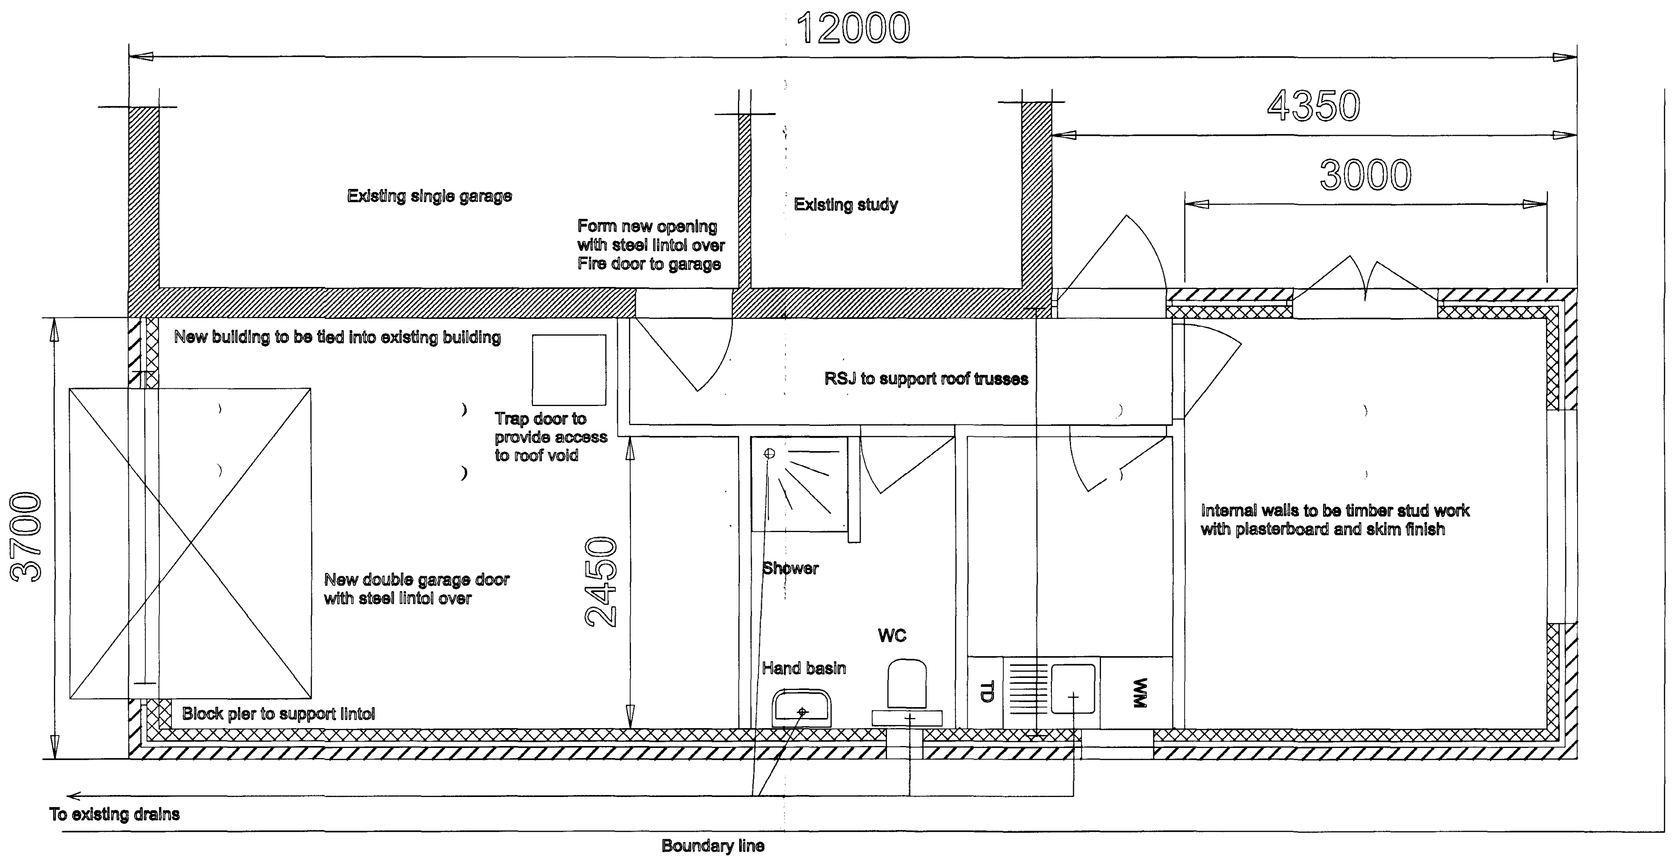


Proposed plan scale 1:50

Propossed Extension


At


For

Feb 2003

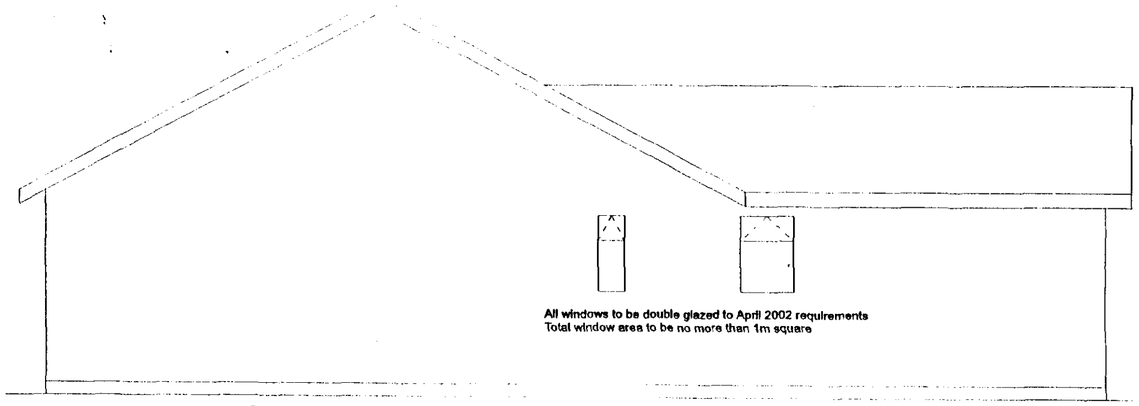



SCALE 1:50

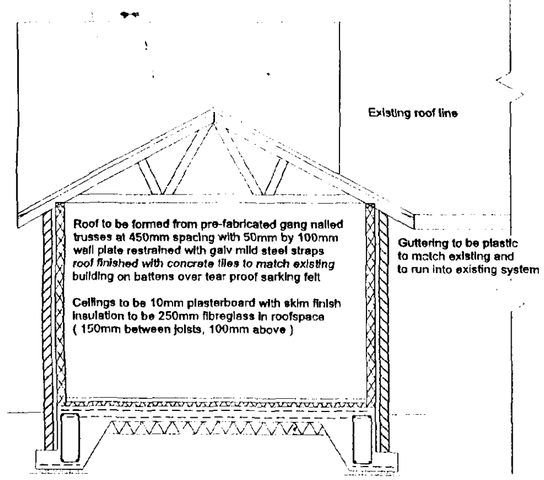

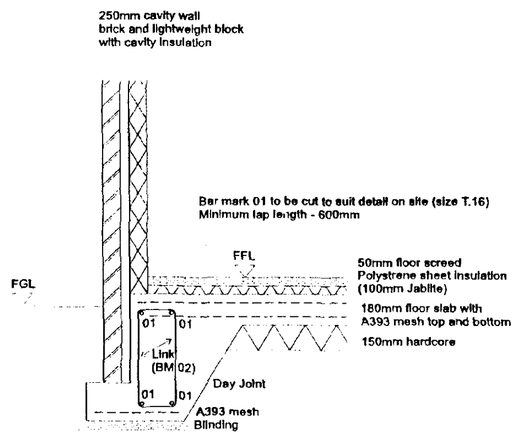



SCALE 1:25

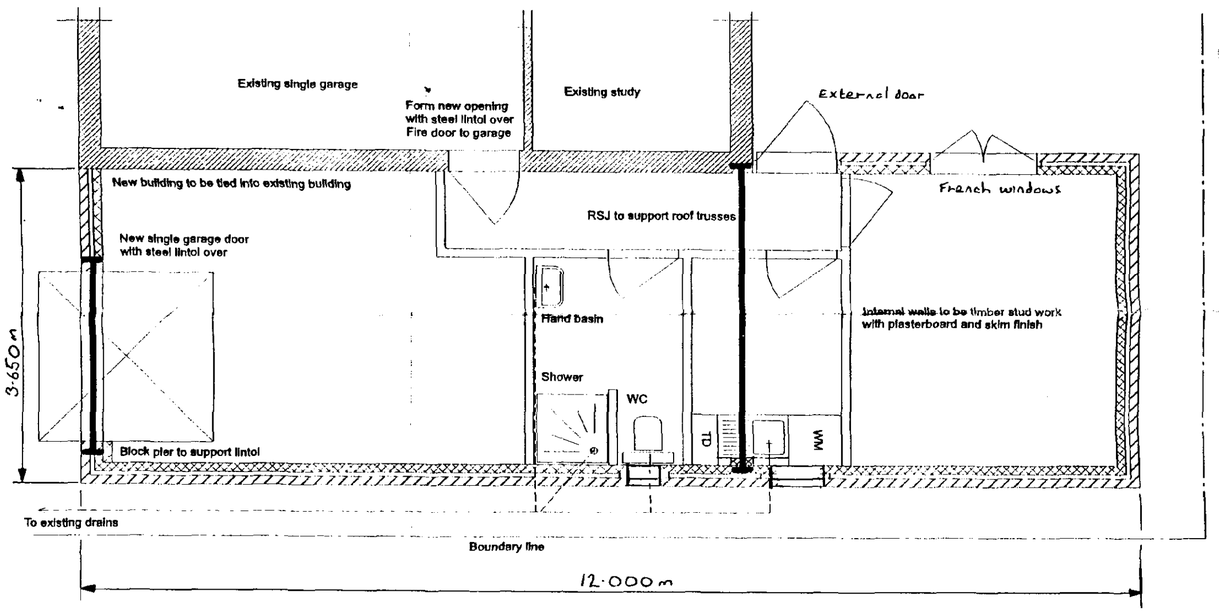

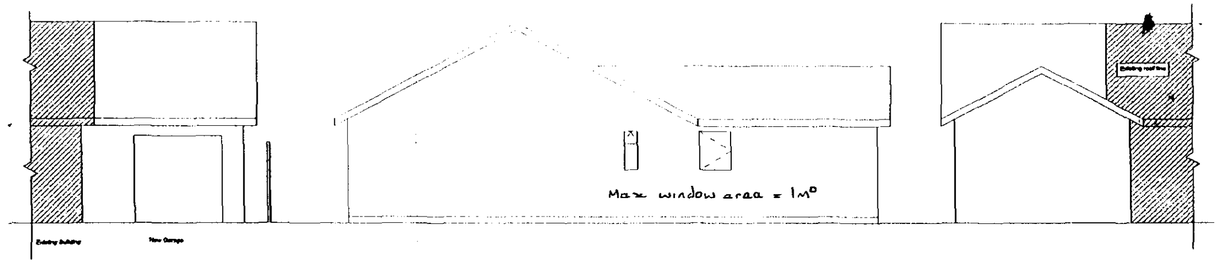

SCALE 1:100

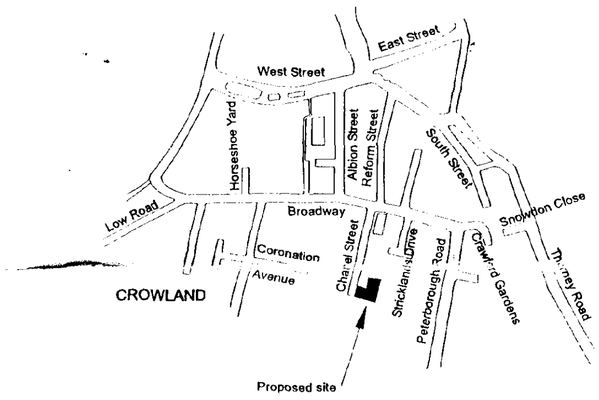

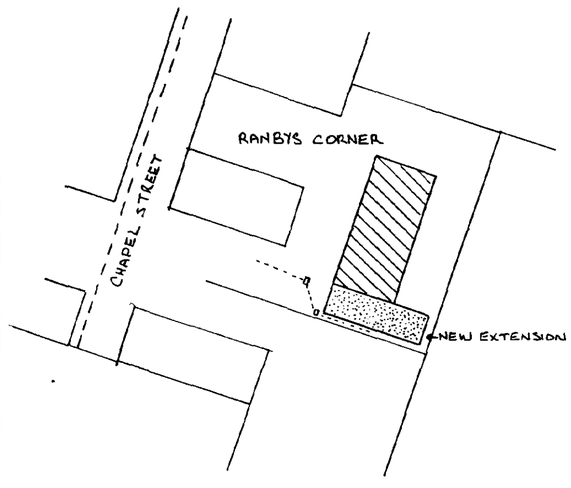

PLOT PLAN 1:500

ALL NEW WINDOWS TO BE TIMBER FRAME WITH DOUBLE GLAZED UNITS (K GLASS TO APRIL 2002 REQUIREMENTS)
FRENCH WINDOWS TO HAVE TOUGHEND GLASS

DETERMINED PLAN

Planning Development
29 MAY 2003
Ref 0686/03

PROPOSED EXTENSION AT
RANBYS CORNER
CHAPEL STREET
CROWLAND
PETERBOROUGH
PE6 0AR