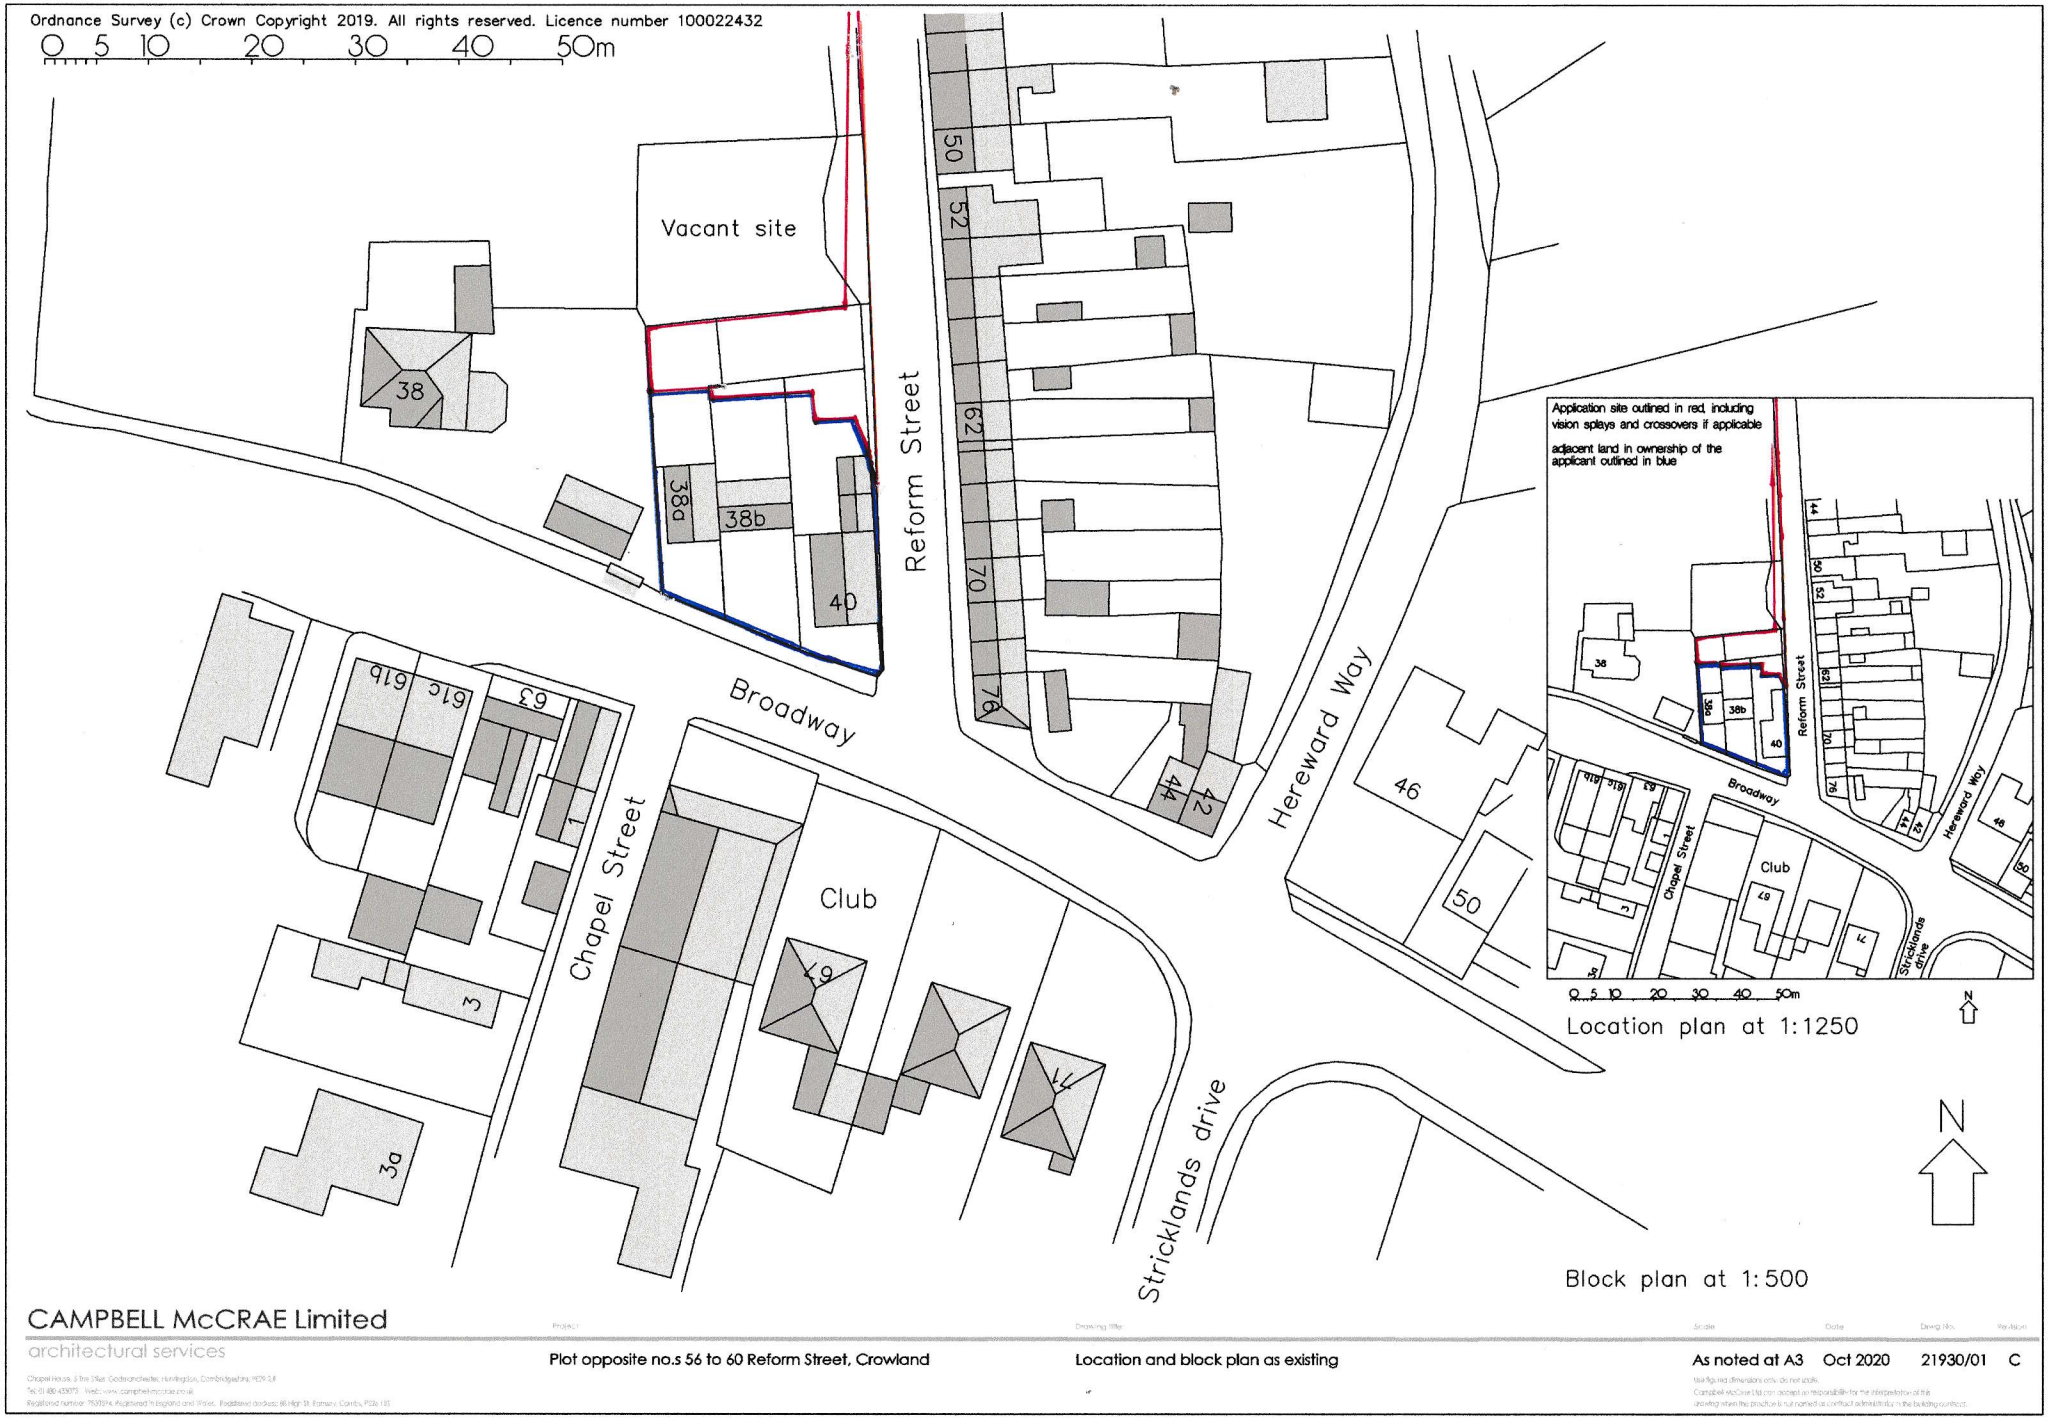


CAMPBELL McCRAE Limited

architectural services

Chapel House, 5 The Street, Godmanchester, Huntingdon, Cambridgeshire, PE29 2LE
Tel: 01 480 433075 Web: www.campbell-mccrae.co.uk
Registered number 7509174. Registered in England and Wales. Registered address: 66 High St, Ramsey, Cambs, PE26 1BS

Project	Drawing title	Scale	Date	Dwg. No.	Revision
Plot opposite no.s 56 to 60 Reform Street, Crowland	Location and block plan as existing	As noted at A3	Oct 2020	21930/01	C

Use figured dimensions only, do not scale.
Campbell McCrae Ltd can accept no responsibility for the interpretation of this drawing when the practice is not named as contract administrator in the building contract.