
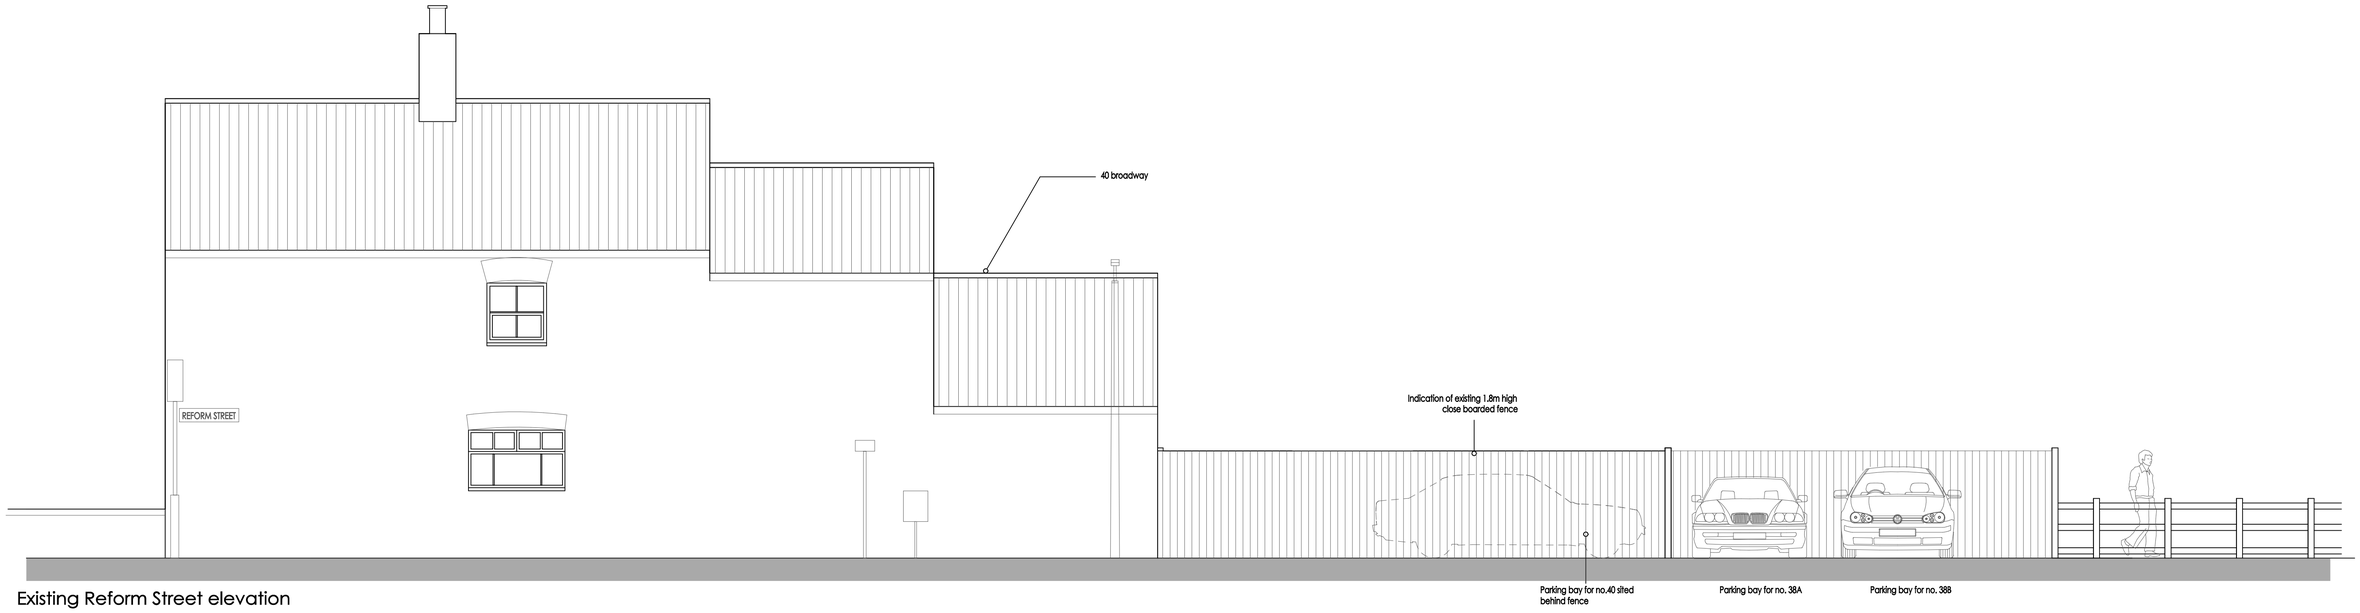


Existing Reform Street elevation

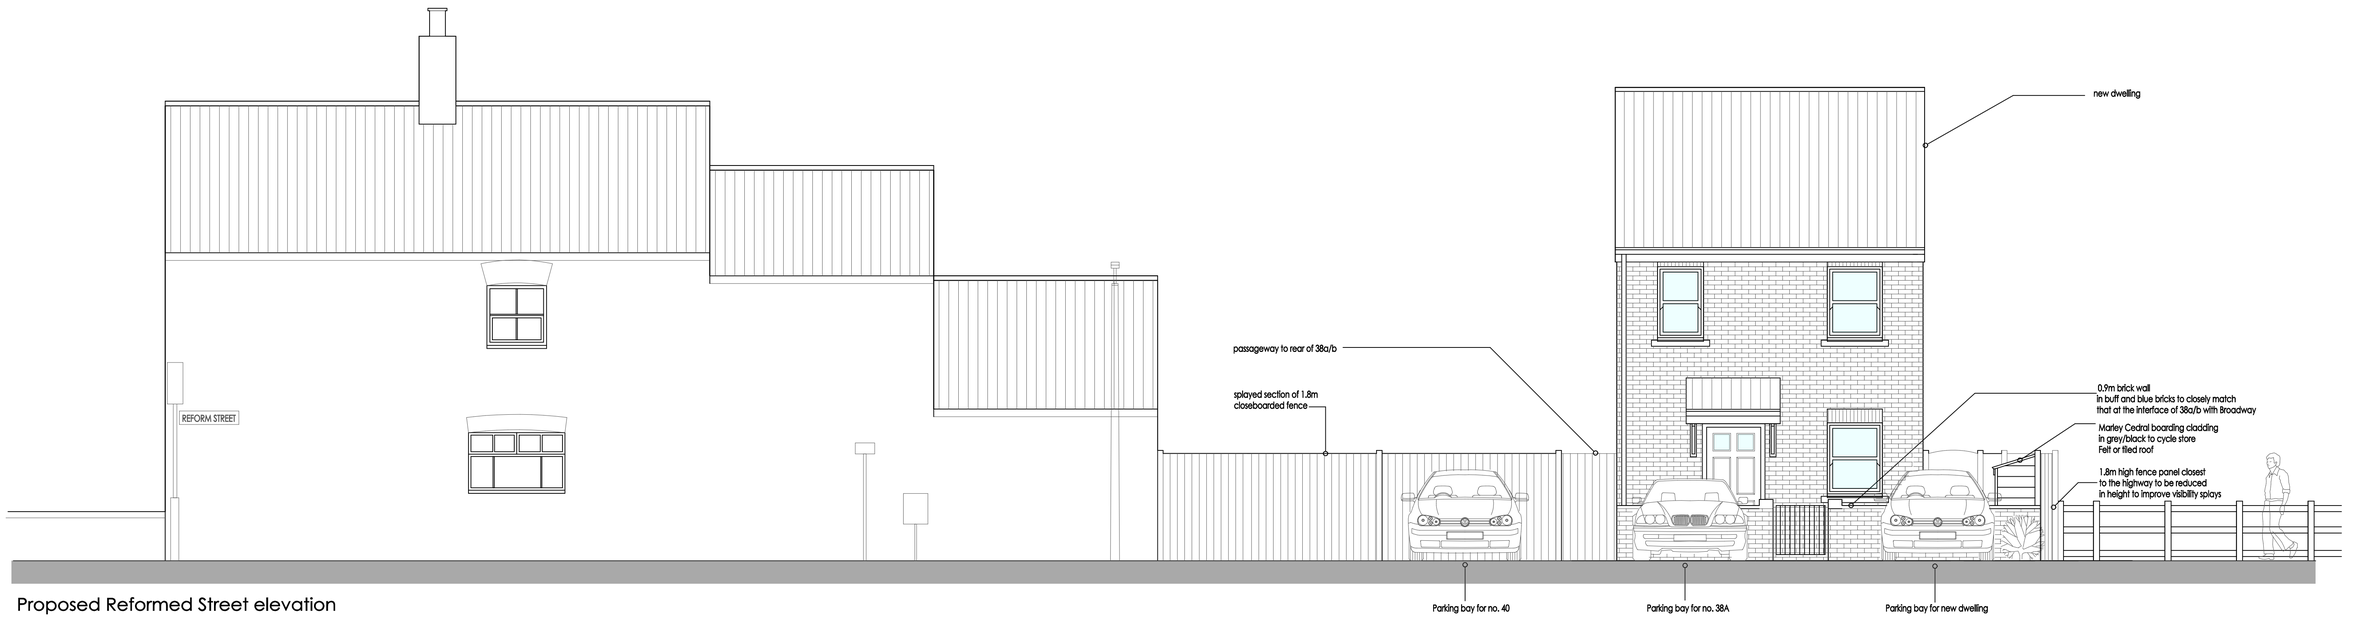

Proposed Reformed Street elevation

0 1 2 3 4 5m

CAMPBELL McCRAE Limited
architectural services

Chapel House, 5 The Stiles, Godmanchester, Huntingdon, Cambridgeshire, PE29 2JF
Tel: 01480 433073 Web: www.campbell-mccrae.co.uk
Registered number: 7830594, Registered in England and Wales. Registered address: 88 High St, Ramsey, Cambs, PE26 1BS

Project: Plot opposite no.s 56 to 60 Reform Street, Crowland

Drawing title: Elevations from Reform Street

Scale	Date	Drwg No.	Revision
1:50@A1	Oct 2020	21930/05	C

Use figured dimensions only, do not scale.
Campbell McCrae Ltd can accept no responsibility for the interpretation of this drawing when the practice is not named as contract administrator in the building contract.