PLANNING DRAWING ONLY

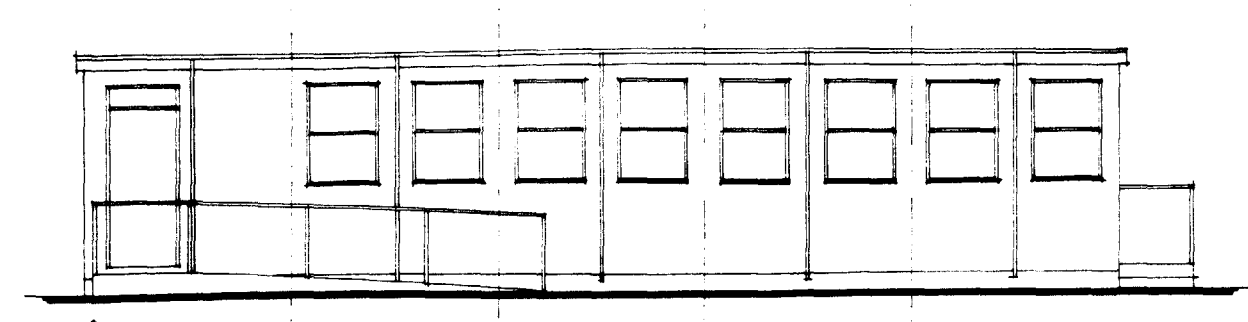

A.

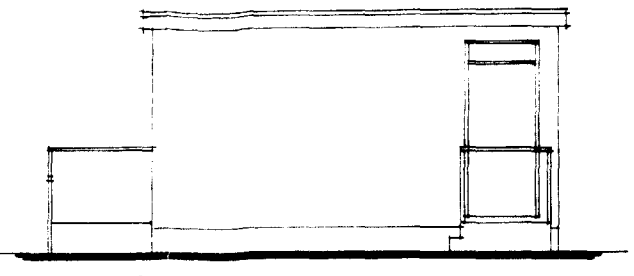

B.

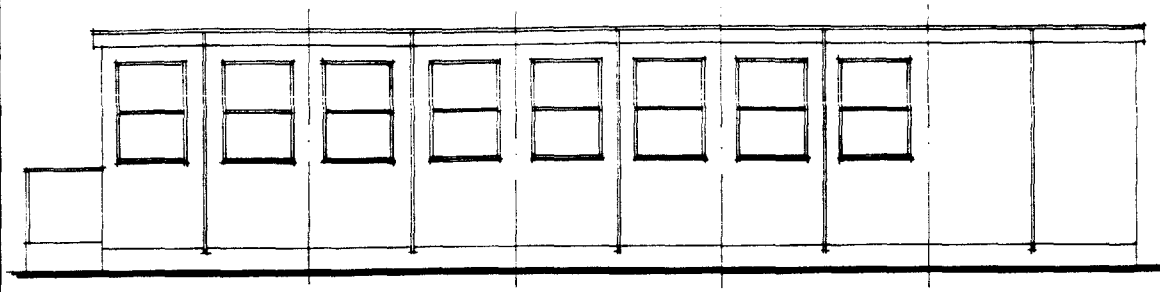

C.

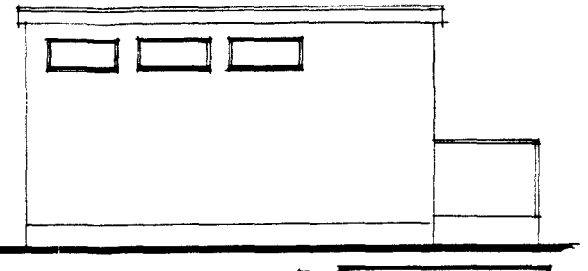

D.

Elevations.

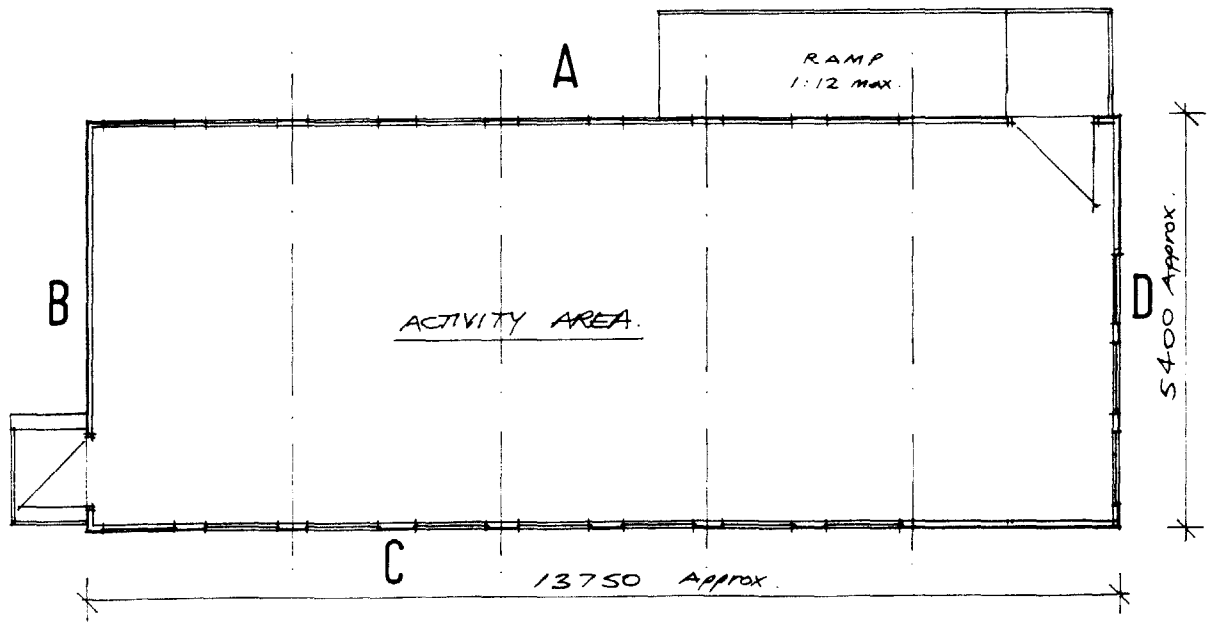

Plan.

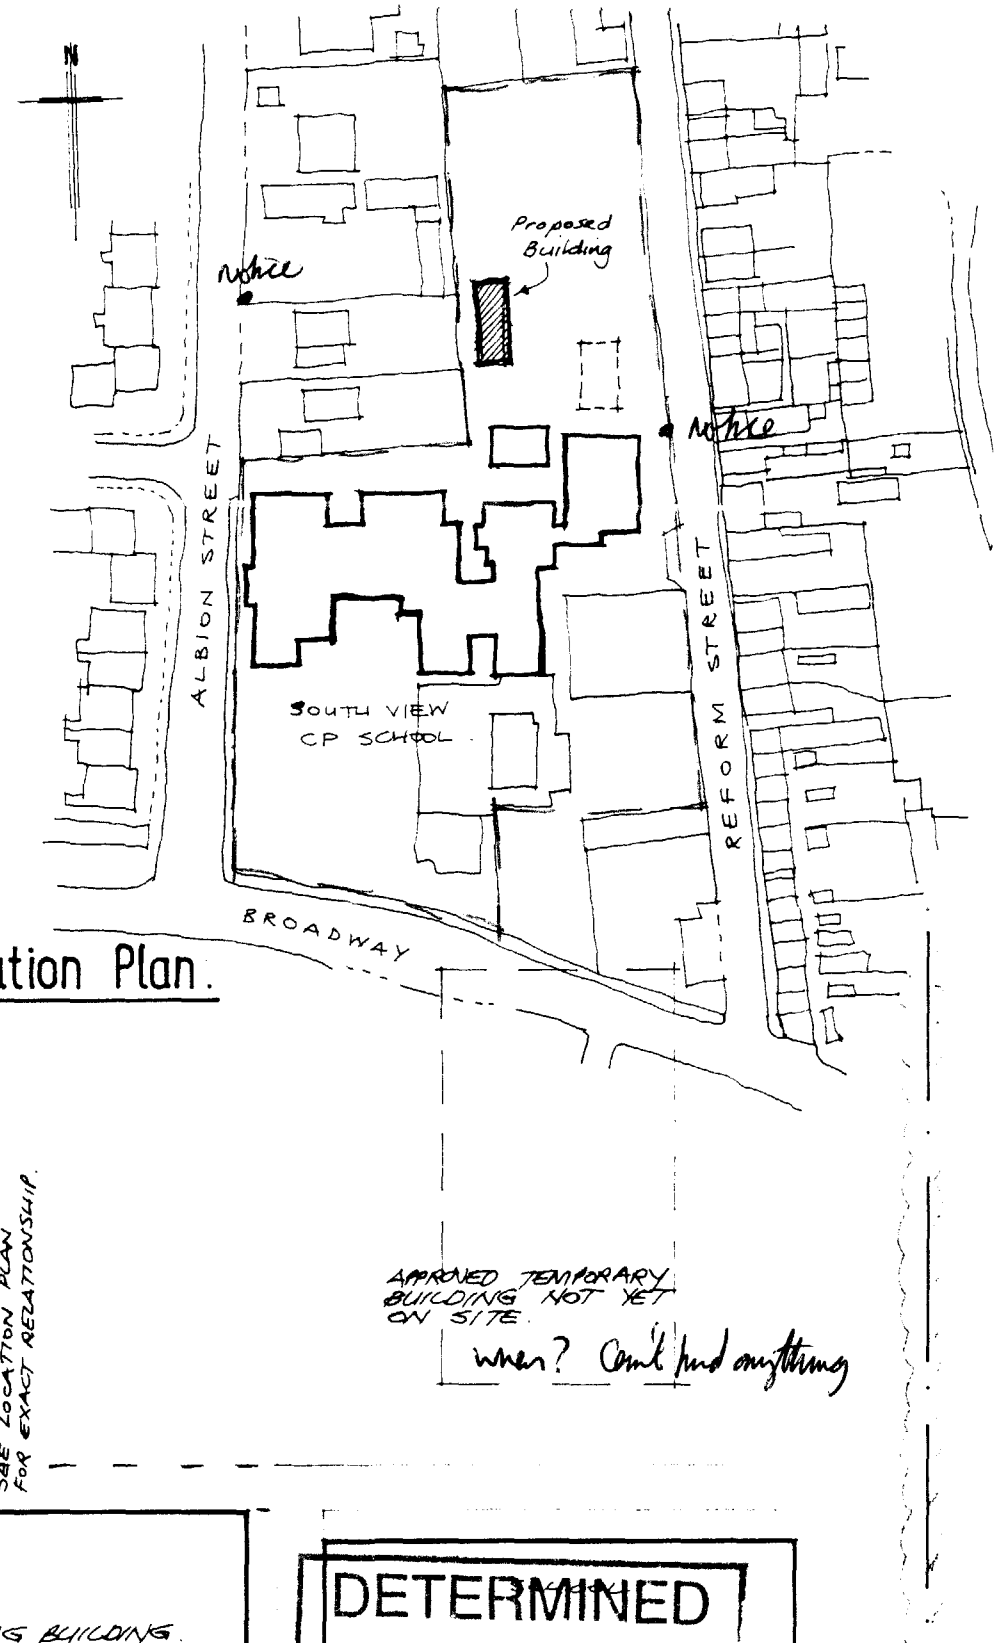

Location Plan.

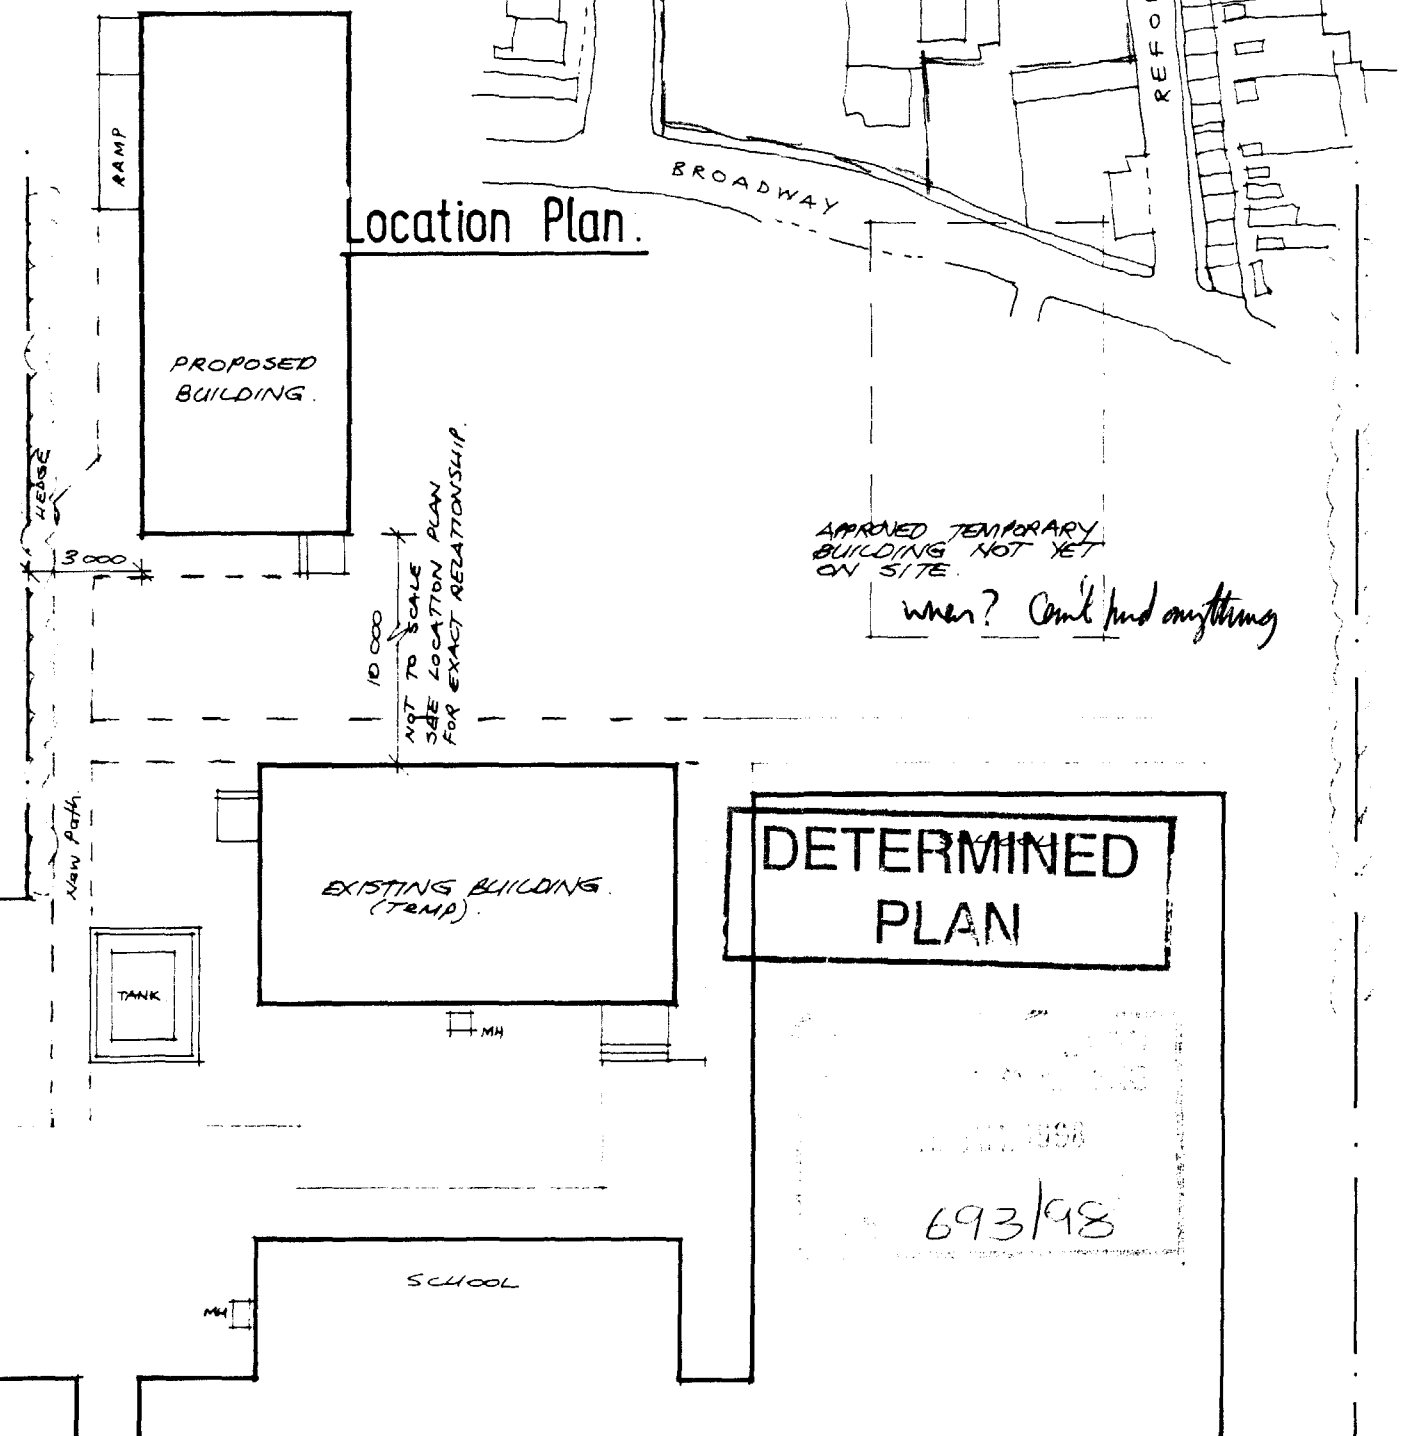

Block Plan.

DETERMINED PLAN

693/98

PROJECT.
Proposed Temporary Building at South View C.P. School, Reform Street, Crowland.

SCALE.	DATE.	DWG. N°:
1/100, 1/200, 1/1250	JUN 98.	SVS/0698/01. A

REVISIONS.
JUL 98 A. GENERAL REVISIONS - PLANNING REQUESTED.