

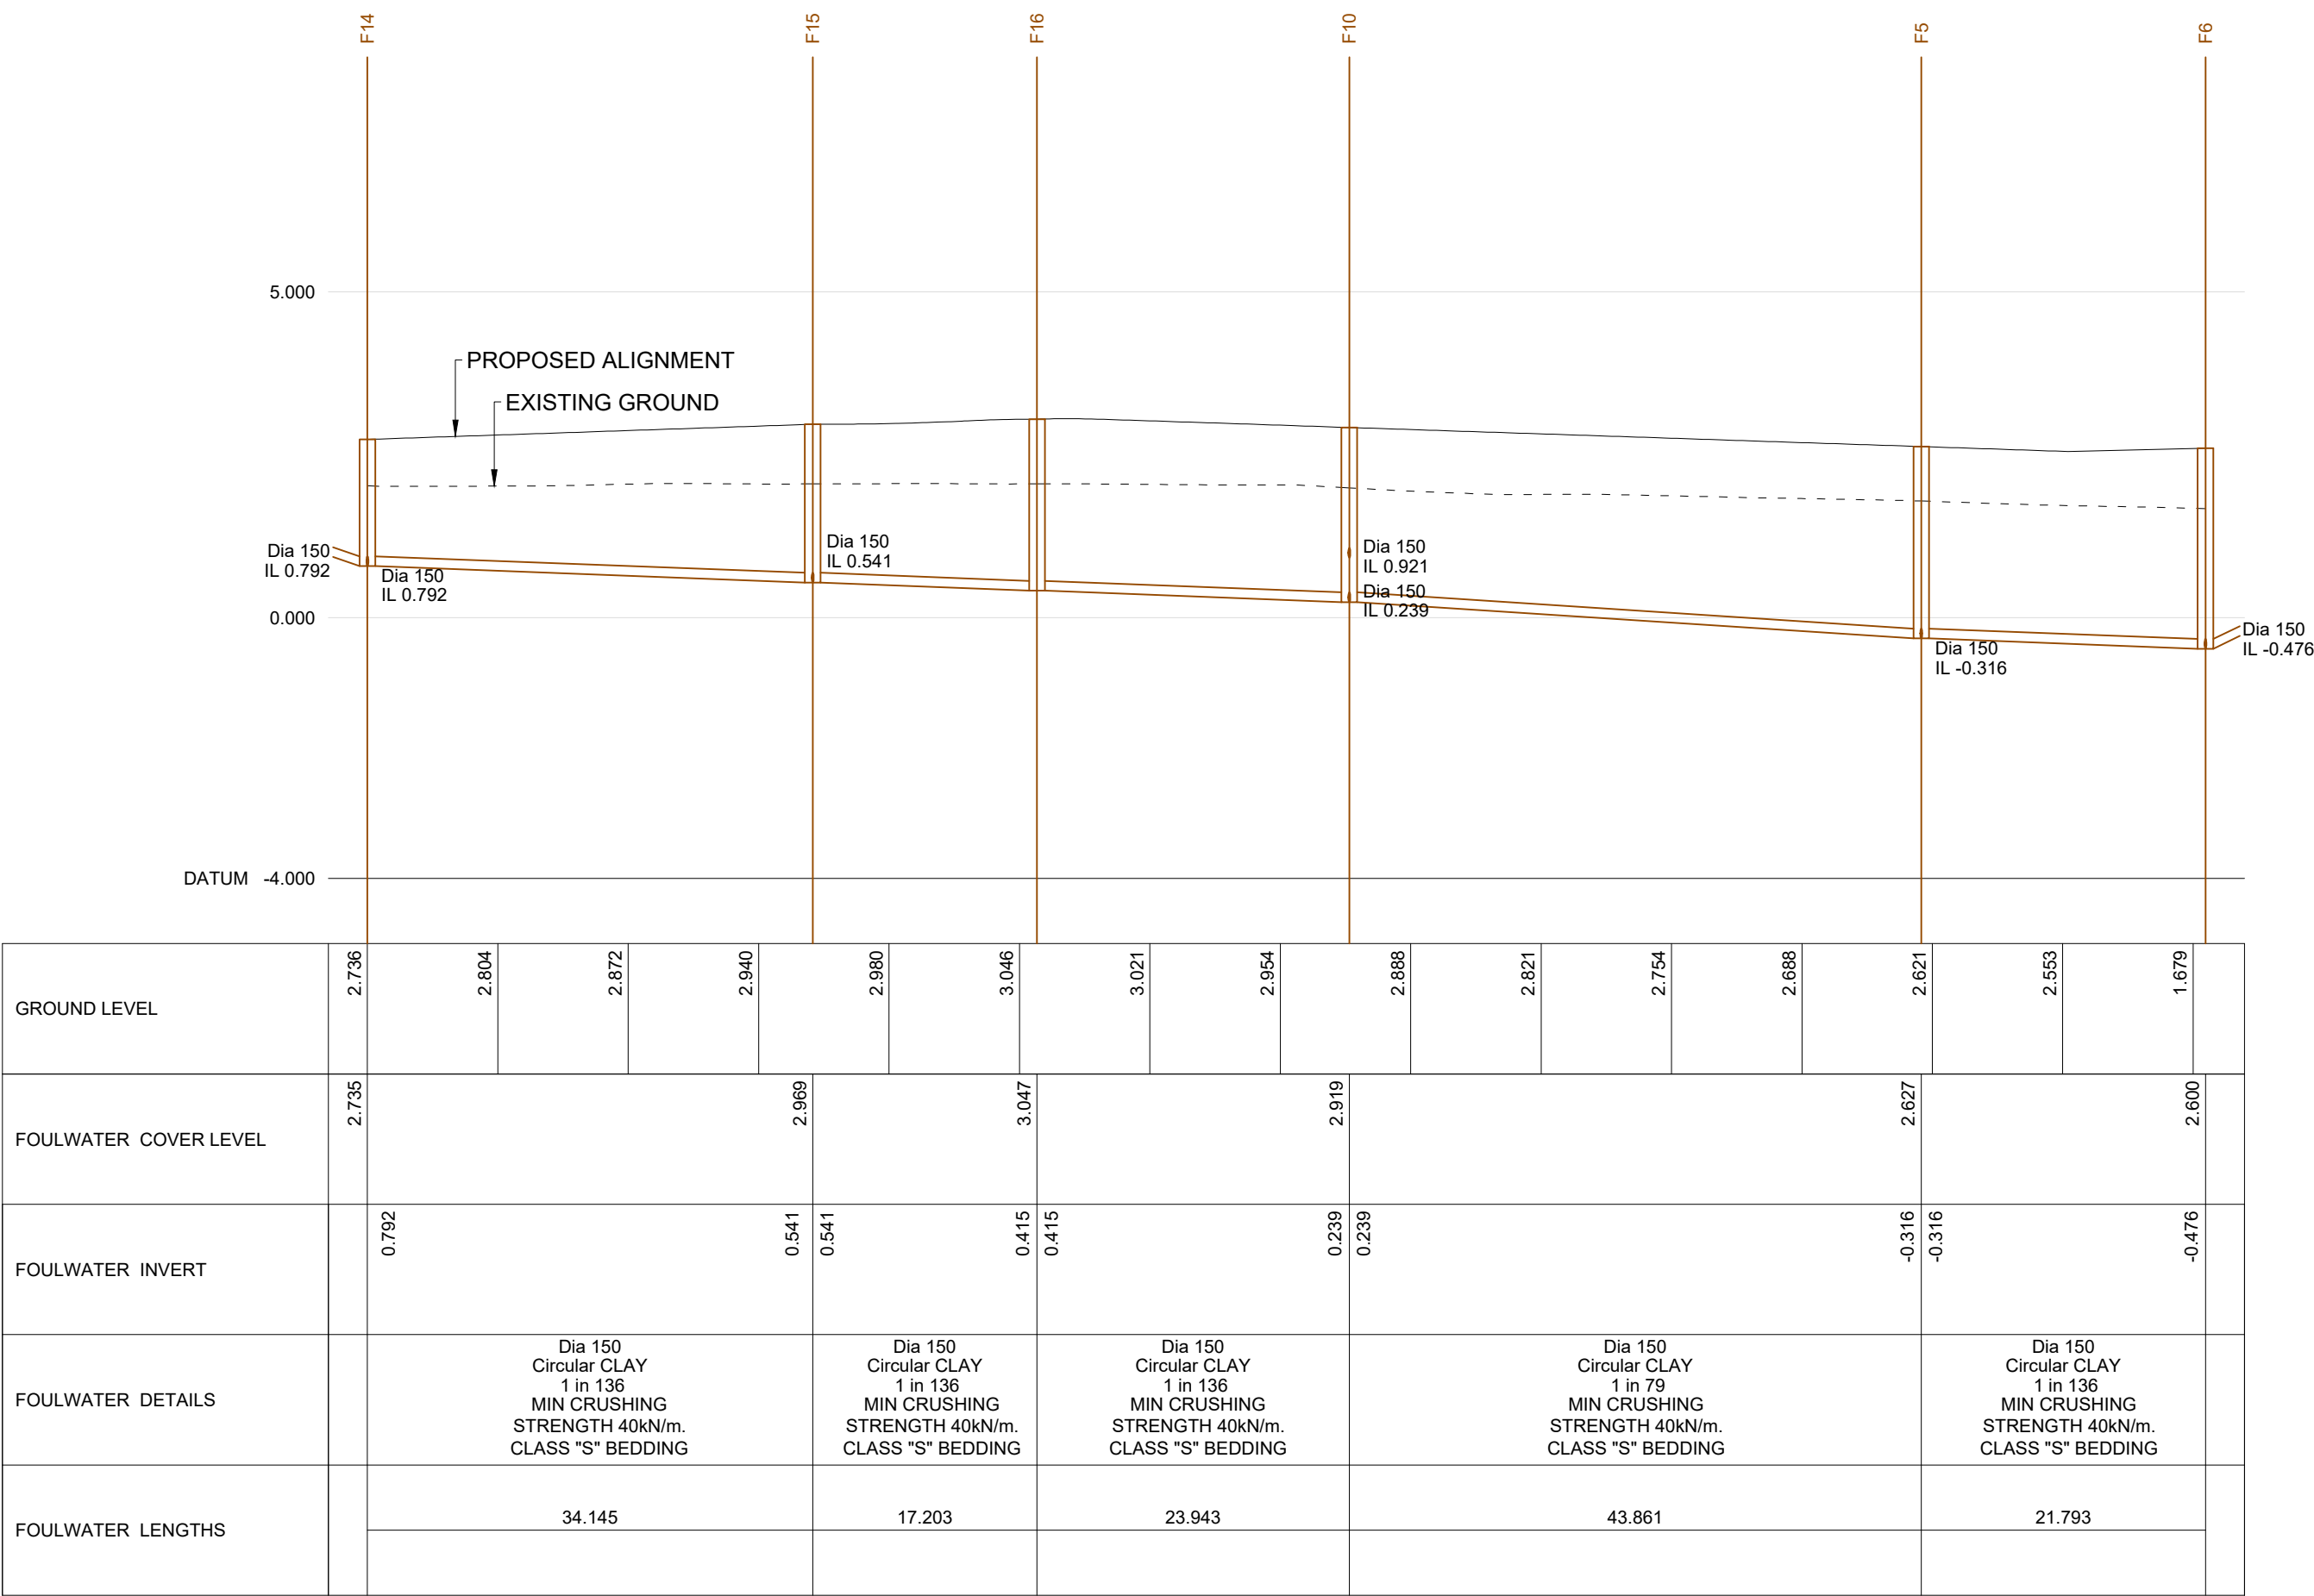
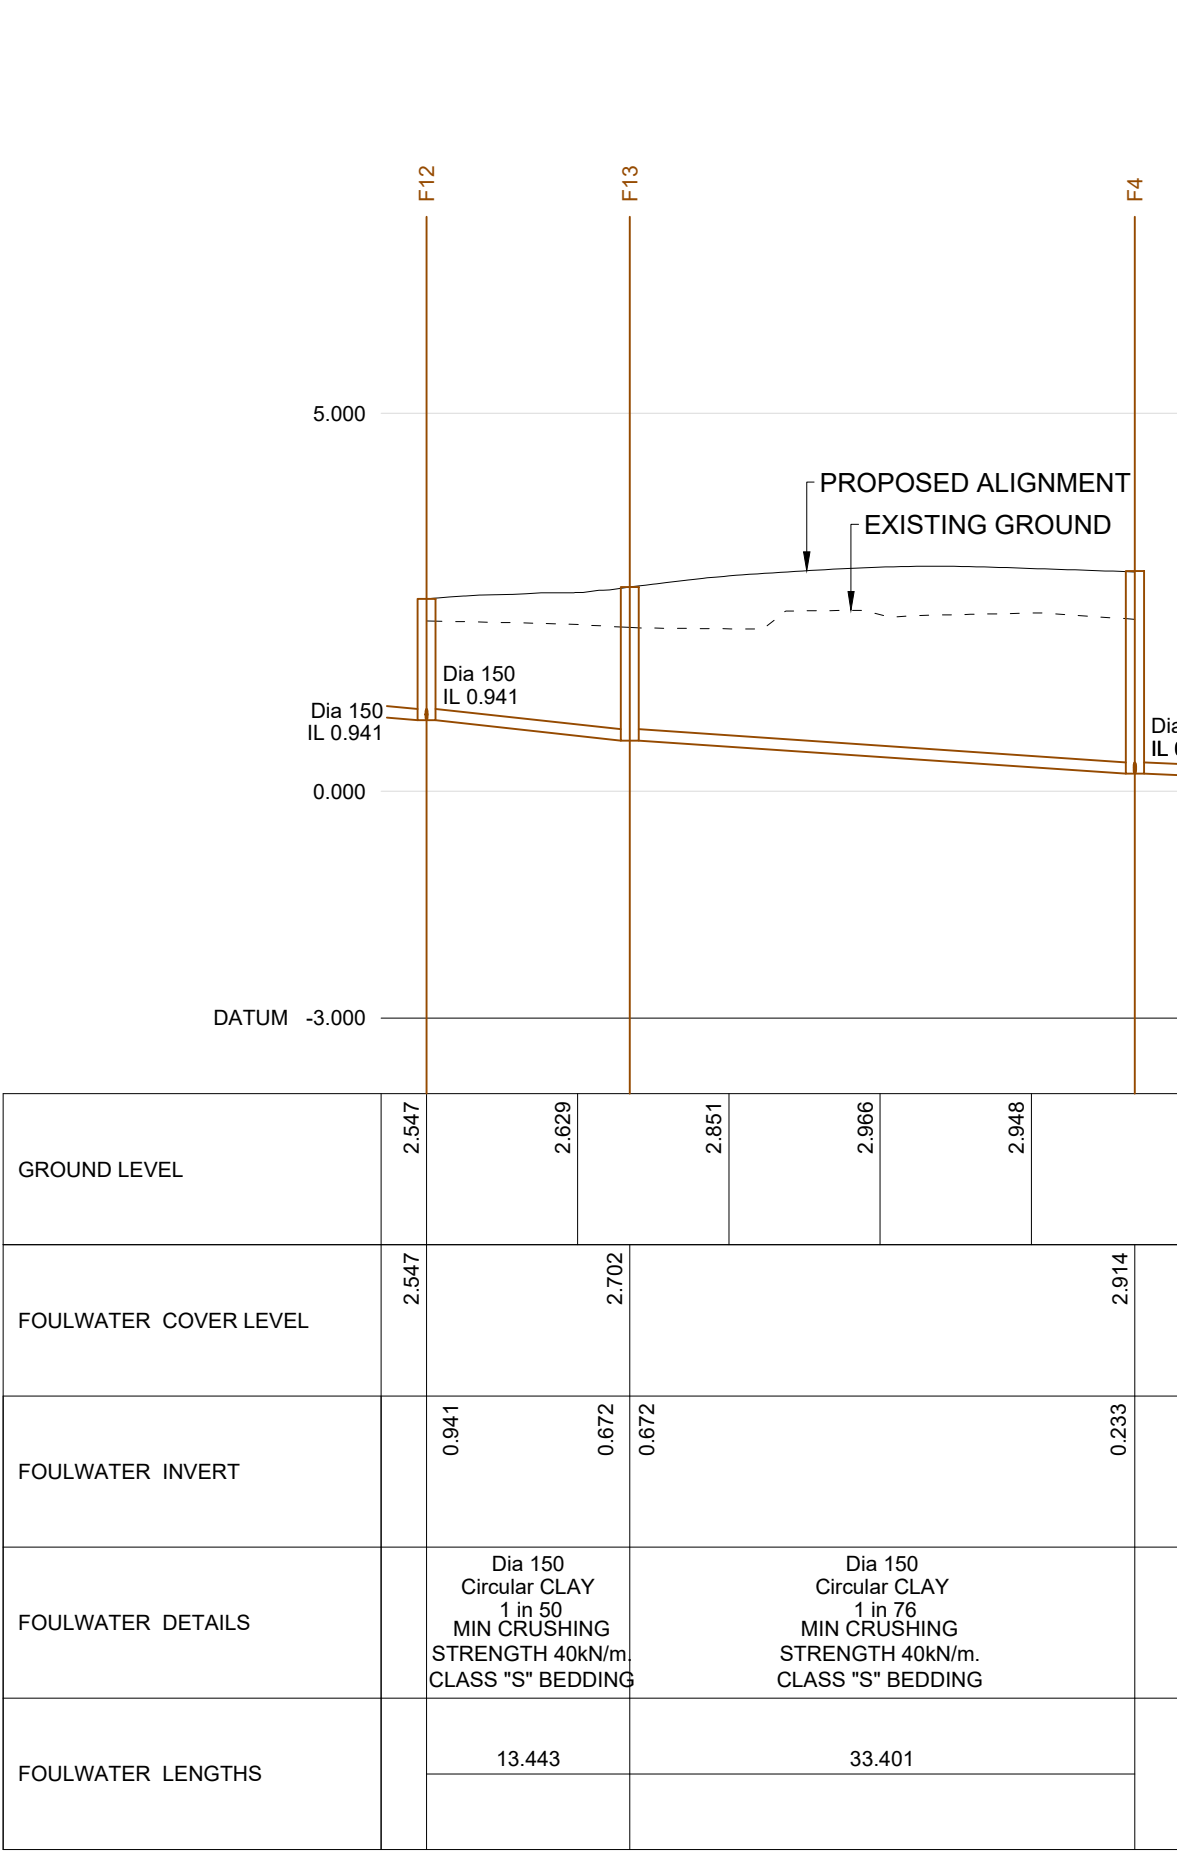


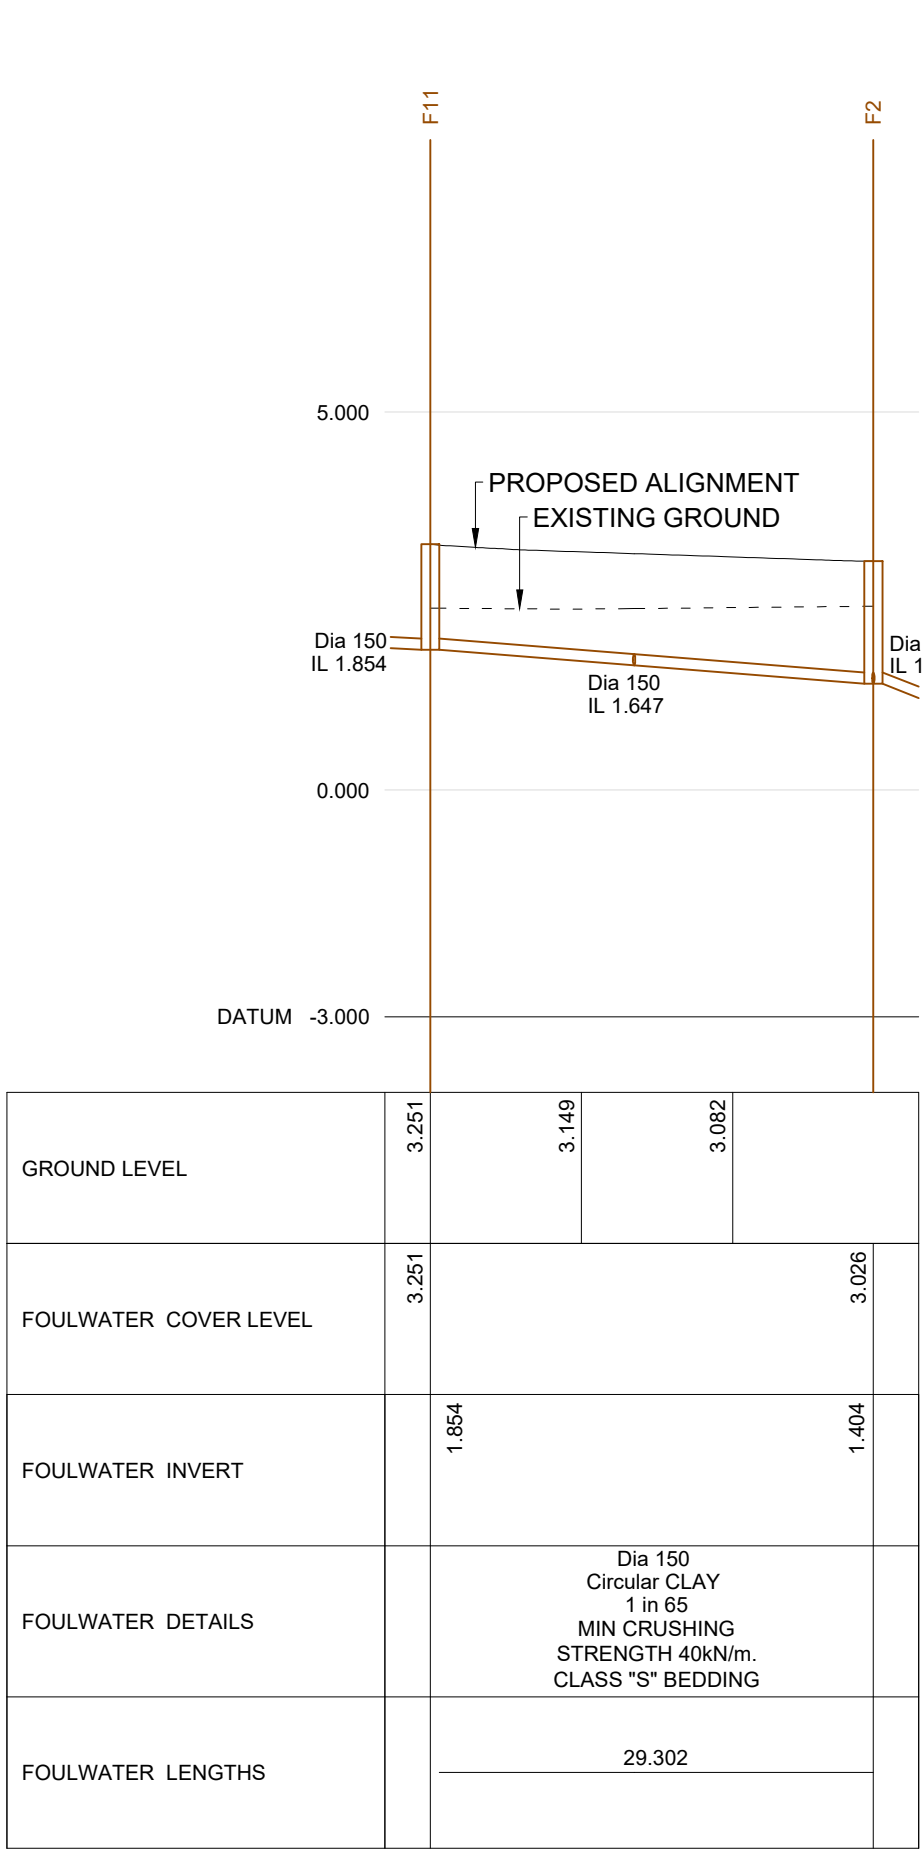

©CROWN COPYRIGHT AND DATABASE RIGHTS 2020 ORDNANCE SURVEY 0100031673

THIS DOCUMENT HAS BEEN PREPARED IN ACCORDANCE WITH THE SCOPE OF INSPIRE DESIGN & DEVELOPMENT LTD'S APPOINTMENT WITH ITS CLIENT AND IS SUBJECT TO THE TERMS OF THAT APPOINTMENT. INSPIRE DESIGN & DEVELOPMENT LTD ACCEPTS NO LIABILITY FOR ANY USE OF THIS DOCUMENT OTHER THAN BY ITS CLIENT AND ONLY FOR THE PURPOSES FOR WHICH IT WAS PREPARED AND PROVIDED. © INSPIRE DESIGN & DEVELOPMENT LTD 2020

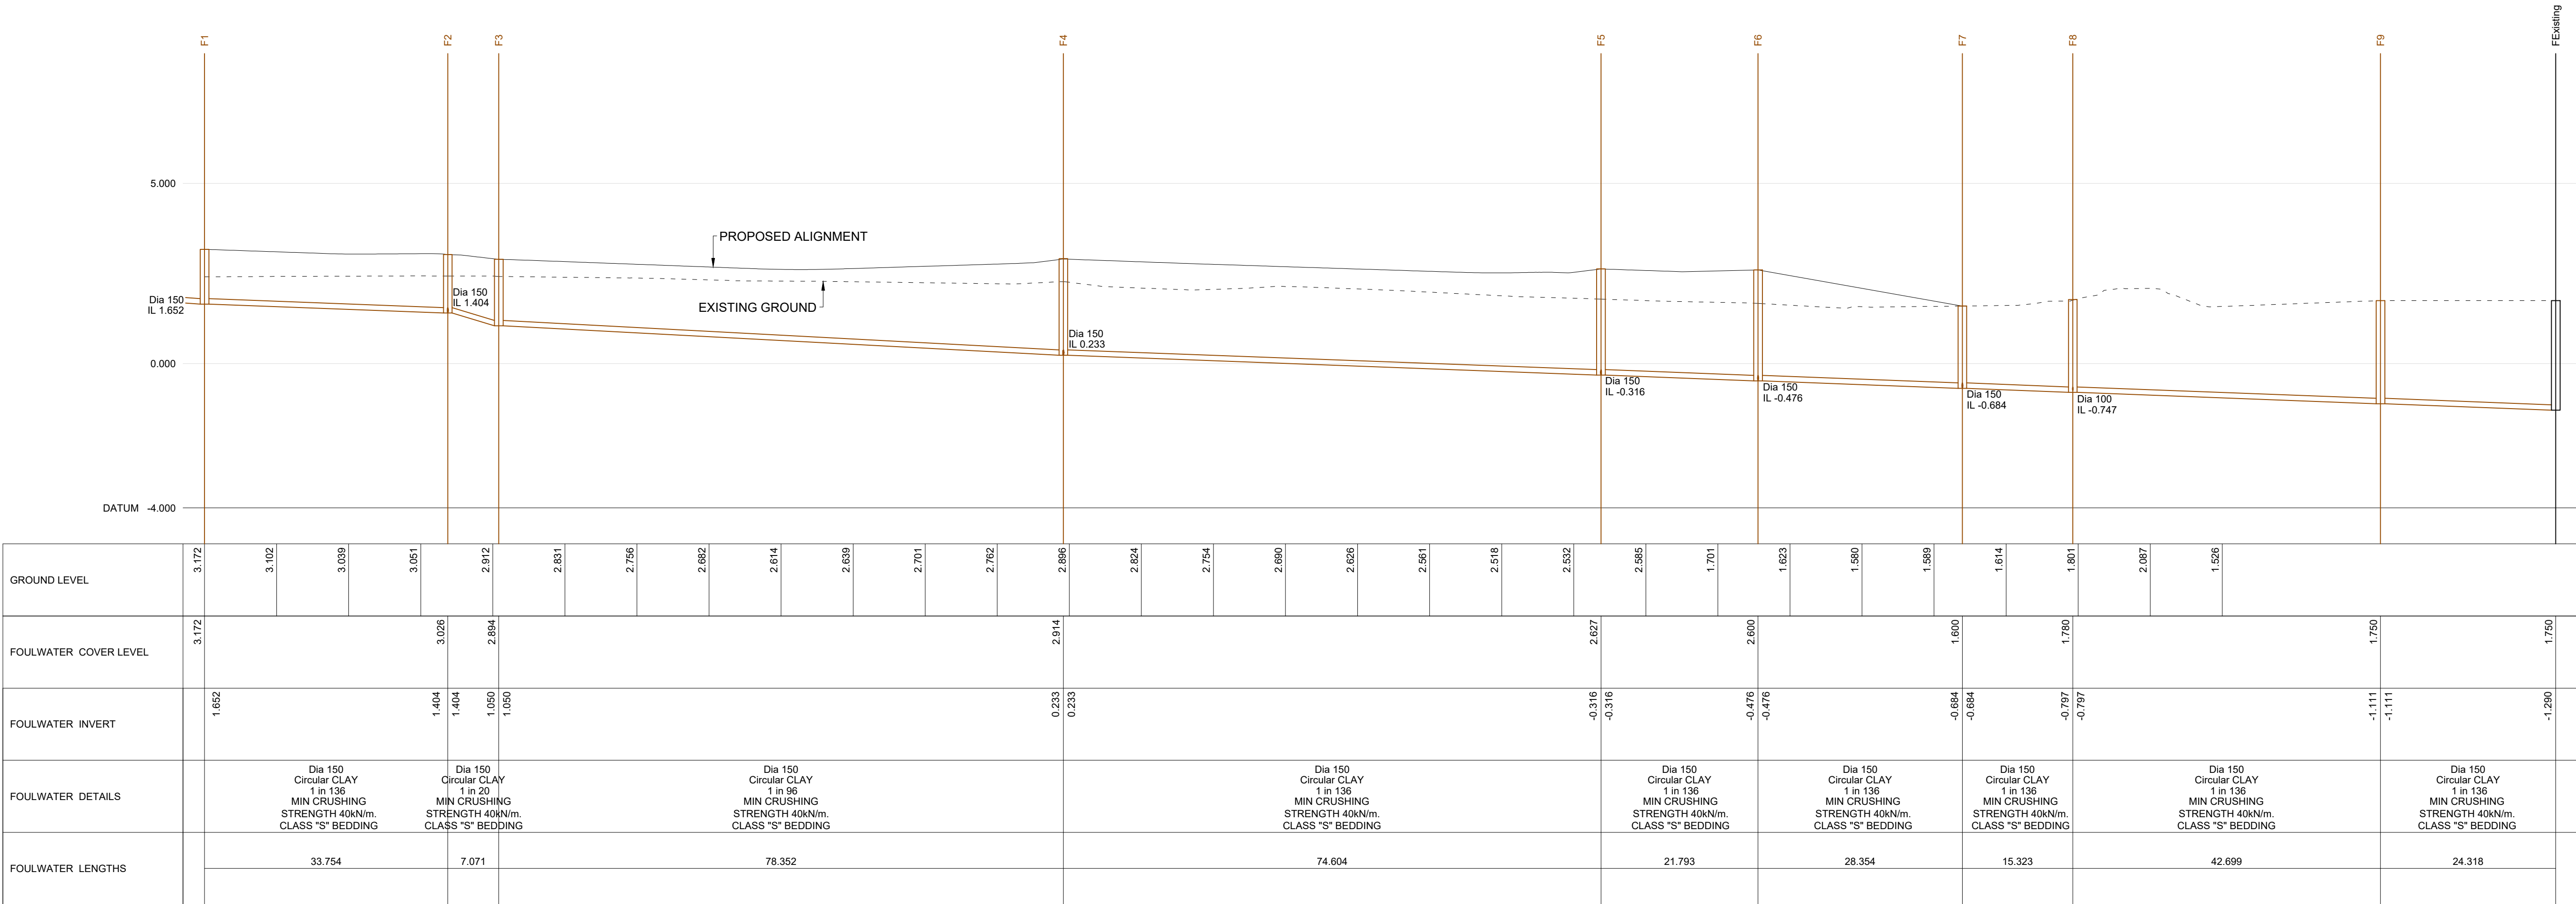

CLIENT:
ASHWOOD HOMES

PROJECT:
WOODROFFE

DRAWING TITLE:
S104 LONGITUDINAL
SECTIONS SHEET 2

DRAWING STATUS:
FOR INFORMATION

DRAWN: KC
CHECKED: GB
APPROVED: CR

DATE:
5th March 2020
SCALE @ A1:
H 1:500 V 1:100
DRAWING No.:
AHL-1413-01-DR-015
REVISION No.:

REV | DATE | NAME | CHECK | NOTE