
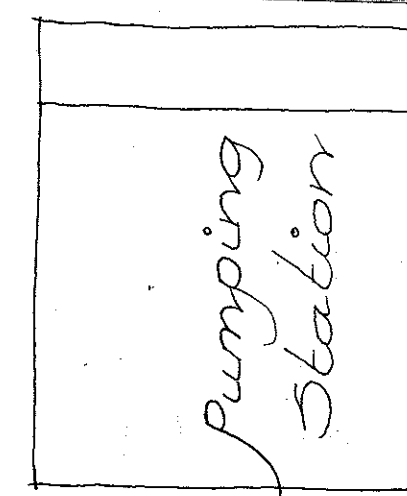
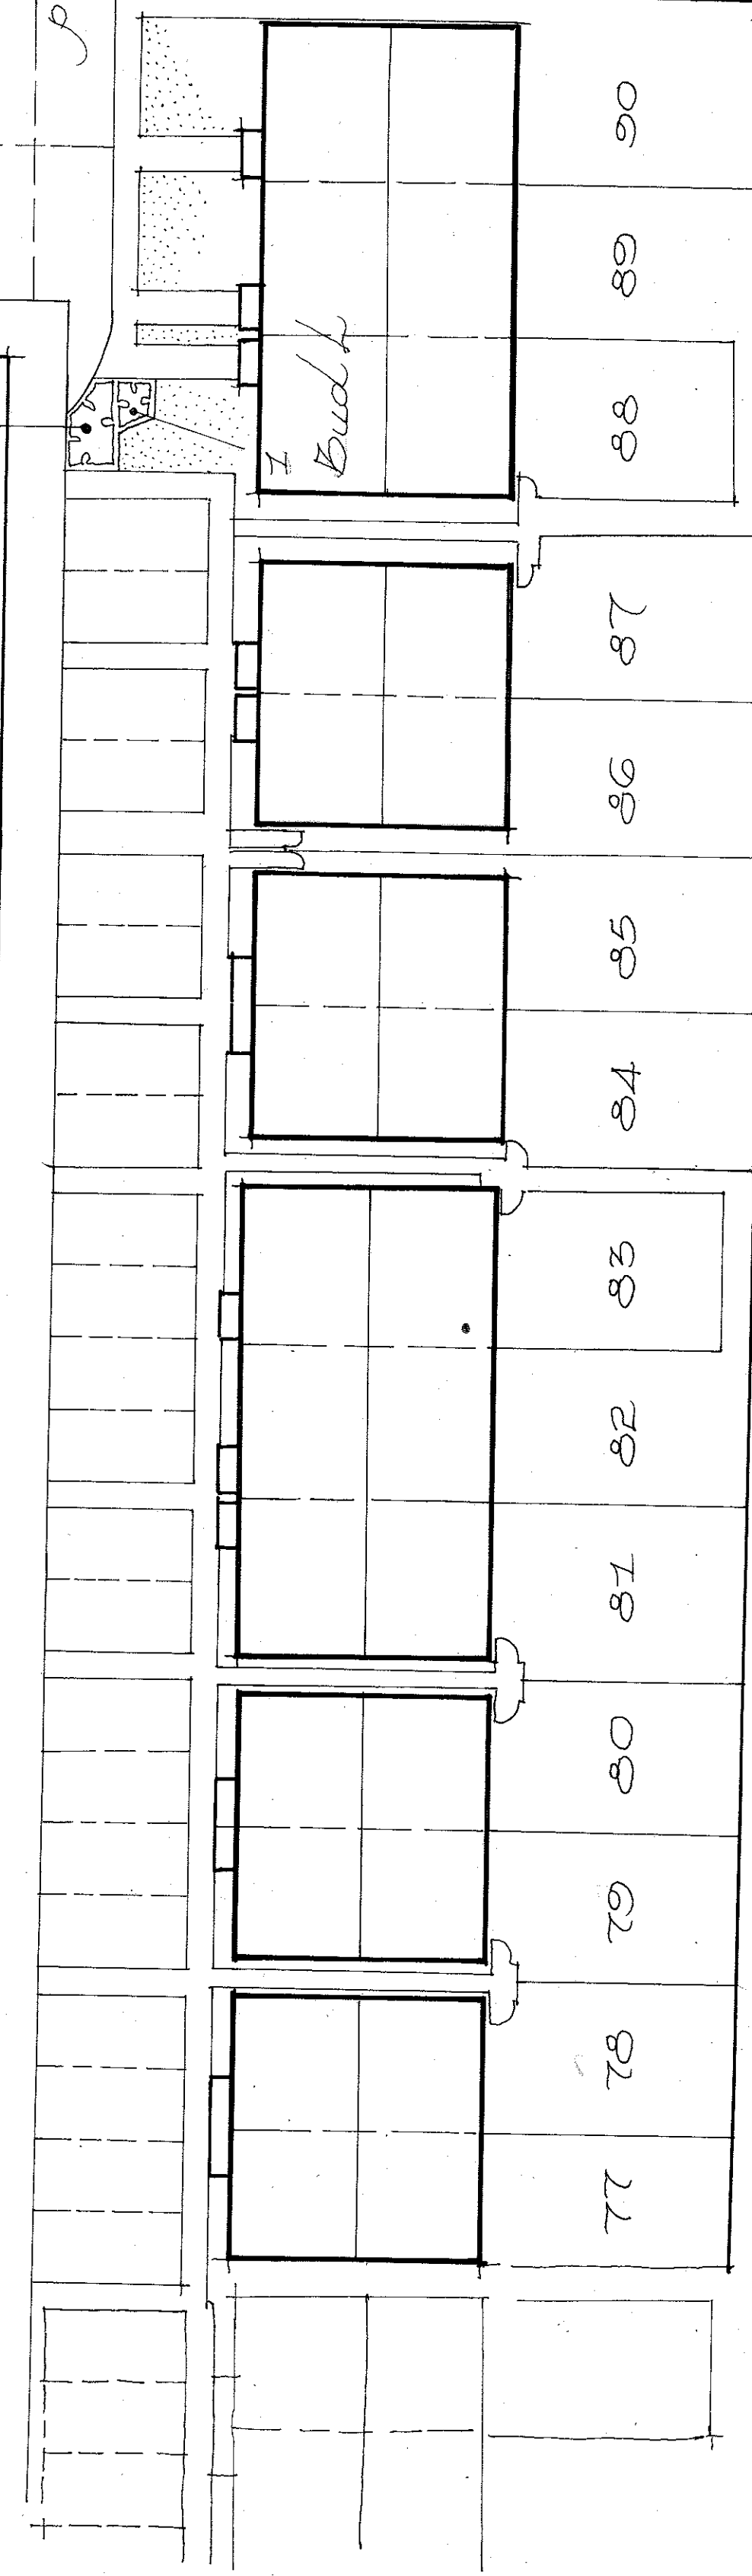
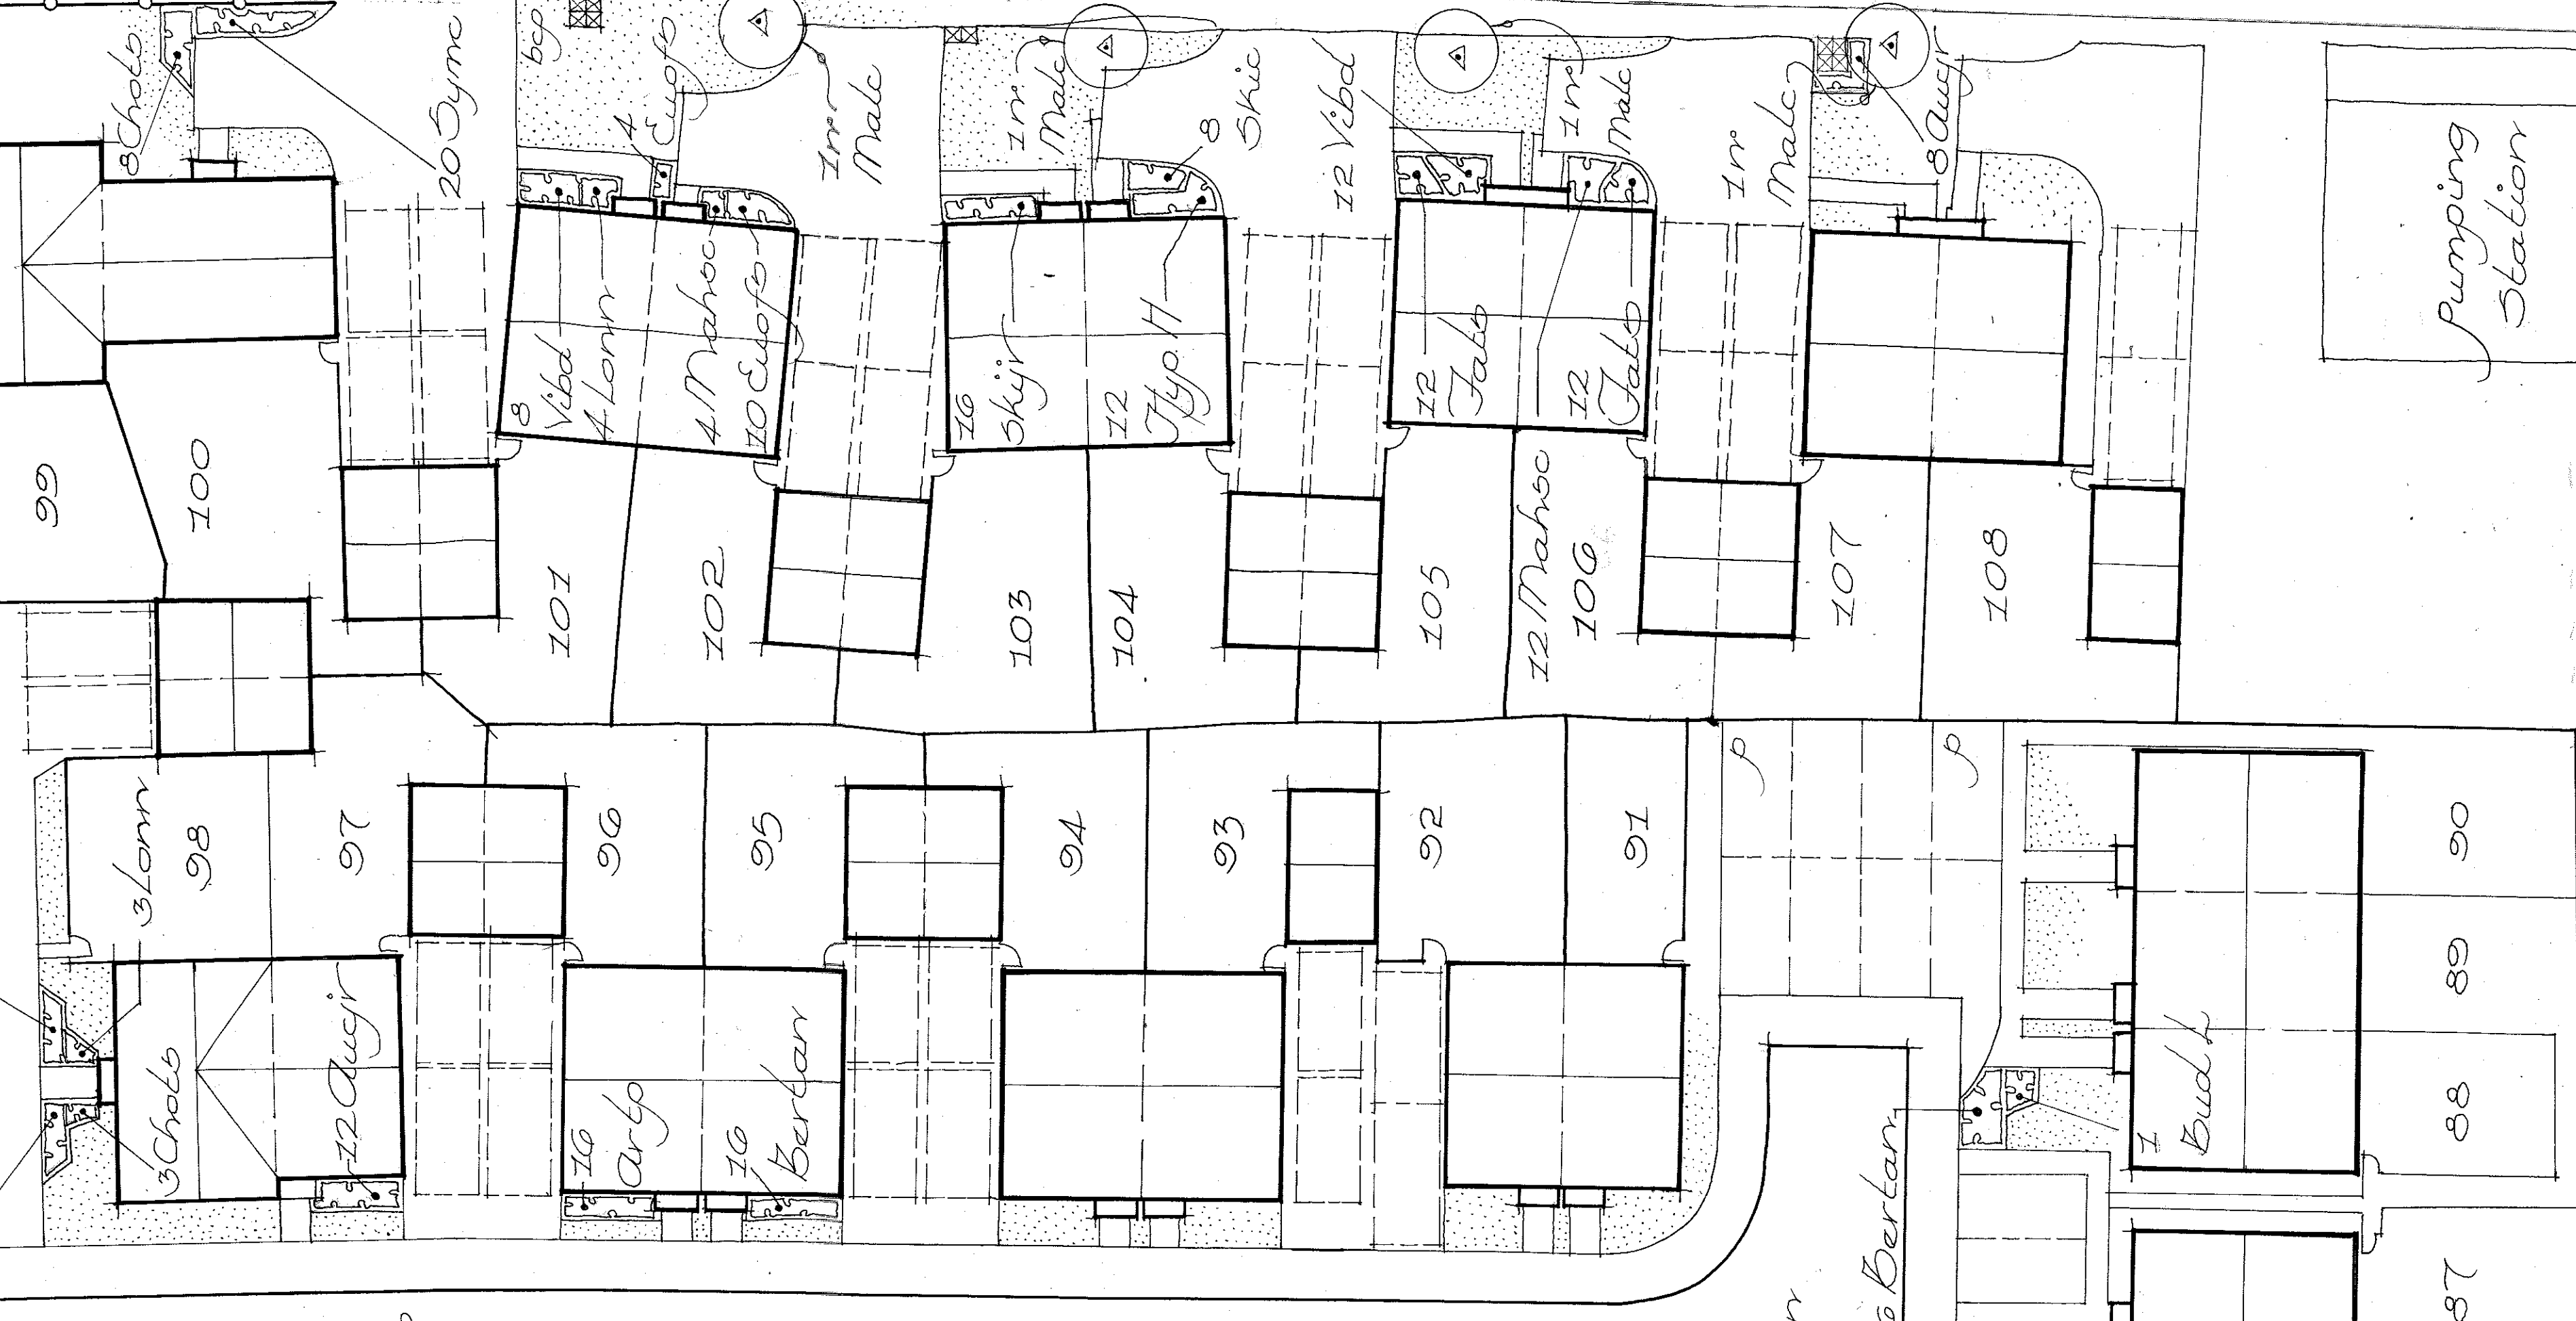
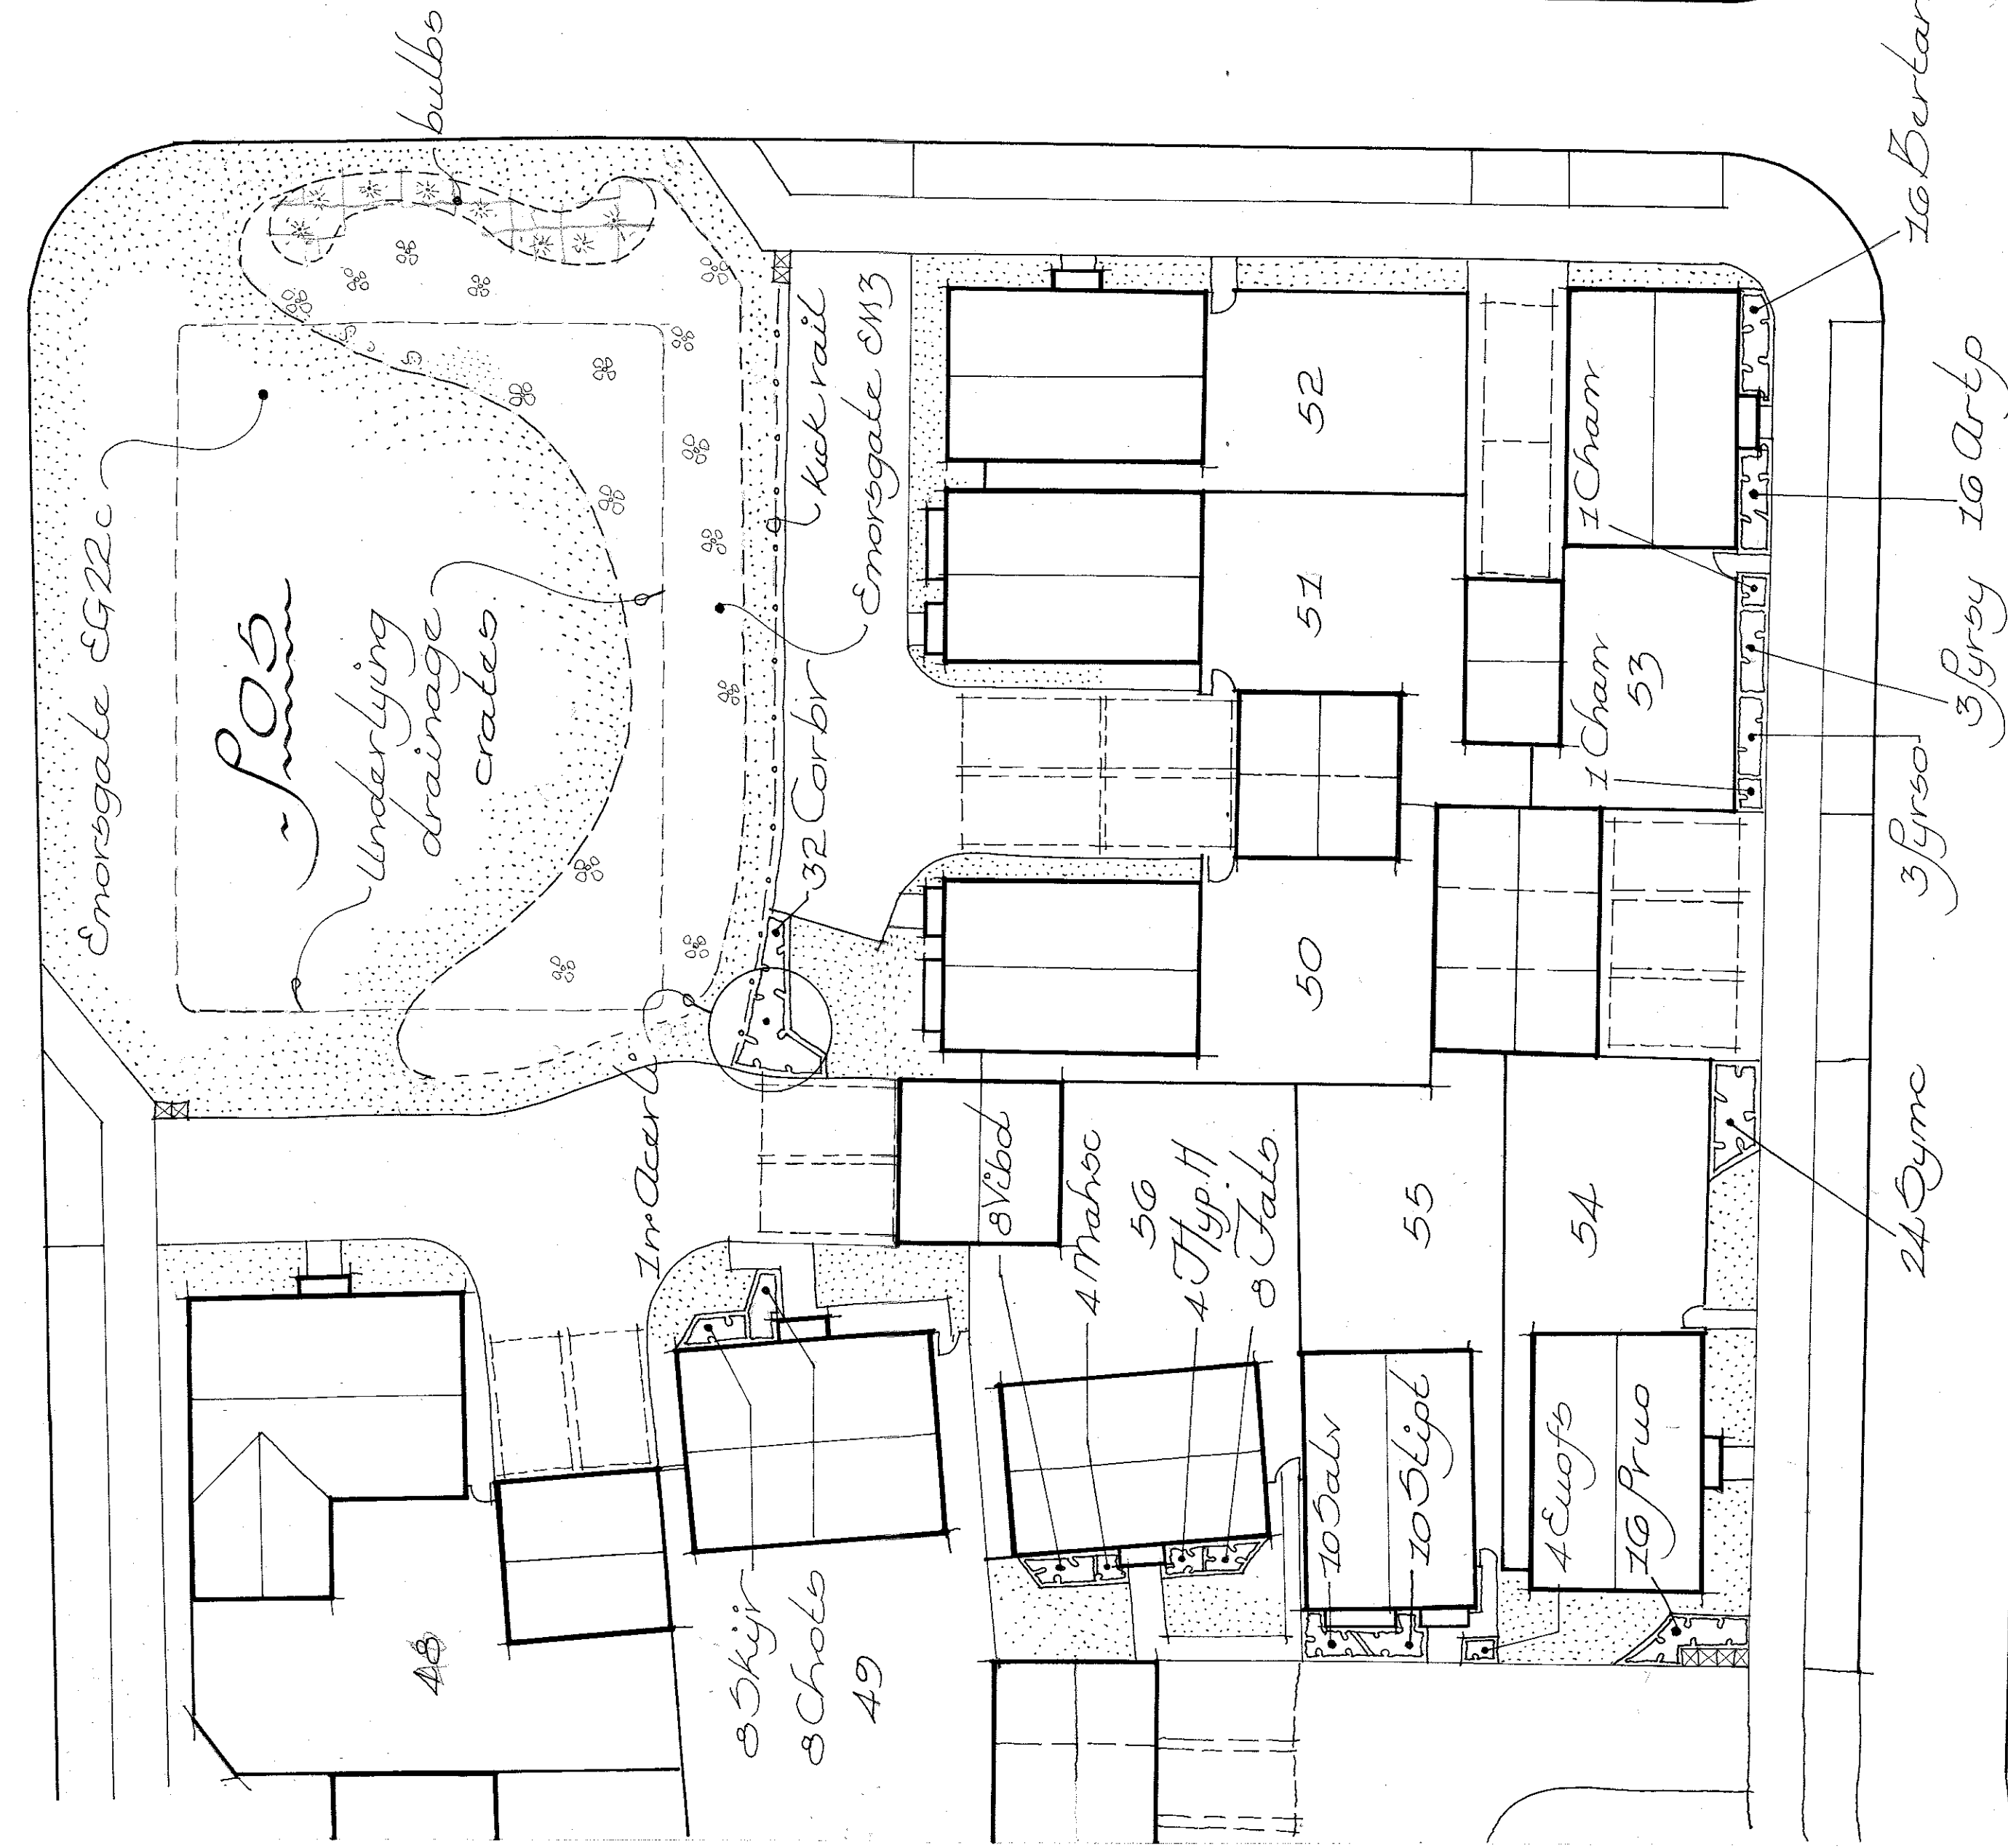
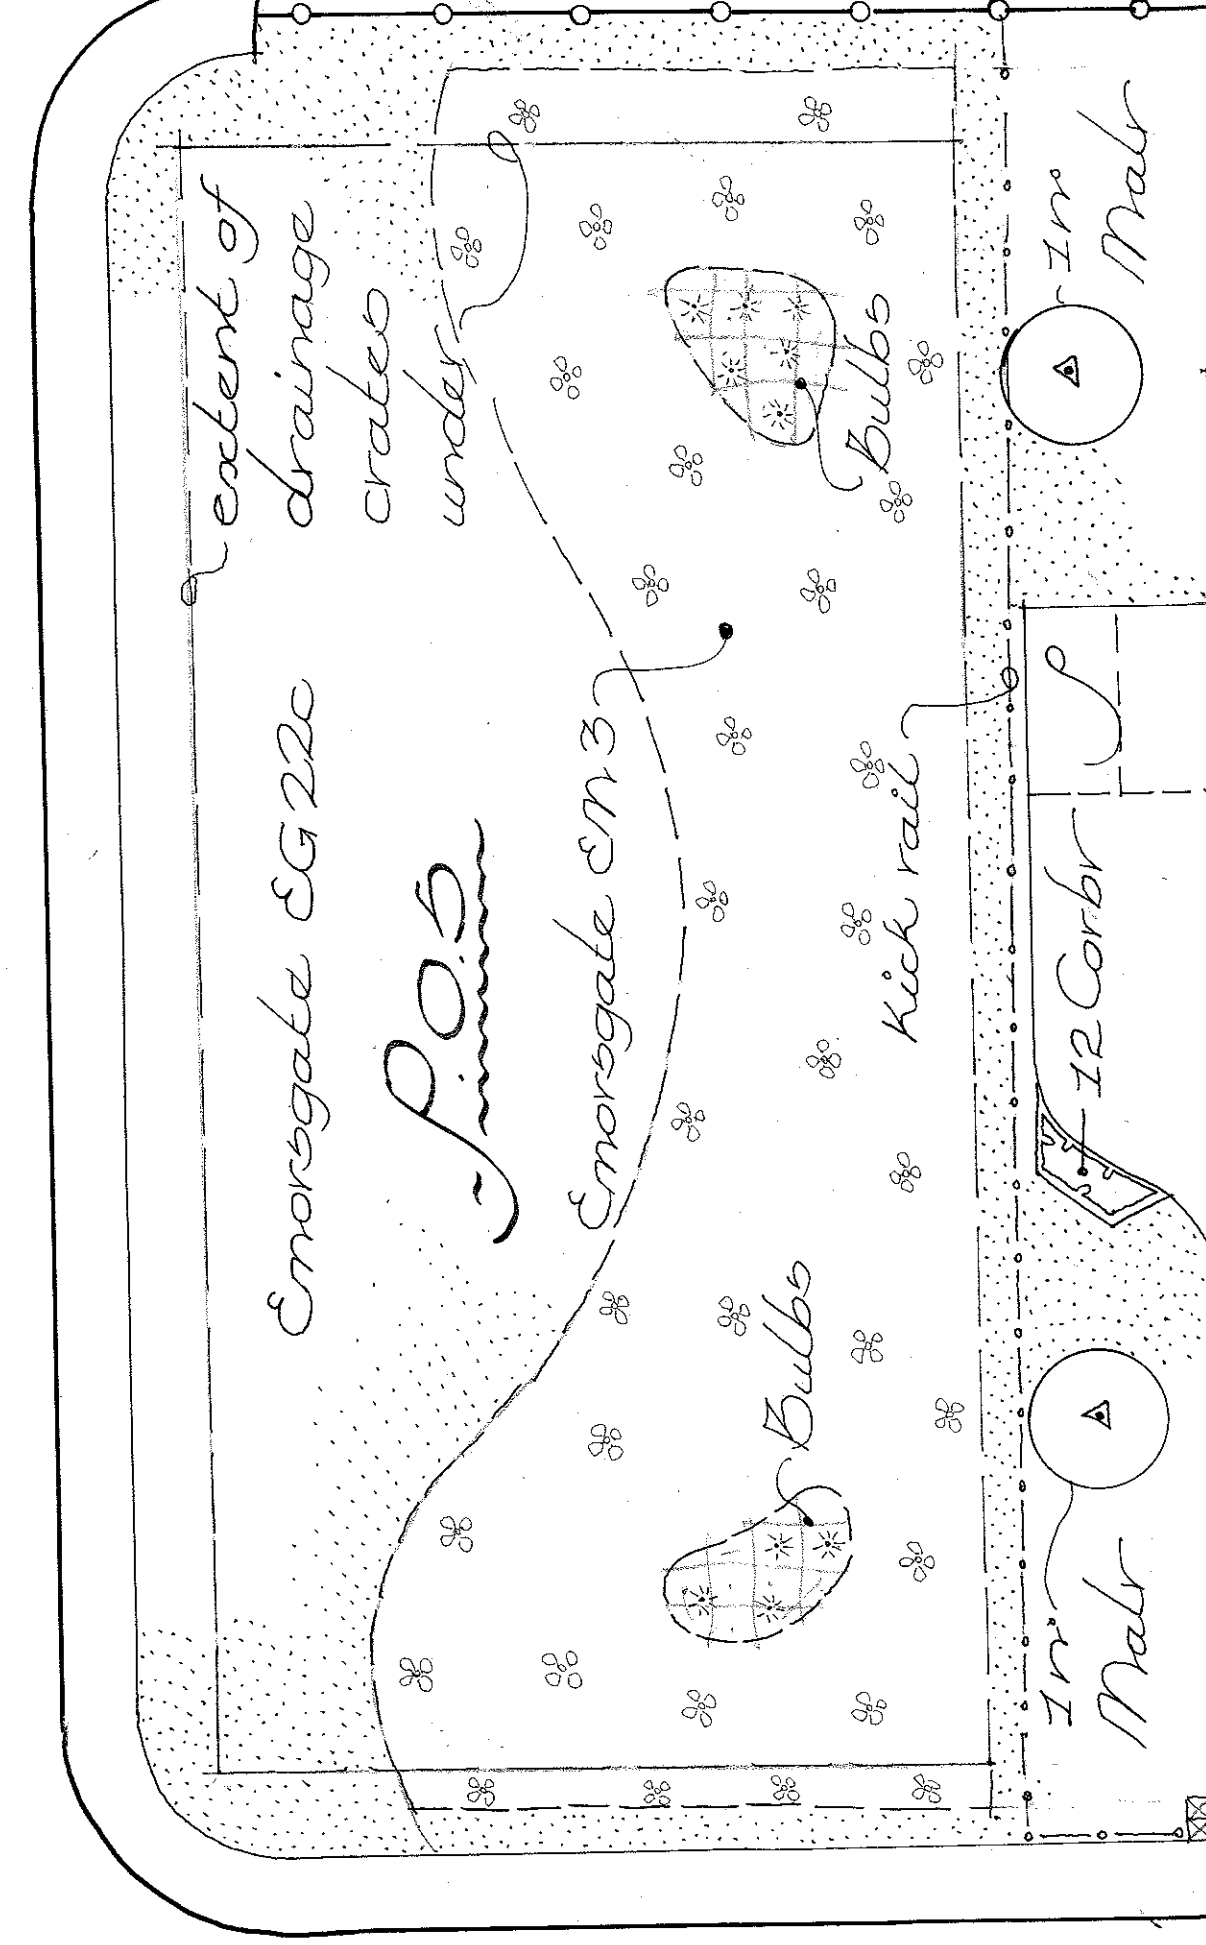
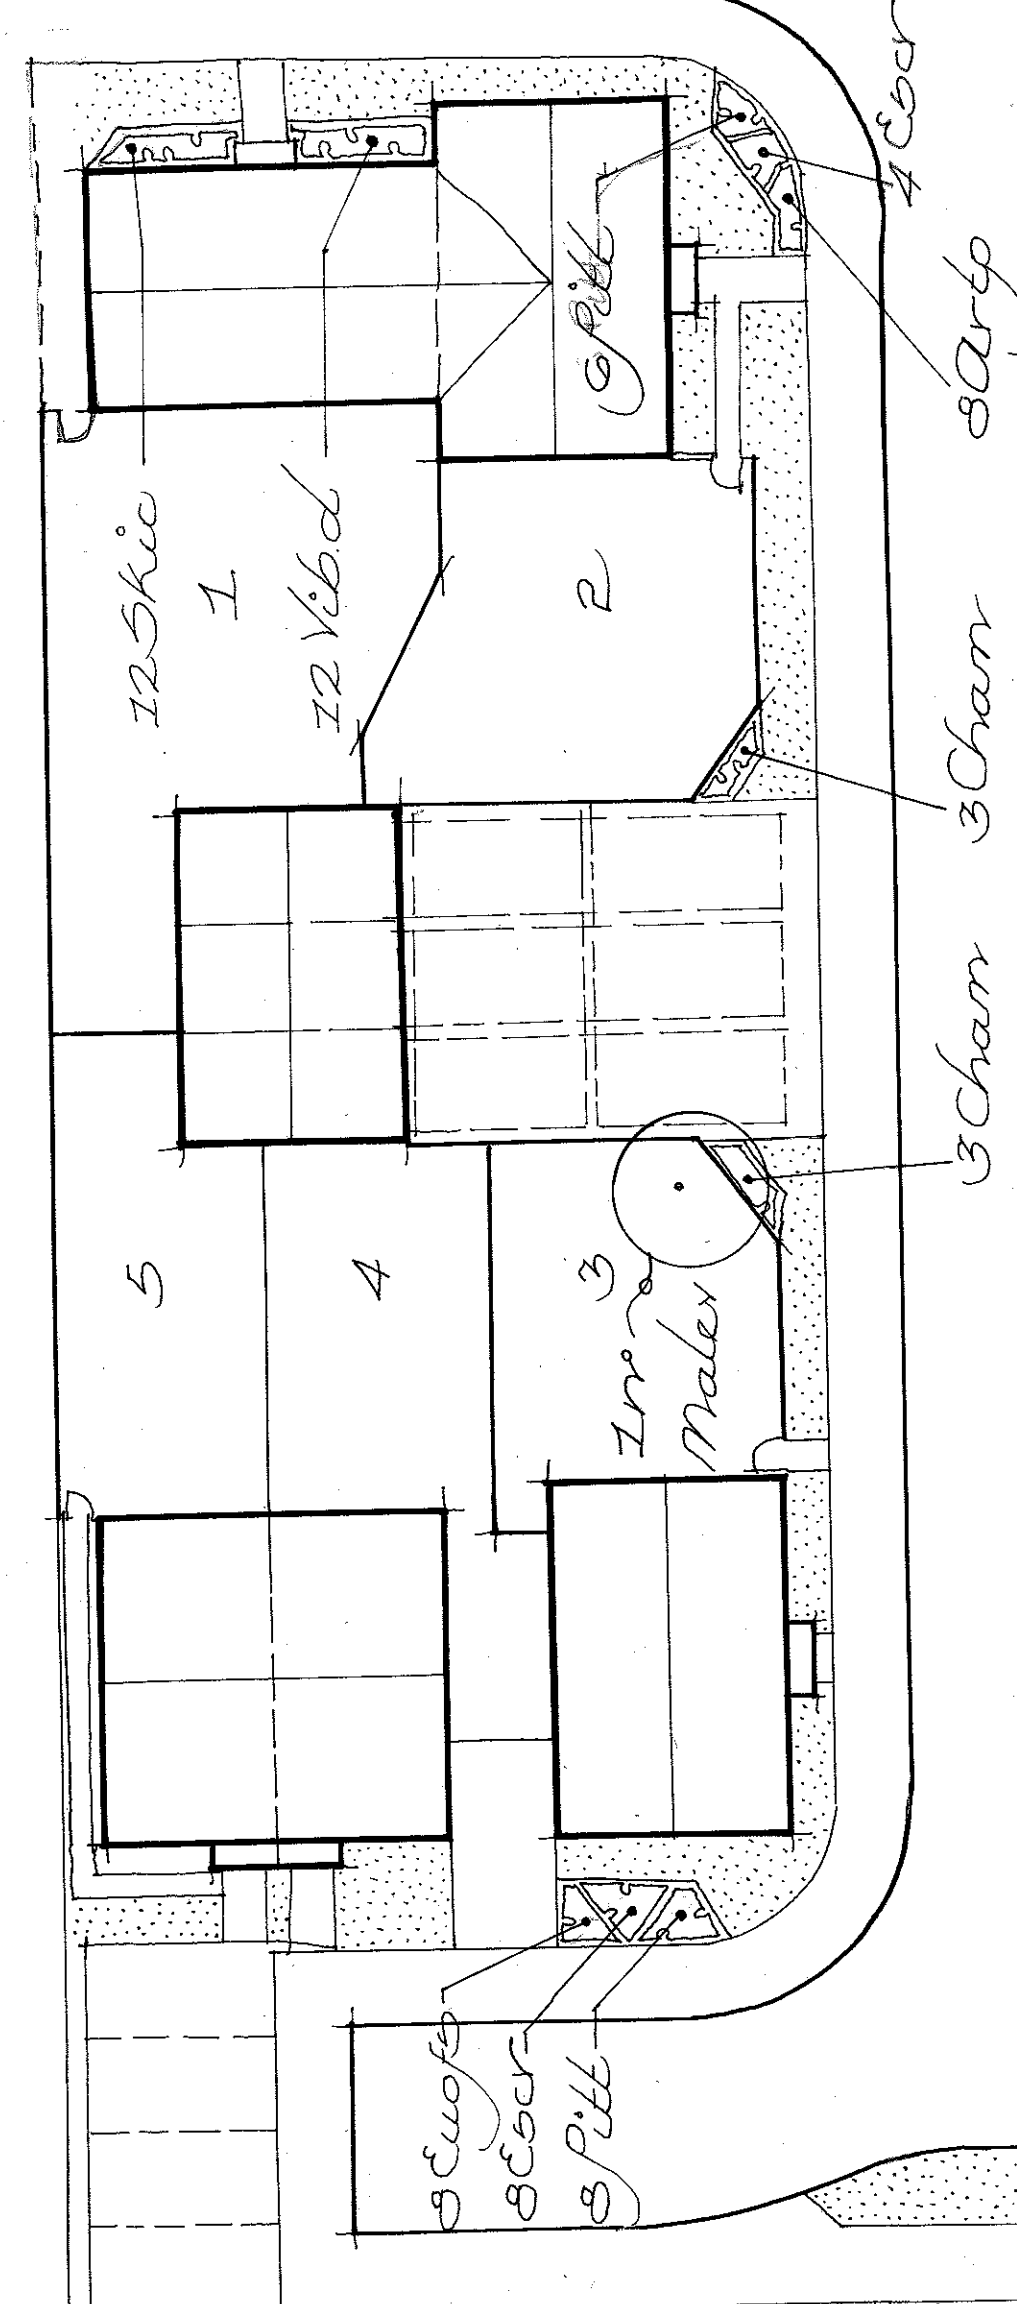


Ashwood Homes Ltd, Grease Drove, Crowland, (Woodroffe)
Landscape Proposals ~ 1:200 at A1 ~ sheet 2 of 2 ~ March 2020 ~ AH/1250/142

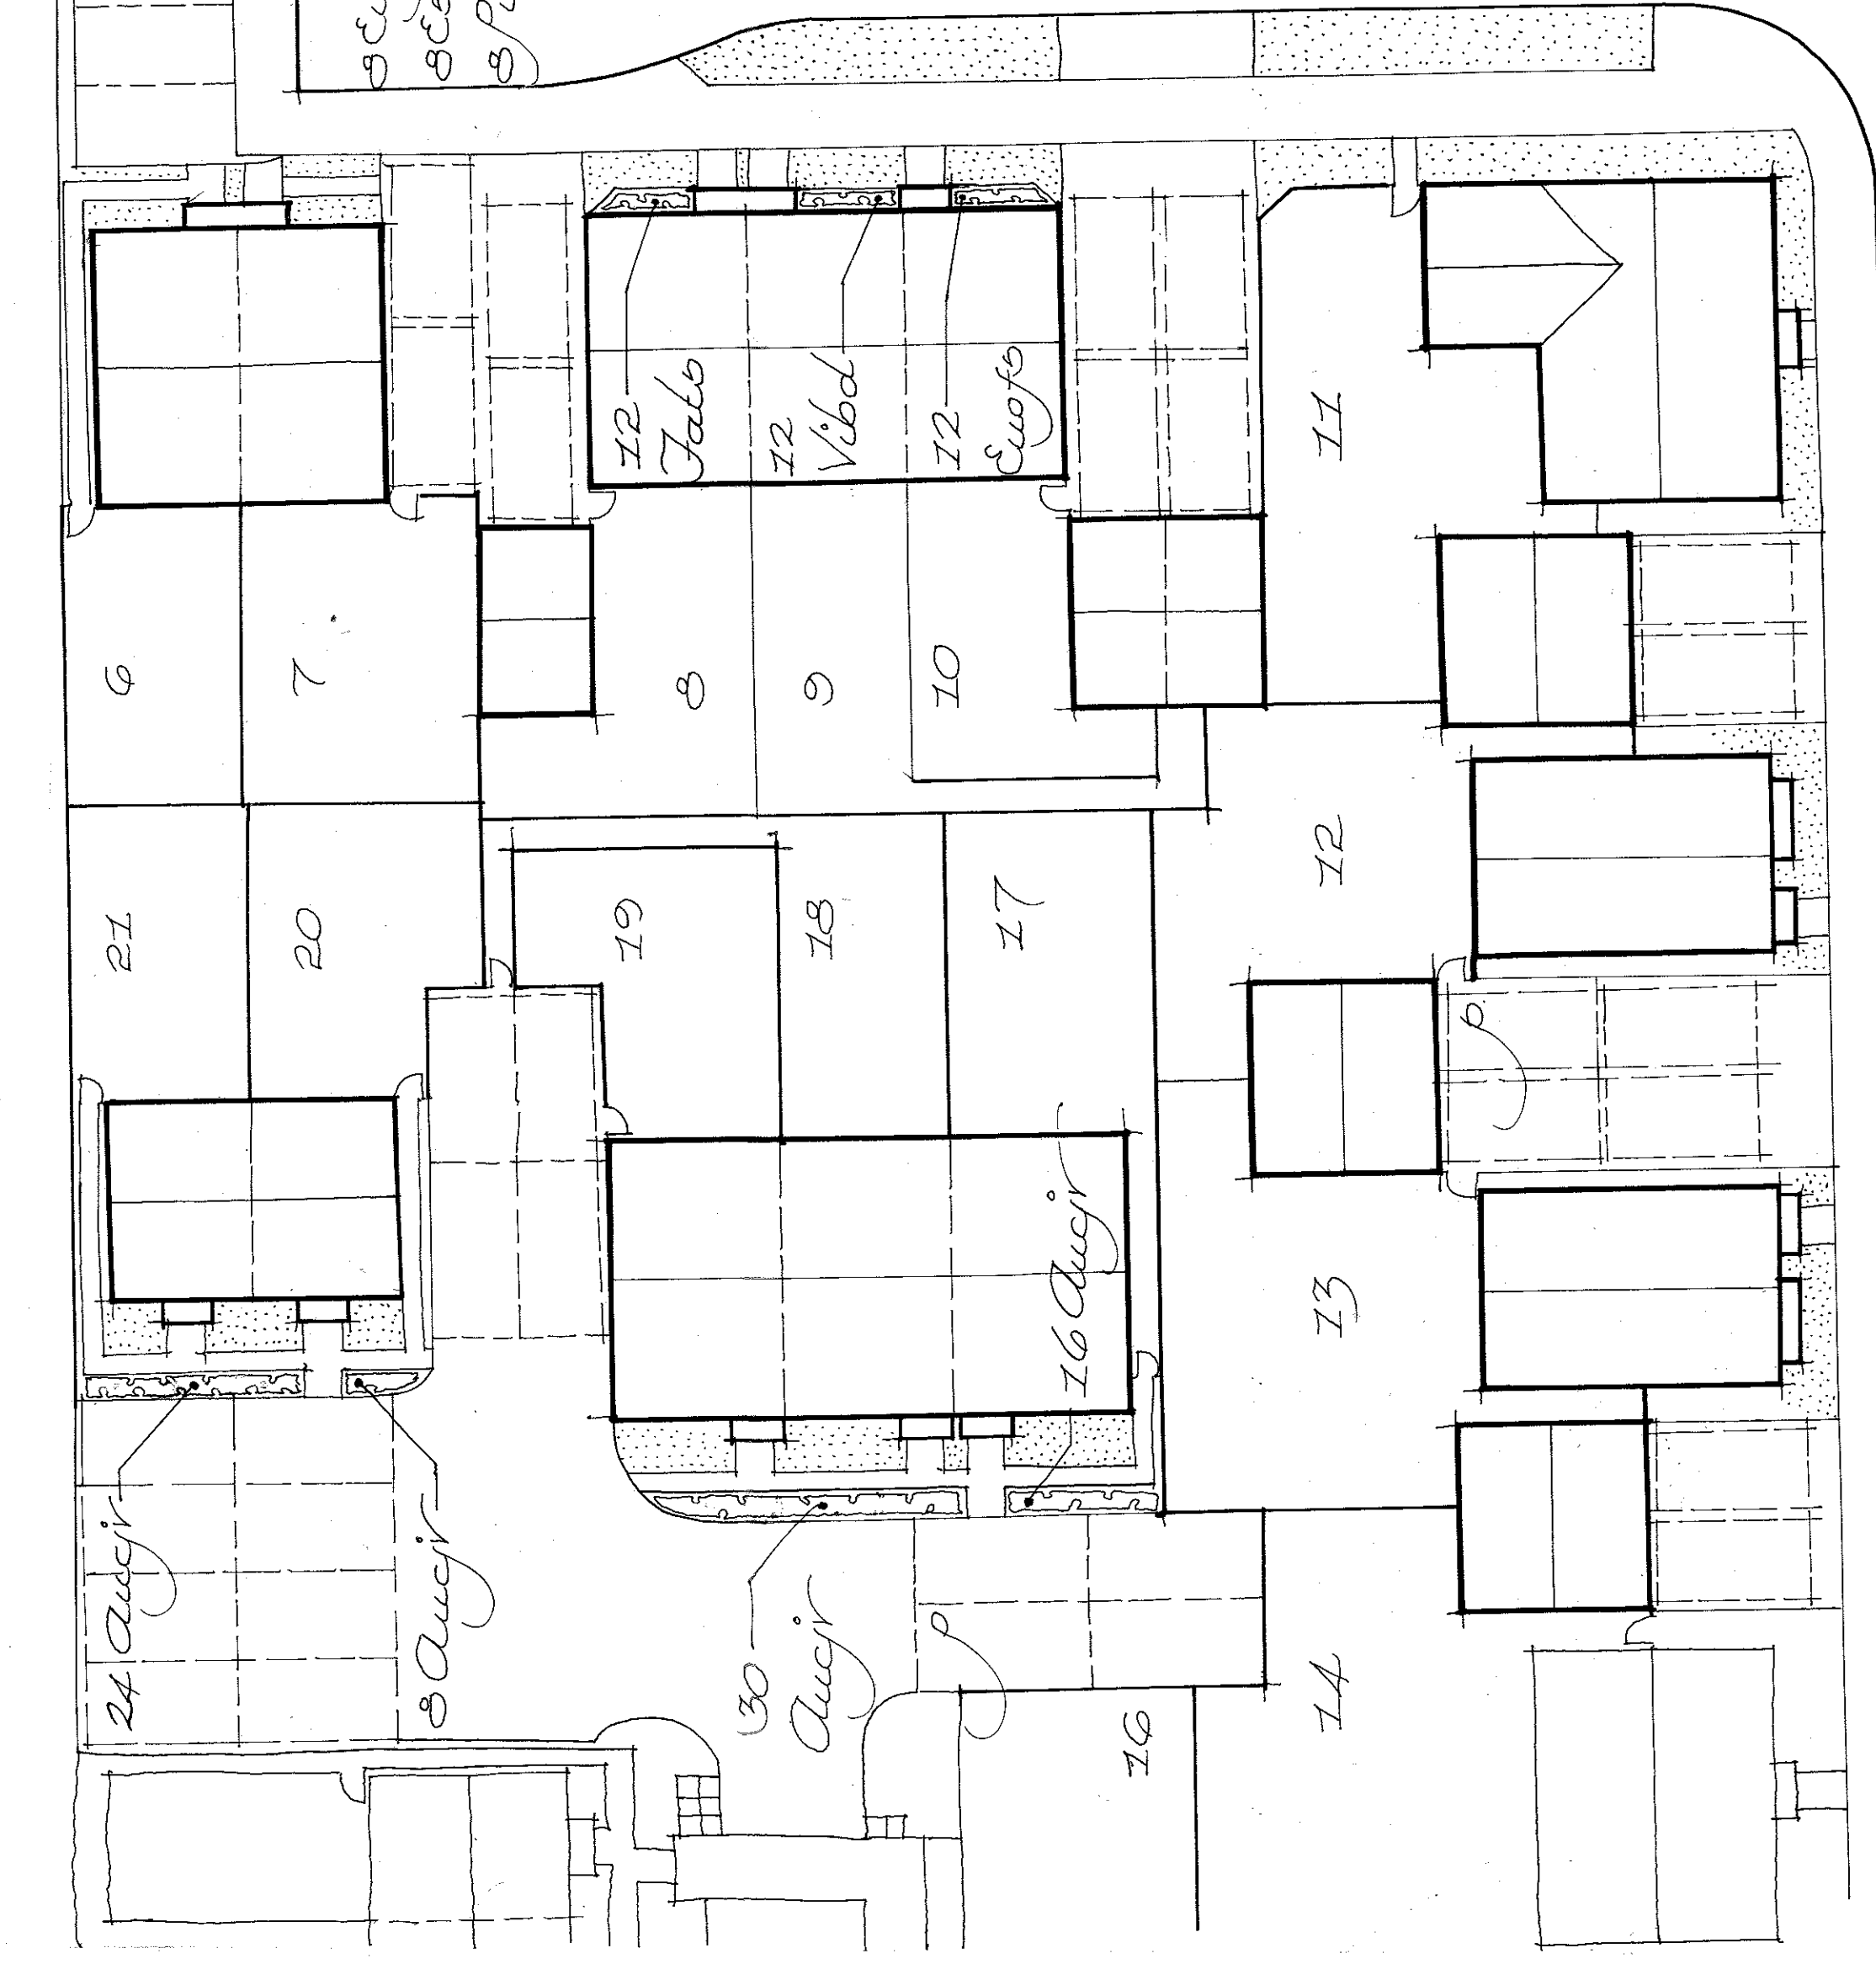

Pumping Station