




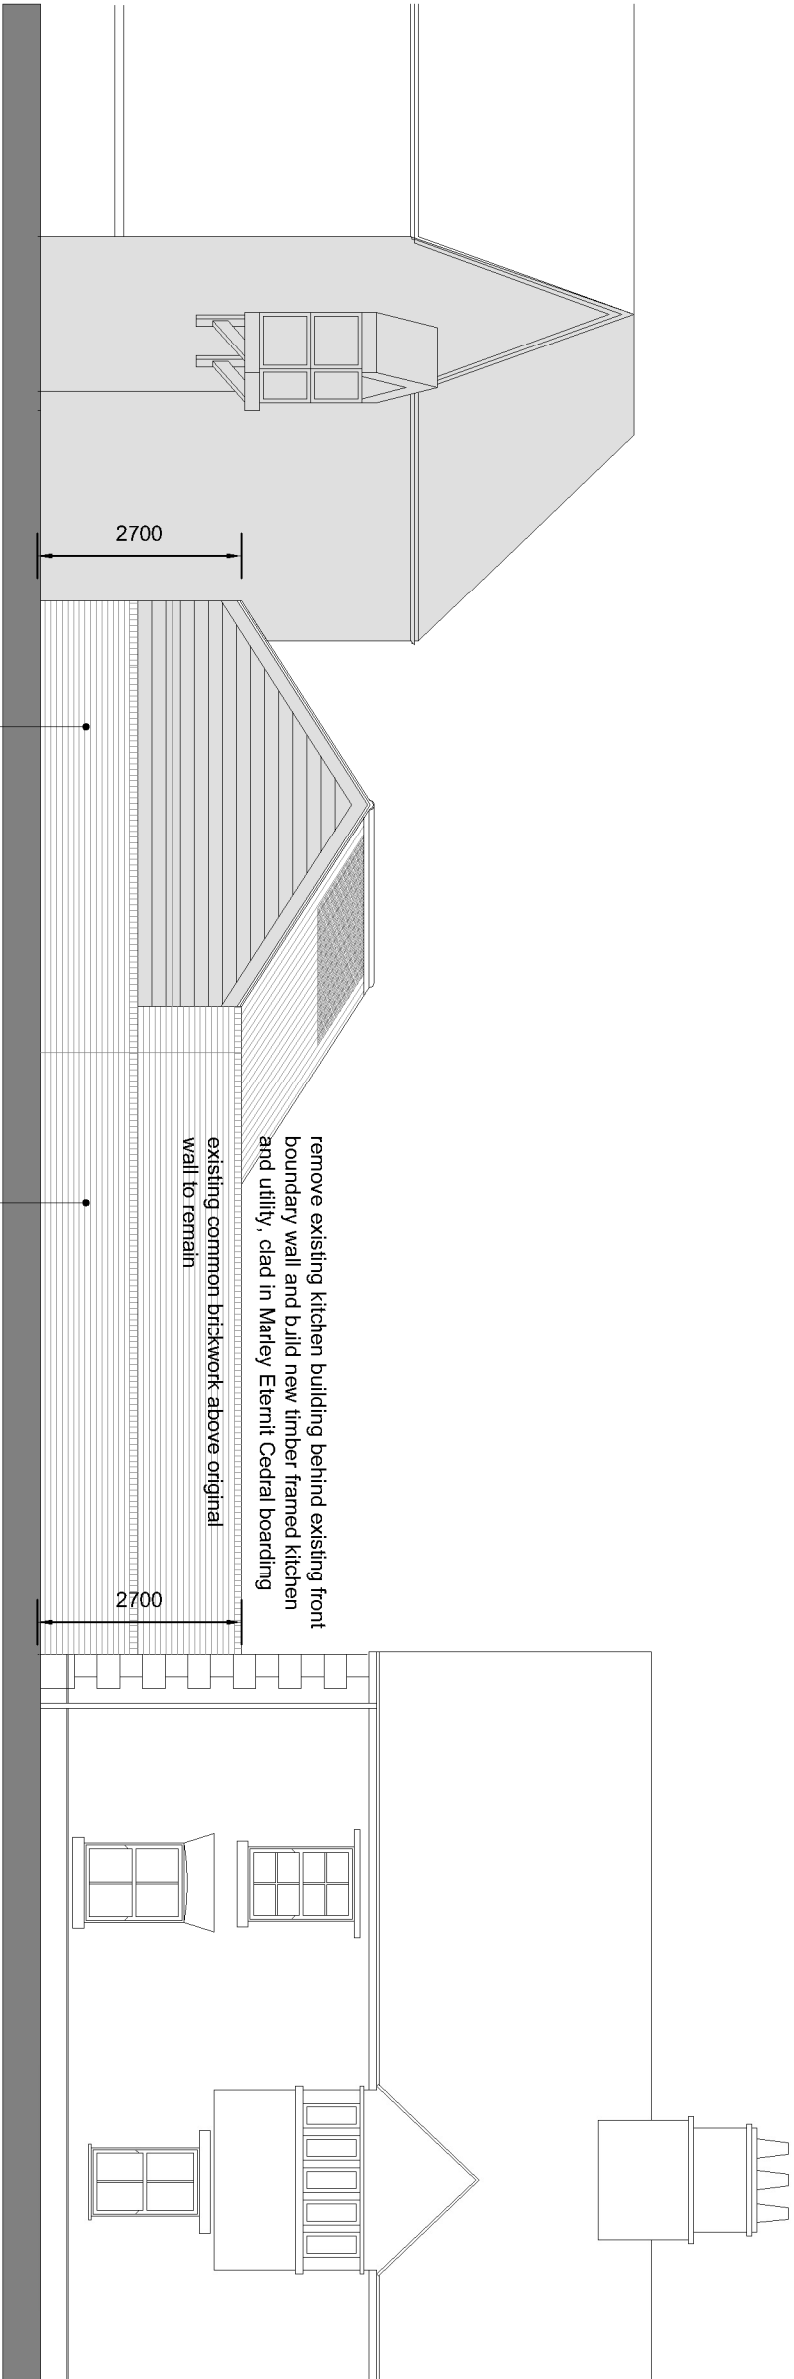


EAST ELEVATION

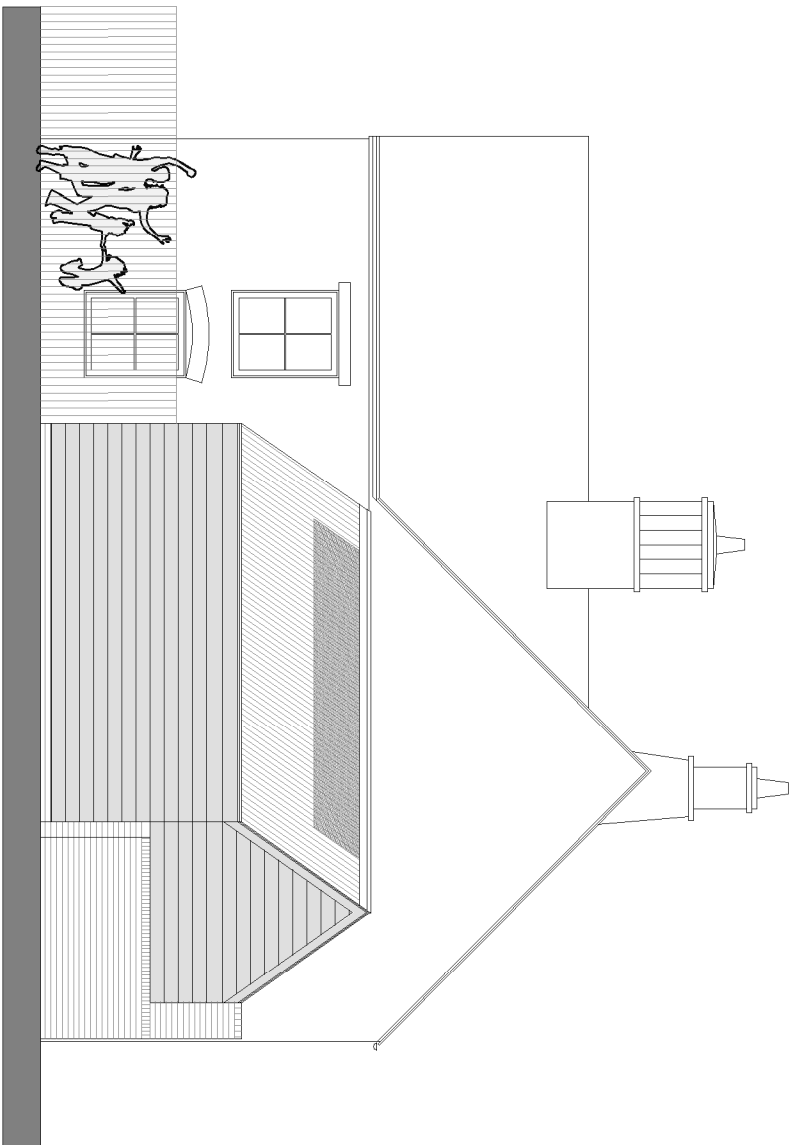


SOUTH ELEVATION

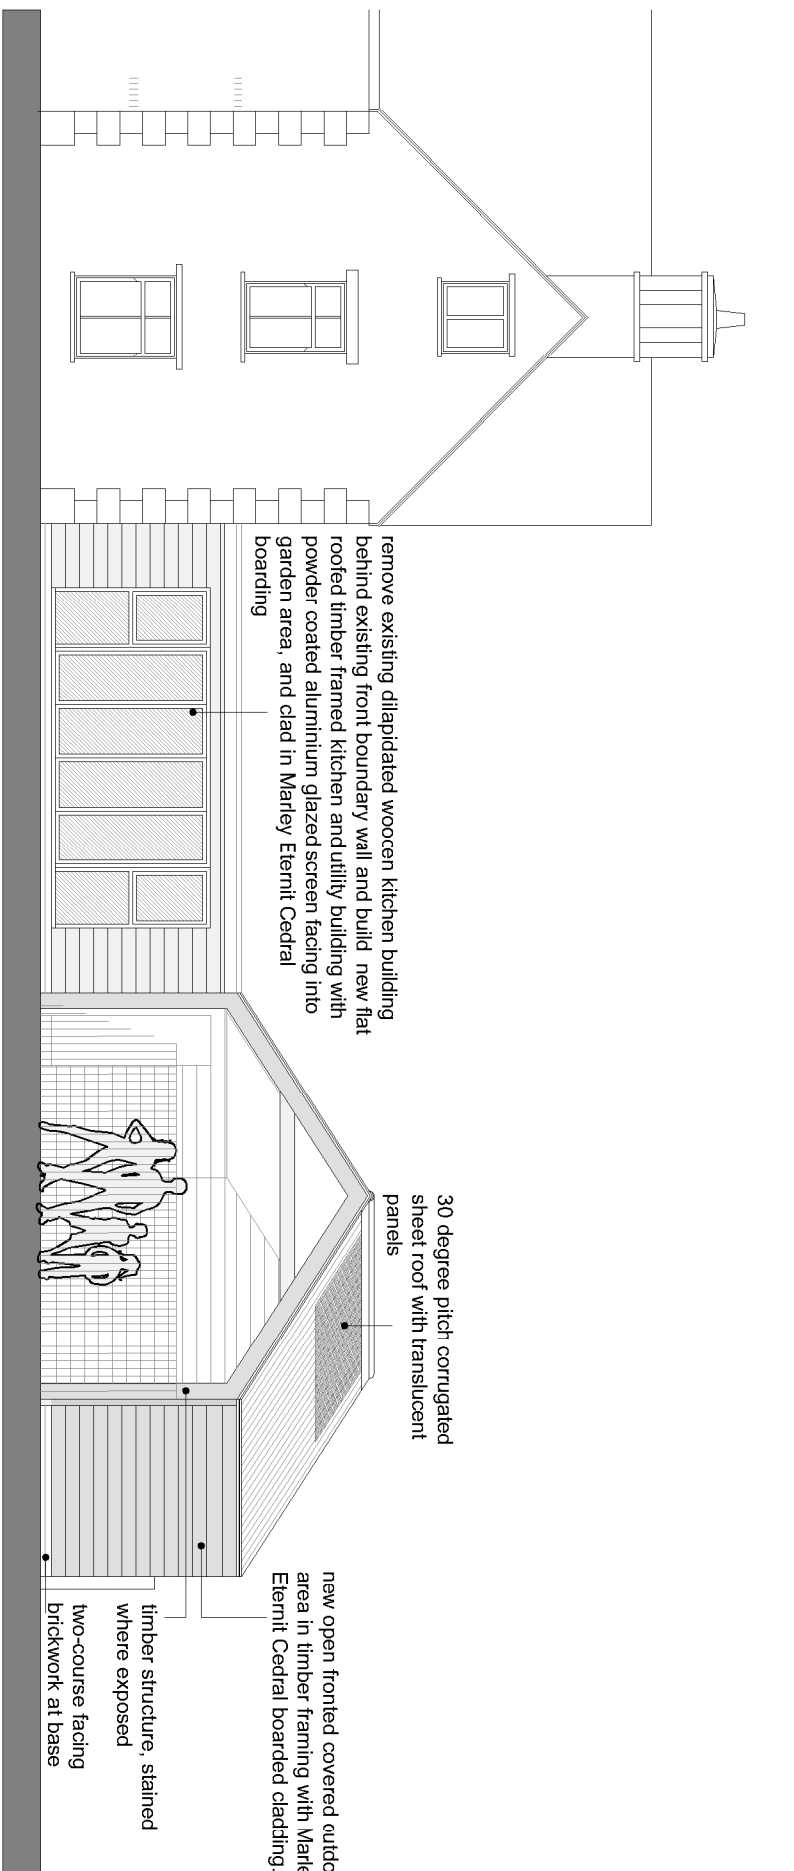


WEST ELEVATION

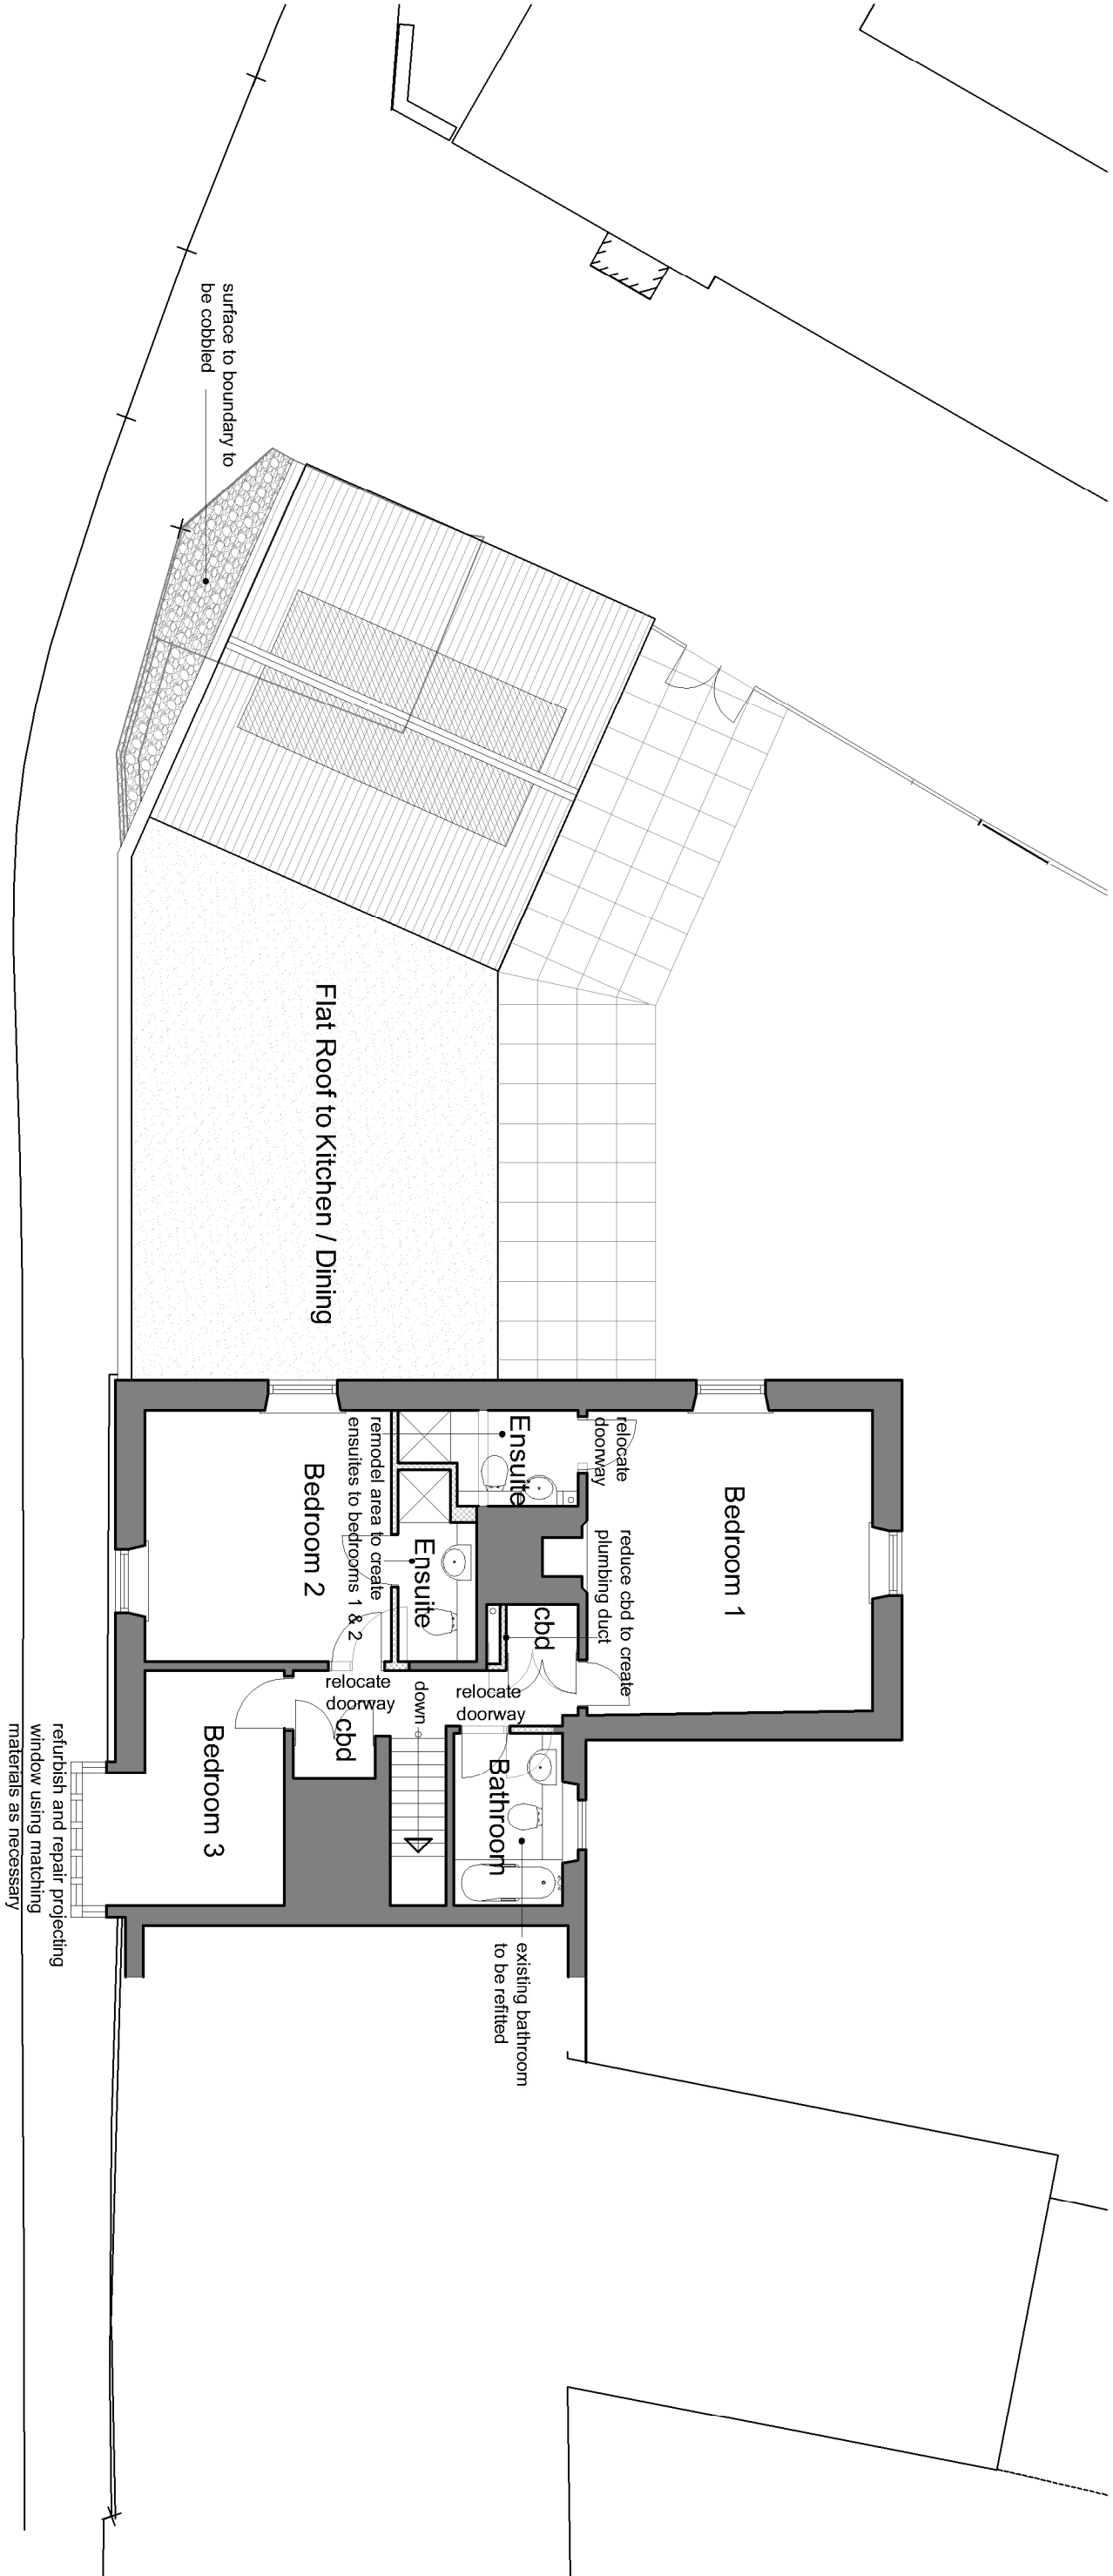

FIRST FLOOR PLAN

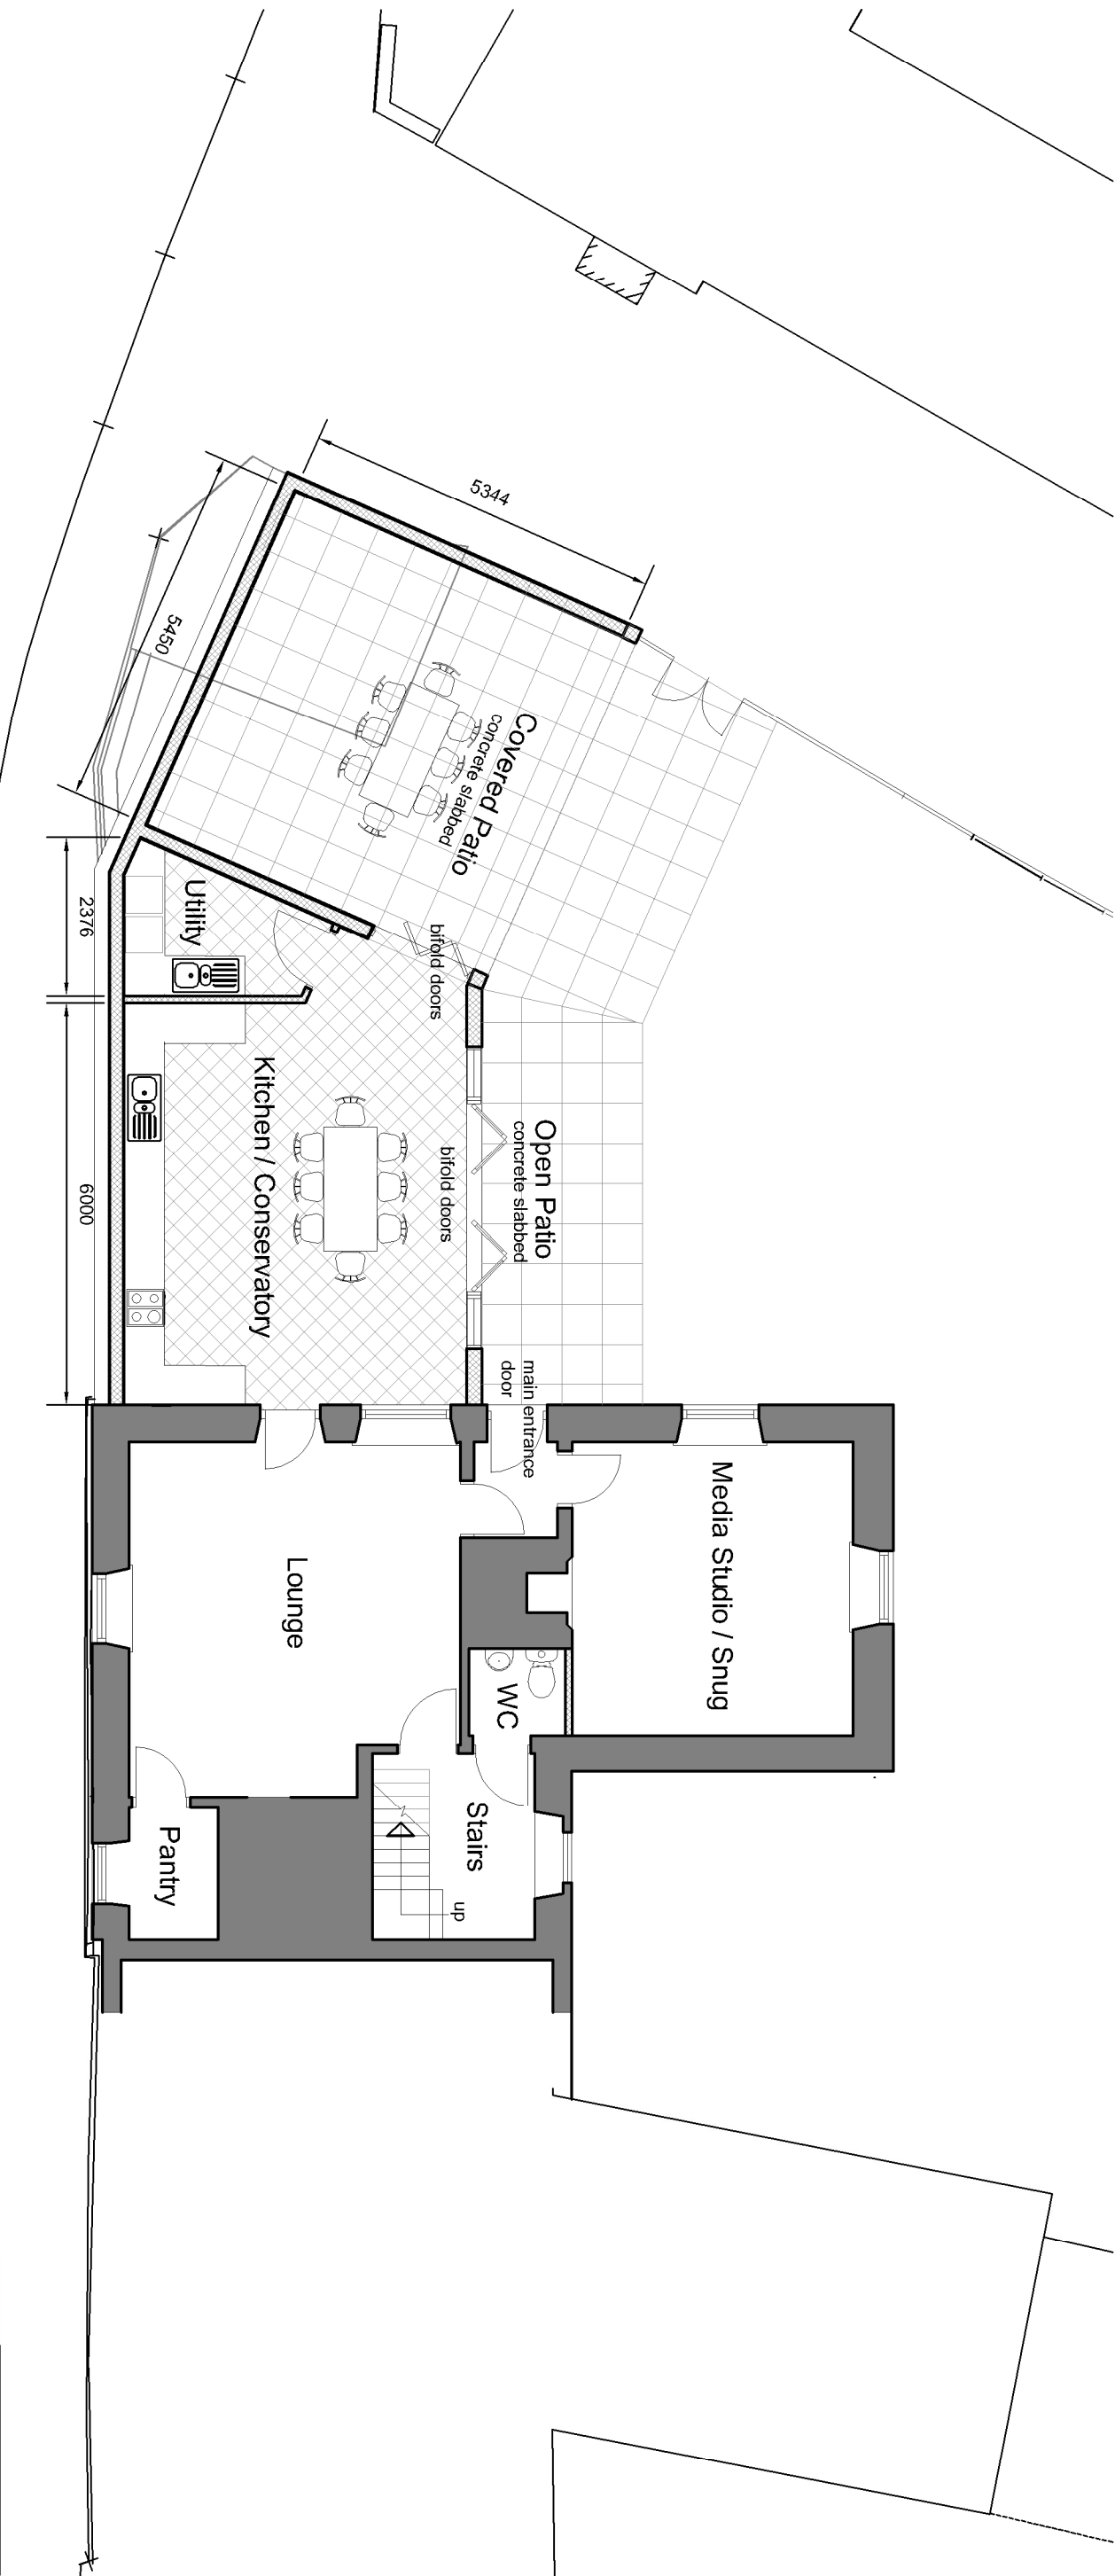

GROUND FLOOR PLAN

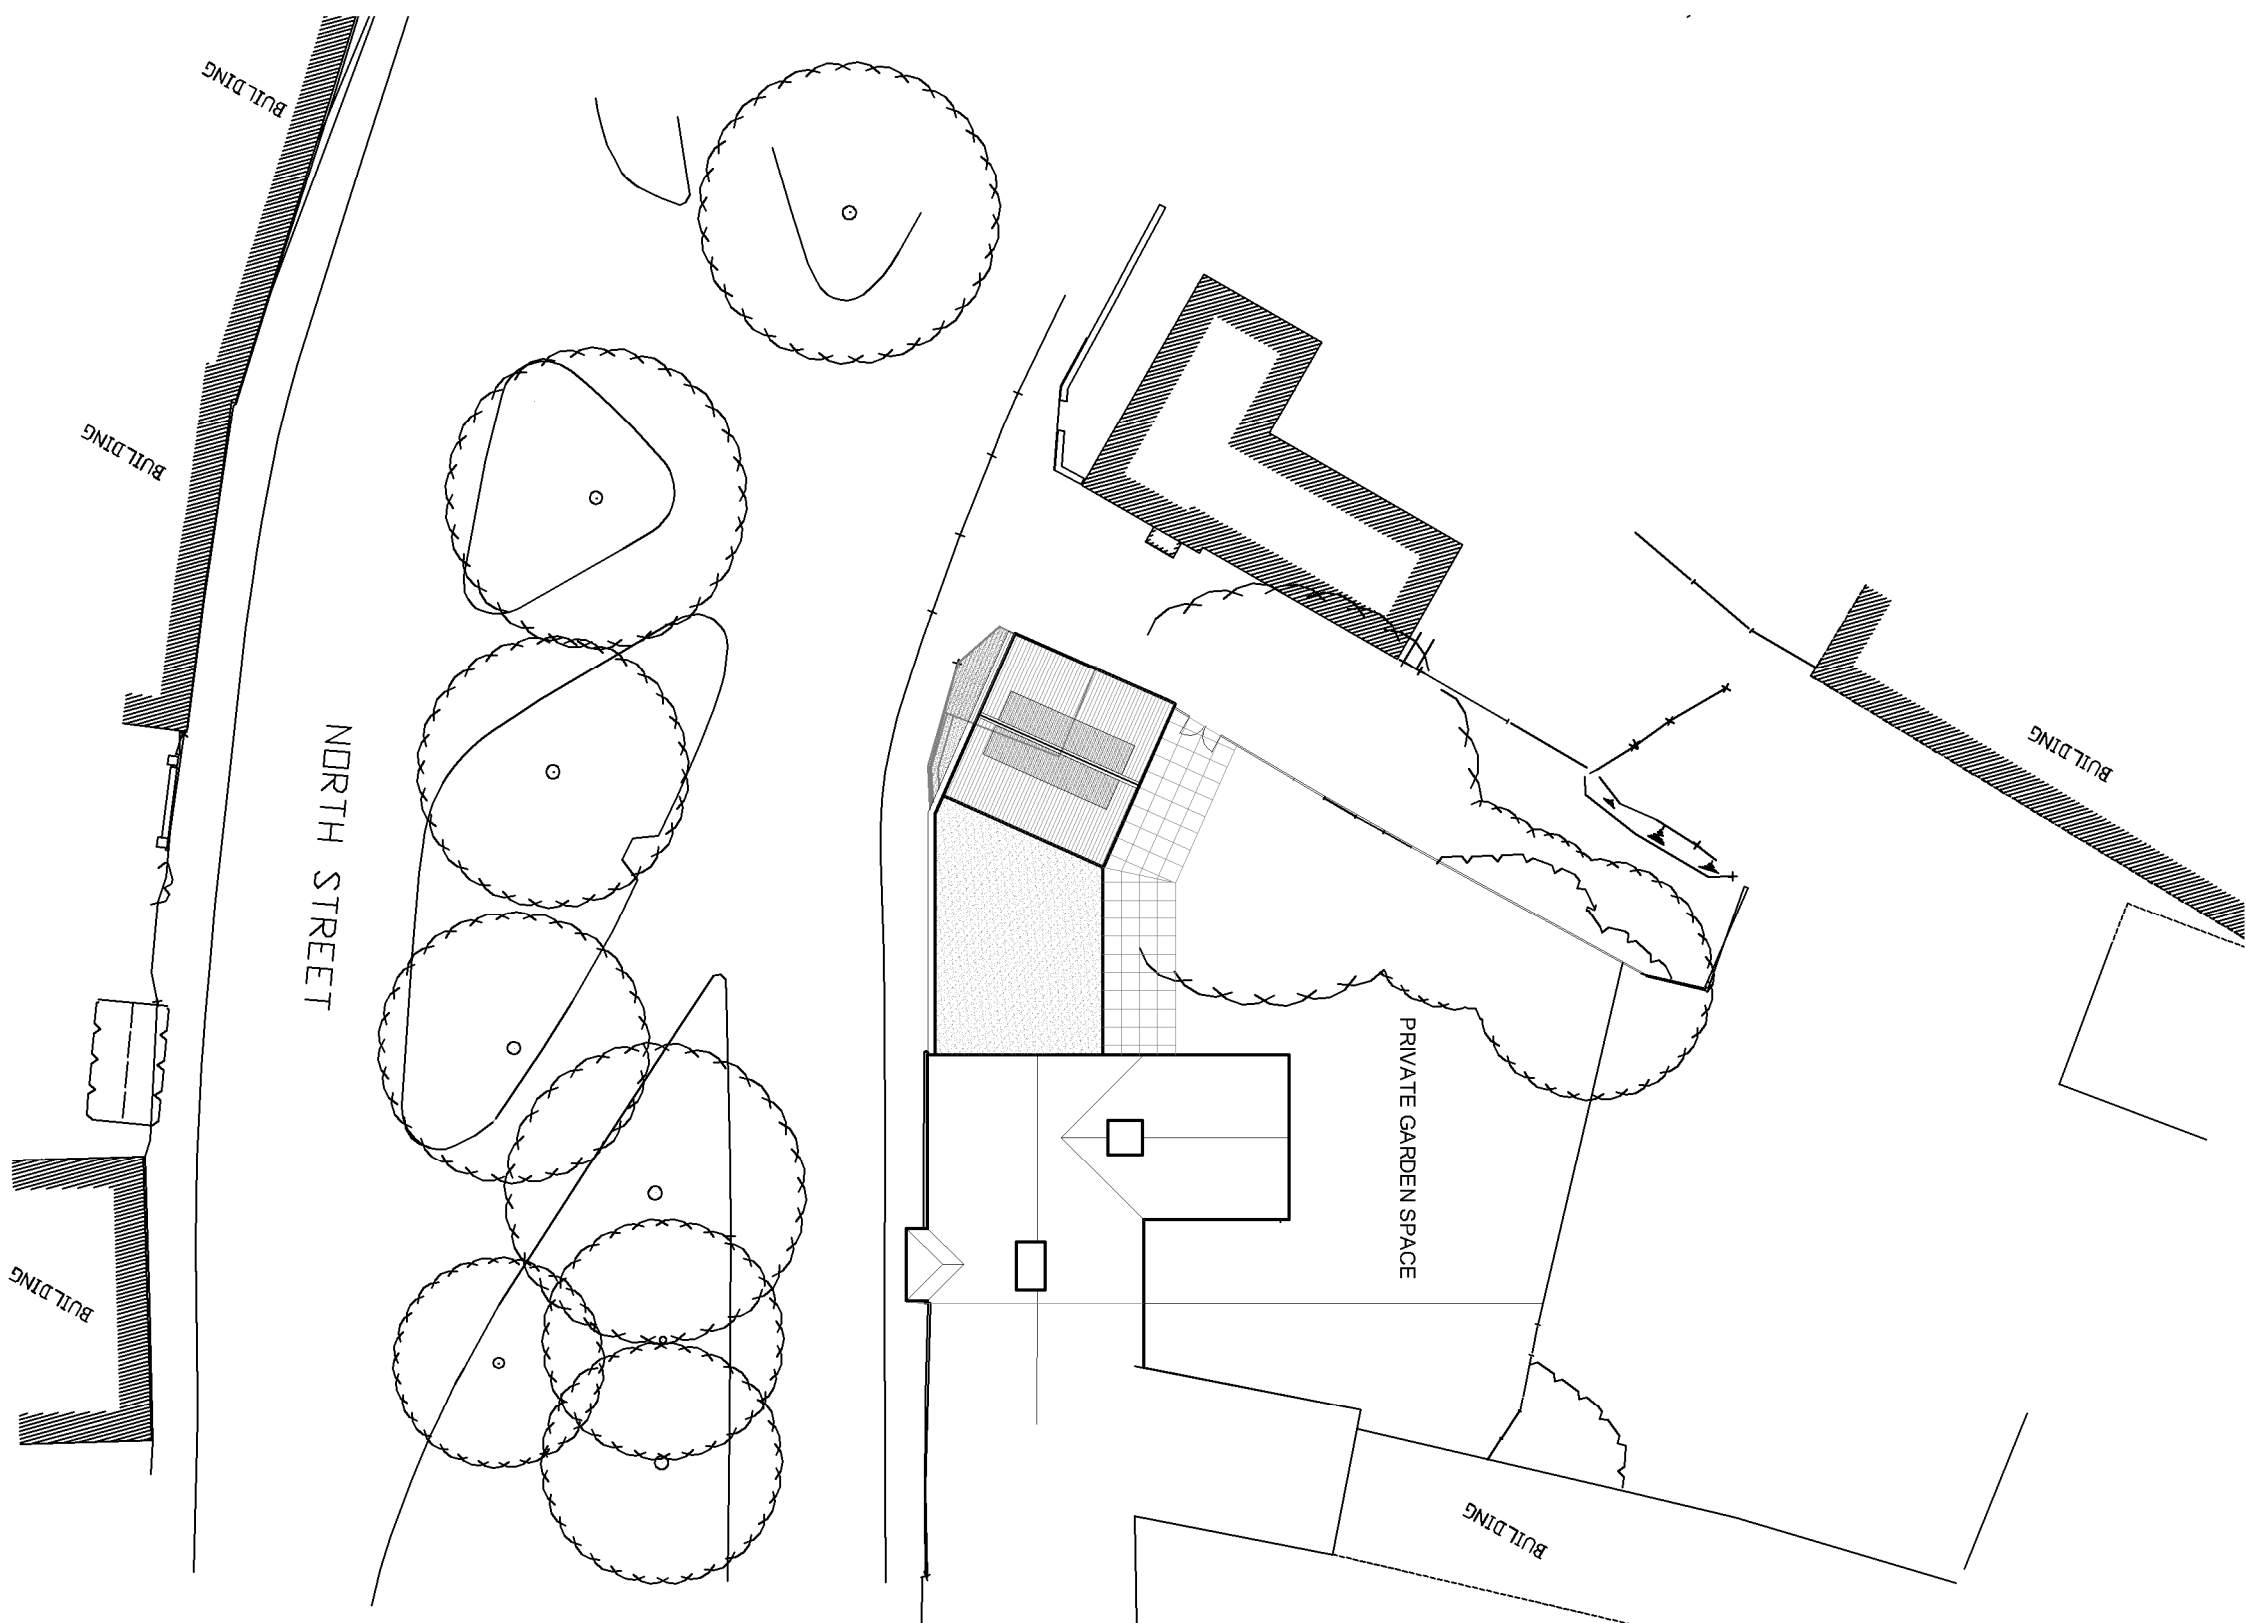

BLOCK PLAN 1:200



LOCATION PLAN 1:1250

© Crown Copyright 2006
Reproduction in whole or in part is prohibited
without the prior permission of Ordnance Survey.

Revision	Date	TAC	Description
A	24 June 21	TAC	Revised description to open patio building changed to complete sheet

Client **Kaone Ltd**

Project **Proposed Alterations to 60 North Street, Crowland**

Drawing **Planning Drawing**