


- 9 SEP 2009

Ref: 0701-09

The Bridge Caravan Site, Common Drive, Crowland, PE6 0HJ

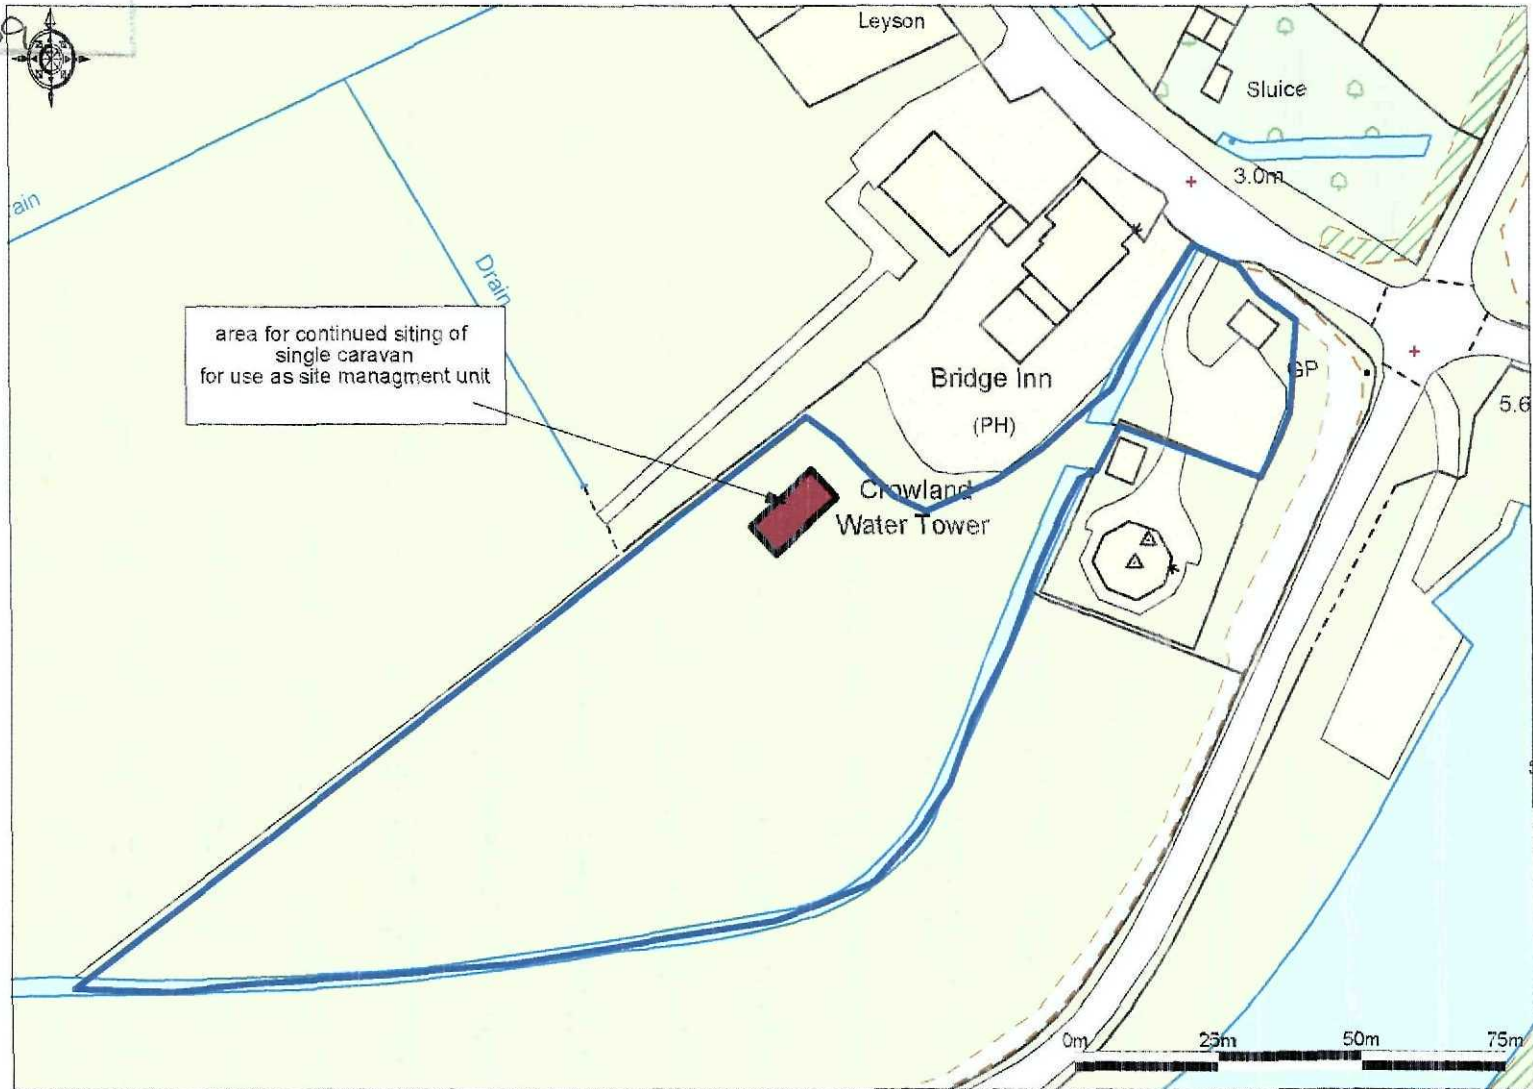

Enabled by



© Crown Copyright 2009. All rights reserved. Licence number 100020445. Plotted Scale - 1:1250



matrix

planning