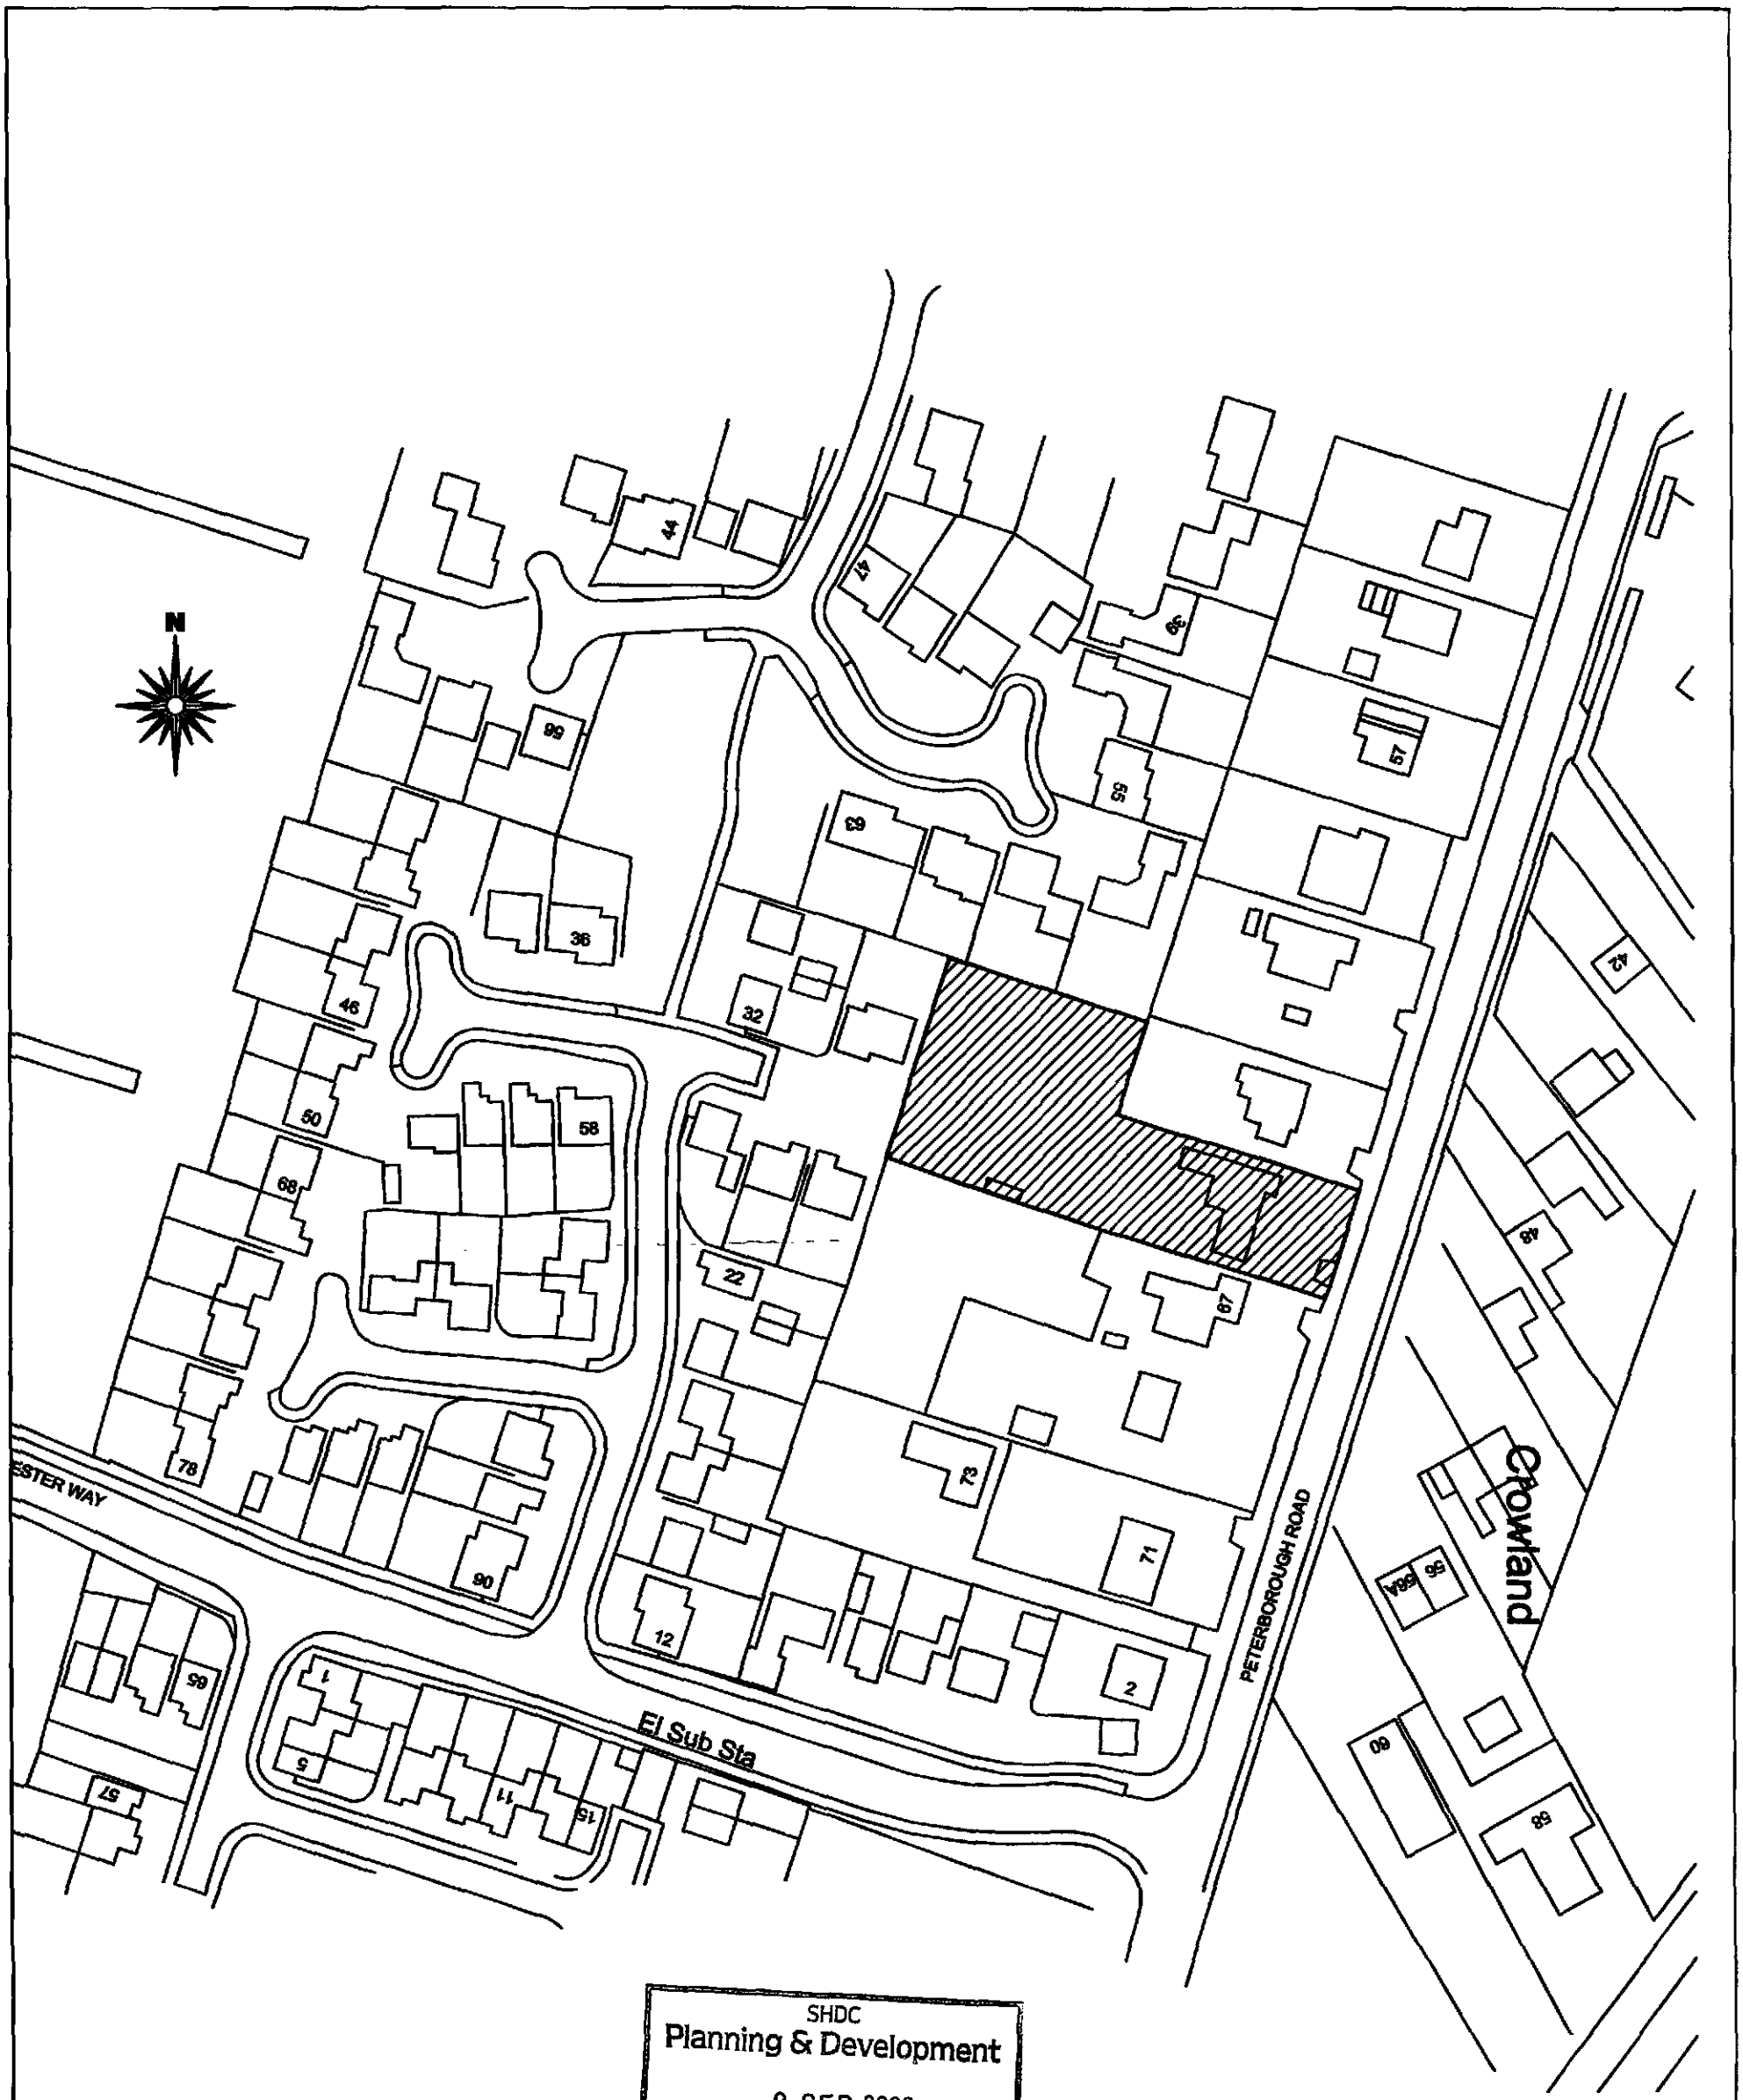


SHDC
Planning & Development
- 9 SEP 2009
Ref: 0702/09


remway Design Ltd
2nd Floor - 5B Sheepmarket
Spalding
PE11 1BH
Tel: 01775 768 921
e-mail: enquiries@remwaydesign.co.uk

Site :
Re-Development of:
65 Peterborough Road
Crowland

Client :
Mrs T Croxford
26 Chapel Street
Crowland
PE6 0AR

Date : [illegible]
Scale : 1:1000@a3

Drawing No:
1742 - 01 (a3)

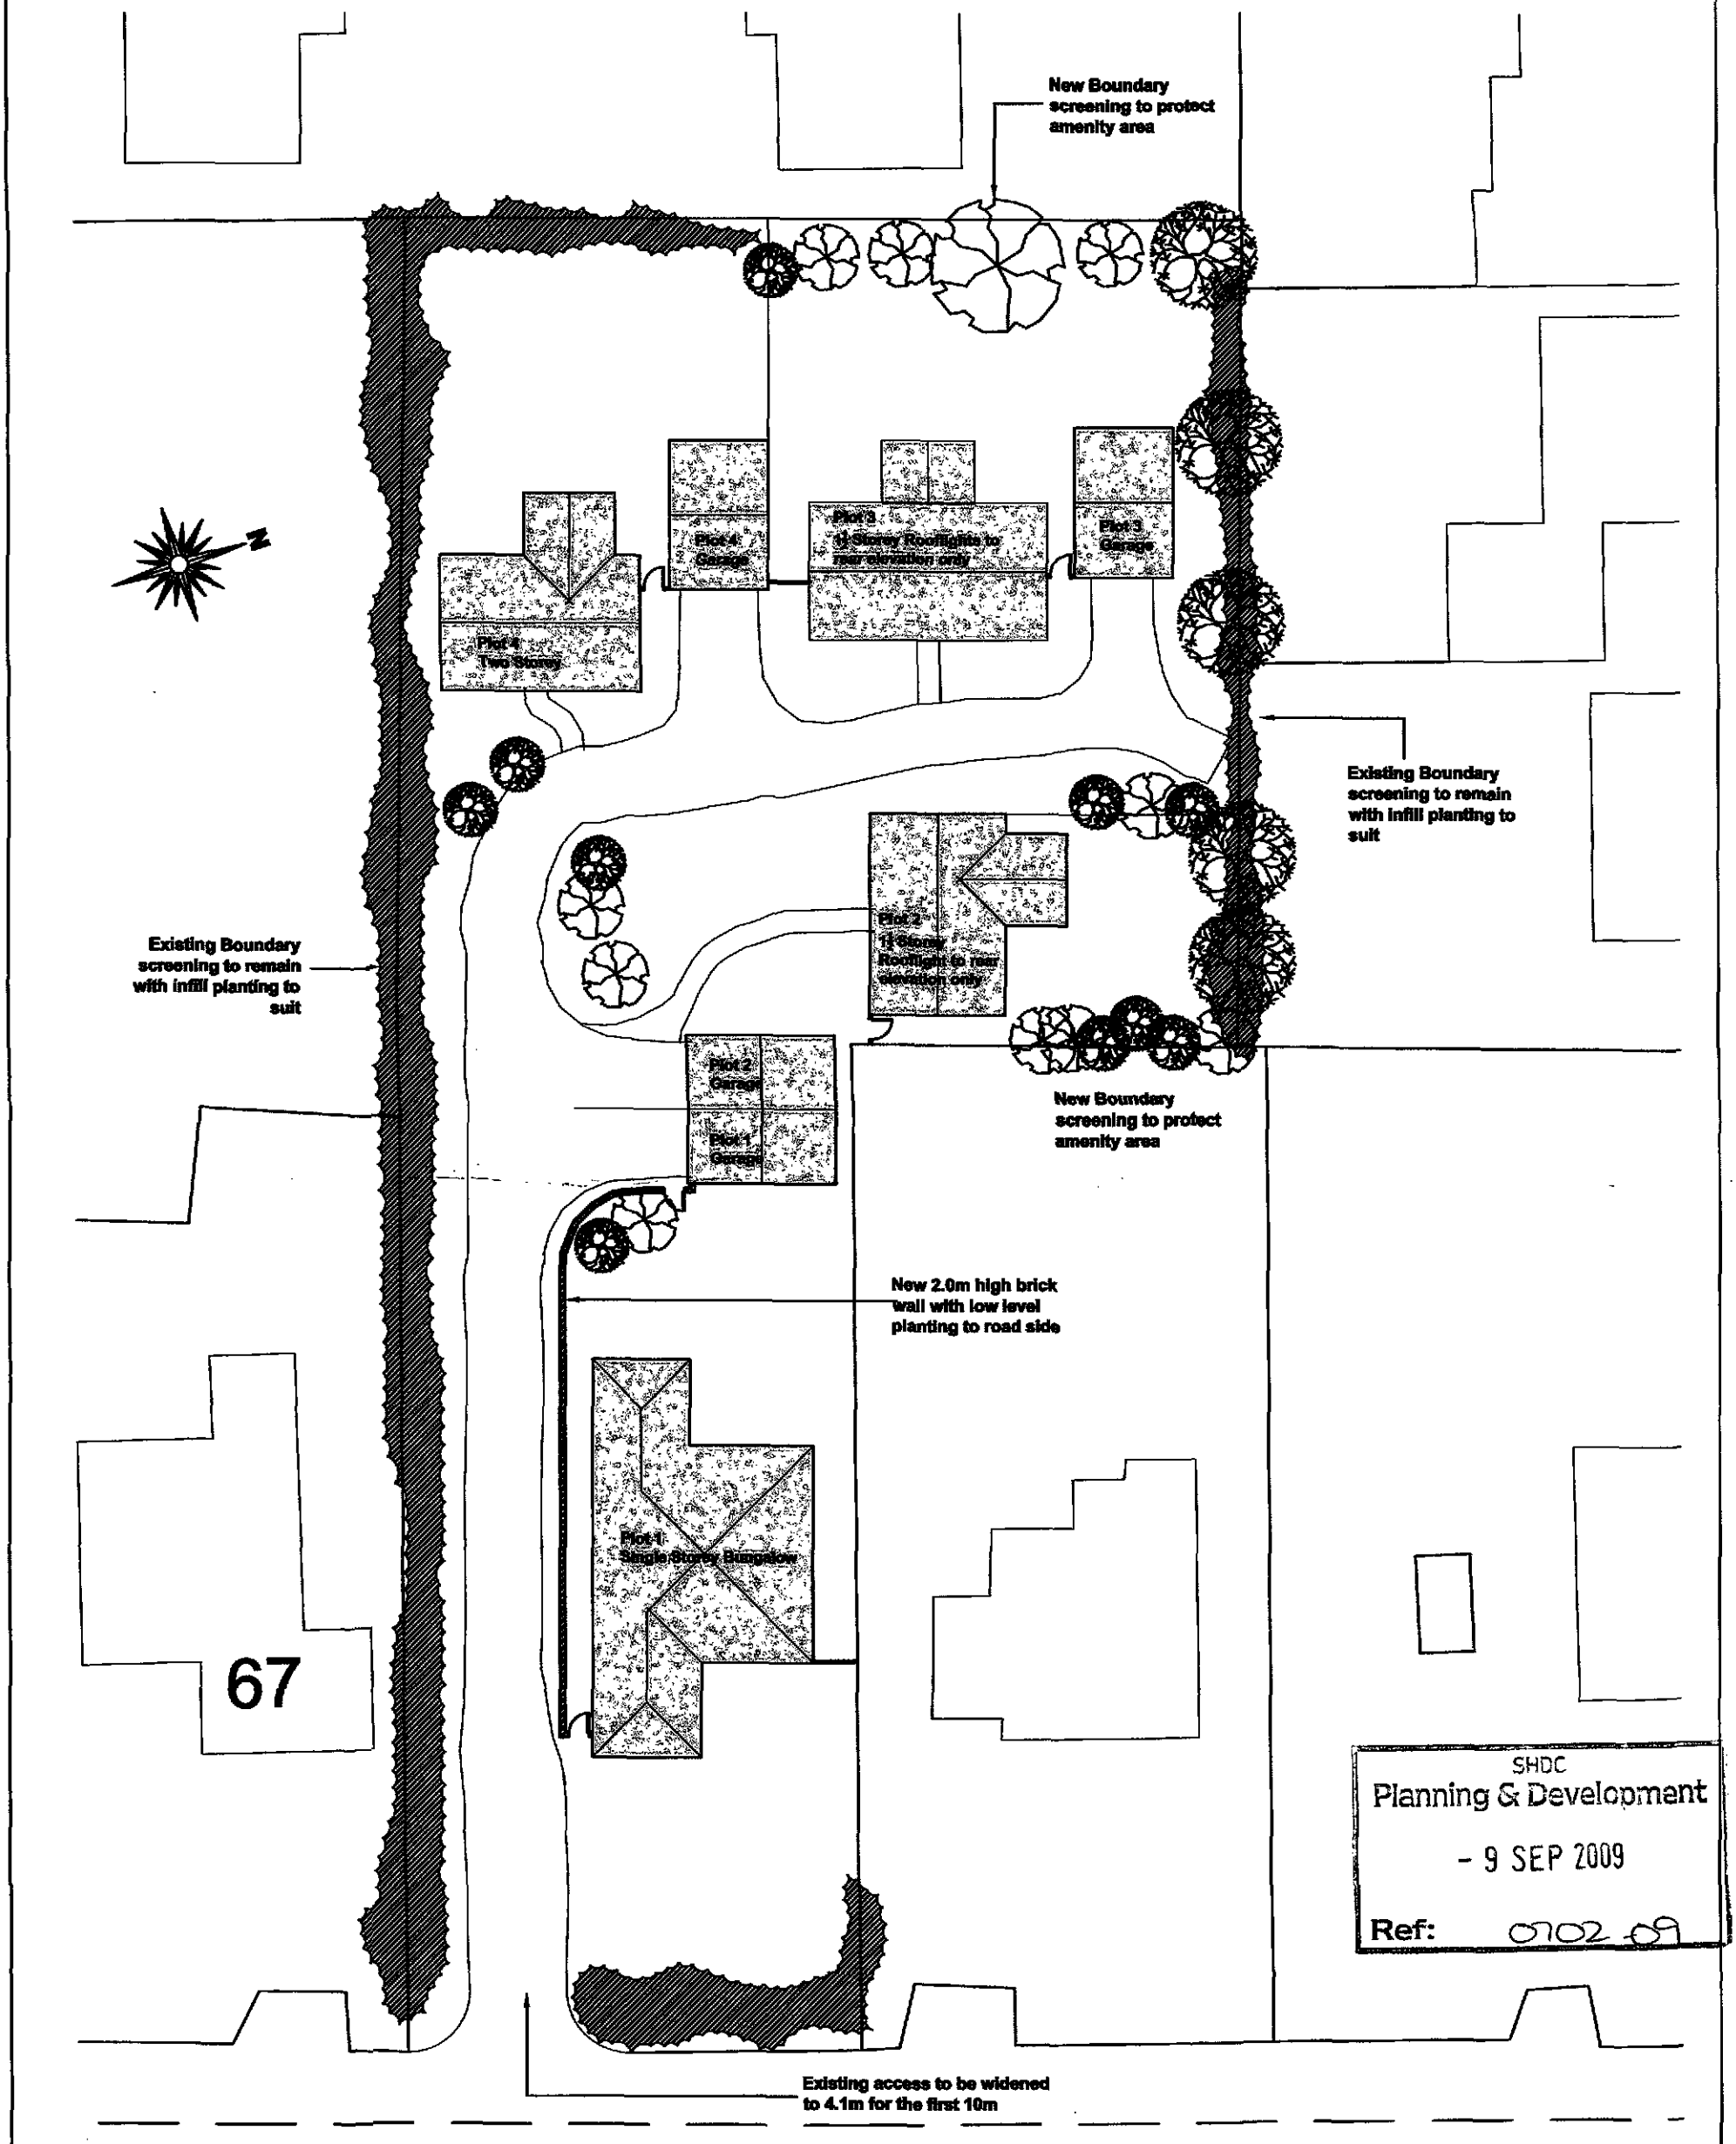

SHDC
Planning & Development
- 9 SEP 2009
Ref: 0702/09

remway Design Ltd
2nd Floor - 5B Sheepmarket
Spalding
PE11 1BH
Tel: 01775 768 921
e-mail: enquiries@remwaydesign.co.uk

Site :
Re-Development of:
65 Peterborough Road
Crowland

Client :
Mrs T Croxford
26 Chapel Street
Crowland
PE6 0AR

Date : ******
Scale : 1:250@A3

Drawing No:
1742 - 02 (a3)