


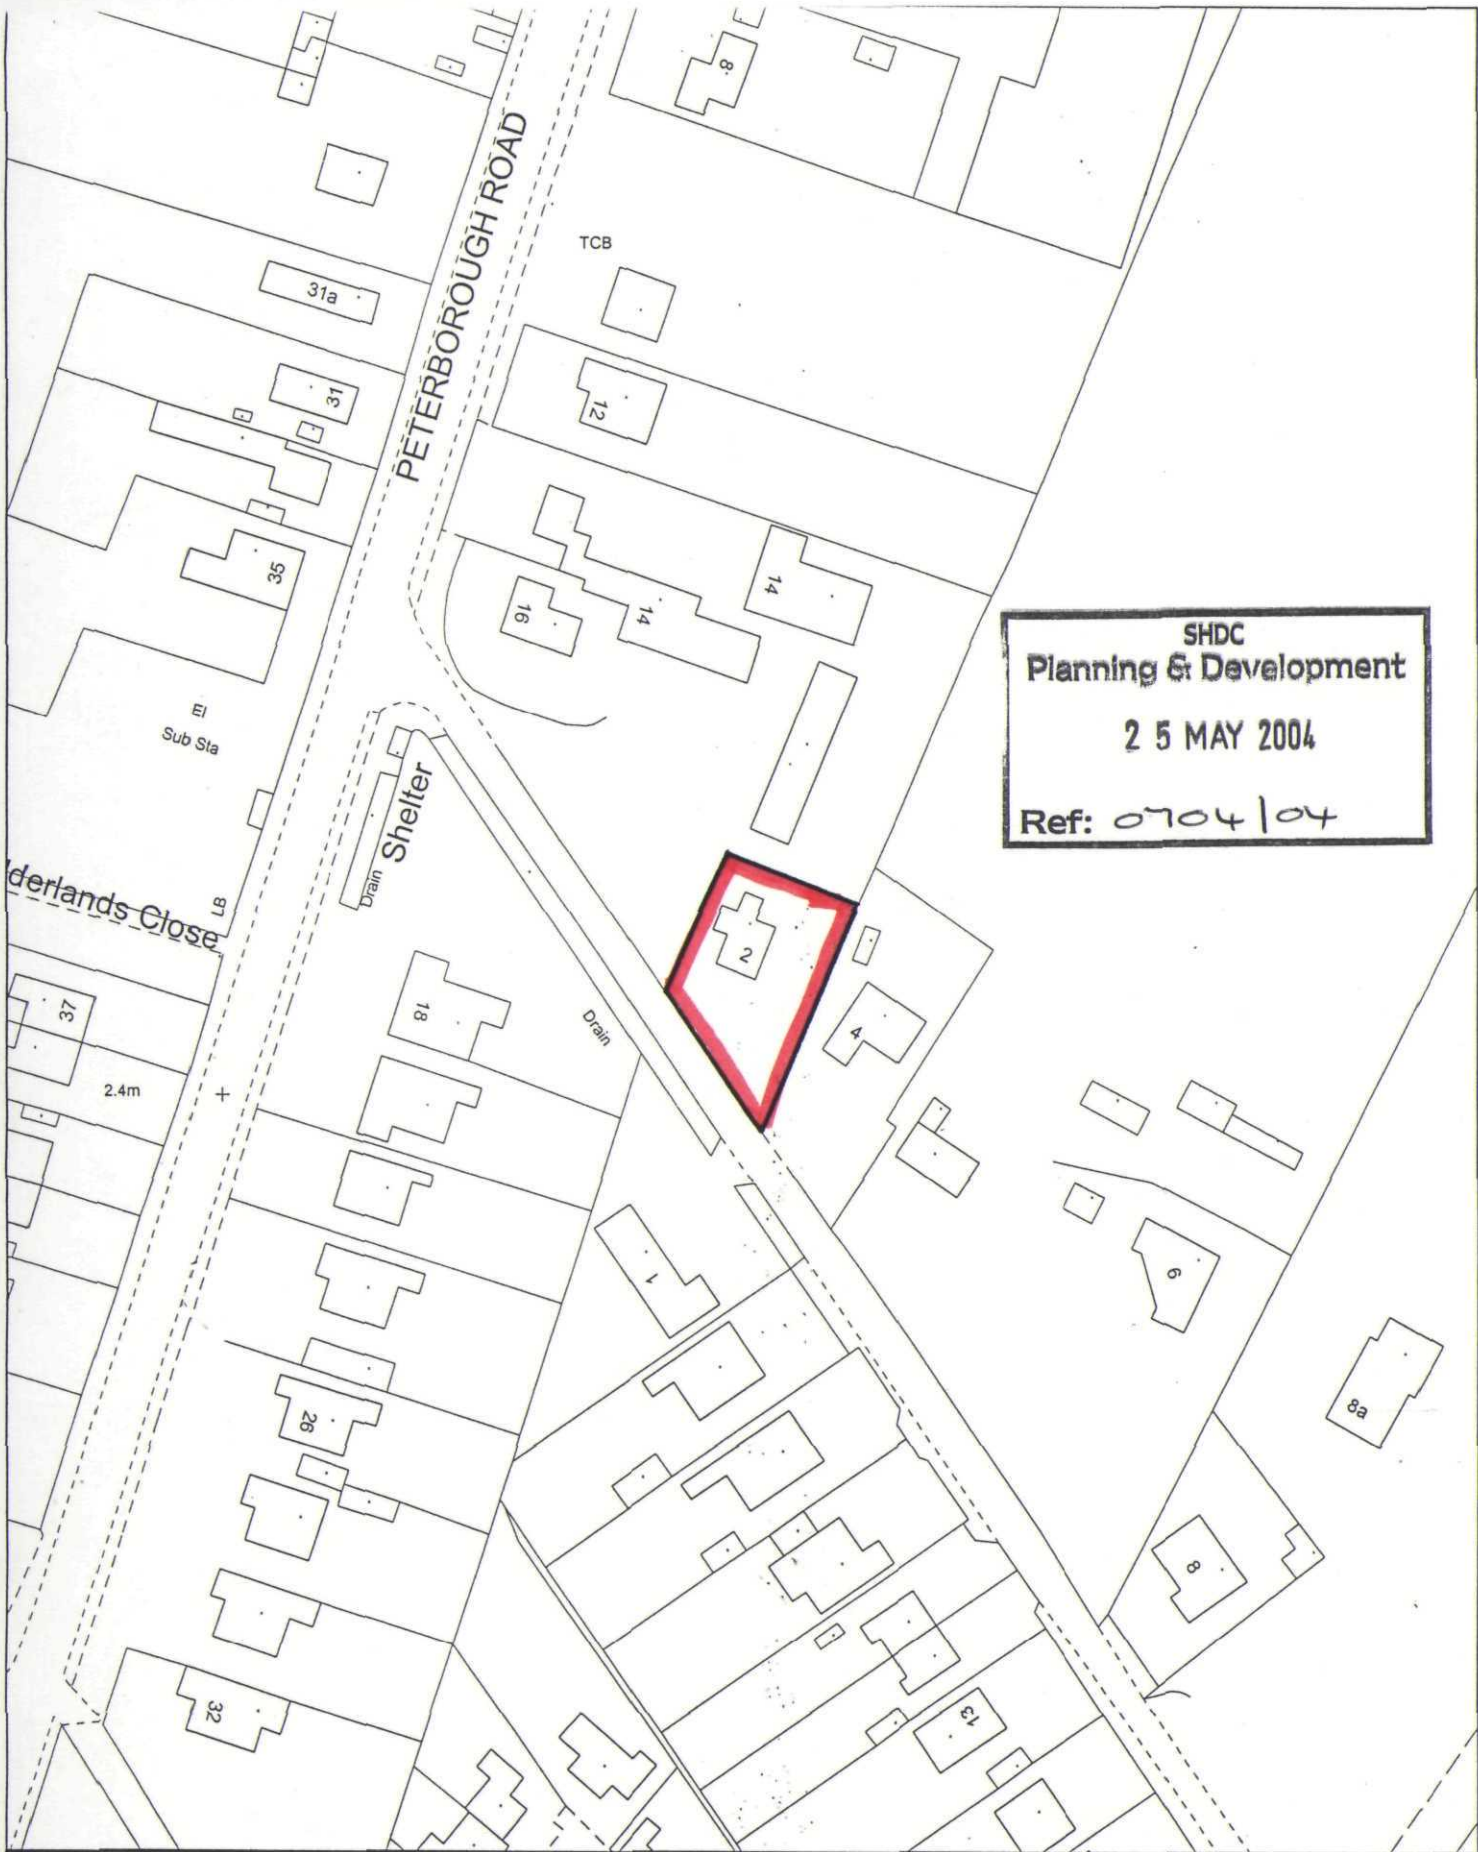

SHDC
Planning & Development
2 5 MAY 2004
Ref: 0704104

S O U T H



Property Services

Council Offices, Priory Road, Spalding, Lincolnshire
PE11 2XE

Scale: 1:1000

May 2004

This map is reproduced from Ordnance Survey material with permission of Ordnance Survey

