TITLE NUMBER

LL273860


LINCOLNSHIRE : SOUTH HOLLAND

N

ORDNANCE SURVEY MAP REFERENCE: TF2409NW

SCALE 1:1250 Enlarged from 1/2500

©CROWN COPYRIGHT. Produced by HMLR. Further reproduction in whole or in part is prohibited without the prior written permission of Ordnance Survey. Licence Number GD 272728.

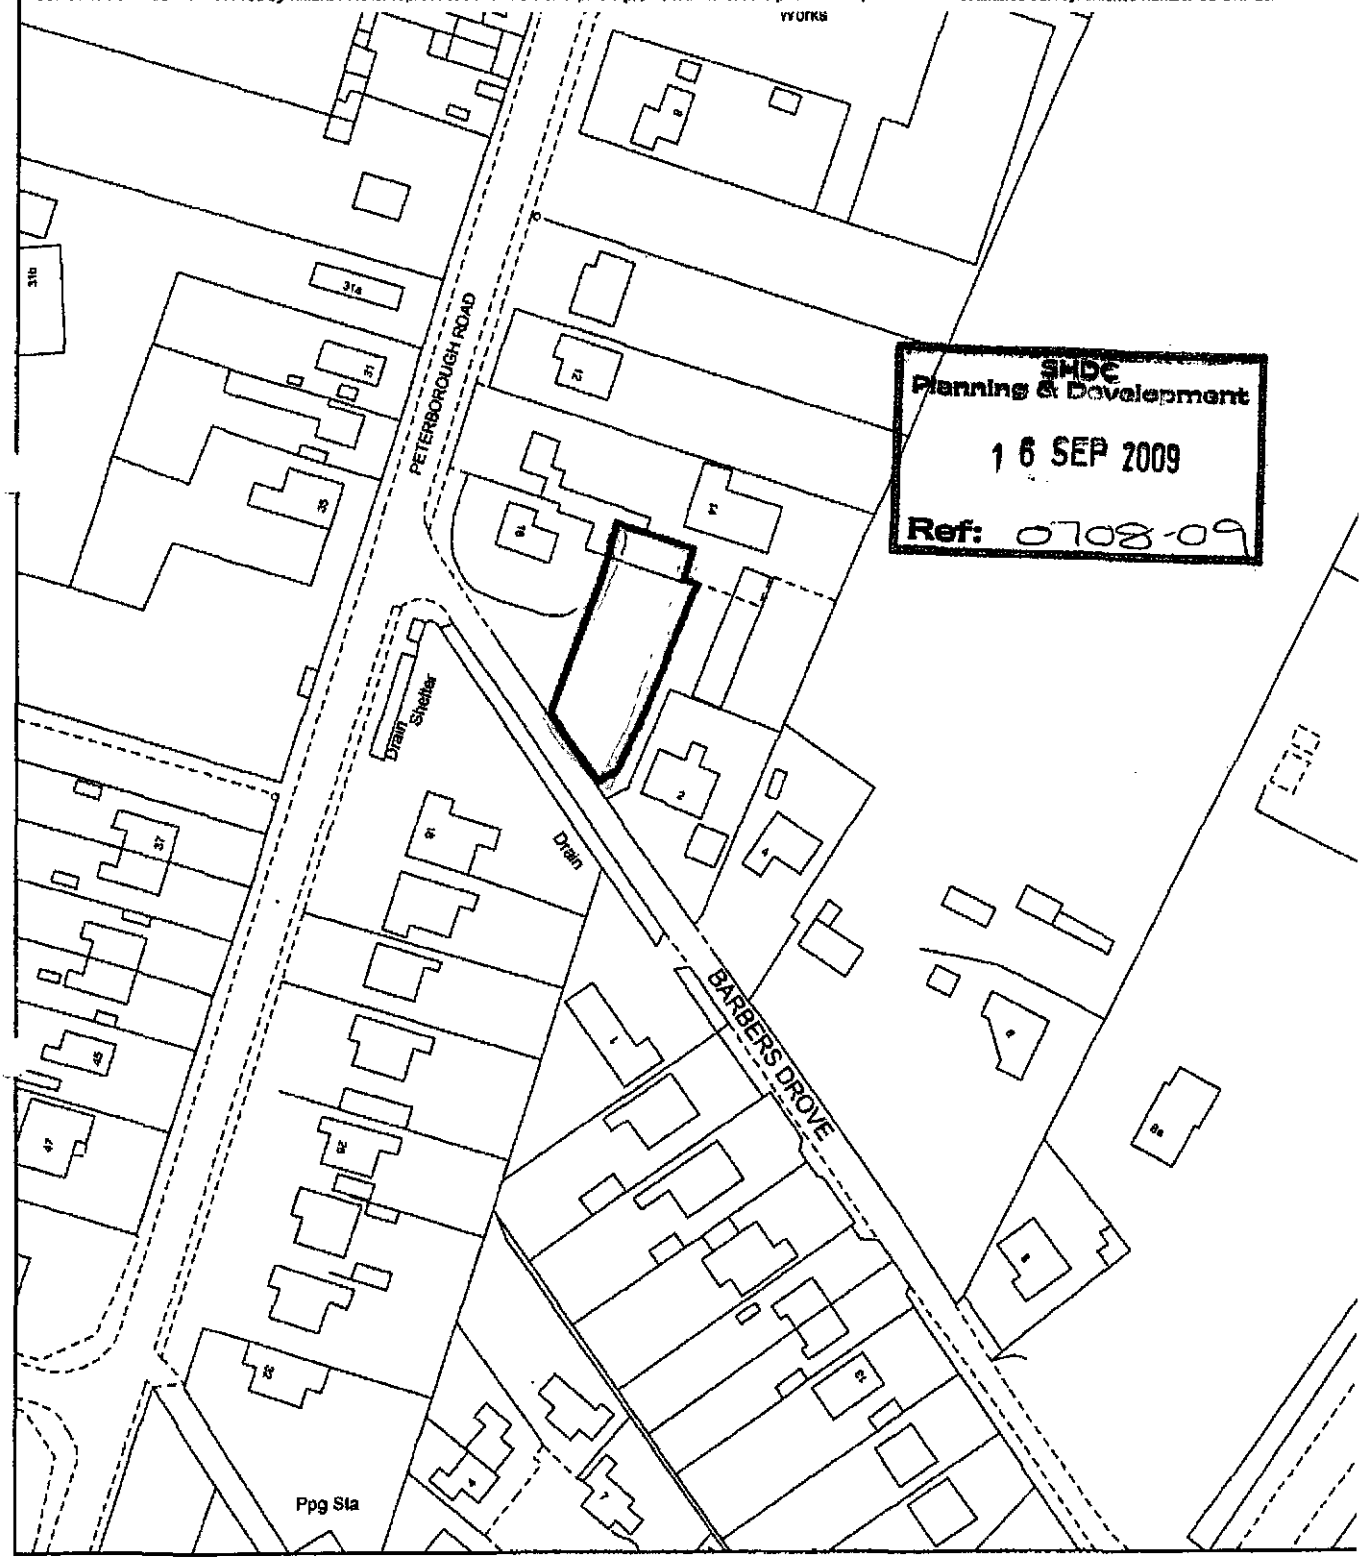

SHDC
Planning & Development
16 SEP 2009
Ref: 0708-09

This title plan shows the general position of the boundaries: it does not show the exact line of the boundaries. Measurements scaled from this plan may not match measurements between the same points on the ground. For more information see Land Registry Public Guide 7 - *Title Plans*.


This official copy shows the state of the title plan on **10 October 2006** at **15:42:31**. It may be subject to distortions in scale.

Under s.67 of the Land Registration Act 2002, this copy is admissible in evidence to the same extent as the original.

Issued on 10 October 2006.

This title is dealt with by the **Kingston-Upon-Hull District Land Registry.**

H.M. LAND REGISTRY KC 10/2006

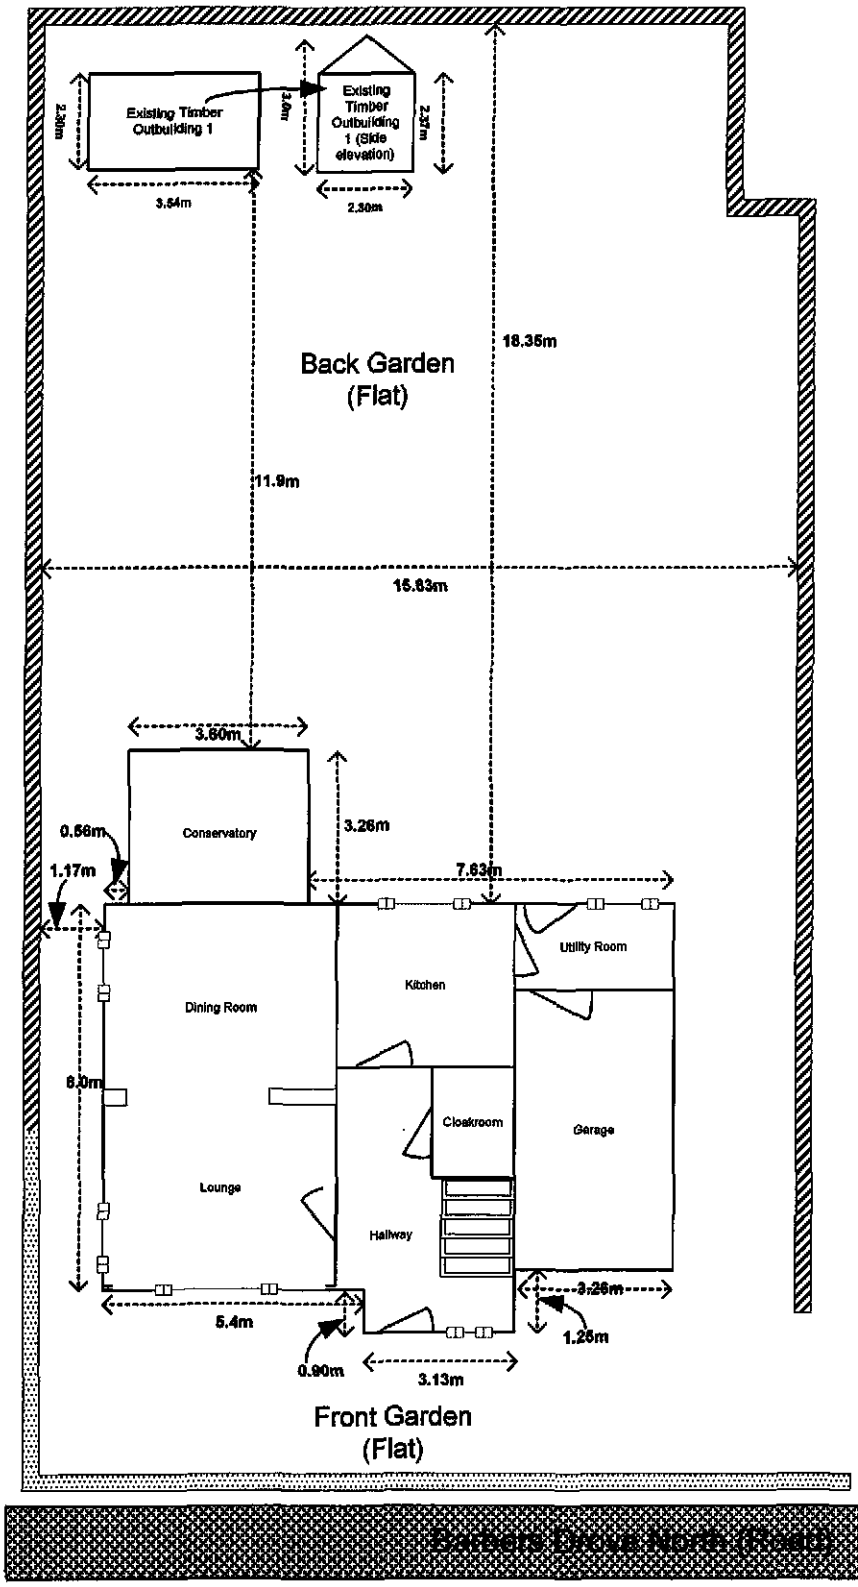

Reference: CDS09092009/EL-001
No 1 - Barbers Drove North (Existing Layout)

SHDC
Planning & Development
10 SEP 2009
Ref: 0708-09


Key


- Existing Boundary (Fence & Hedging ~ 2m High)
- Existing Boundary (Brick Wall & Hedging ~ 2m High)
- Windows

09/09/2009

SHDC
Planning & Development
10 SEP 2009
Ref: 0708-09

Reference: CDS09092009/PL-001
No 1 - Barbers Drove North (Proposed Extension Layout - Option 2)

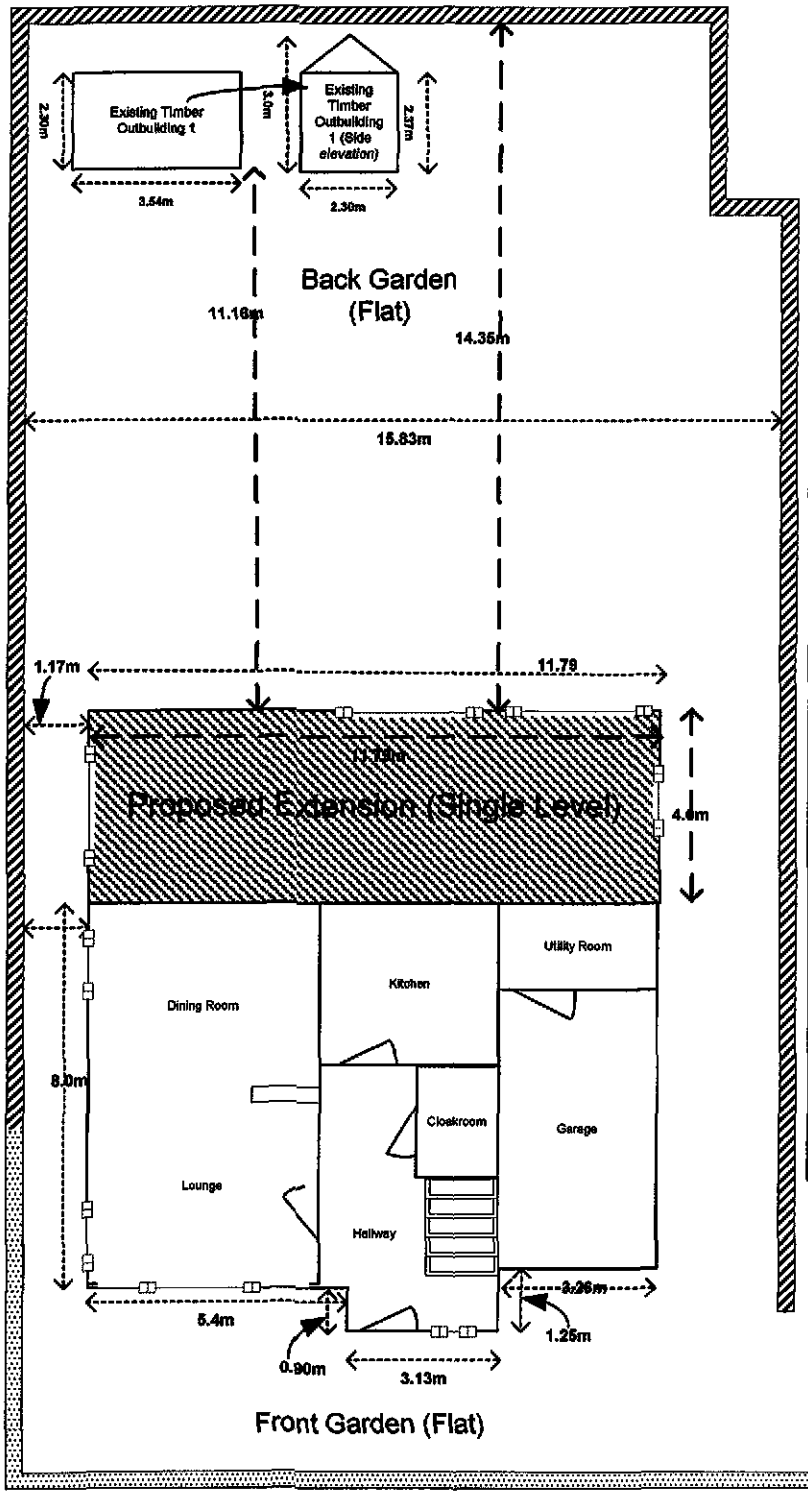

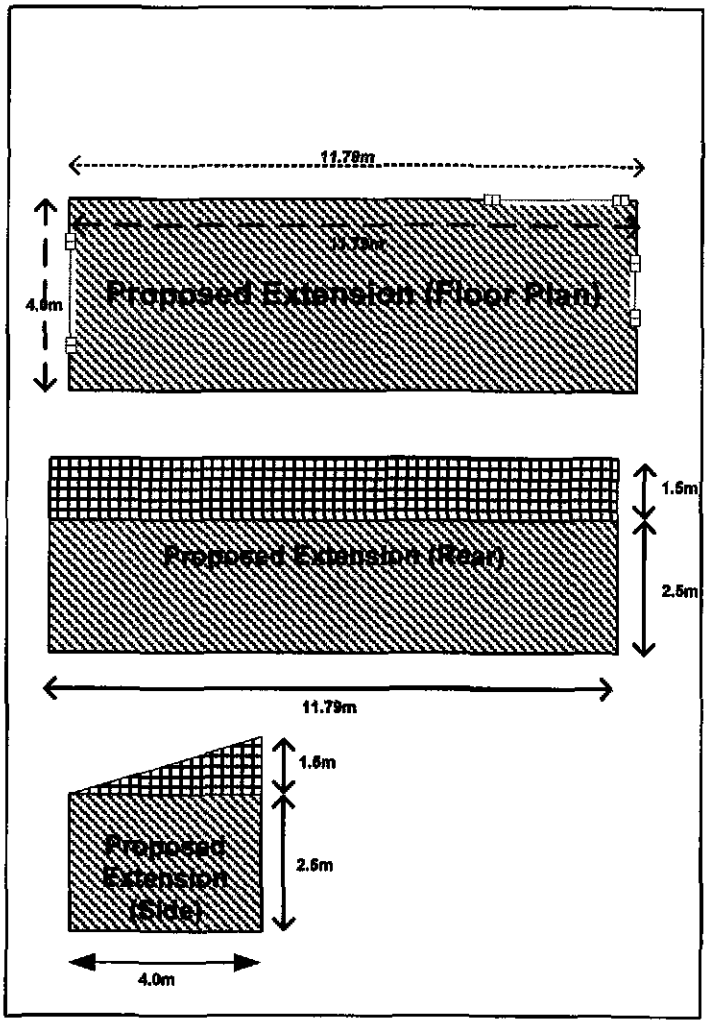


Key

- Existing Boundary (Fence & Hedging ~ 2m High)
- Existing Boundary (Brick Wall & Hedging ~ 2m High)
- Windows


29/09/2009

SHDC
Planning & Development
10 SEP 2009
Ref: 0708-09

Reference: CDS09092009/NW-001

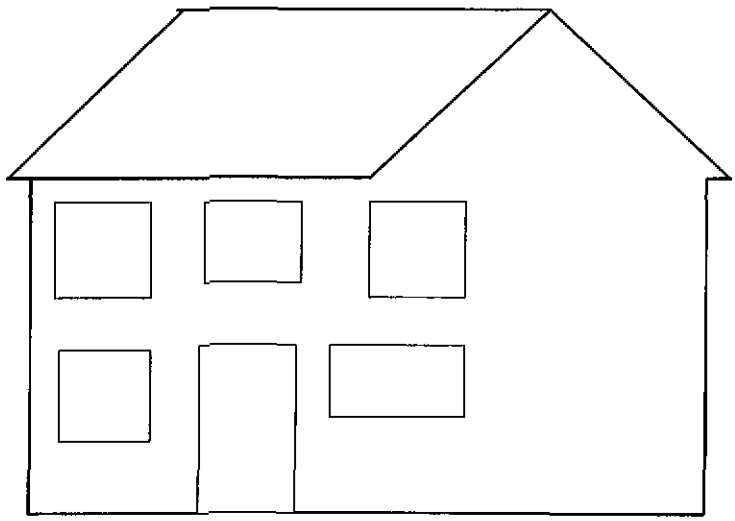

Existing layout: Rear View: 1 Barbers Drove North

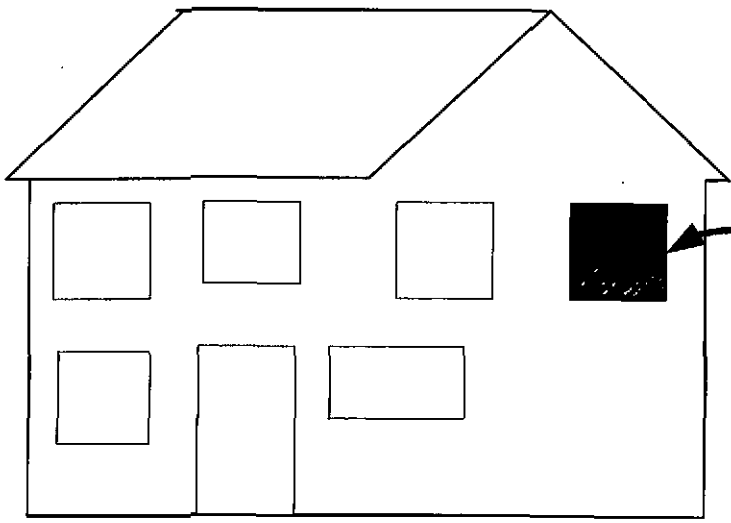

Proposed change Rear View: 1 Barbers Drove North without extension

New Window to Upper Level to Match

09/09/2009