
WPD Copyright: This copy has been made by or with the authority of Western Power Distribution (WPD) pursuant to Section 47 of the Copyright Designs and Patents Act 1988 unless that Act provides a relevant exception to copyright the copy must not be copied without prior permission of the copyright owner.

Information is given as a guide only and it's accuracy cannot be guaranteed.

PLEASE NOTE: This plan ONLY shows assets owned by Western Power Distribution. Electricity assets owned by IDNO's (Independent Network Operators) MAY be present in this area.

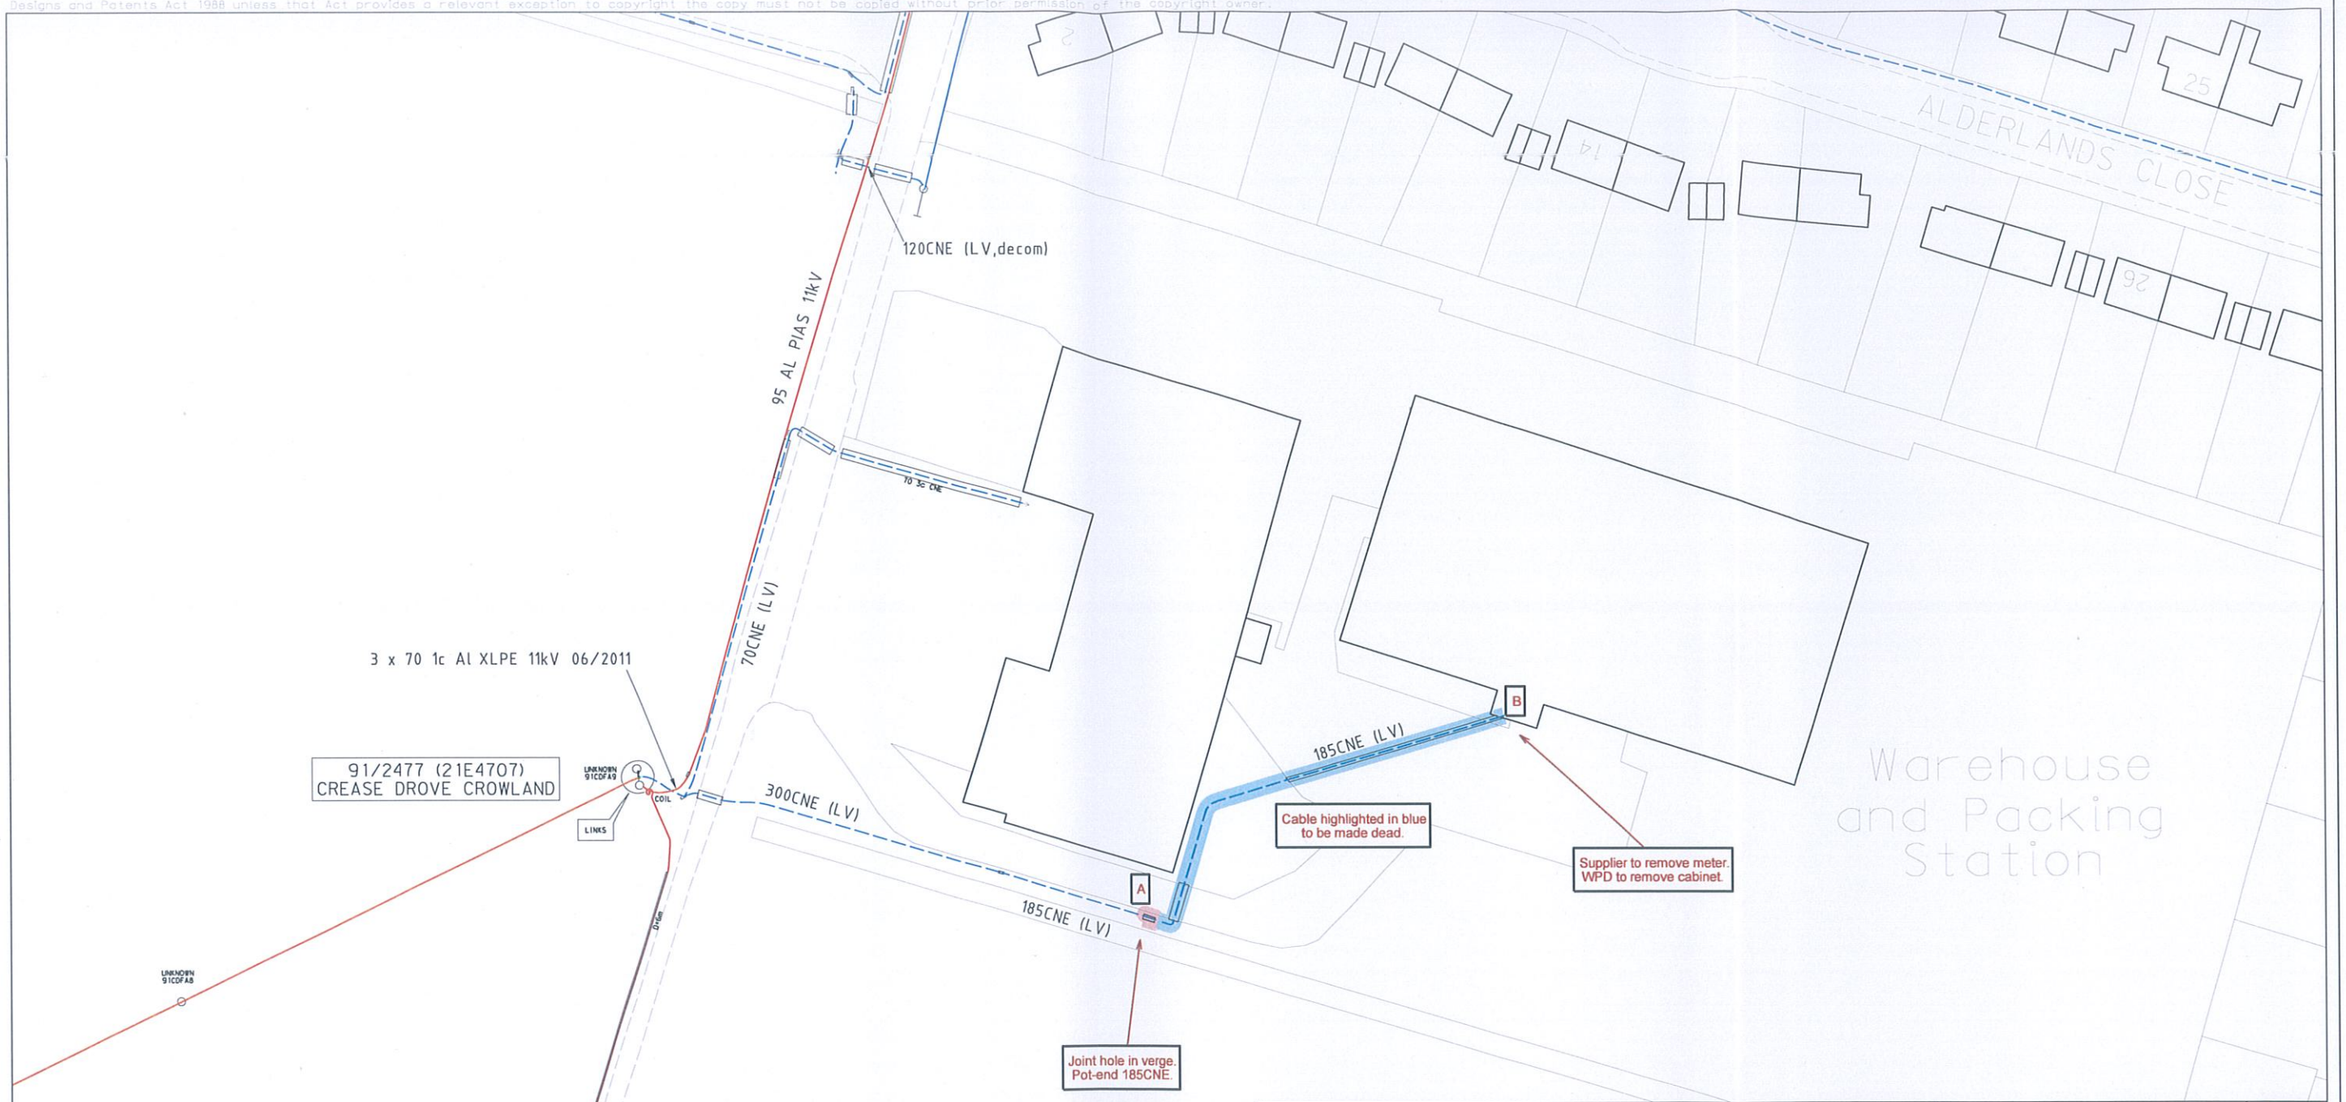

REV.	DATE	SCHEME PROGRESS BLOCK	DRN	CHK'D
.	.	.	.	.
.	.	.	.	.
.	.	.	.	.
.	.	.	.	.
.	.	.	.	.
.	.	.	.	.

UNDERGROUND CABLES
132KV | 33KV | 11KV
L.V. | SERVICE | STREET LTG.
HV EARTH | LV EARTH | EARTH ELECTRODE
SERVICES CABLE SIZES AS SHOWN

OVERHEAD LINES
132KV | 33KV
11KV | L.V.
SERVICE | STREET LTG.
PYLON ⊠ POLE o STAY

DUCT & ALKATHENE TUBE

HOUSE METER POSITIONS - EXTERNAL ■ INTERNAL ●

SURF TELECOMS S—S

PILOT CABLES P—P

PROPOSALS ALTERATIONS DISMANTLED

TRAFFIC SENSITIVE AREA YES/NO

REPRODUCED FROM THE ORDNANCE SURVEY MAP WITH THE SANCTION OF THE CONTROLLER OF H.M. STATIONERY OFFICE, CROWN COPYRIGHT RESERVED. LICENCE No.NA27318X

WESTERN POWER DISTRIBUTION
Serving the Midlands, South West and Wales

TITLE
·Crease drove
·Crowland
·PE6 0BN

DEVELOPER.
BUILDER.
ARCHITECT Drg. No.

O.S. MAP.

SCALE 1:750 @ A3

PARISH.

11kV DIAG.

LV. DIAG.

PLAN No.

Enq No. 2029125 | *1 of 1*

Based upon the Ordnance Surveys map with the permission of the Controller of Her Majesty's Stationery Office. Crown Copyright Reserved. Western Power Distribution, Avonbank, Feeder Road, Bristol. BS2 0TB. Licence Nos. 100022488, 100024877, 100021807. CARE SHOULD BE EXERCISED TO ENSURE THE PRECISE POSITION OF THE WPD APPARATUS IF WORK IS TO BE EXECUTED IN ITS VICINITY. If in doubt, contact your local WPD office.