
© 2014 RPS Group

Notes

1. This drawing has been prepared in accordance with the scope of RPS's appointment with its client and is subject to the terms and conditions of that appointment. RPS accepts no liability for any use of this document other than by its client and only for the purposes for which it was prepared and provided.
2. If received electronically it is the recipients responsibility to print to correct scale. Only written dimensions should be used.
3. This drawing should be read in conjunction with all other relevant drawings and specifications.

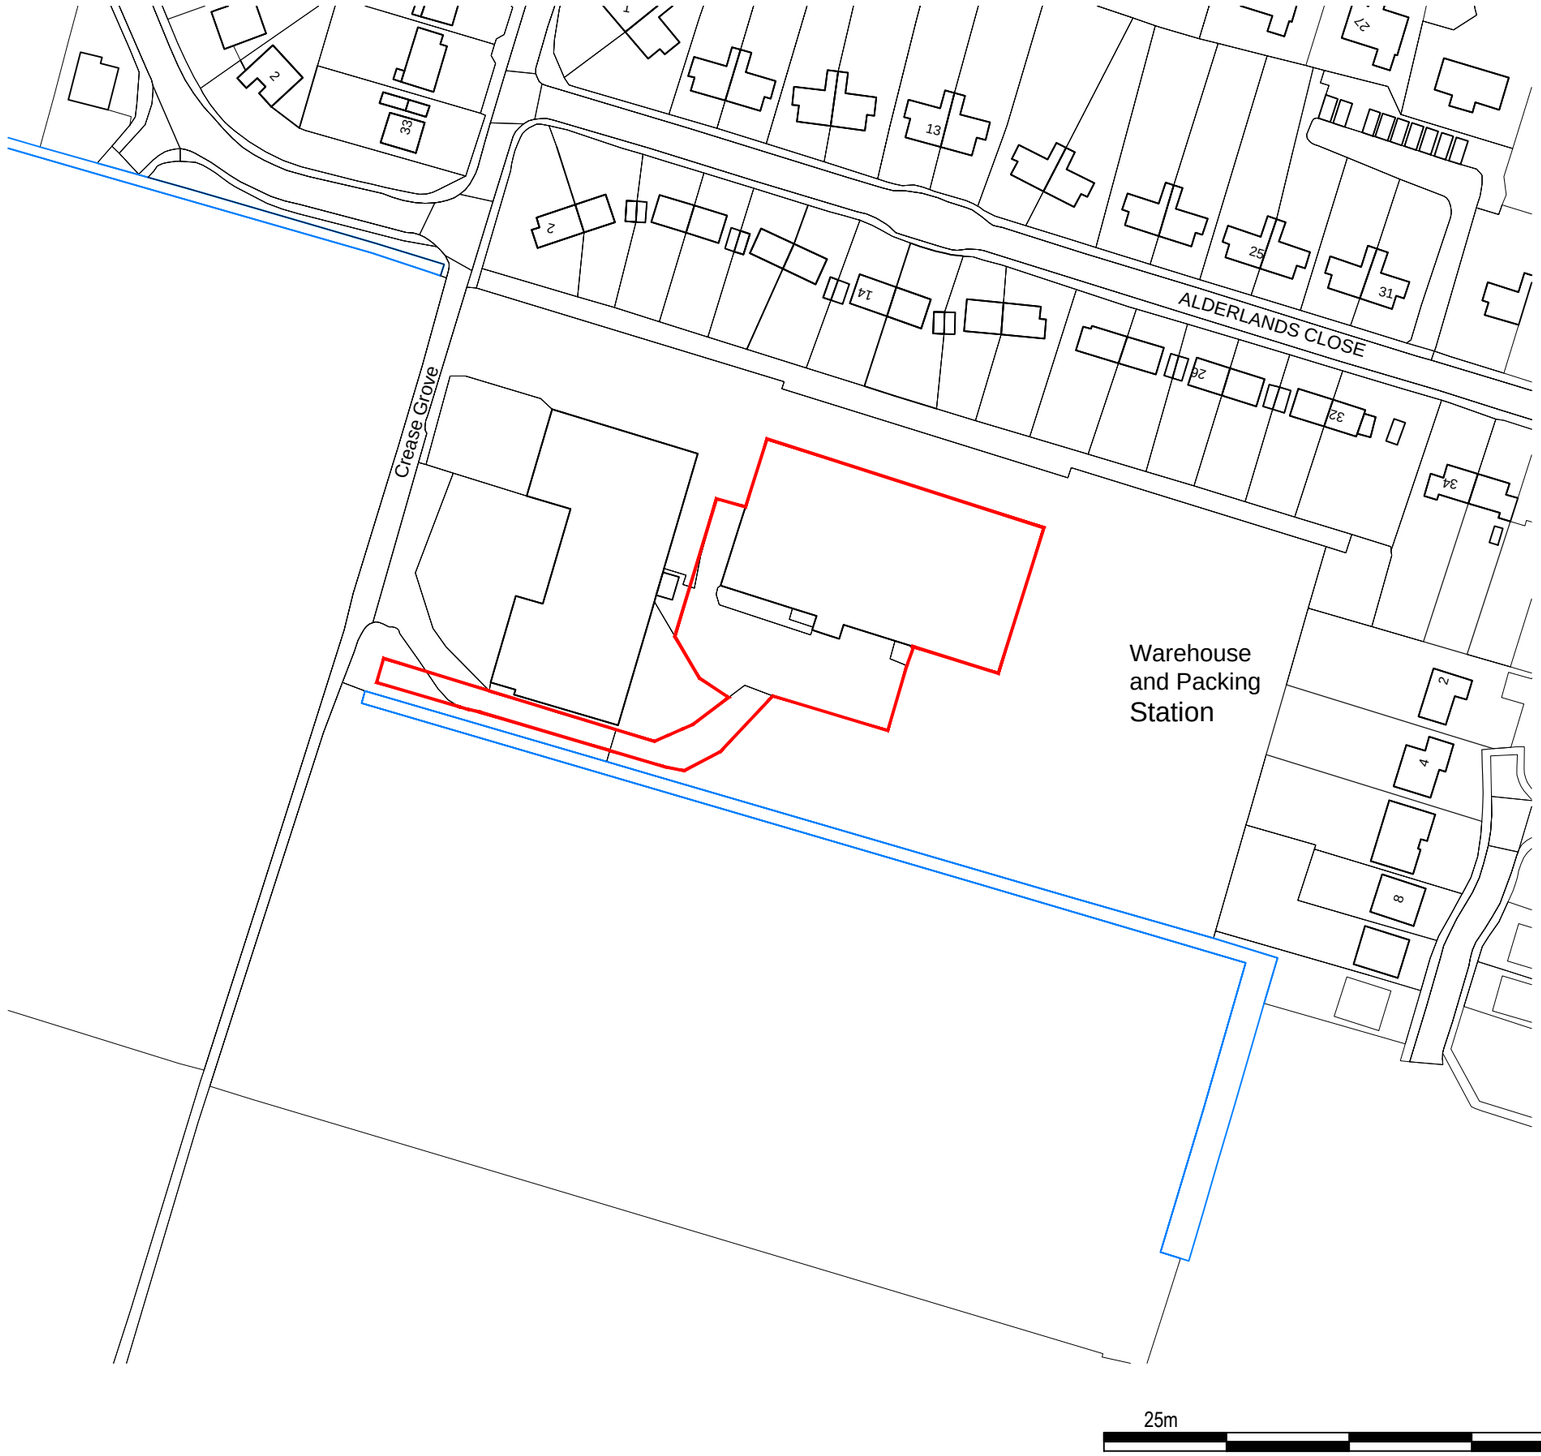

Rev	Description	By	Ckd	Date

Sherwood House,
Sherwood Avenue, Newark, Nottinghamshire, NG24 1QQ
T:+44 (0)1636 605 700 E: rpsnewark@rpsgroup.com F:+44 (0)1636 610 696

Client Fresca Group

Project Crease Grove
Crowland

Title Site Location Plan

Status	Scale	Date Created
Preliminary	1:1250 @A3	Day Month Year
Project Leader	**Drawn By**	**Checked by**
CD	SMG	CD

Drawing Number 50214 _ SK011

Rev -

rpsgroup.com