




ELEVATION 1

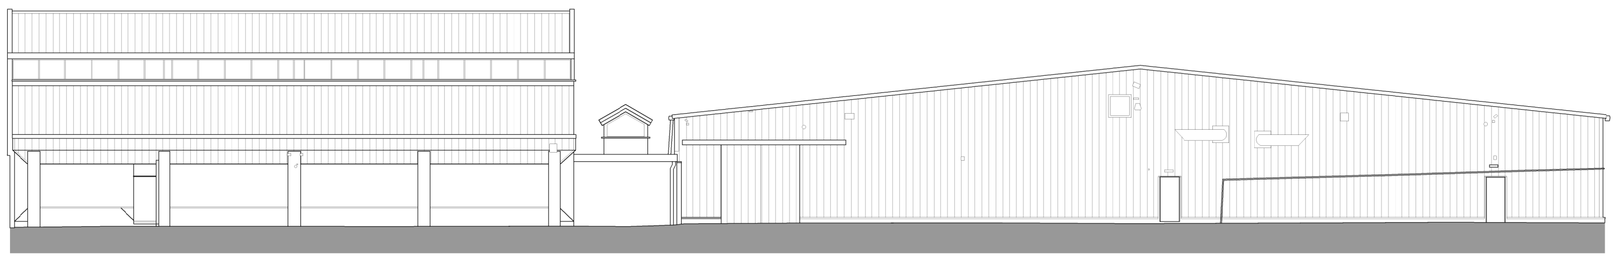

ELEVATION 2

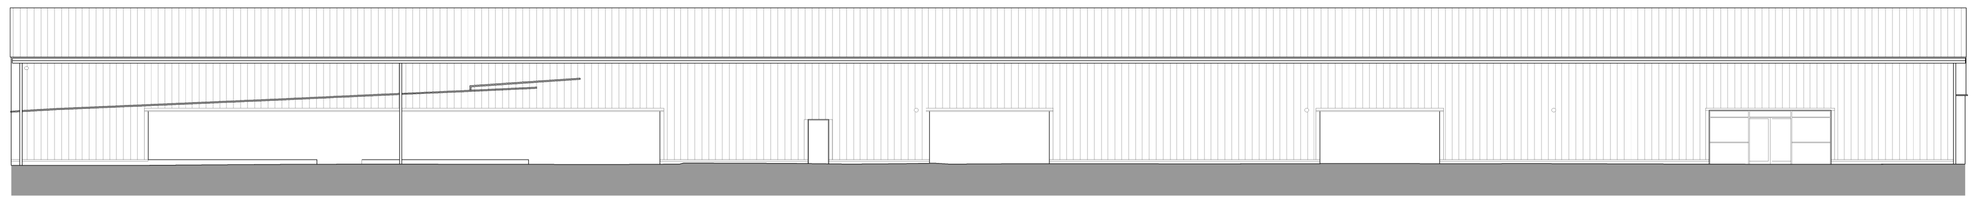

ELEVATION 3

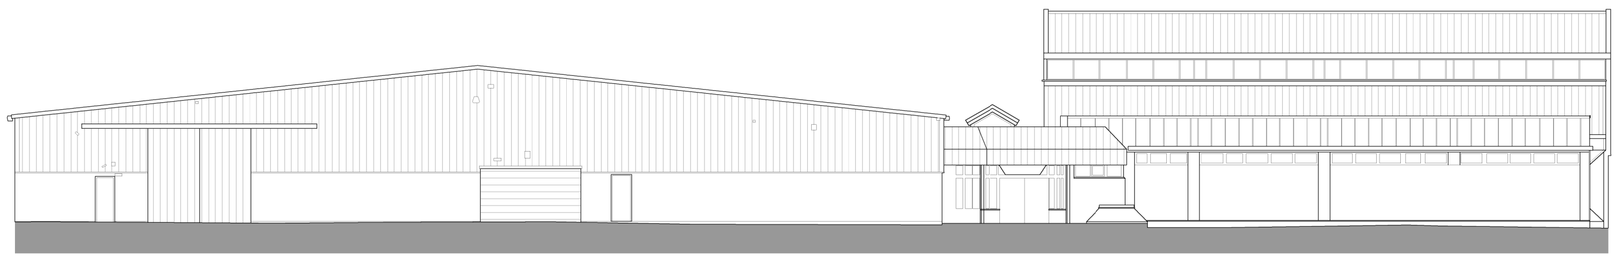

ELEVATION 4

0 2 4 6 10 20m

Scale 1:200

© Copyright Reserved. **Child Graddon Lewis** | architects & designers

NOTES

-Do not scale from this drawing, except for planning purposes.
-Check all dimensions on site.
-Subject to survey.
-Subject to site inspection.
-Site boundary lines are indicative only.

Rev	Date	By	Description

Revision Schedule

project
168 Postland Road
Crowland
PE6 0JB

title
Existing
Elevations

drawing status
PLANNING

contract no.	scale
----	1:200 @ A1/ 1:400 @A3
client ref.	date
----	June 2019
drawn by	checked by
MJ	MJ

project no.	drawing number	revision
P19-020	110	-

Child Graddon Lewis
architects & designers

Studio1
155 Commercial Street
Spitalfields
London E1 6BJ

T: +44 (0) 20 7539 1200
F: +44 (0) 20 7539 1201
E: hq@cgluk.com
www.cgluk.com