
2 East Street, Crowland, PE6 0EN

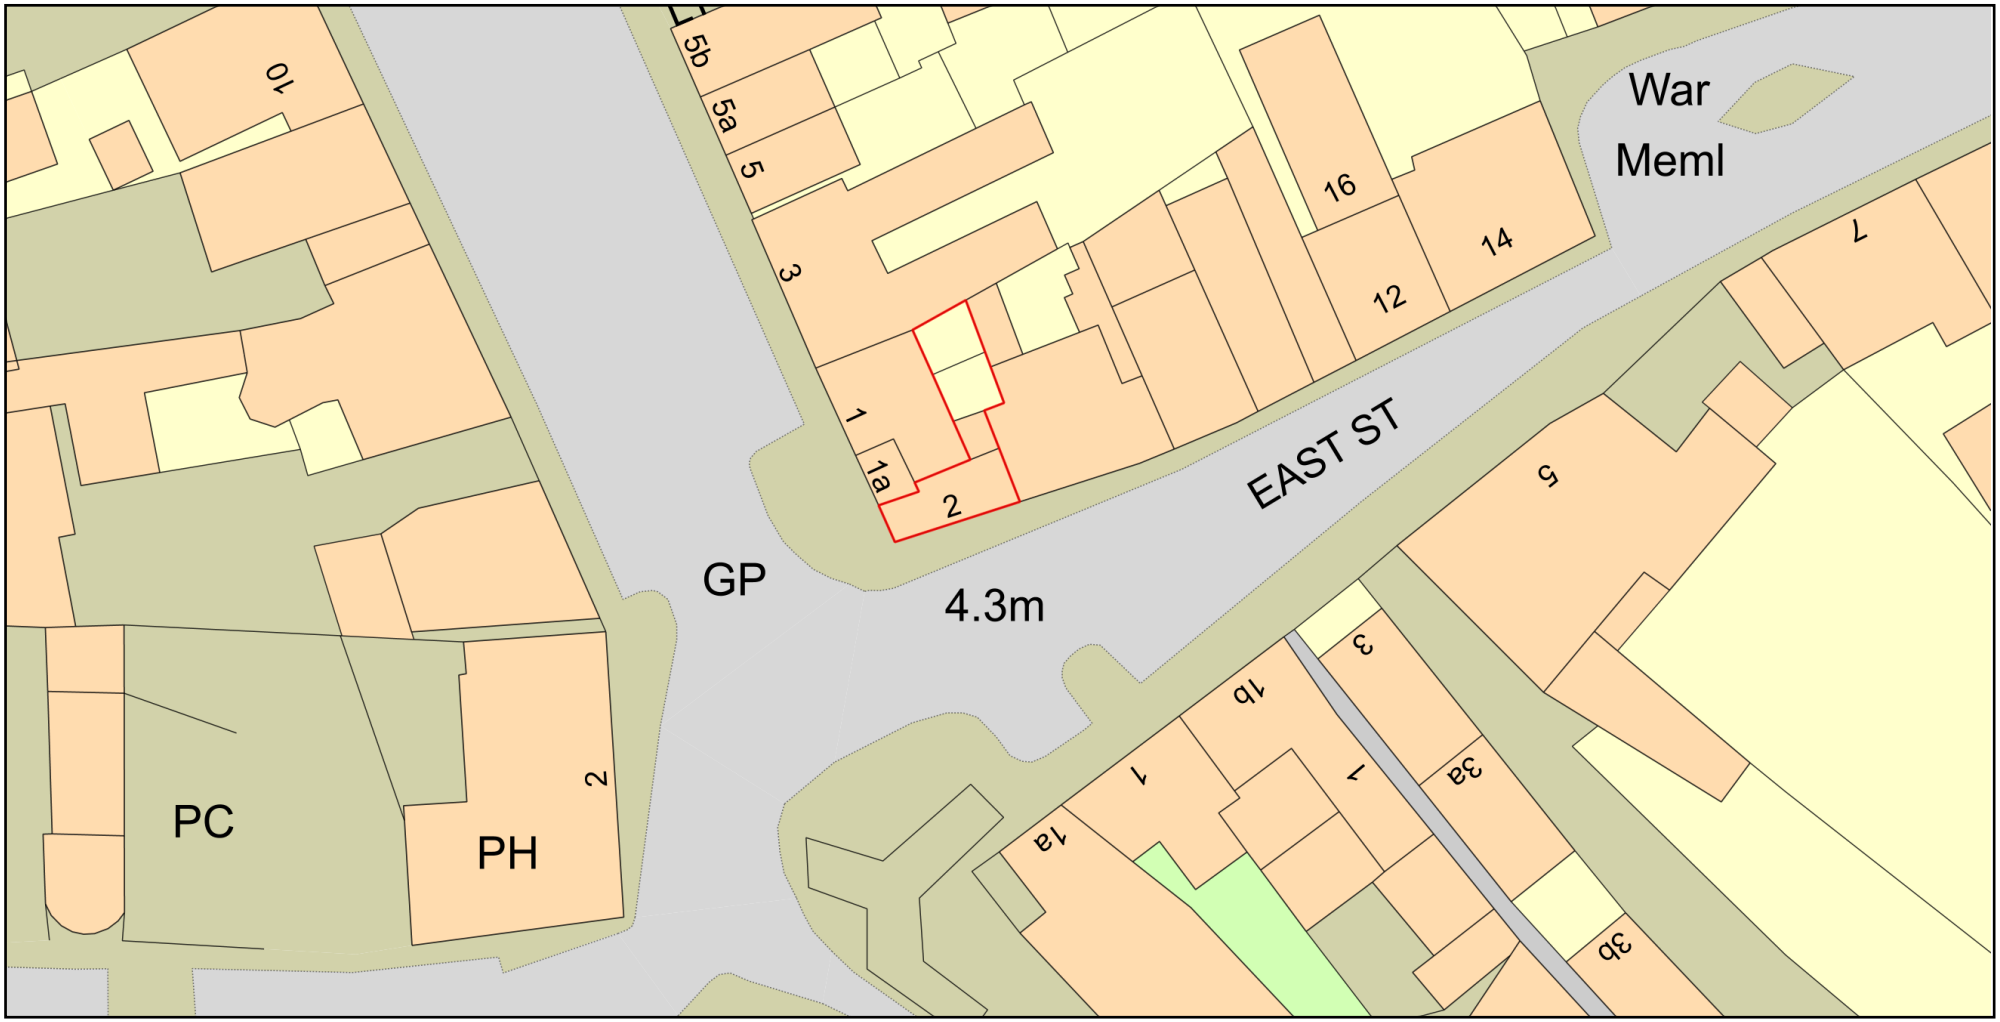

ReQuestaPlan

Plan Produced for: Jane Smith

Date Produced: 14 Jul 2022

Plan Reference Number: TQRQM22195074542785

Scale: 1:500 @ A4

© Crown copyright and database rights 2021 OS 100042766