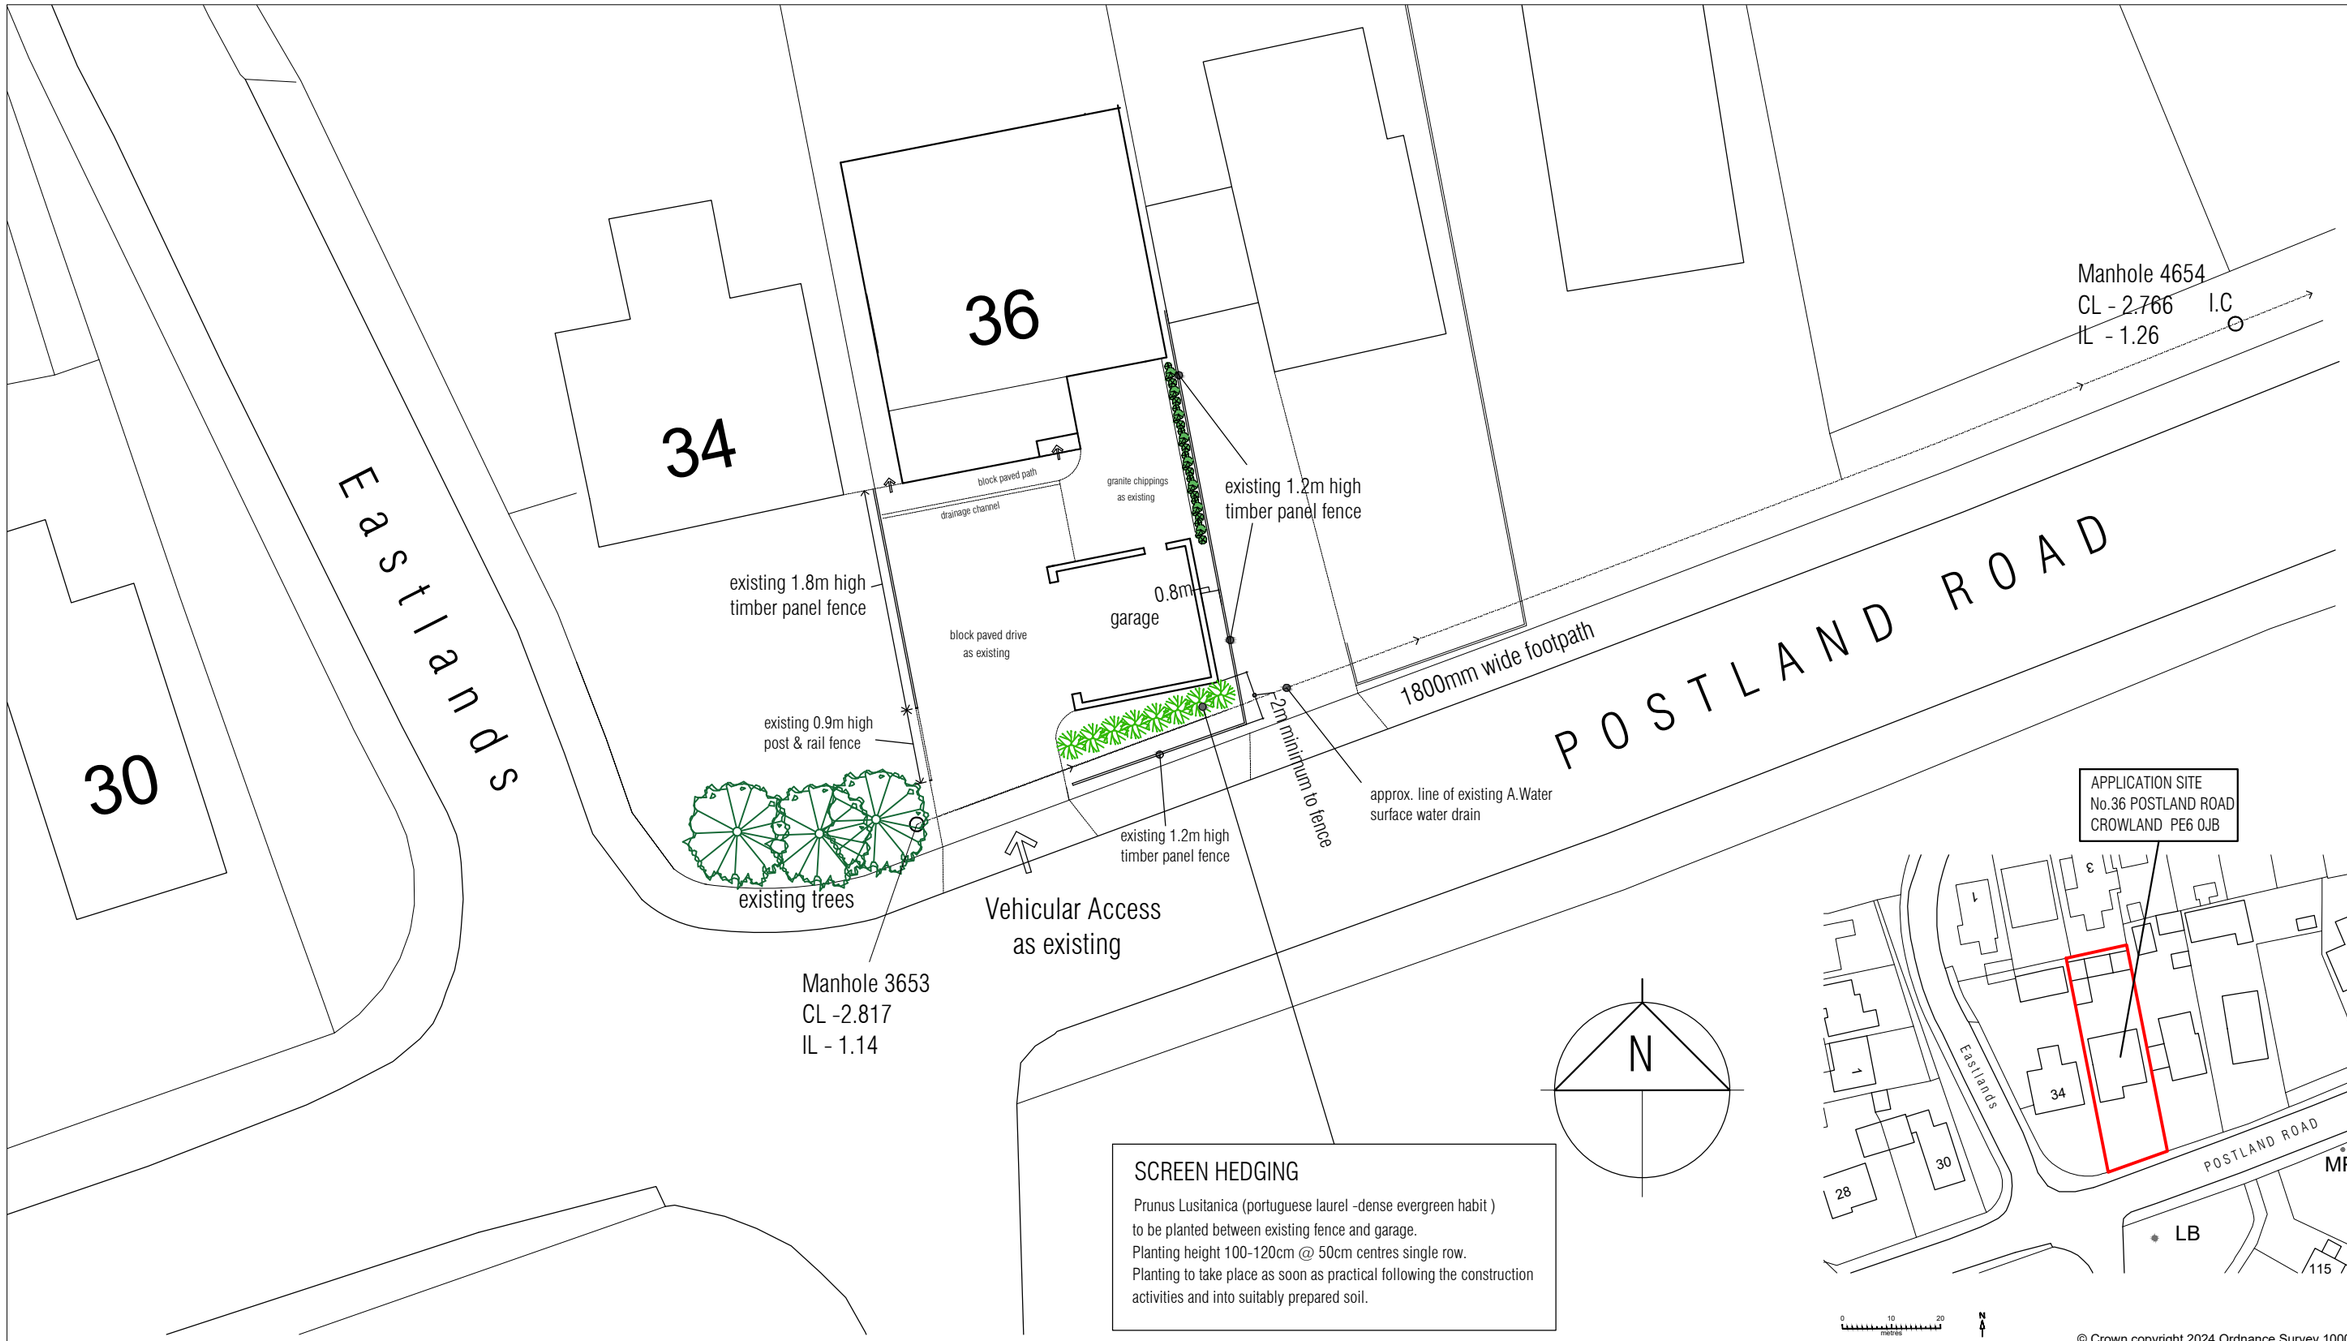


Site Layout as proposed 1:250 scale

© Crown copyright 2024 Ordnance Survey 100053143

Location Plan 1: 1250 scale

Revision A - aug 24 - frontage screen hedging added as discussed with LPA

mlp Moulton Land and Planning
moultonlandandplanning.co.uk 21 Main Road Collyweston Stamford PE9 3PF
mobile 07484 101655 e-mail alan@moultonland.co.uk

Project
Proposed Detached Garage
36 Postland Road Crowland
PE6 0JB for Mr & Mrs Bartmeier

Drawing
Location Plan &Site Layout
REVISED PROPOSAL
(previous ref H02-0262-24)

date August 2024
scale(s) 1:250 / 1:1250 @ A3
DRG. No. BART / pl / 01revA