

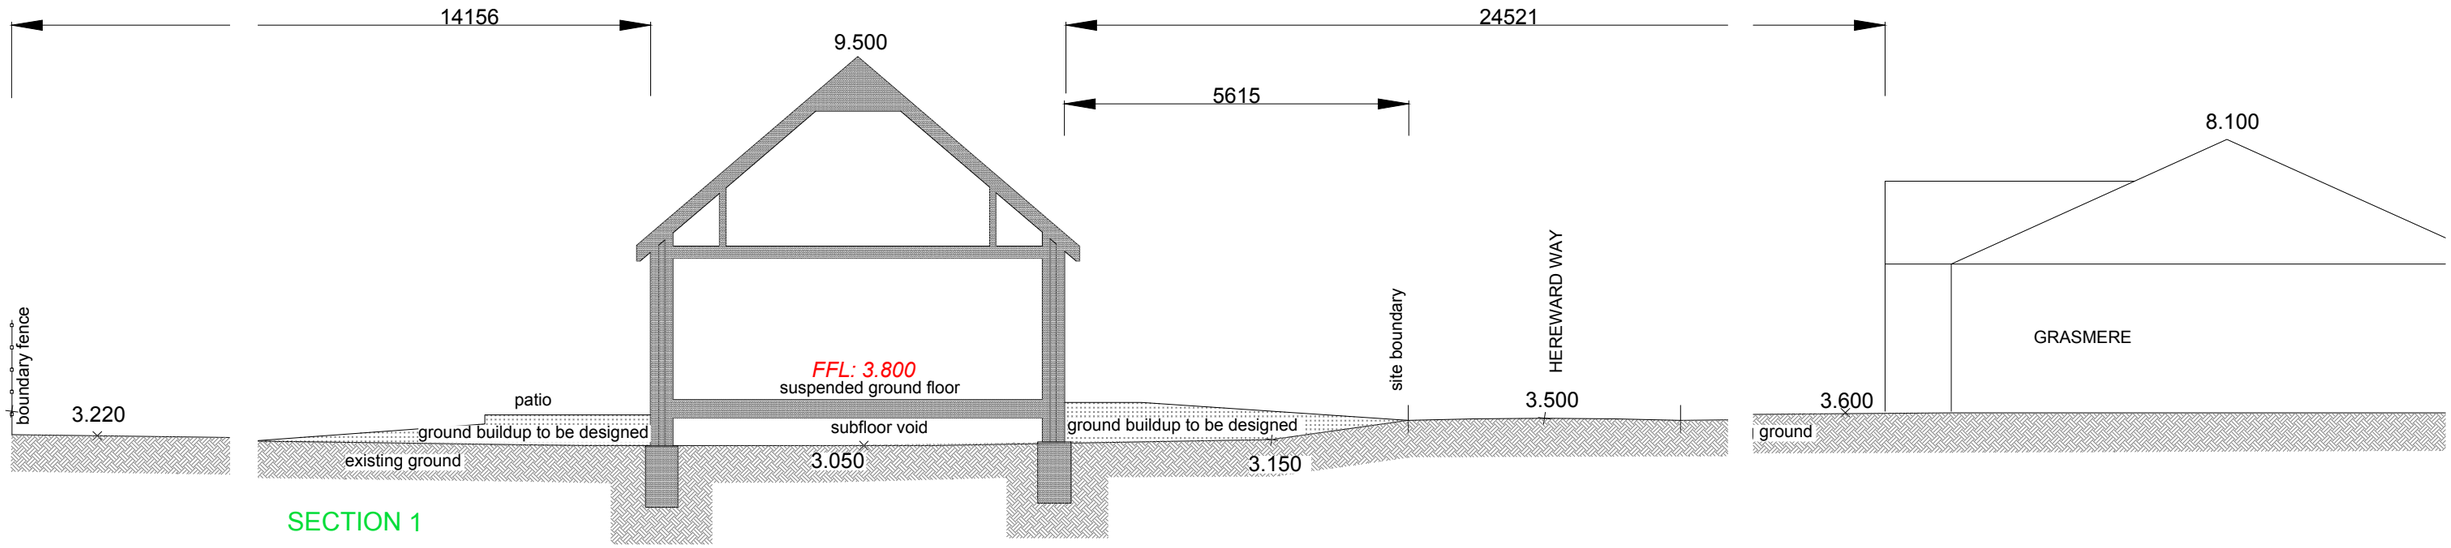


SECTION 1

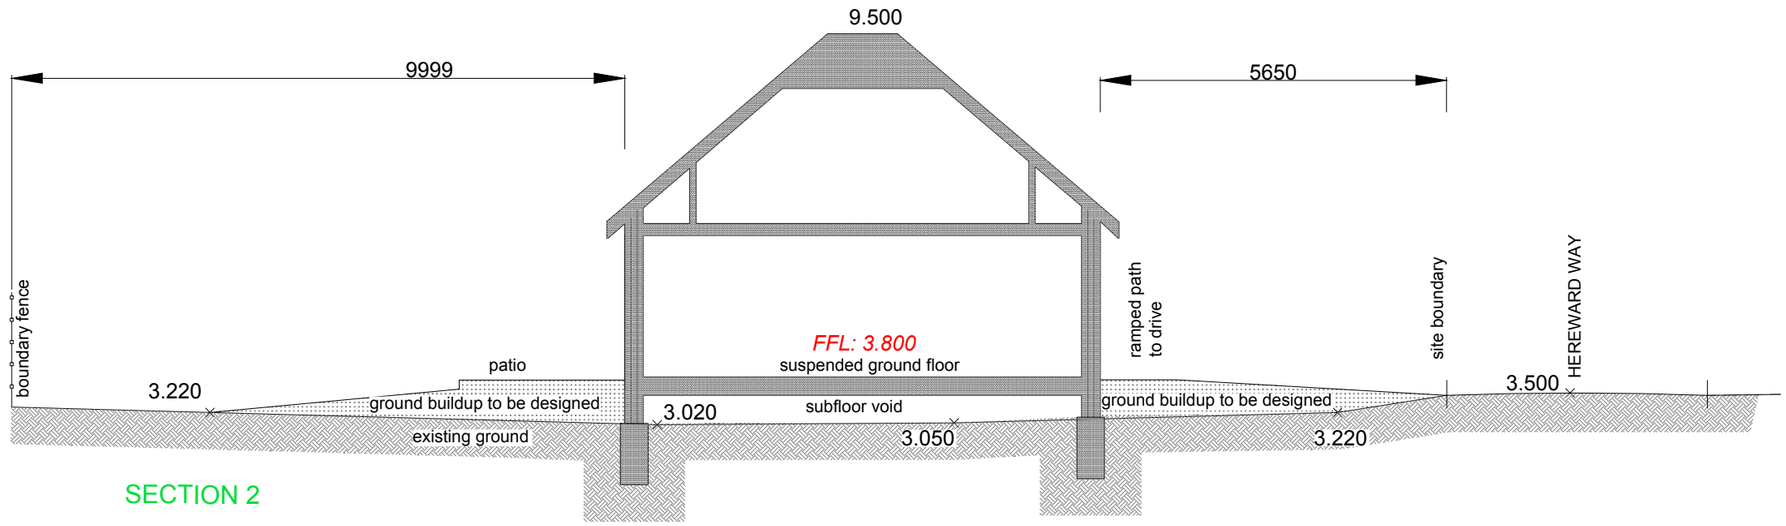

SECTION 2

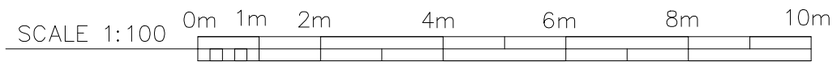

CHISWICK ARCHITECTURAL Ltd.

32 Spring Avenue Hampton Vale
Peterborough Cambridgeshire PE7 8BA
m: 07714 332 331 *t:* 01733 242 852
e: info@chiswickarchitectural.com

Registered in England & Wales | 11843354

PLANNING

Client
Mr S Jaffer

Project
Proposed Chalet Bungalow
Hereward Way
Crowland
Lincs
PE6 0BL

Drawing Title
Sections 1

Drawn	Date	Checked	Scale
RAC	JUN2022	–	1:100@A3
Job No	Drawing No	Revision	Note
SAJ22	031	–	