


Rev.	Date	Details

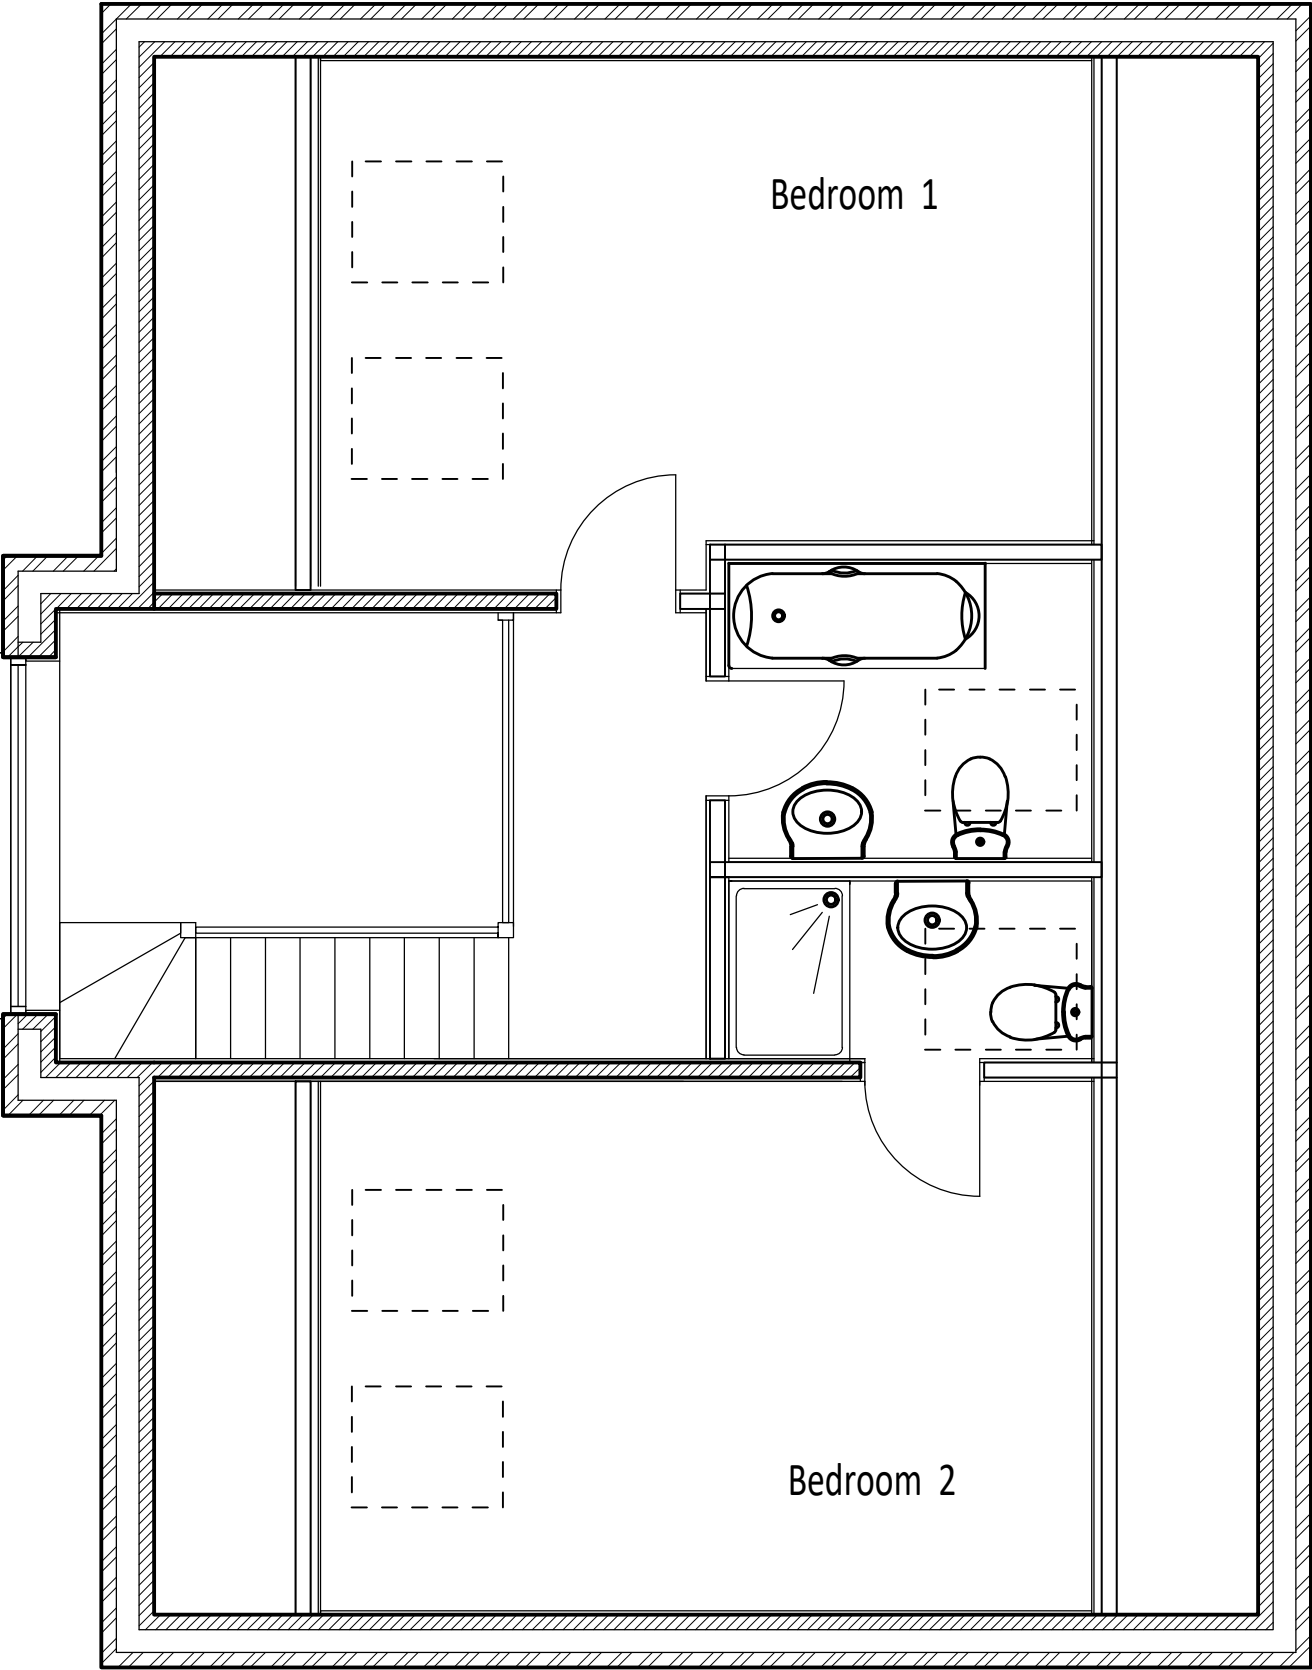

Client: MR. I. COLLINS	Proposal: PROPOSED NEW DWELLING R/O 60 PETERBOROUGH ROAD, CROWLAND	Scale @ A3 1 : 50	Title PROPOSED FIRST FLOOR INDICATIVE DWELLING
JANICE KENDRICK DESIGN SERVICES	e-mail- jkds@talk21.com tel : 07711 007209	Dwg No. 24. 3575. 04	