


Rev.	Date	Details

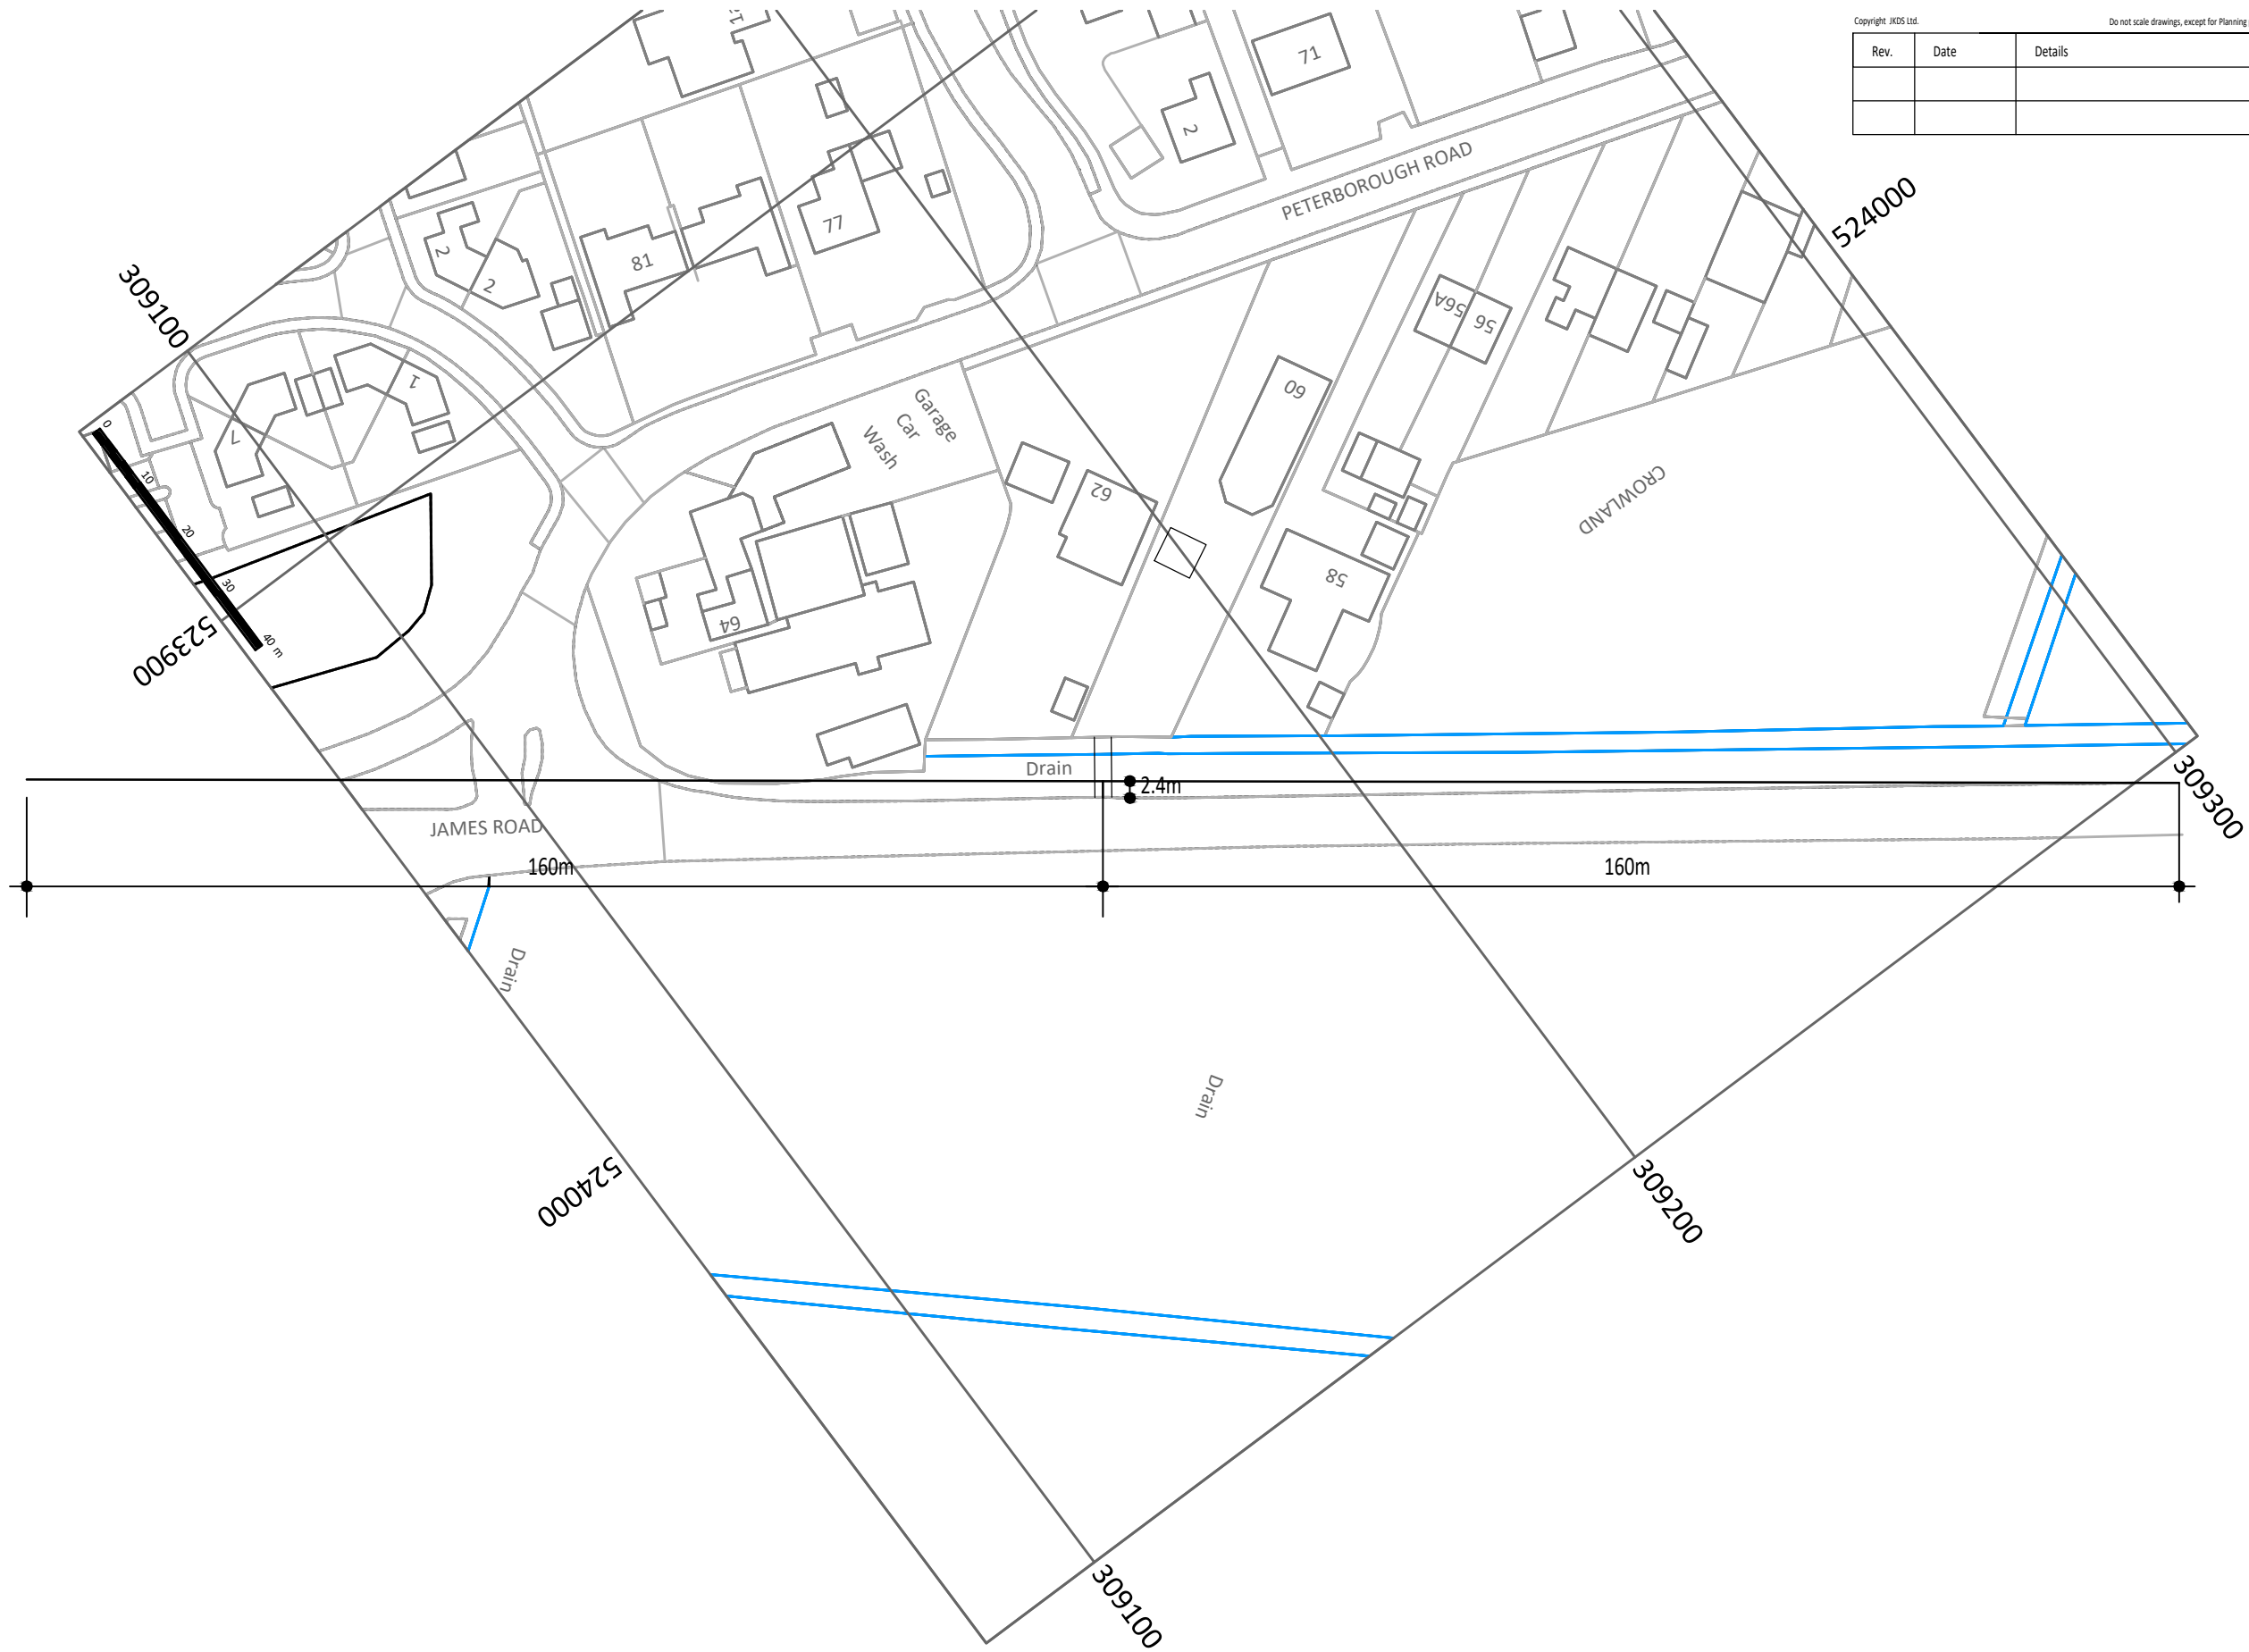

Client:	MR. I. COLLINS	Proposal:	PROPOSED NEW DWELLING R/O 60 PETERBOROUGH ROAD, CROWLAND	Scale @ A3 1 : 1000	Title VISIBILITY SPLAYS INDICATIVE DWELLING
	JANICE KENDRICK DESIGN SERVICES		e-mail- jkds@talk21.com tel : 07711 007209	Dwg No. 24. 3575.05	