
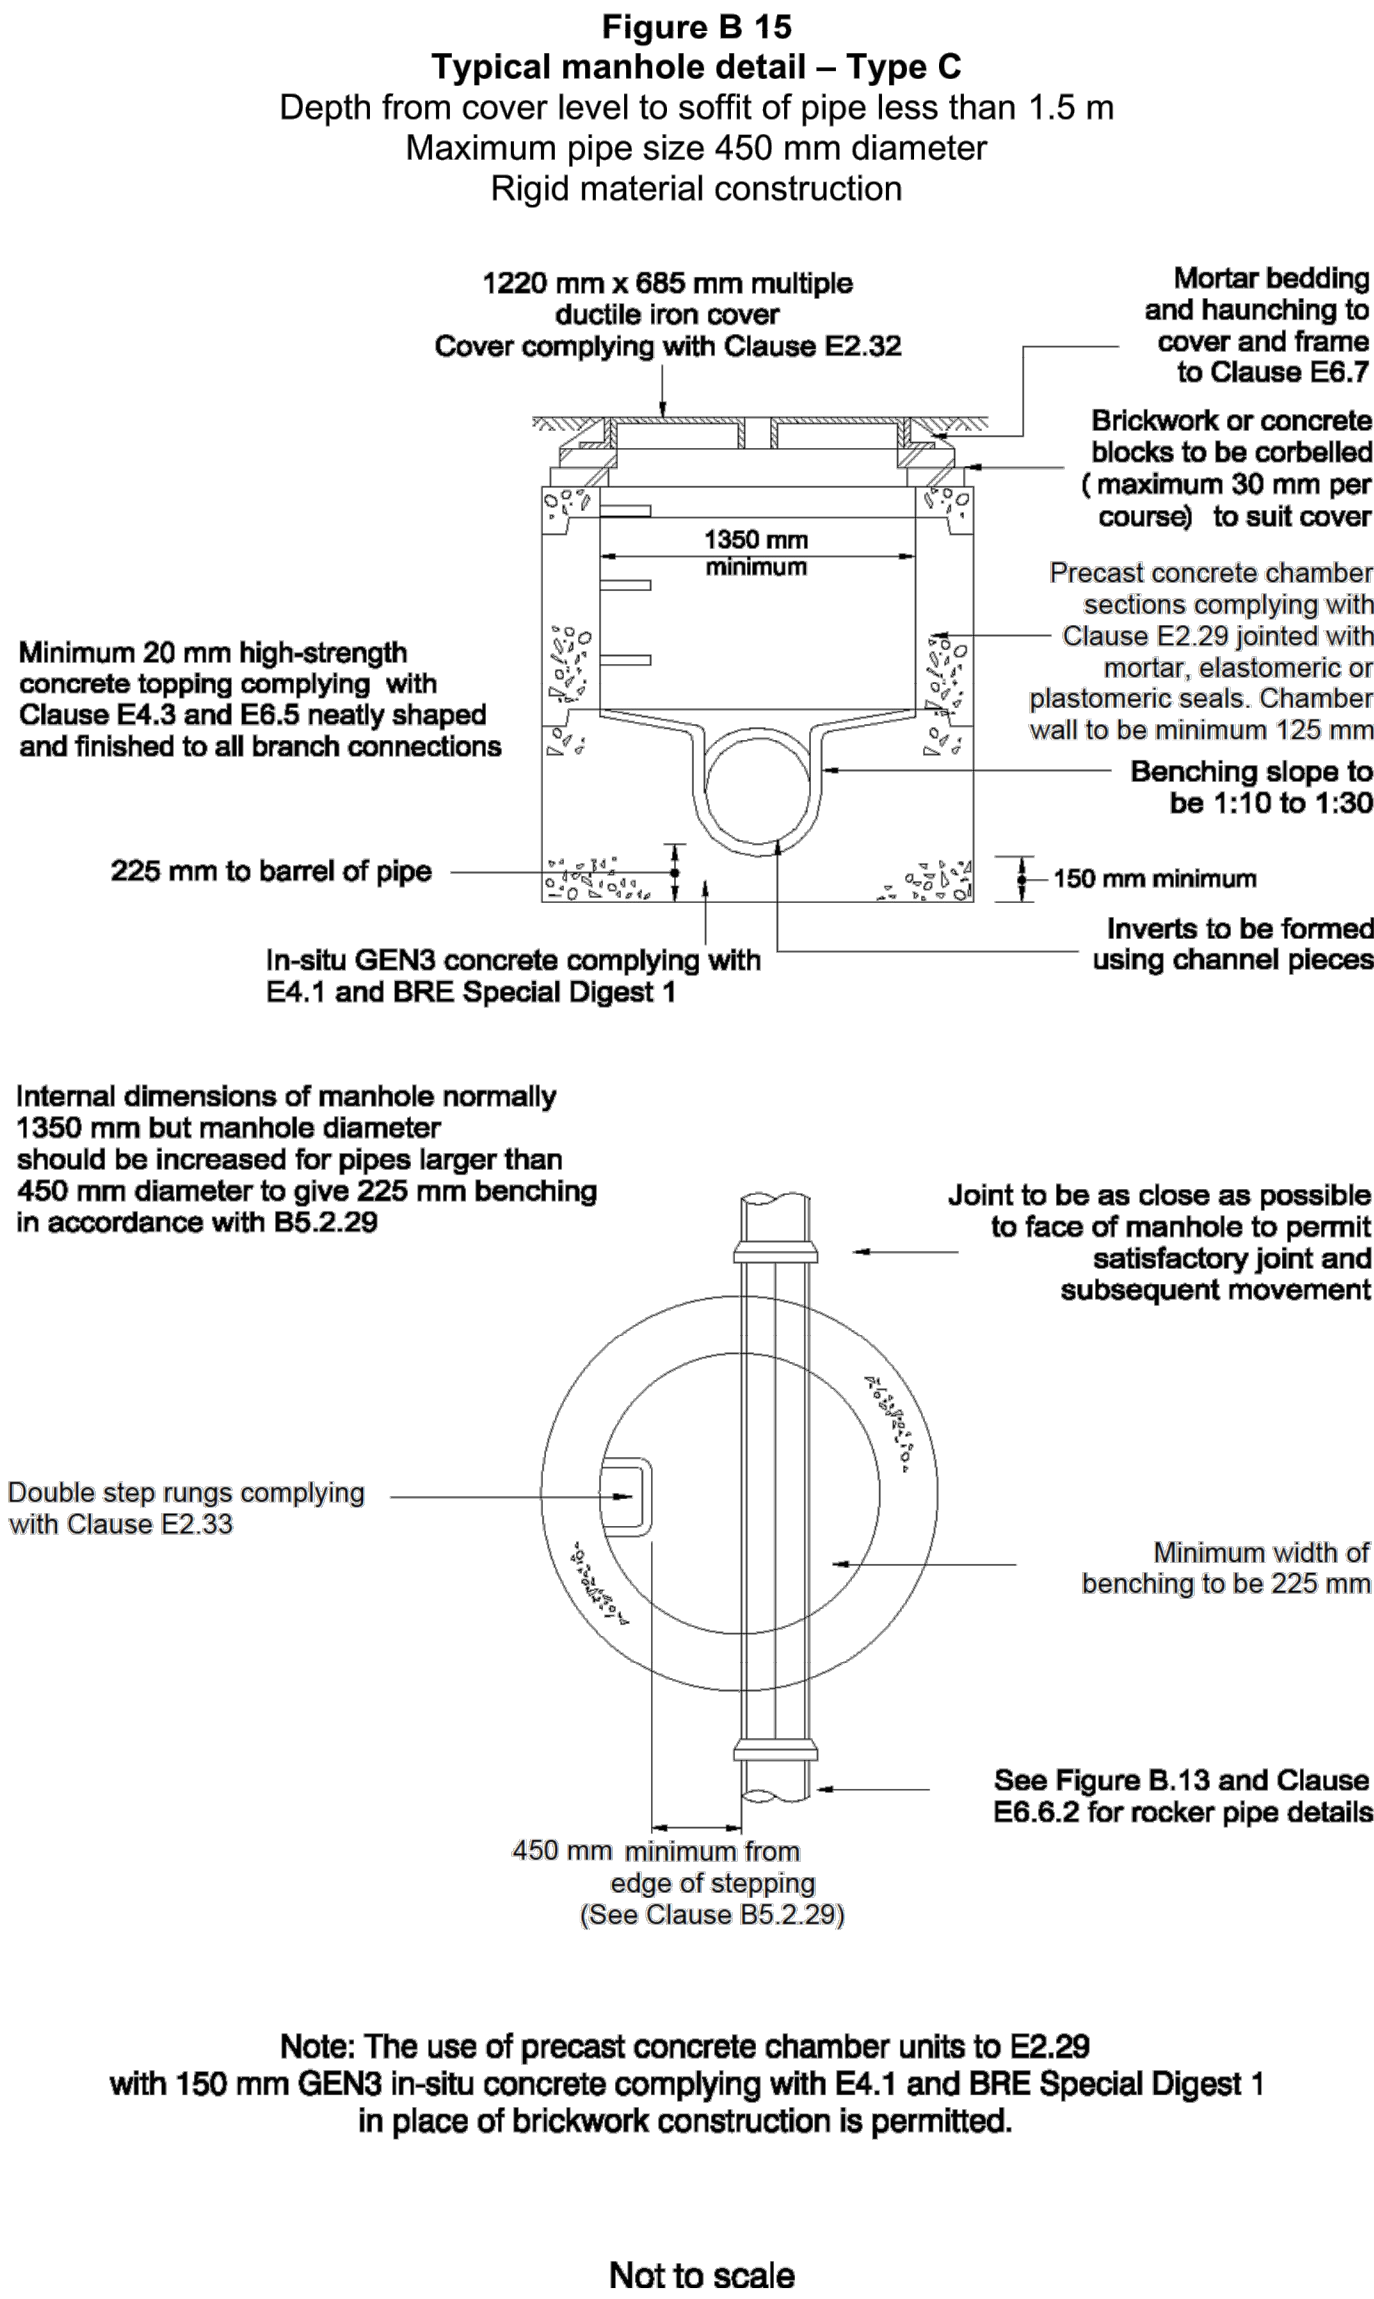
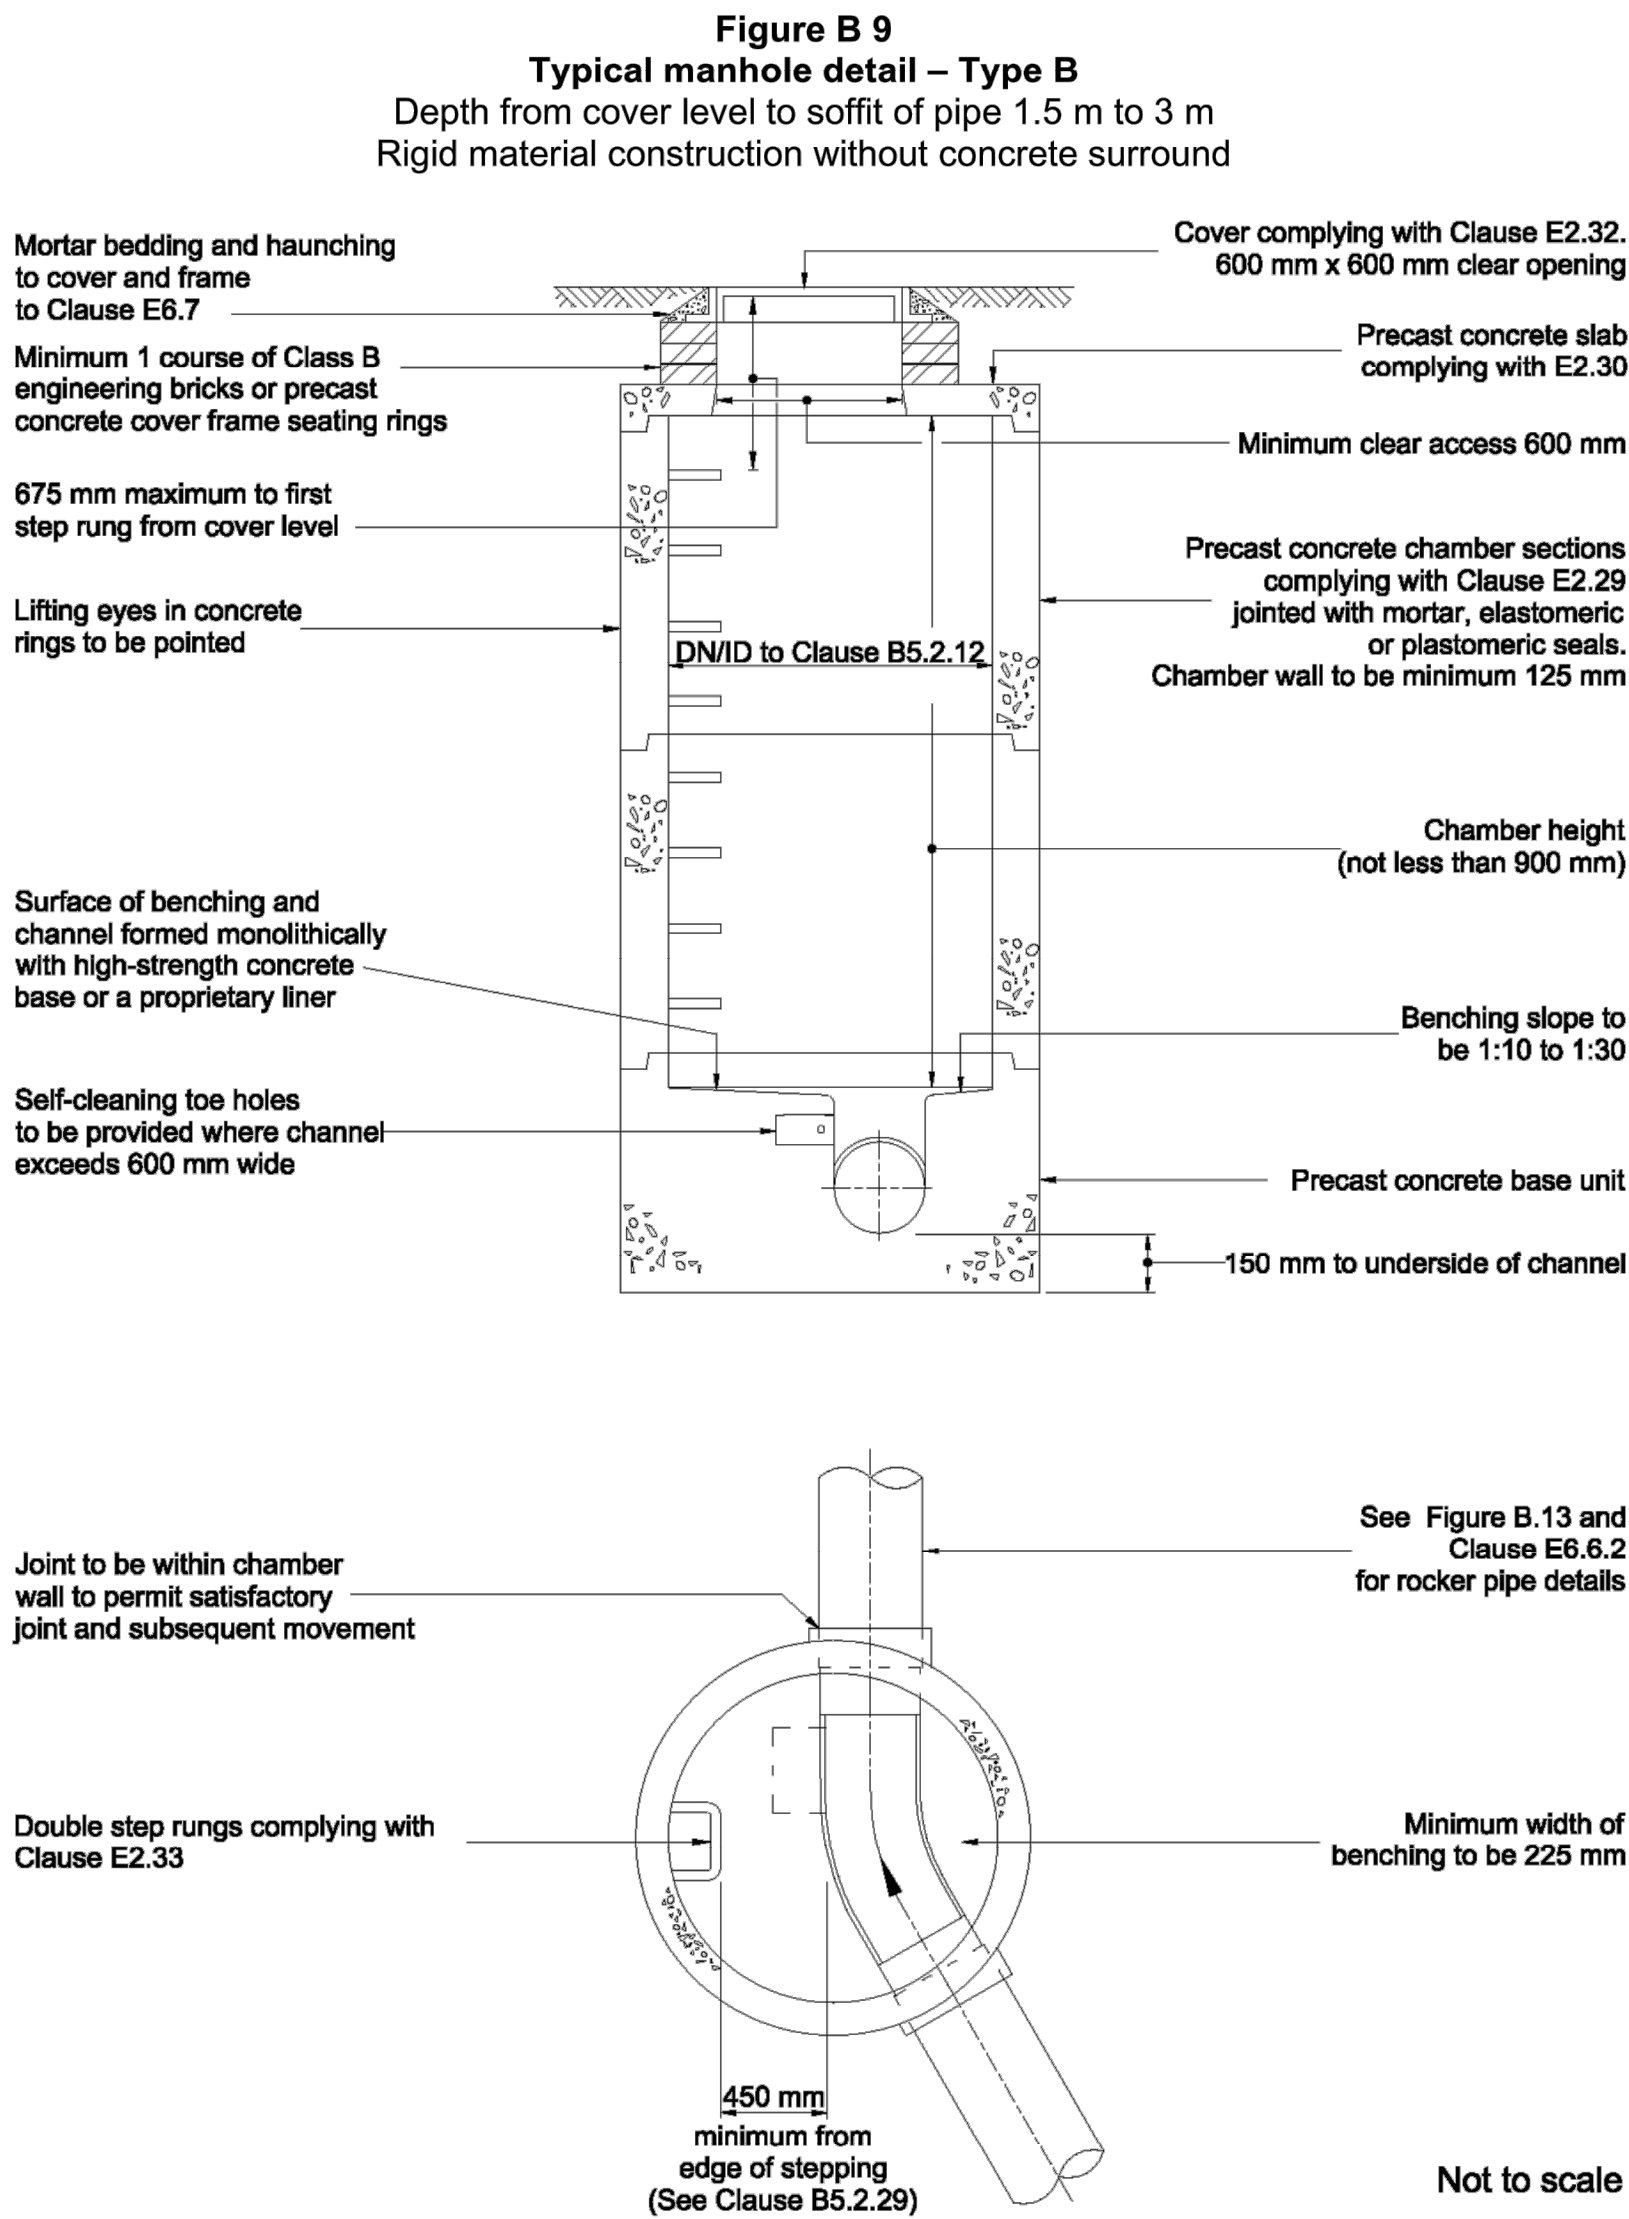


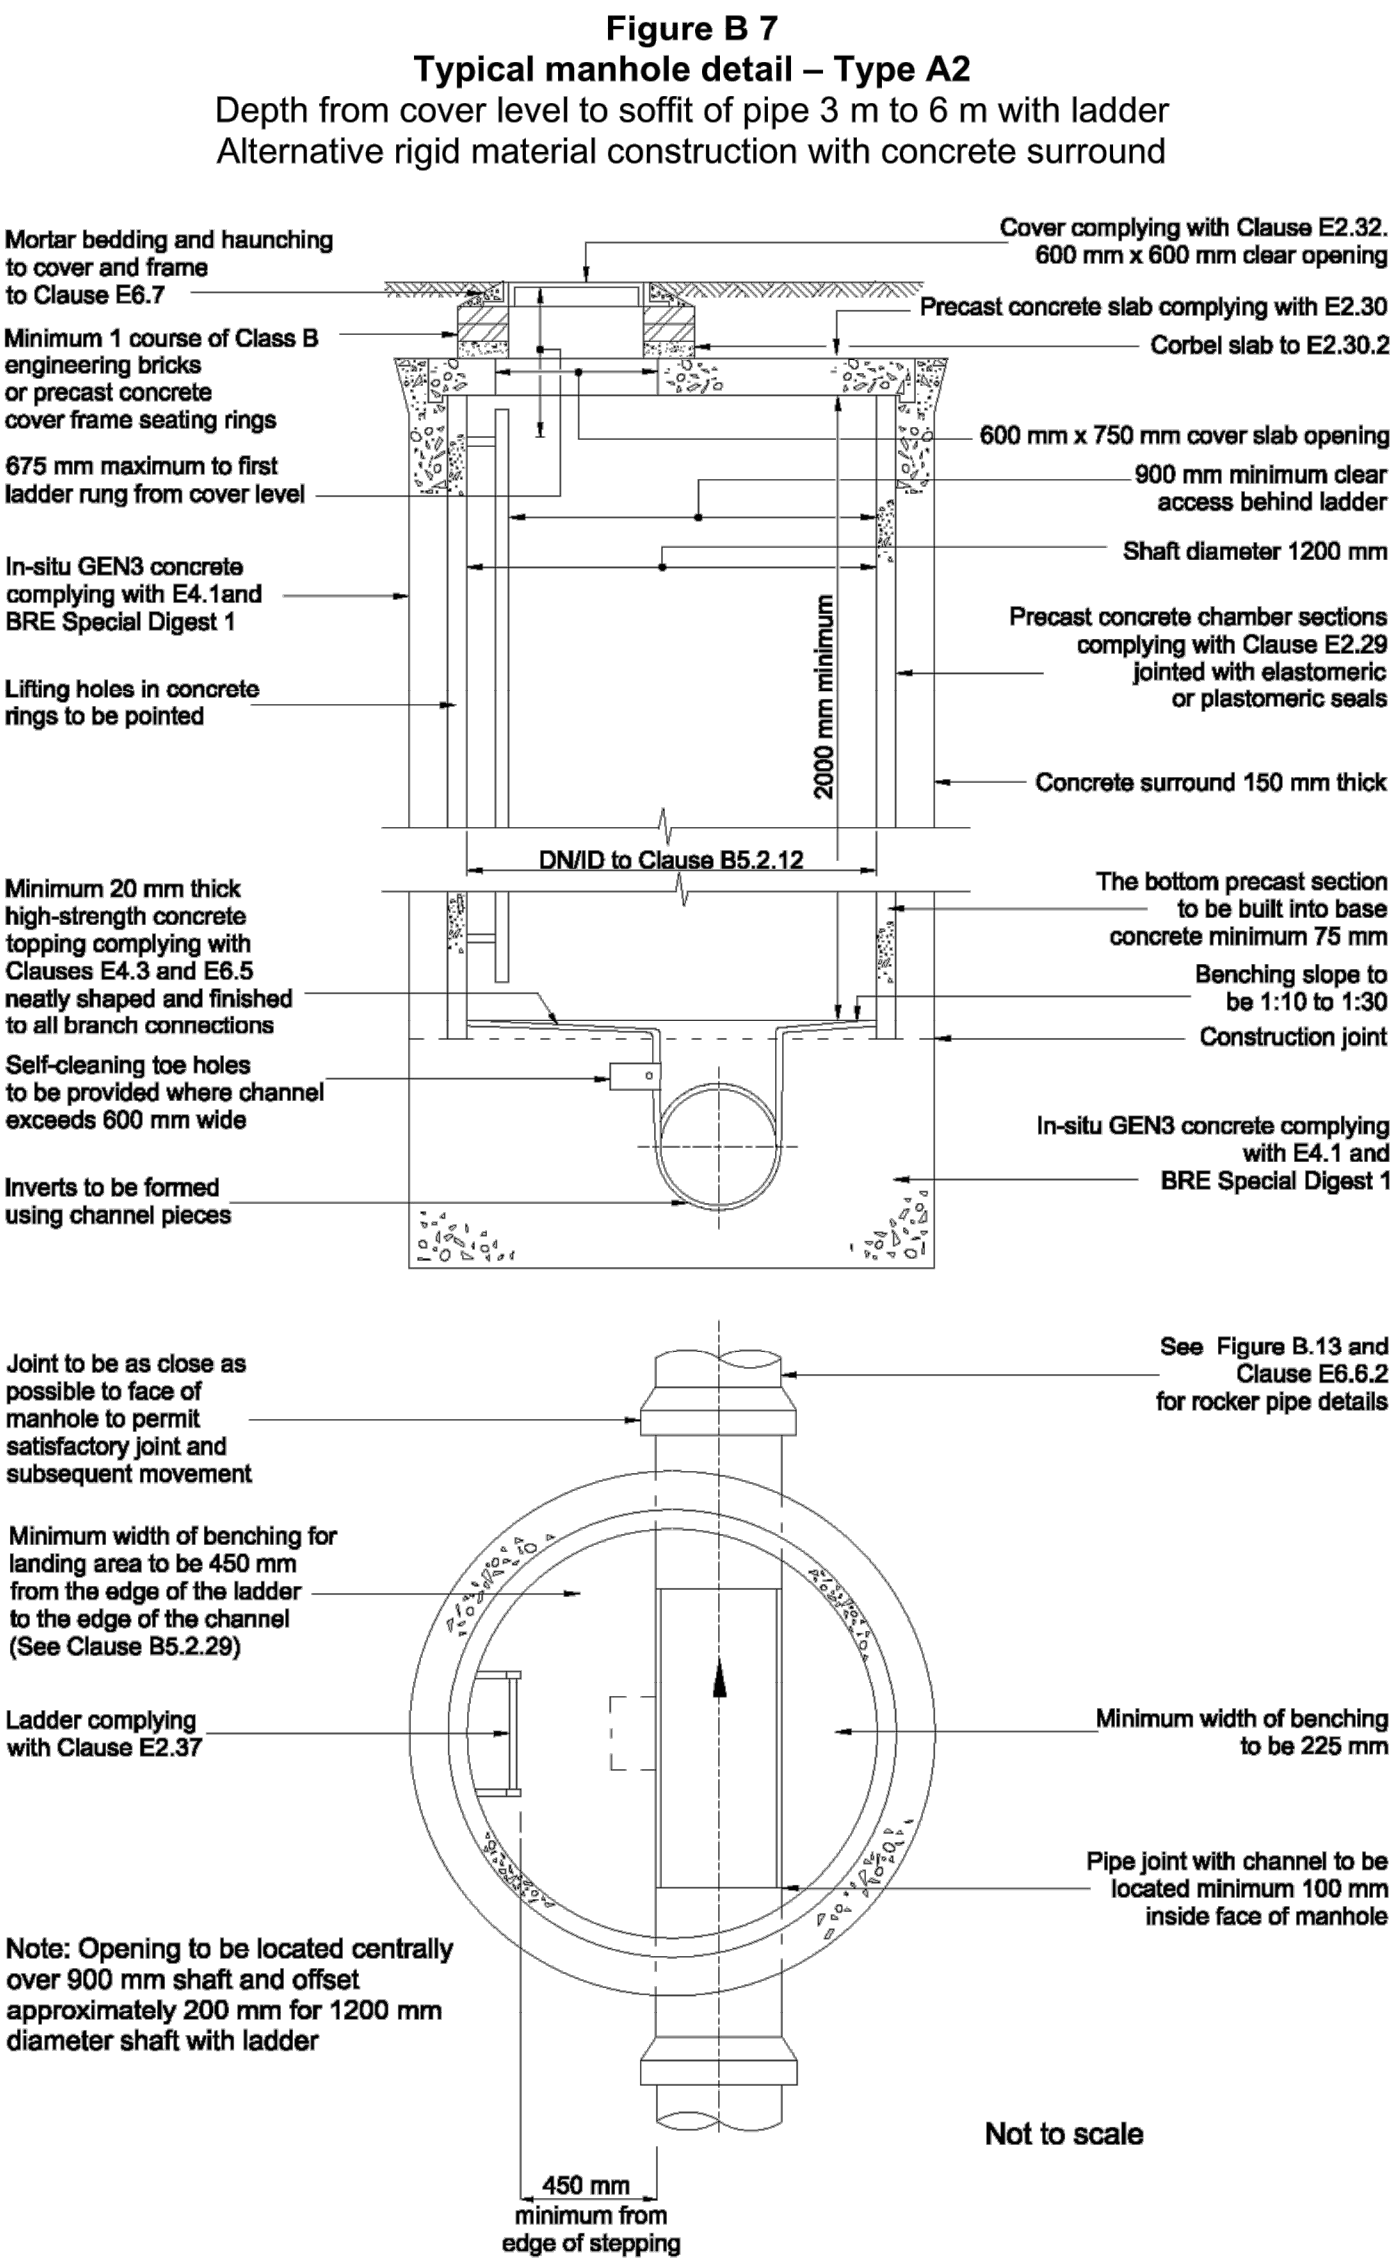

All trenches are to be back filled with Type 1 material