


© Crown

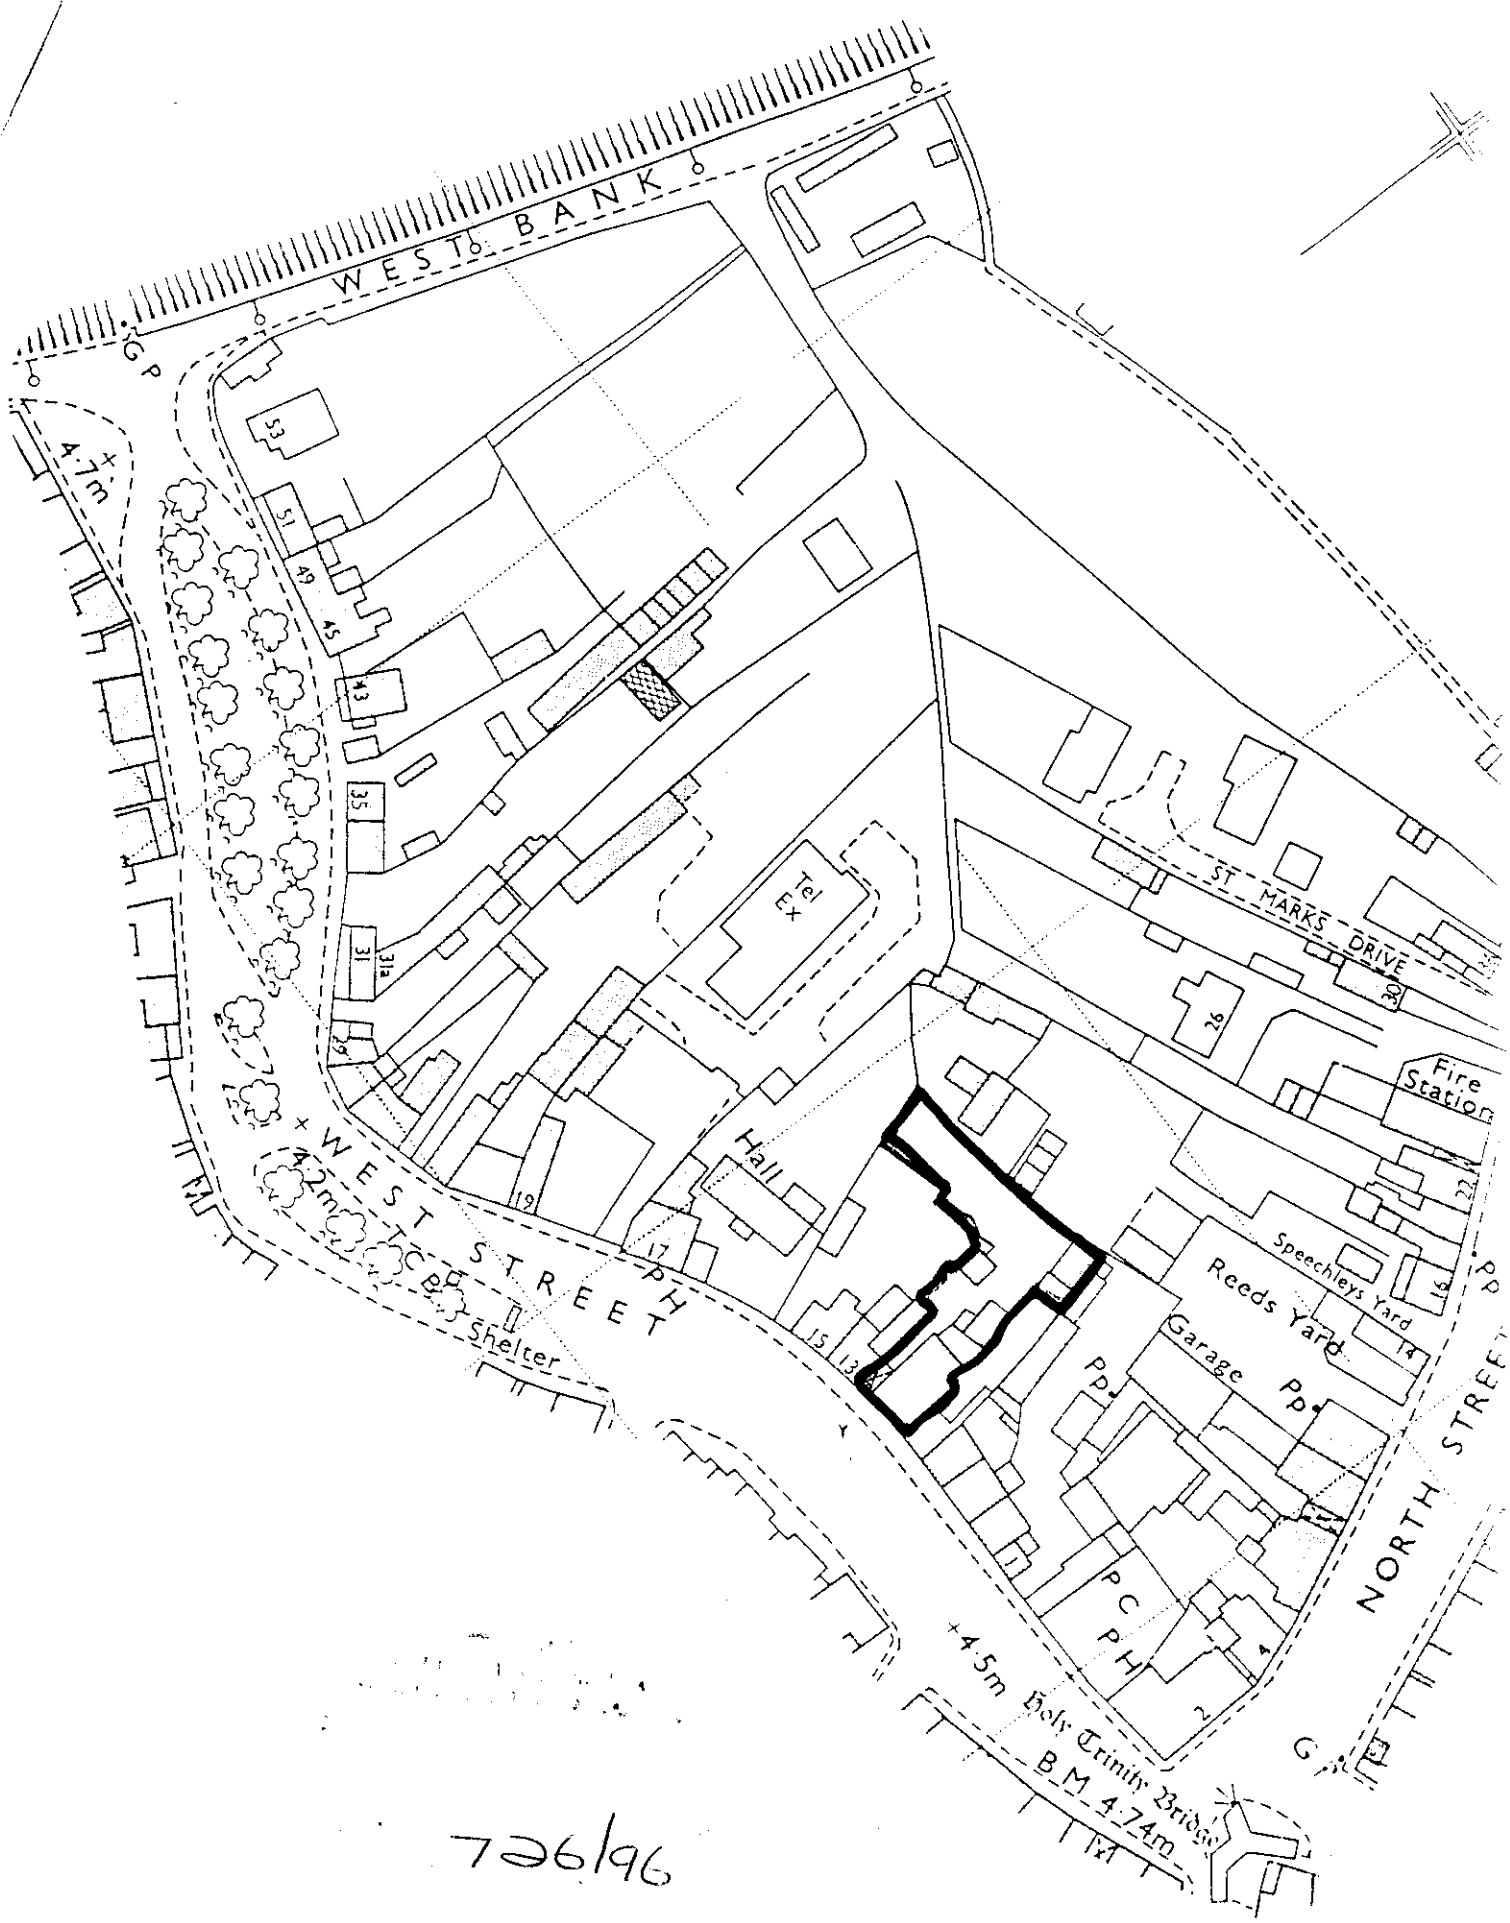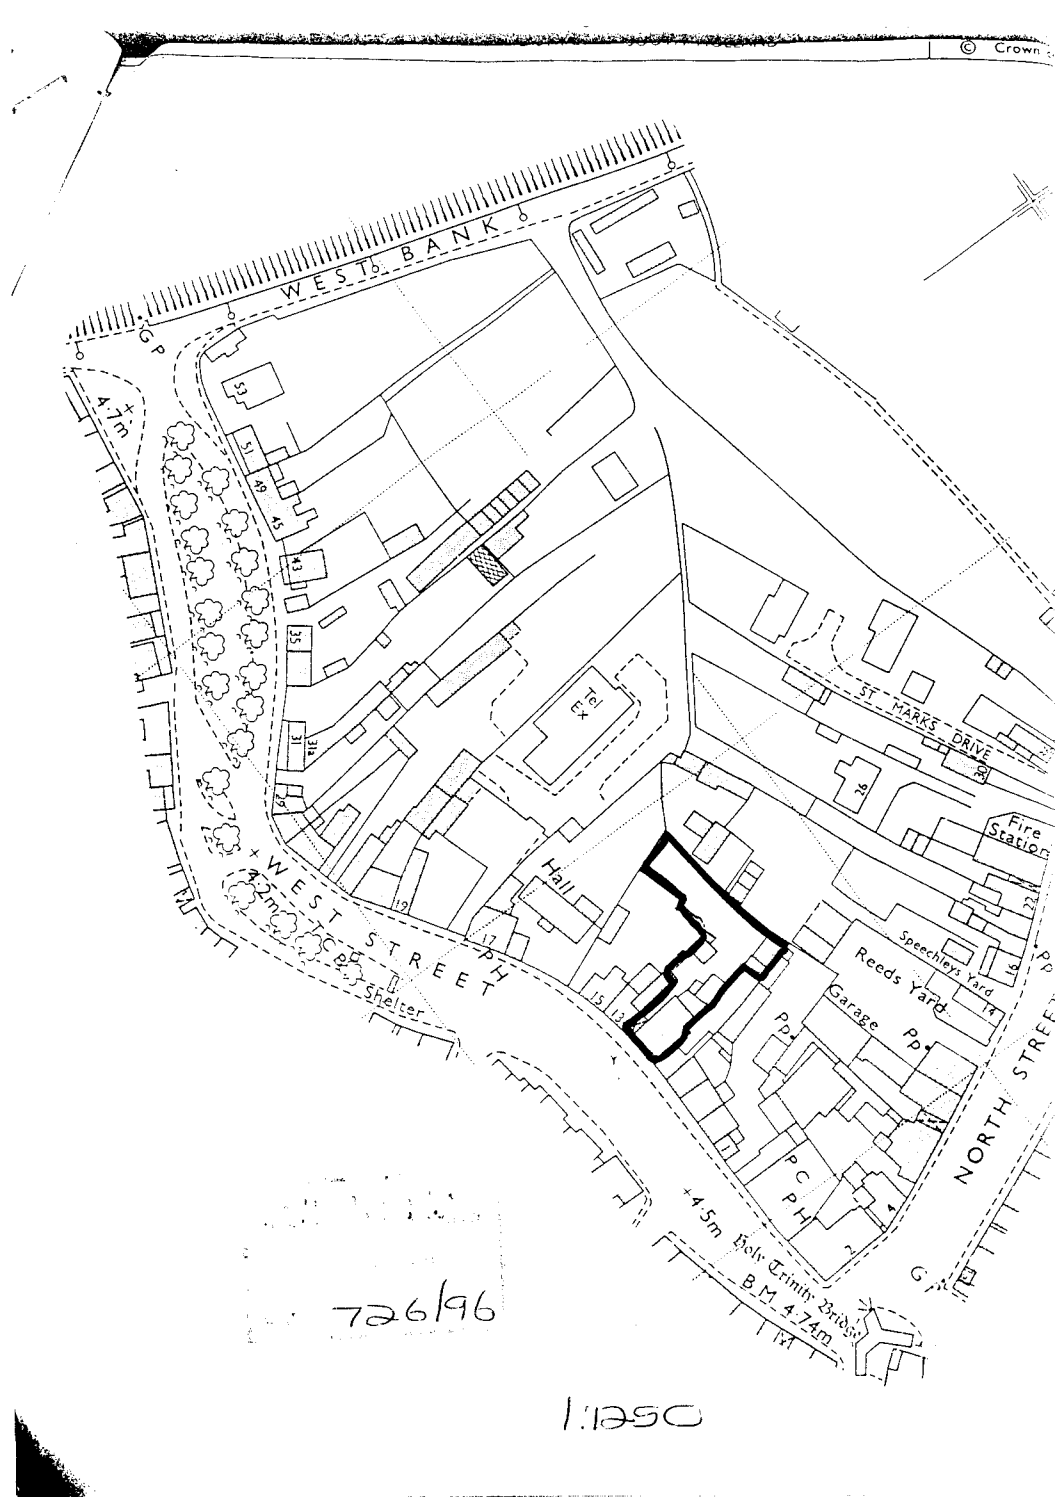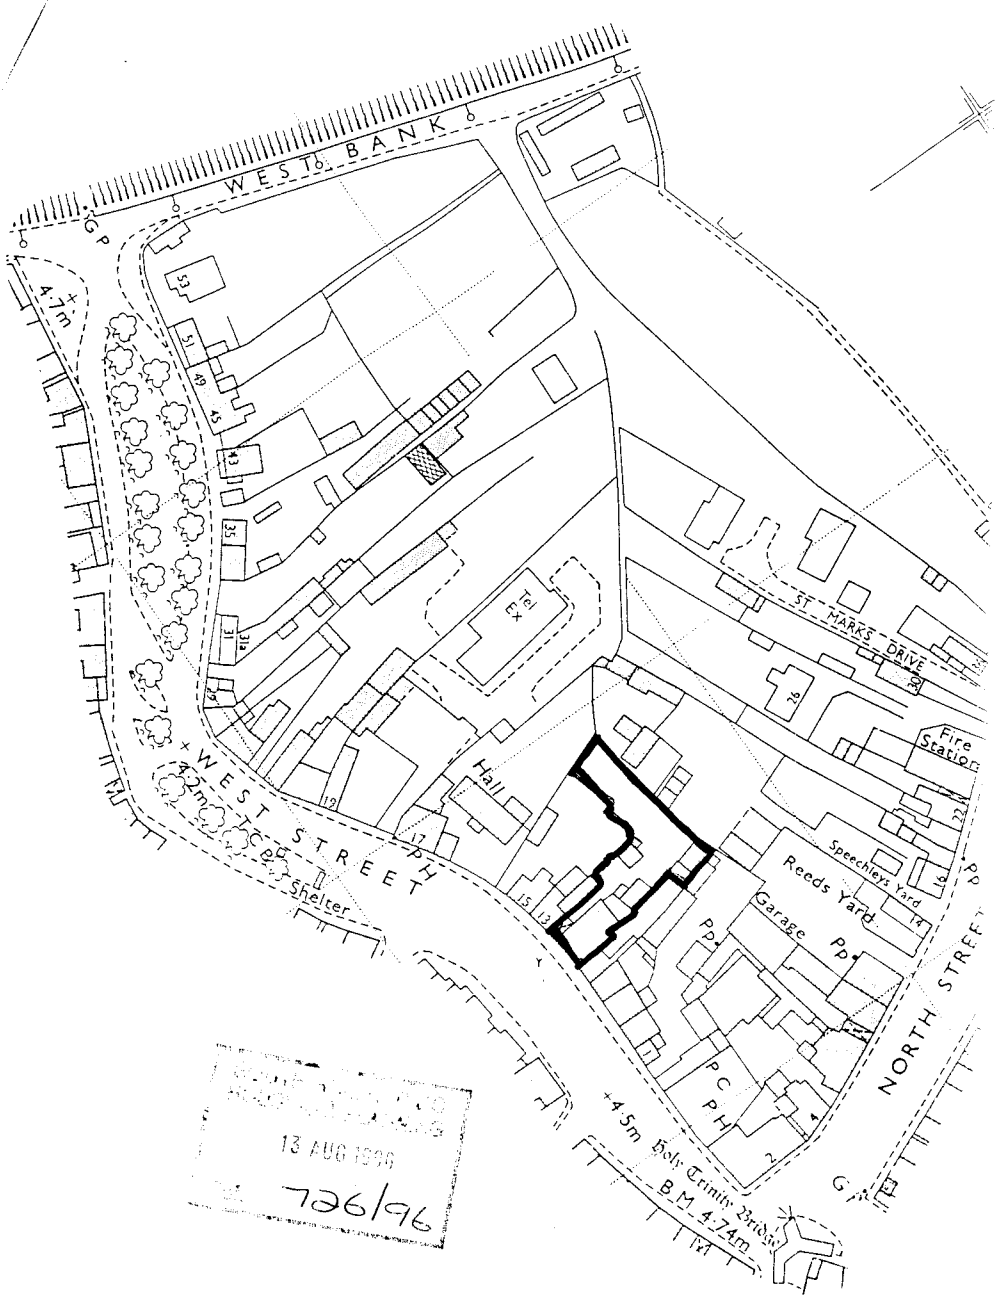

726/96

1:1250


© Crown
WEST BANK
GP
4.7m
53
51
49
45
43
35
31A
31
29
WEST STREET
PH
Hall
Tel Ex
ST. MARKS DRIVE
28
26
Fire Station
22
20
Speechleys Yard
18
16
14
Reeds Yard
Garage
PO
PC
Shelter
19
17
15
13
PC
PH
4
2
NORTH STREET
4.5m
Holy Trinity Bridge
B.M. 4.74m
726/96
1:1250


© Crown
WEST BANK
GP
4.7m+
53
51
49
45
43
35
31
29
Tel Ex
Hall
PH
19
17
15
13
WEST STREET
4.2m+
Shelter
ST MARKS DRIVE
26
Fire Station
12
Speechleys Yard
14
Reeds Yard
Garage
Pp
PC
PH
NORTH STREET
+4.5m Holy Trinity Bridge
B.M. 4.74m
13 AUG 1996
726/96
1:1250

PROPOSED ALTERATIONS
11 WEST STREET
CROWLAND
SCALE:1:50 DRAWN: SAC DATE: JULY'96
DWG No. PJ04



PROPOSED ELEVATION (B)

SOUTH HOLLAND DC
HOUSING & PLANNING
- 1 AUG 1996
Ref: 0726/96

PROPOSED ALTERATIONS
11 WEST STREET
CROWLAND
SCALE 1:50 DRAWN:SAC DATE:JULY'96
DWG No. PJ01



EXISTING ELEVATION

SOUTH HOLLAND DC
RECEIVED & PLANNING
- 7 AUG 1996
Ref: 0726/96

PROPOSED ALTERATIONS
11 WEST STREET
CROWLAND
SCALE 1:50 DRAWN:SAC DATE:JULY'96
DWG No. PJ01



EXISTING ELEVATION

SOUTH HOLLAND DC
BUILDING & PLANNING
- 1 AUG 1996
Ref: 0726/96

PROPOSED ALTERATIONS
11 WEST STREET
CROWLAND
SCALE:1:50 DRAWN:SAC DATE:JULY'96
DWG No. PJ04



PROPOSED ELEVATION (B)

HOUSING & PLANNING
- 1 AUG 1996
Ref: 0726/96

PROPOSED ALTERATIONS
11 WEST STREET
CROWLAND
SCALE:1:50 DRAWN:SAC DATE:JULY'96
DWG No. PJ04



PROPOSED ELEVATION (B)

SOUTH HOLLAND DC
HOUSING & PLANNING
- 7 AUG 1996
Ref: 0726/96

PROPOSED ALTERATIONS
11 WEST STREET
CROWLAND
SCALE:1:50 DRAWN:SAC DATE:JULY'96
DWG No. PJ04



PROPOSED ELEVATION (B)

SOUTH HOLLAND DC
HOUSING & PLANNING
- 1 AUG 1996
Ref: 0726/96

PROPOSED ALTERATIONS
11 WEST STREET
CROWLAND
SCALE 1:50 DRAWN:SAC DATE:JULY'96
DWG No. PJ01



EXISTING ELEVATION

SOUTH HOLLAND D.C.
HOUSING & PLANNING
- 1 AUG 1996
Ref: 0726/96