


Do not scale off this drawing

All site dimensions to be checked before work commences.

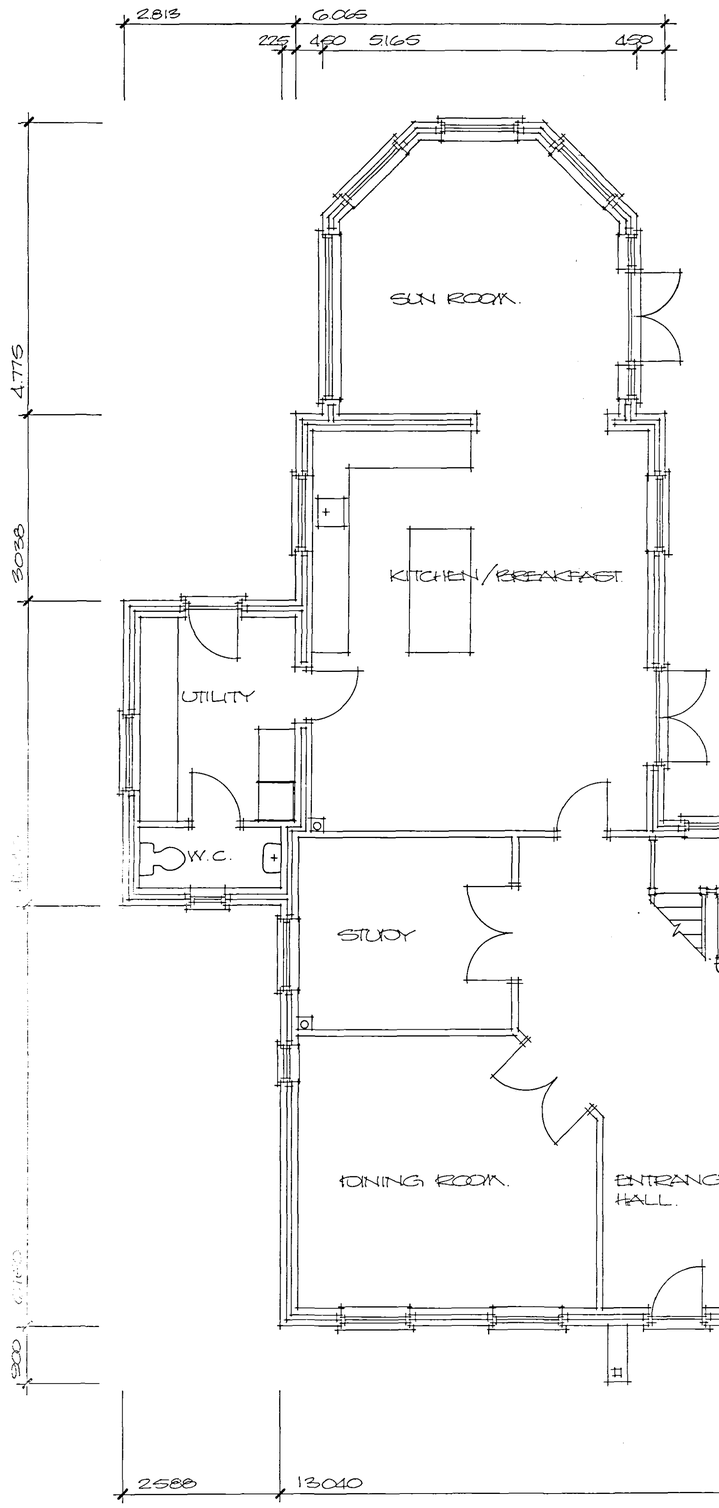

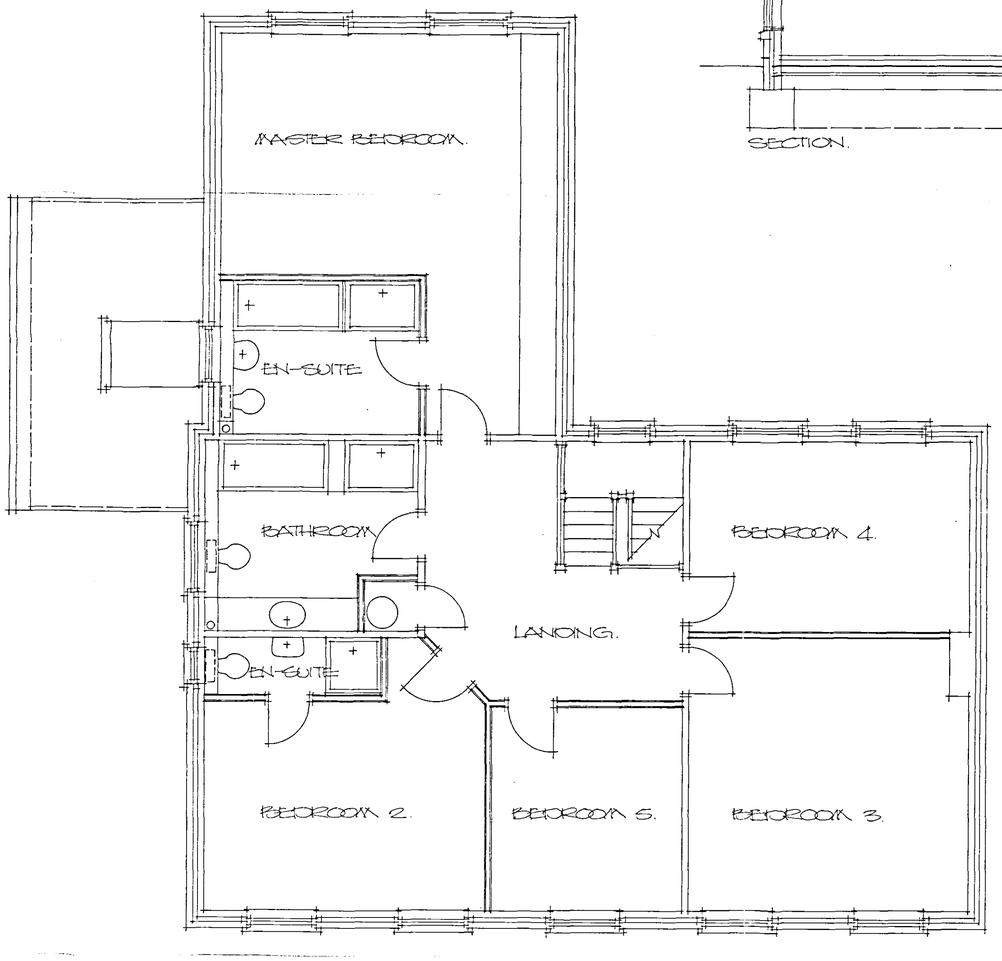

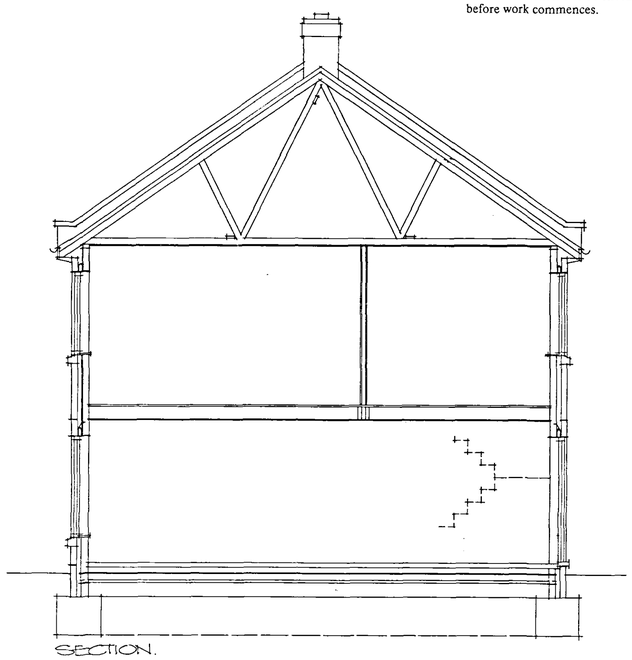

SHDC
PLANNING & DEVELOPMENT
2 4 MAY 2006
Ref. 0727/06

DETERMINED PLAN

Project
PROPOSED HOUSE AND GARAGE
BARRERS DROVE,
CROWLAND.

ALAN HORNSBY
ARCHITECTURAL SERVICES

'Little Acre'
Peak Hill, Cowbit,
Spalding, Lincs. PE12 6AW
Tel. Holbeach (01406) 380591

Client
MR & MRS P BLACKBIRD

Scale 1:50
Date May 2006

Drg. no.
05/49/10

Summit DS(UK) 0096