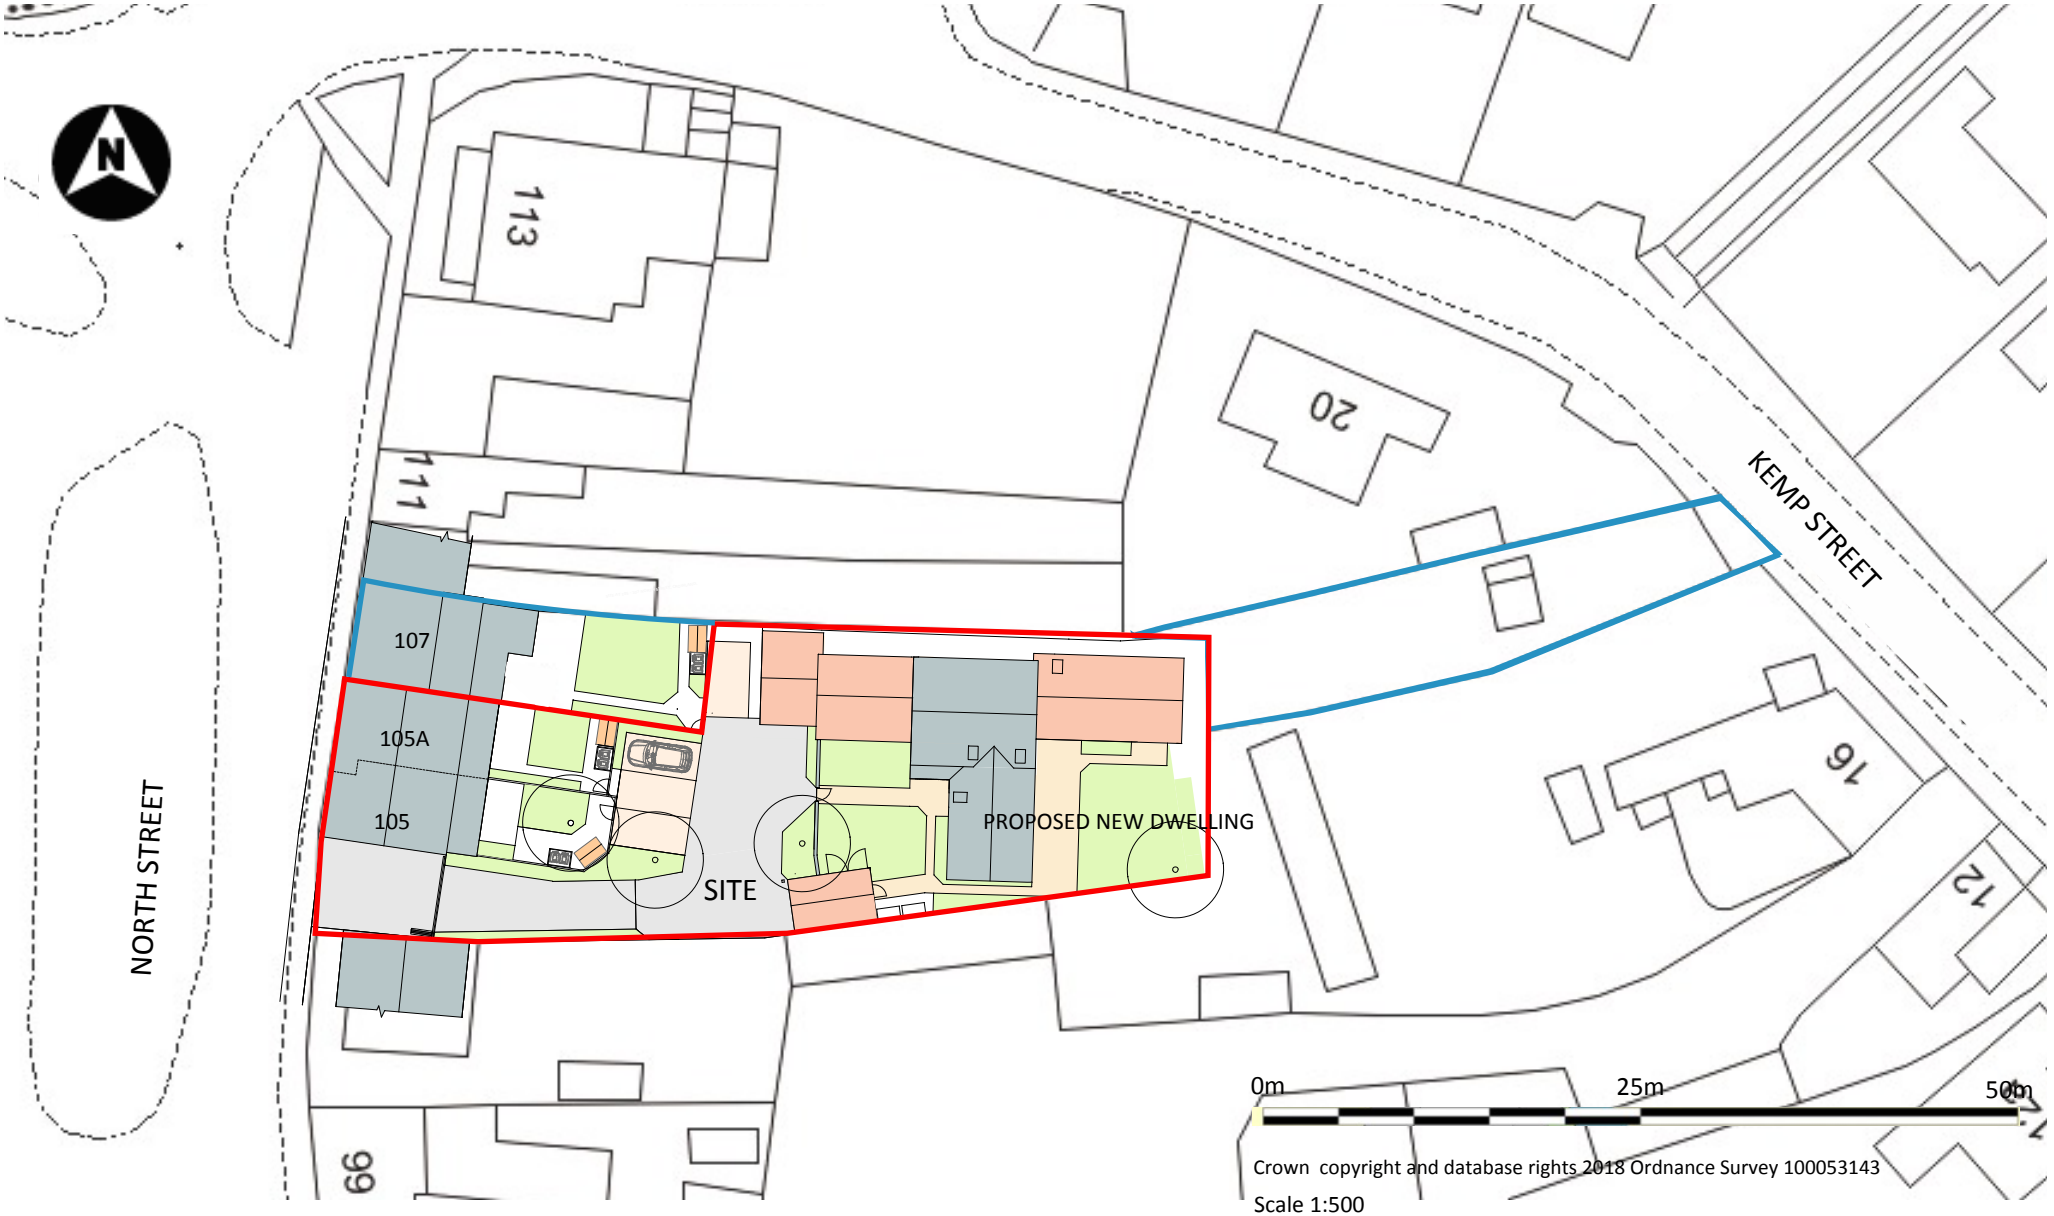


PROPOSED SITE & ROOF PLAN

PLANNING PERMISSION APPLICATION