


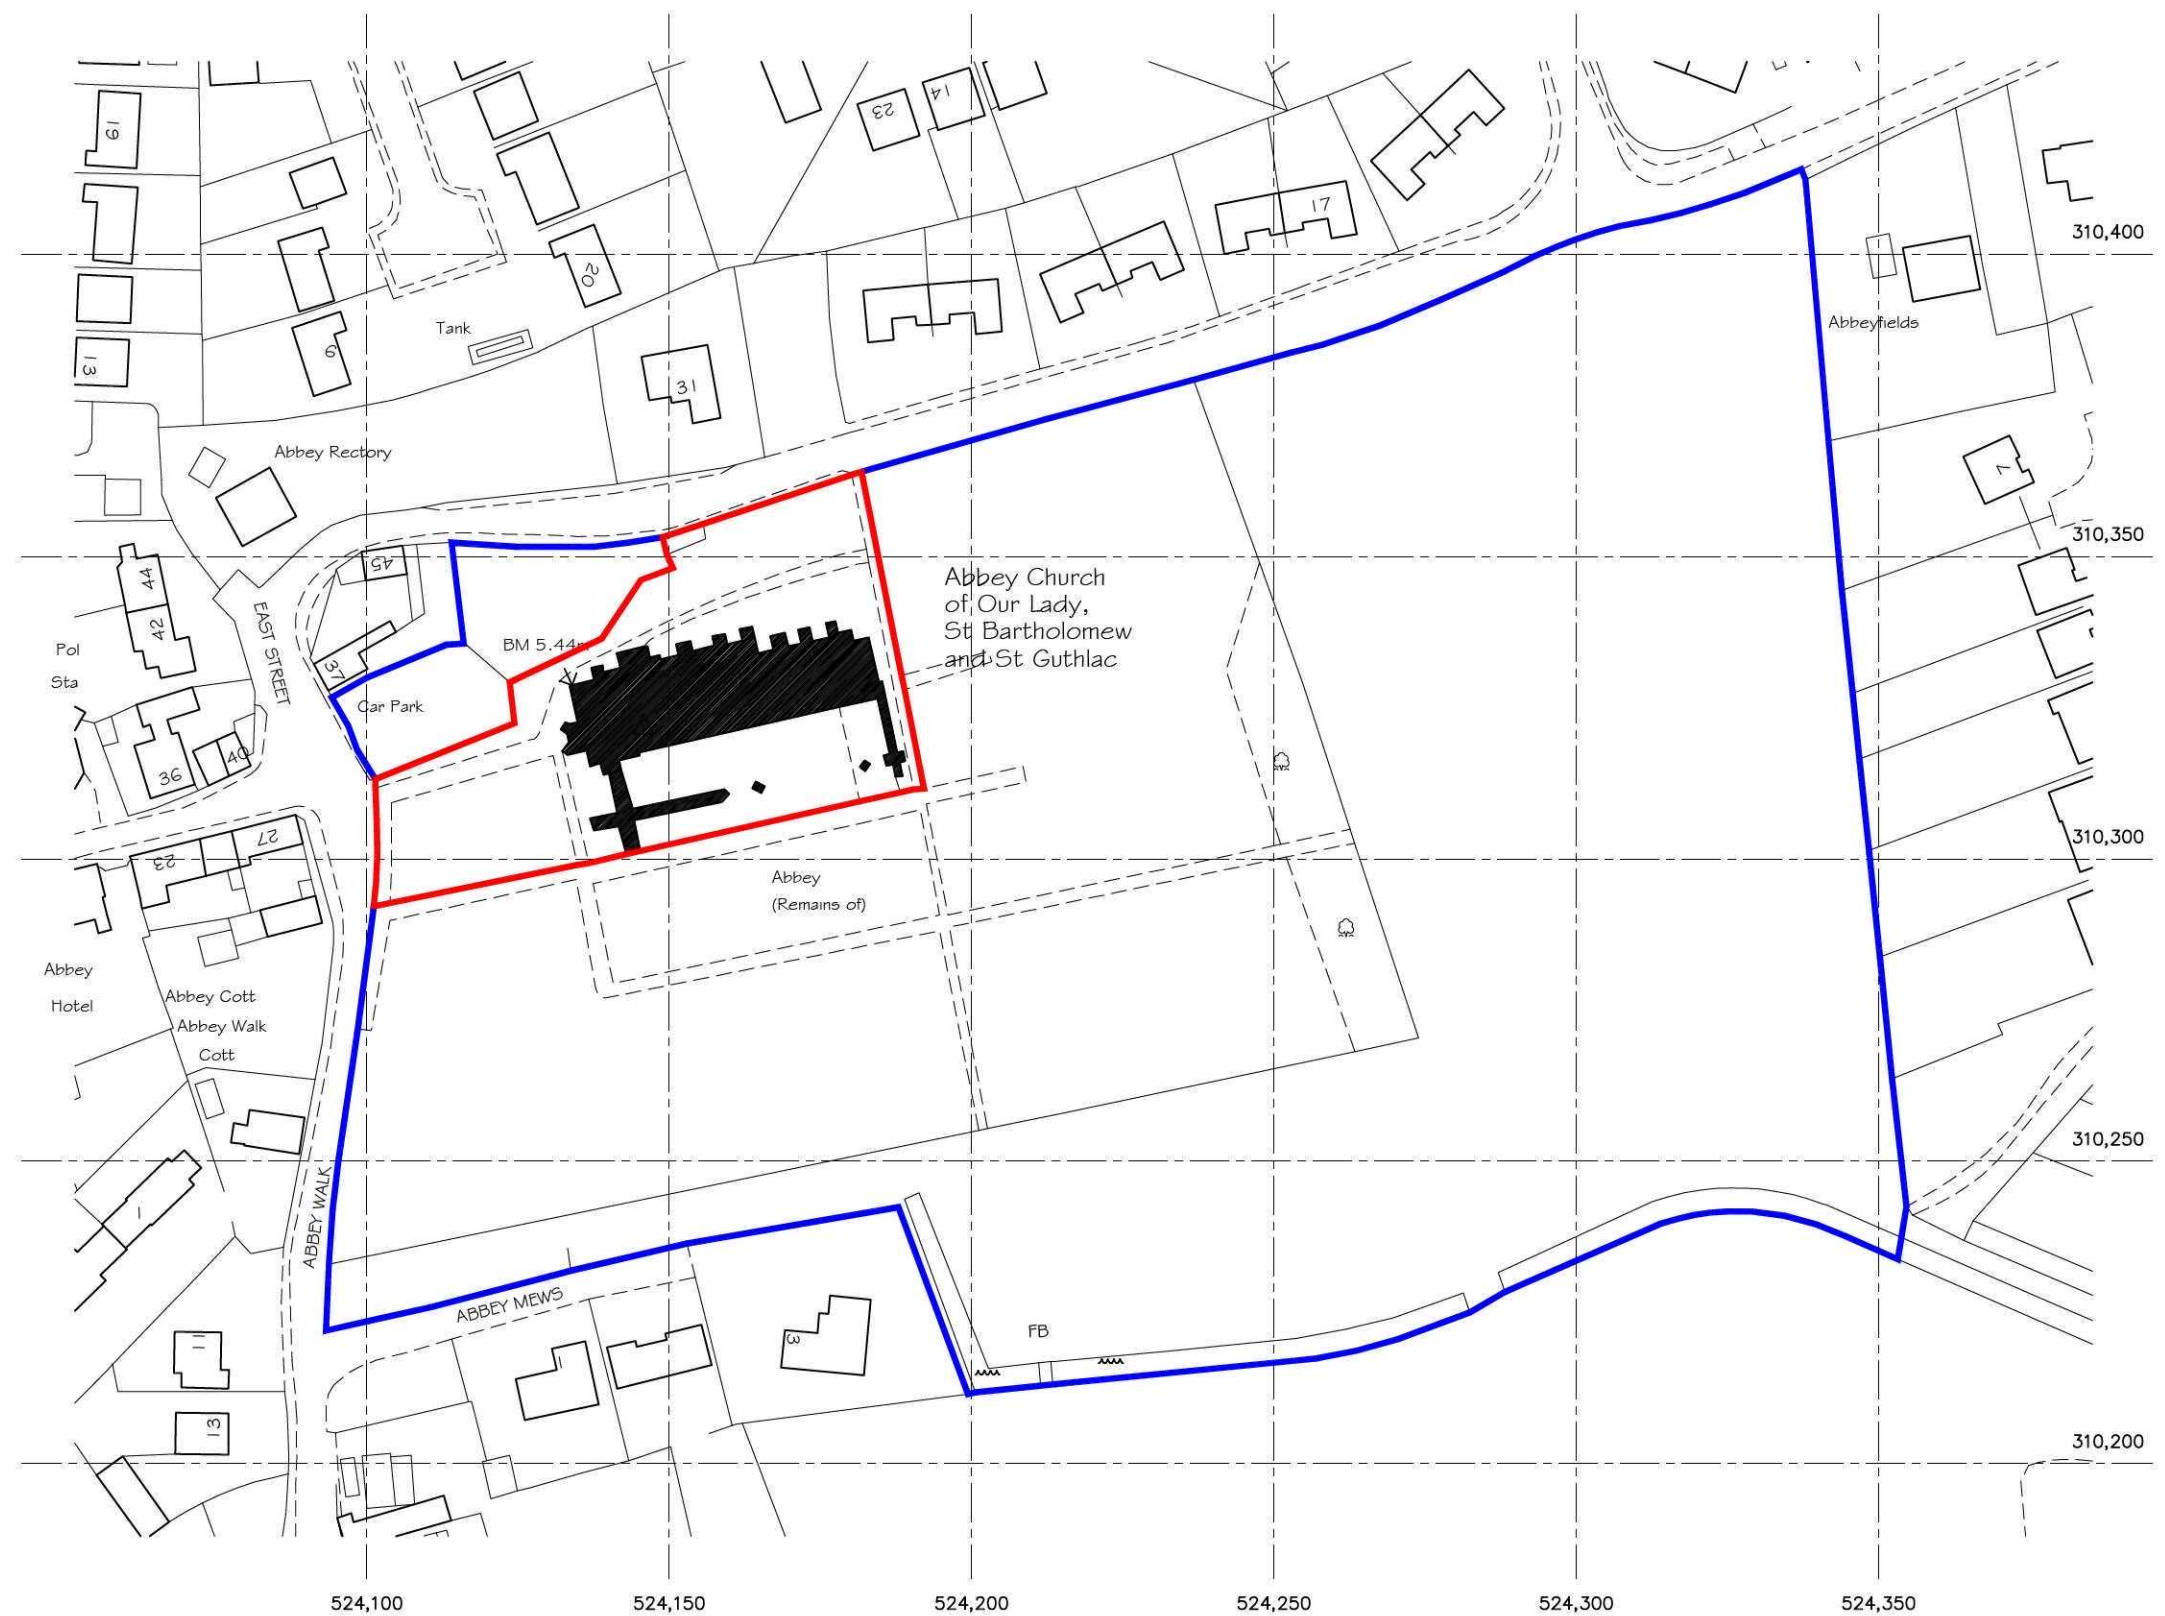

CROWLAND ABBEY, CROWLAND : LOCATION PLAN Scale 1:1250
Drg. Ref : A/181/01A

Reproduced from the Ordnance Survey Map with the permission of
The Stationary Office © Crown Copyright
Anderson and Glenn Boston PE20 1RO. Licence No. AR/370533

