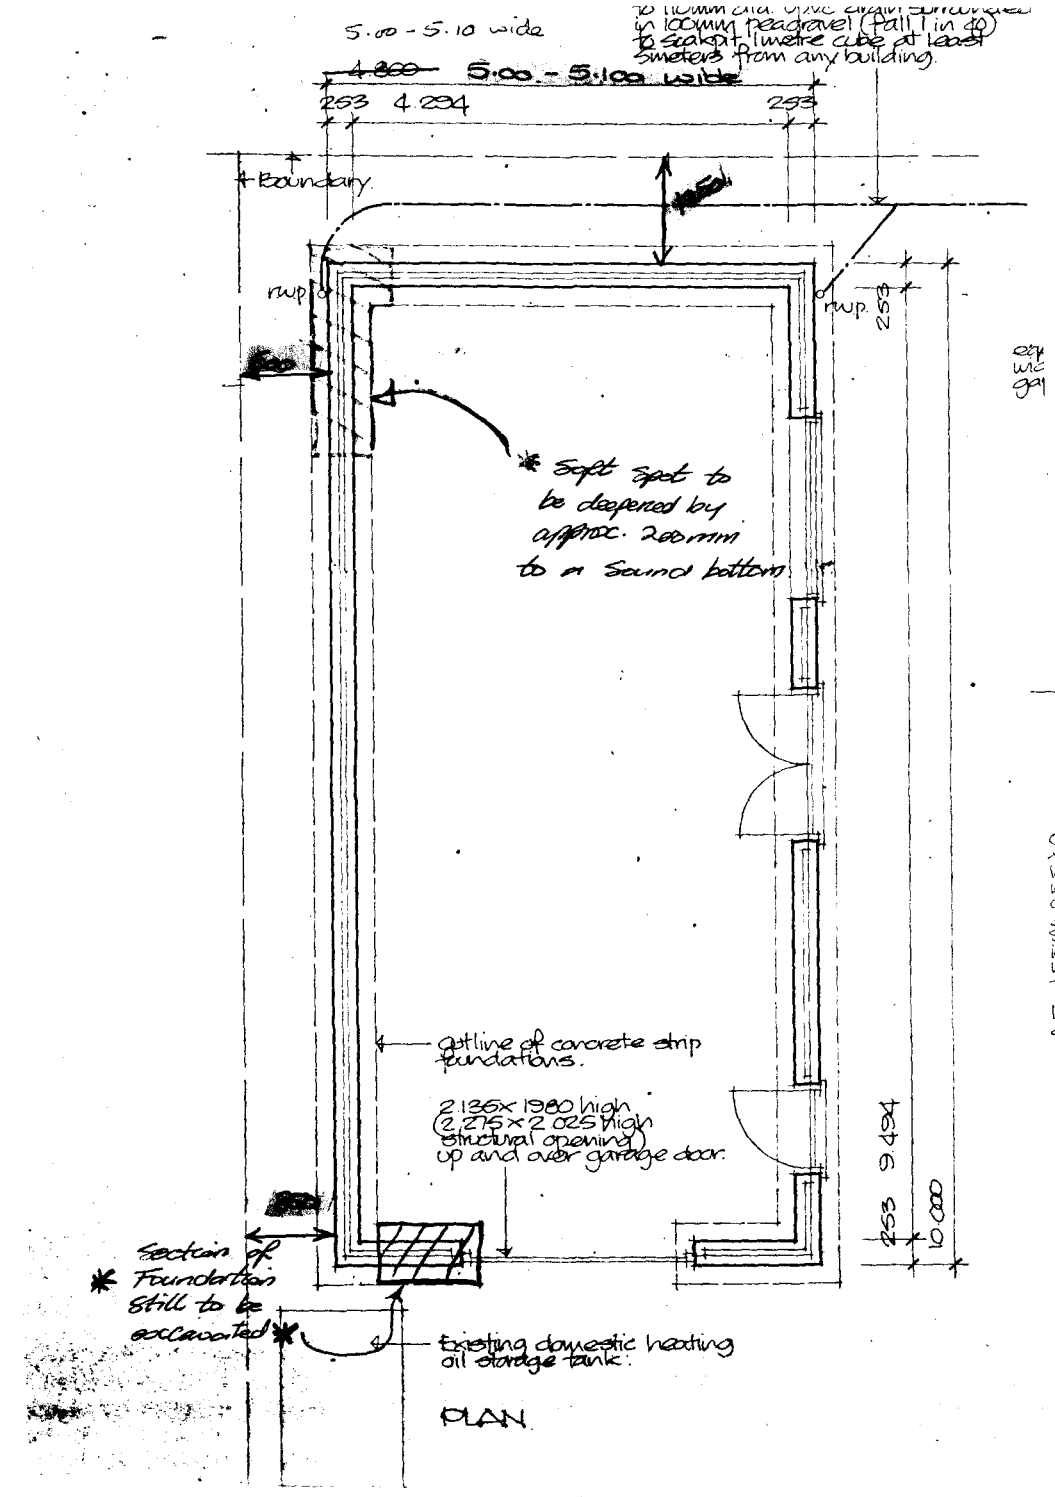

5.00 - 5.10 wide
4.800
5.00 - 5.100 wide
253
4.294
253
Boundary
rwp.
rwp.
253
* Soft spot to be deepened by approx. 200mm to a Sound bottom
getline of concrete strip foundations.
2.135x 1980 high
(2.275 x 2.025 high
structural opening)
up and over garage door.
253
9.494
10.000
* Section of Foundation Still to be excavated
Existing domestic heating oil storage tank.
PLAN