


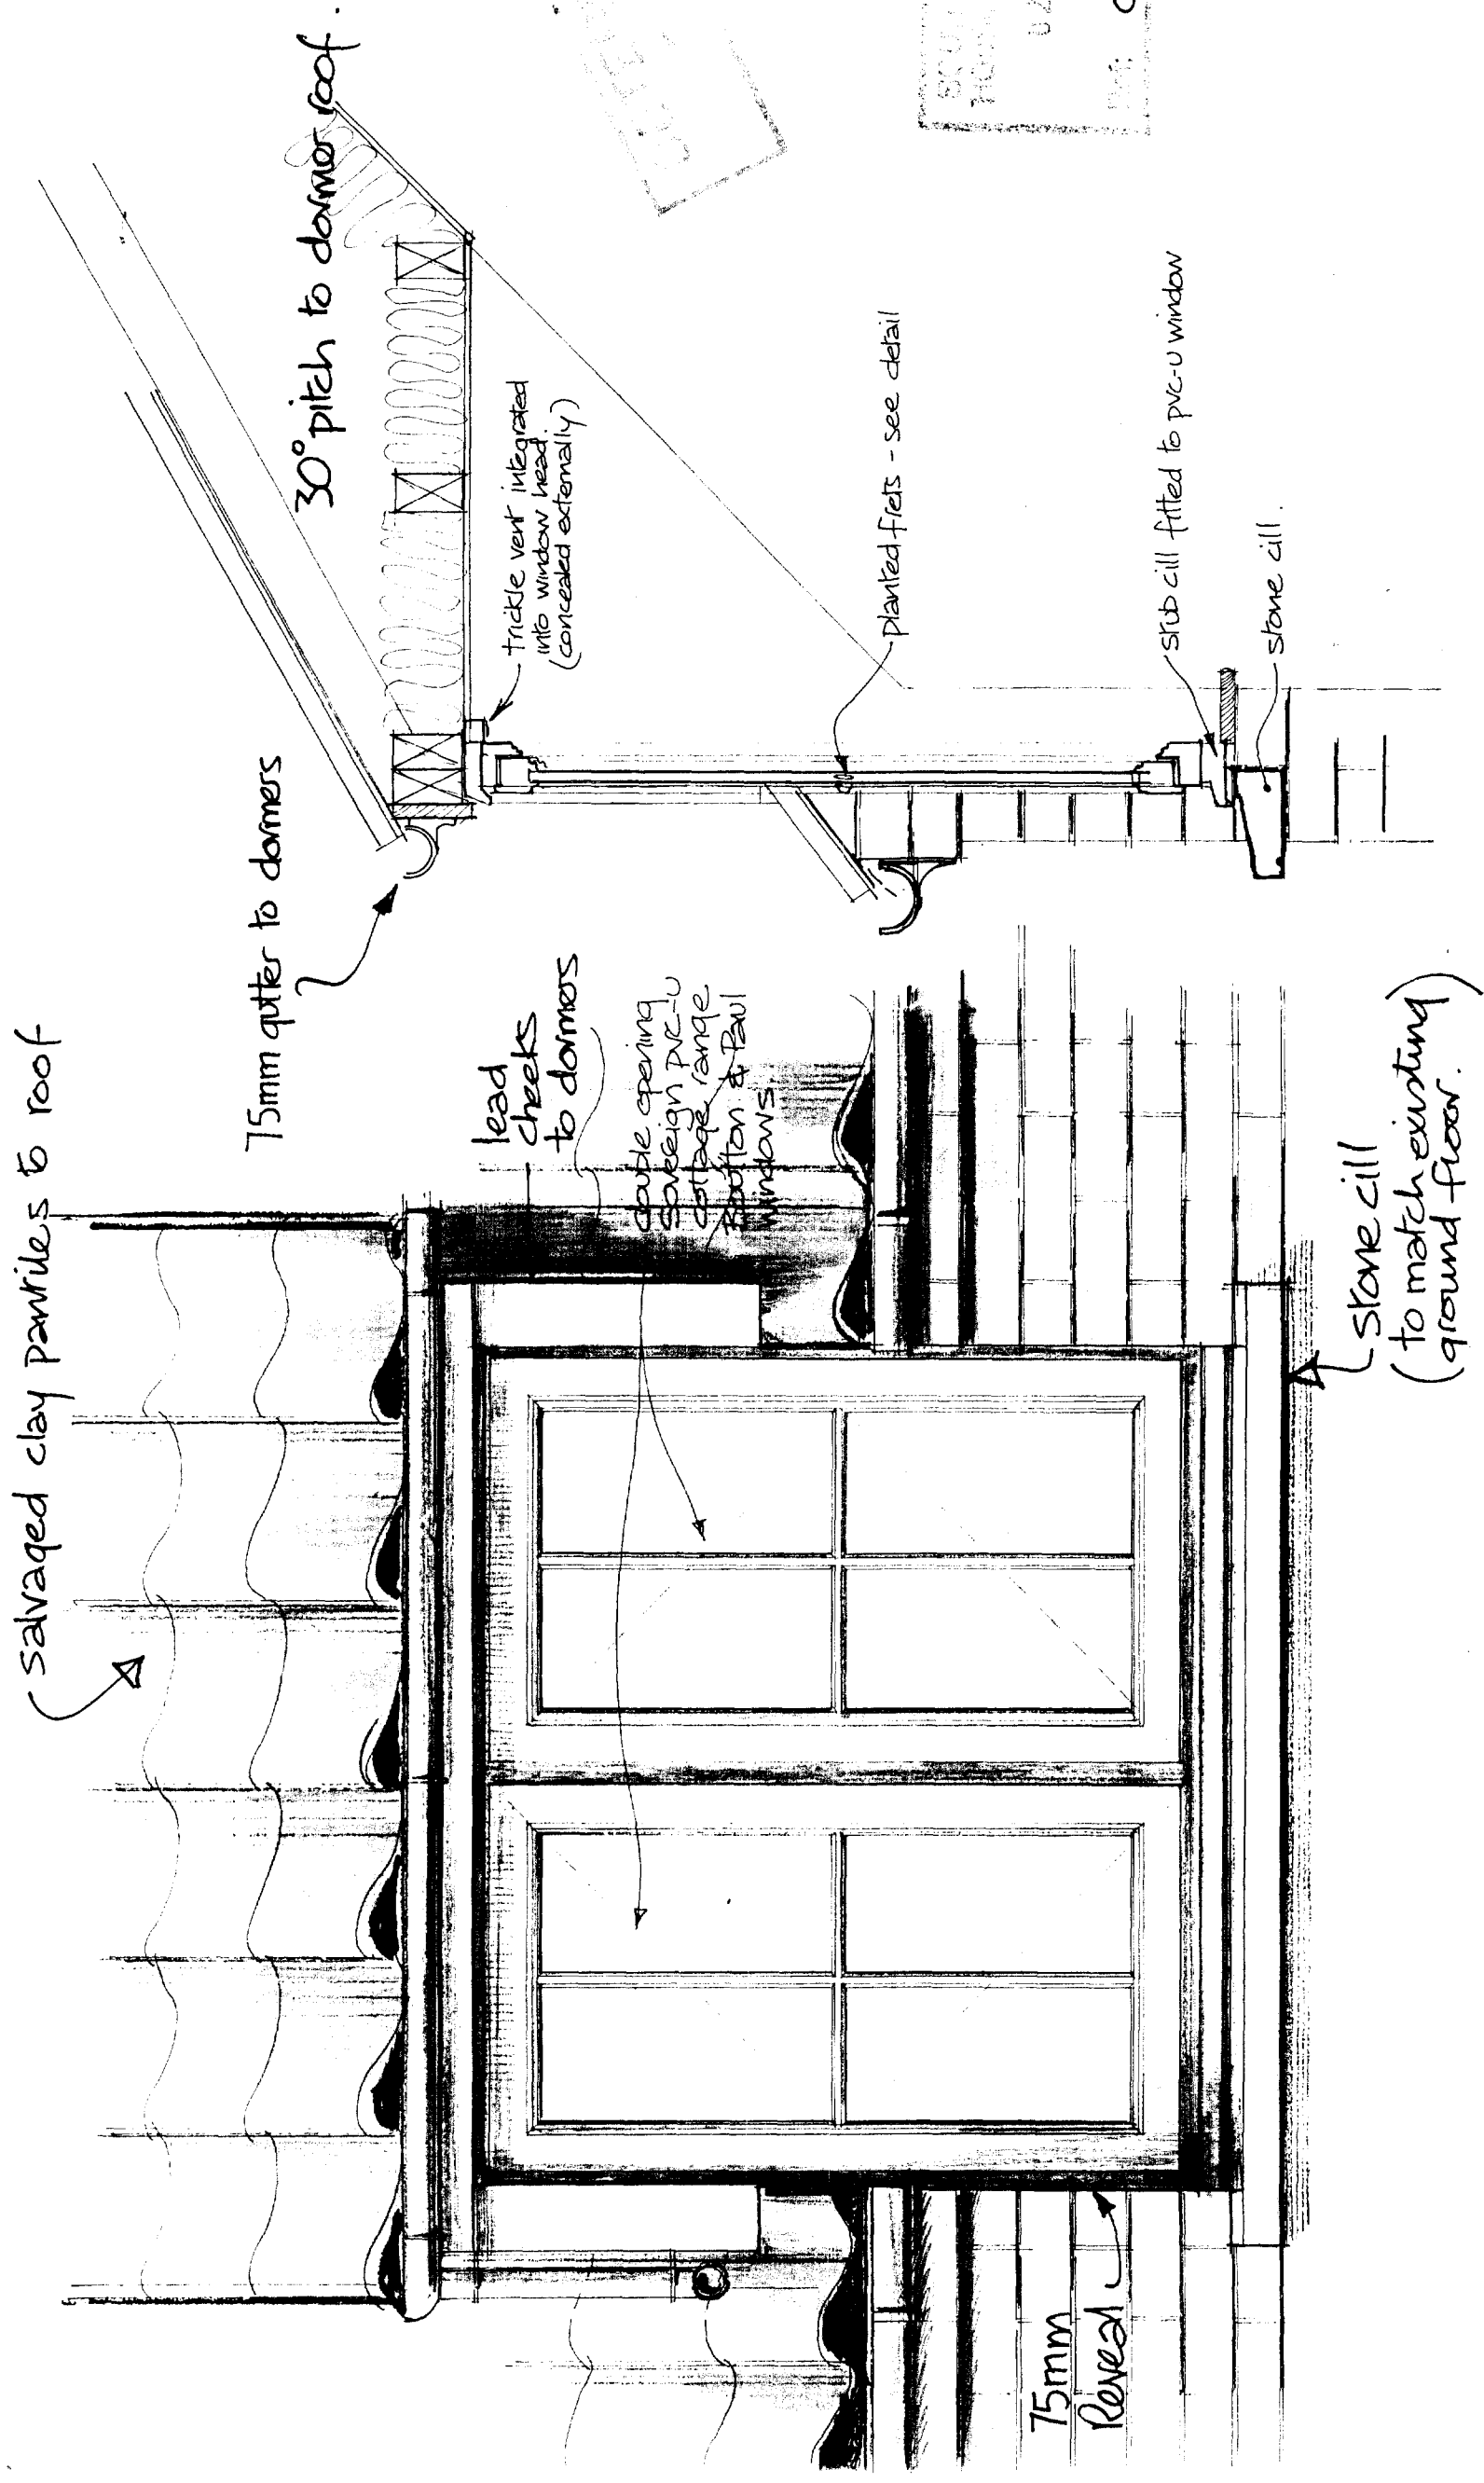

ELEVATION ONTC DORMERS. 1:10 scale.

SECTION THROUGH 1:10 scale.

PROPOSED ALTERATIONS & RENOVATION
86 NORTH STREET CROWLAND


proposed dormer details


1:10 scale 06/97

970104/01


Moulton Design
Planning & Architecture

63 East Cob Gate, Moulton, Spalding, Lincolnshire, PE12 6QJ.
Tel 01406 370081 Principal: Alan J Finch.

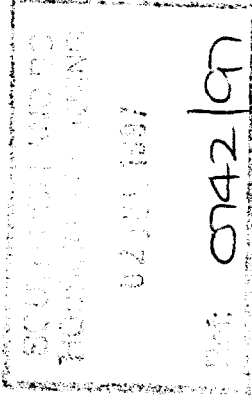


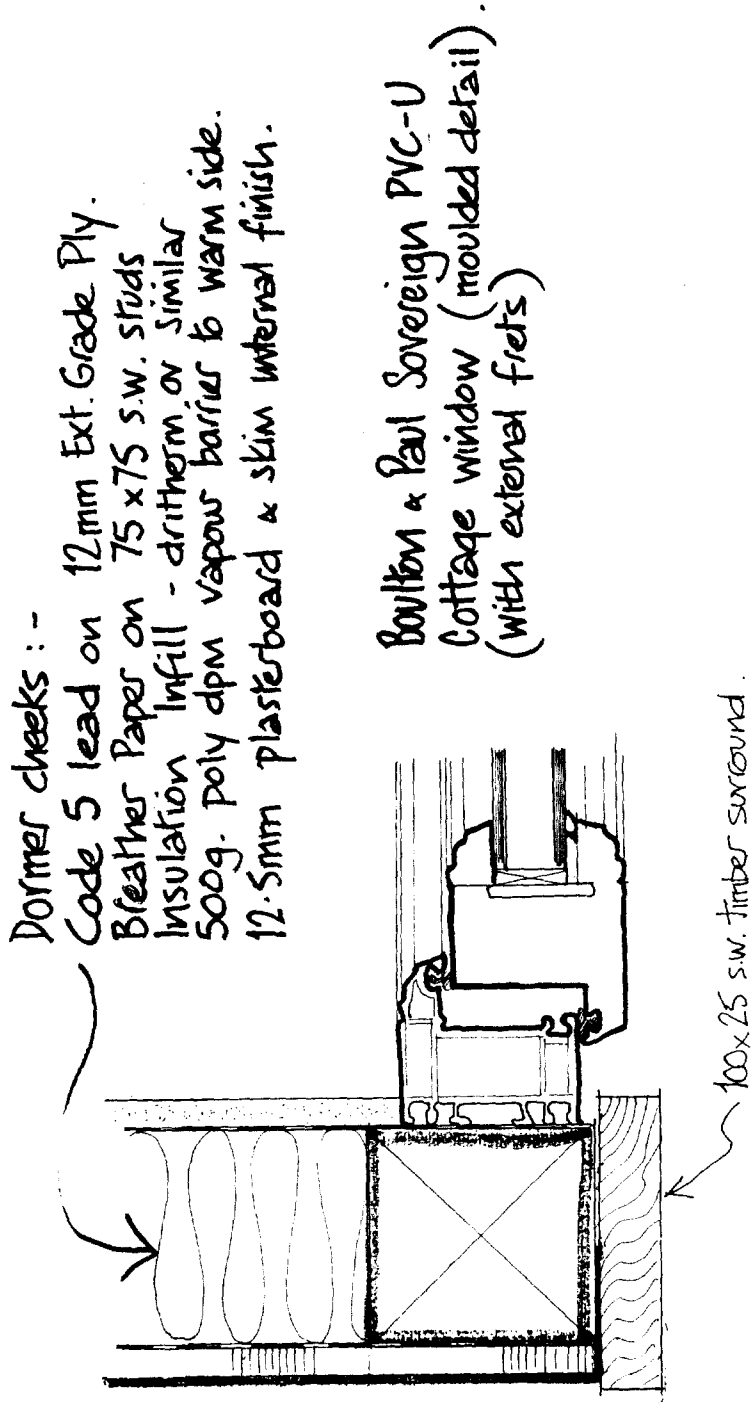

PLAN VIEW - at timber dormer. 1:2.5 scale

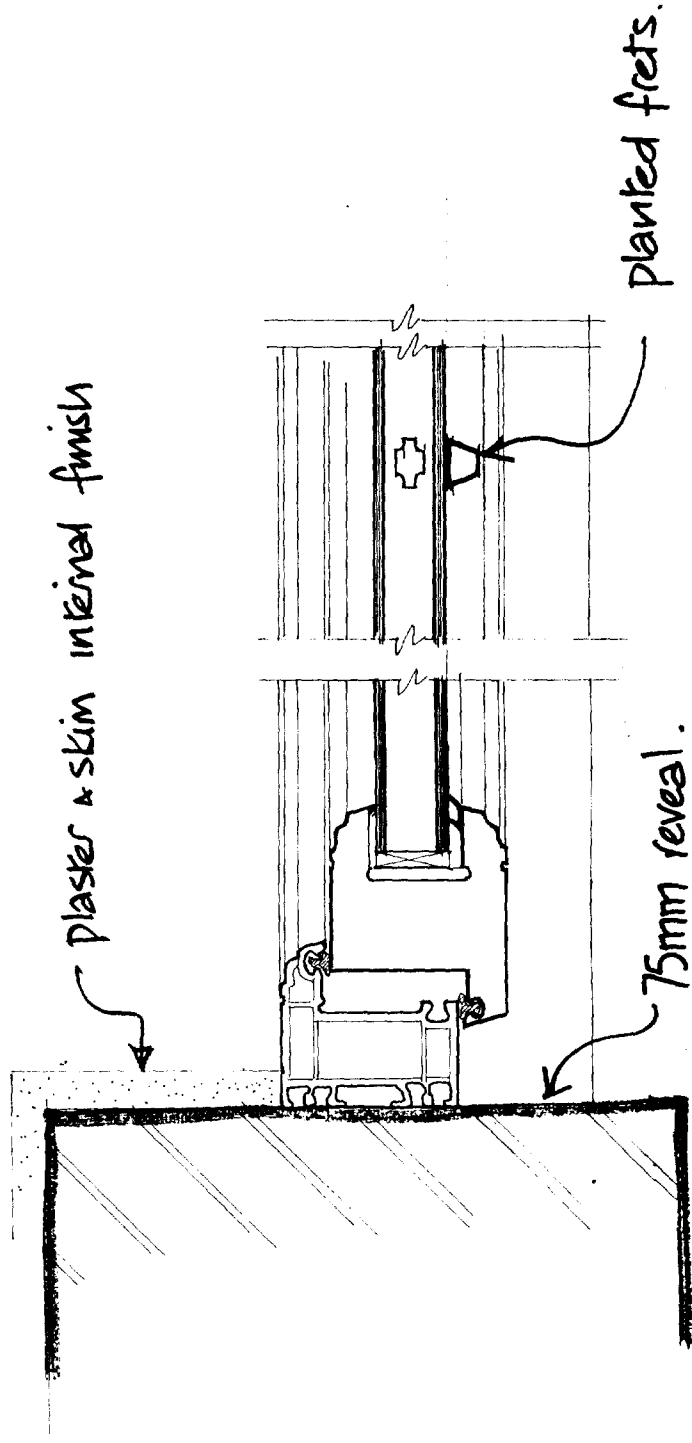

PLAN VIEW - at masonry. 1:2.5 scale.

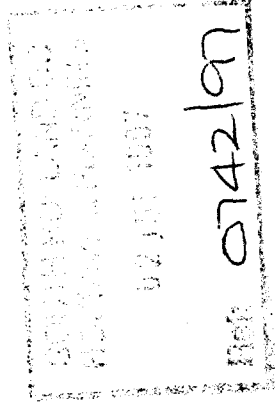

PROPOSED ALTERATIONS & RENOVATION
 86 NORTH STREET CROWLAND
 proposed dormer details
 1:2.5 scale 06/97 970104/D2

Moulton Design
 Planning & Architecture

63 East Cob Gate, Moulton, Spalding, Lincolnshire. PE12 6QJ.
 Tel 01406 370081 Principal: Alan J Finch.