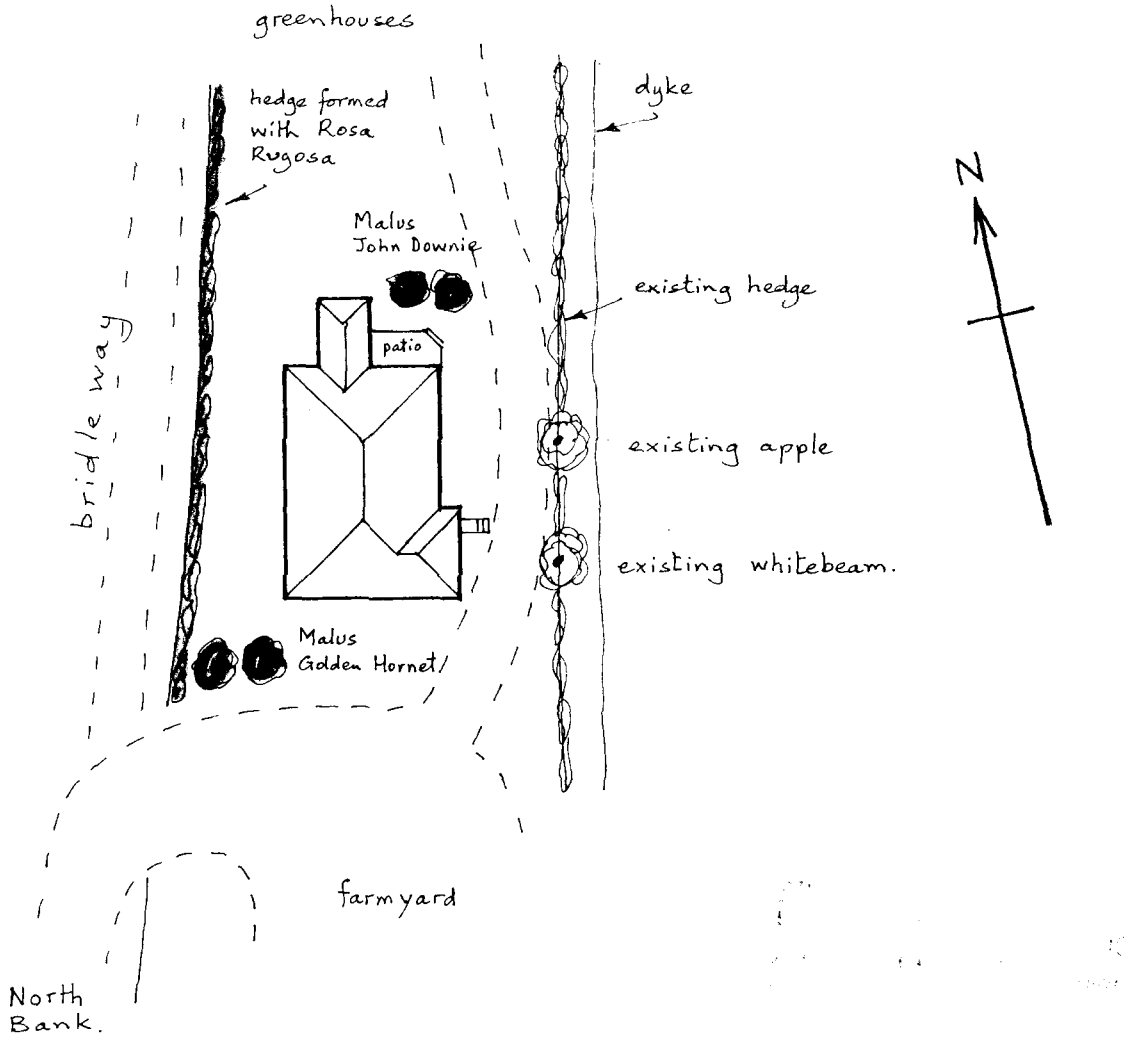


074301

Landscaping Plan

Scale 1 : 500

Drawing No. 210618

Mr and Mrs E.W. Ward
North Bank Farm,
CROWLAND, Lincs.

Building Design and Plans

Alwyn Roffe,
1, Green Lane, SPALDING,
Lincs. PE11 2YB
Tel : 01775 - 723 680