


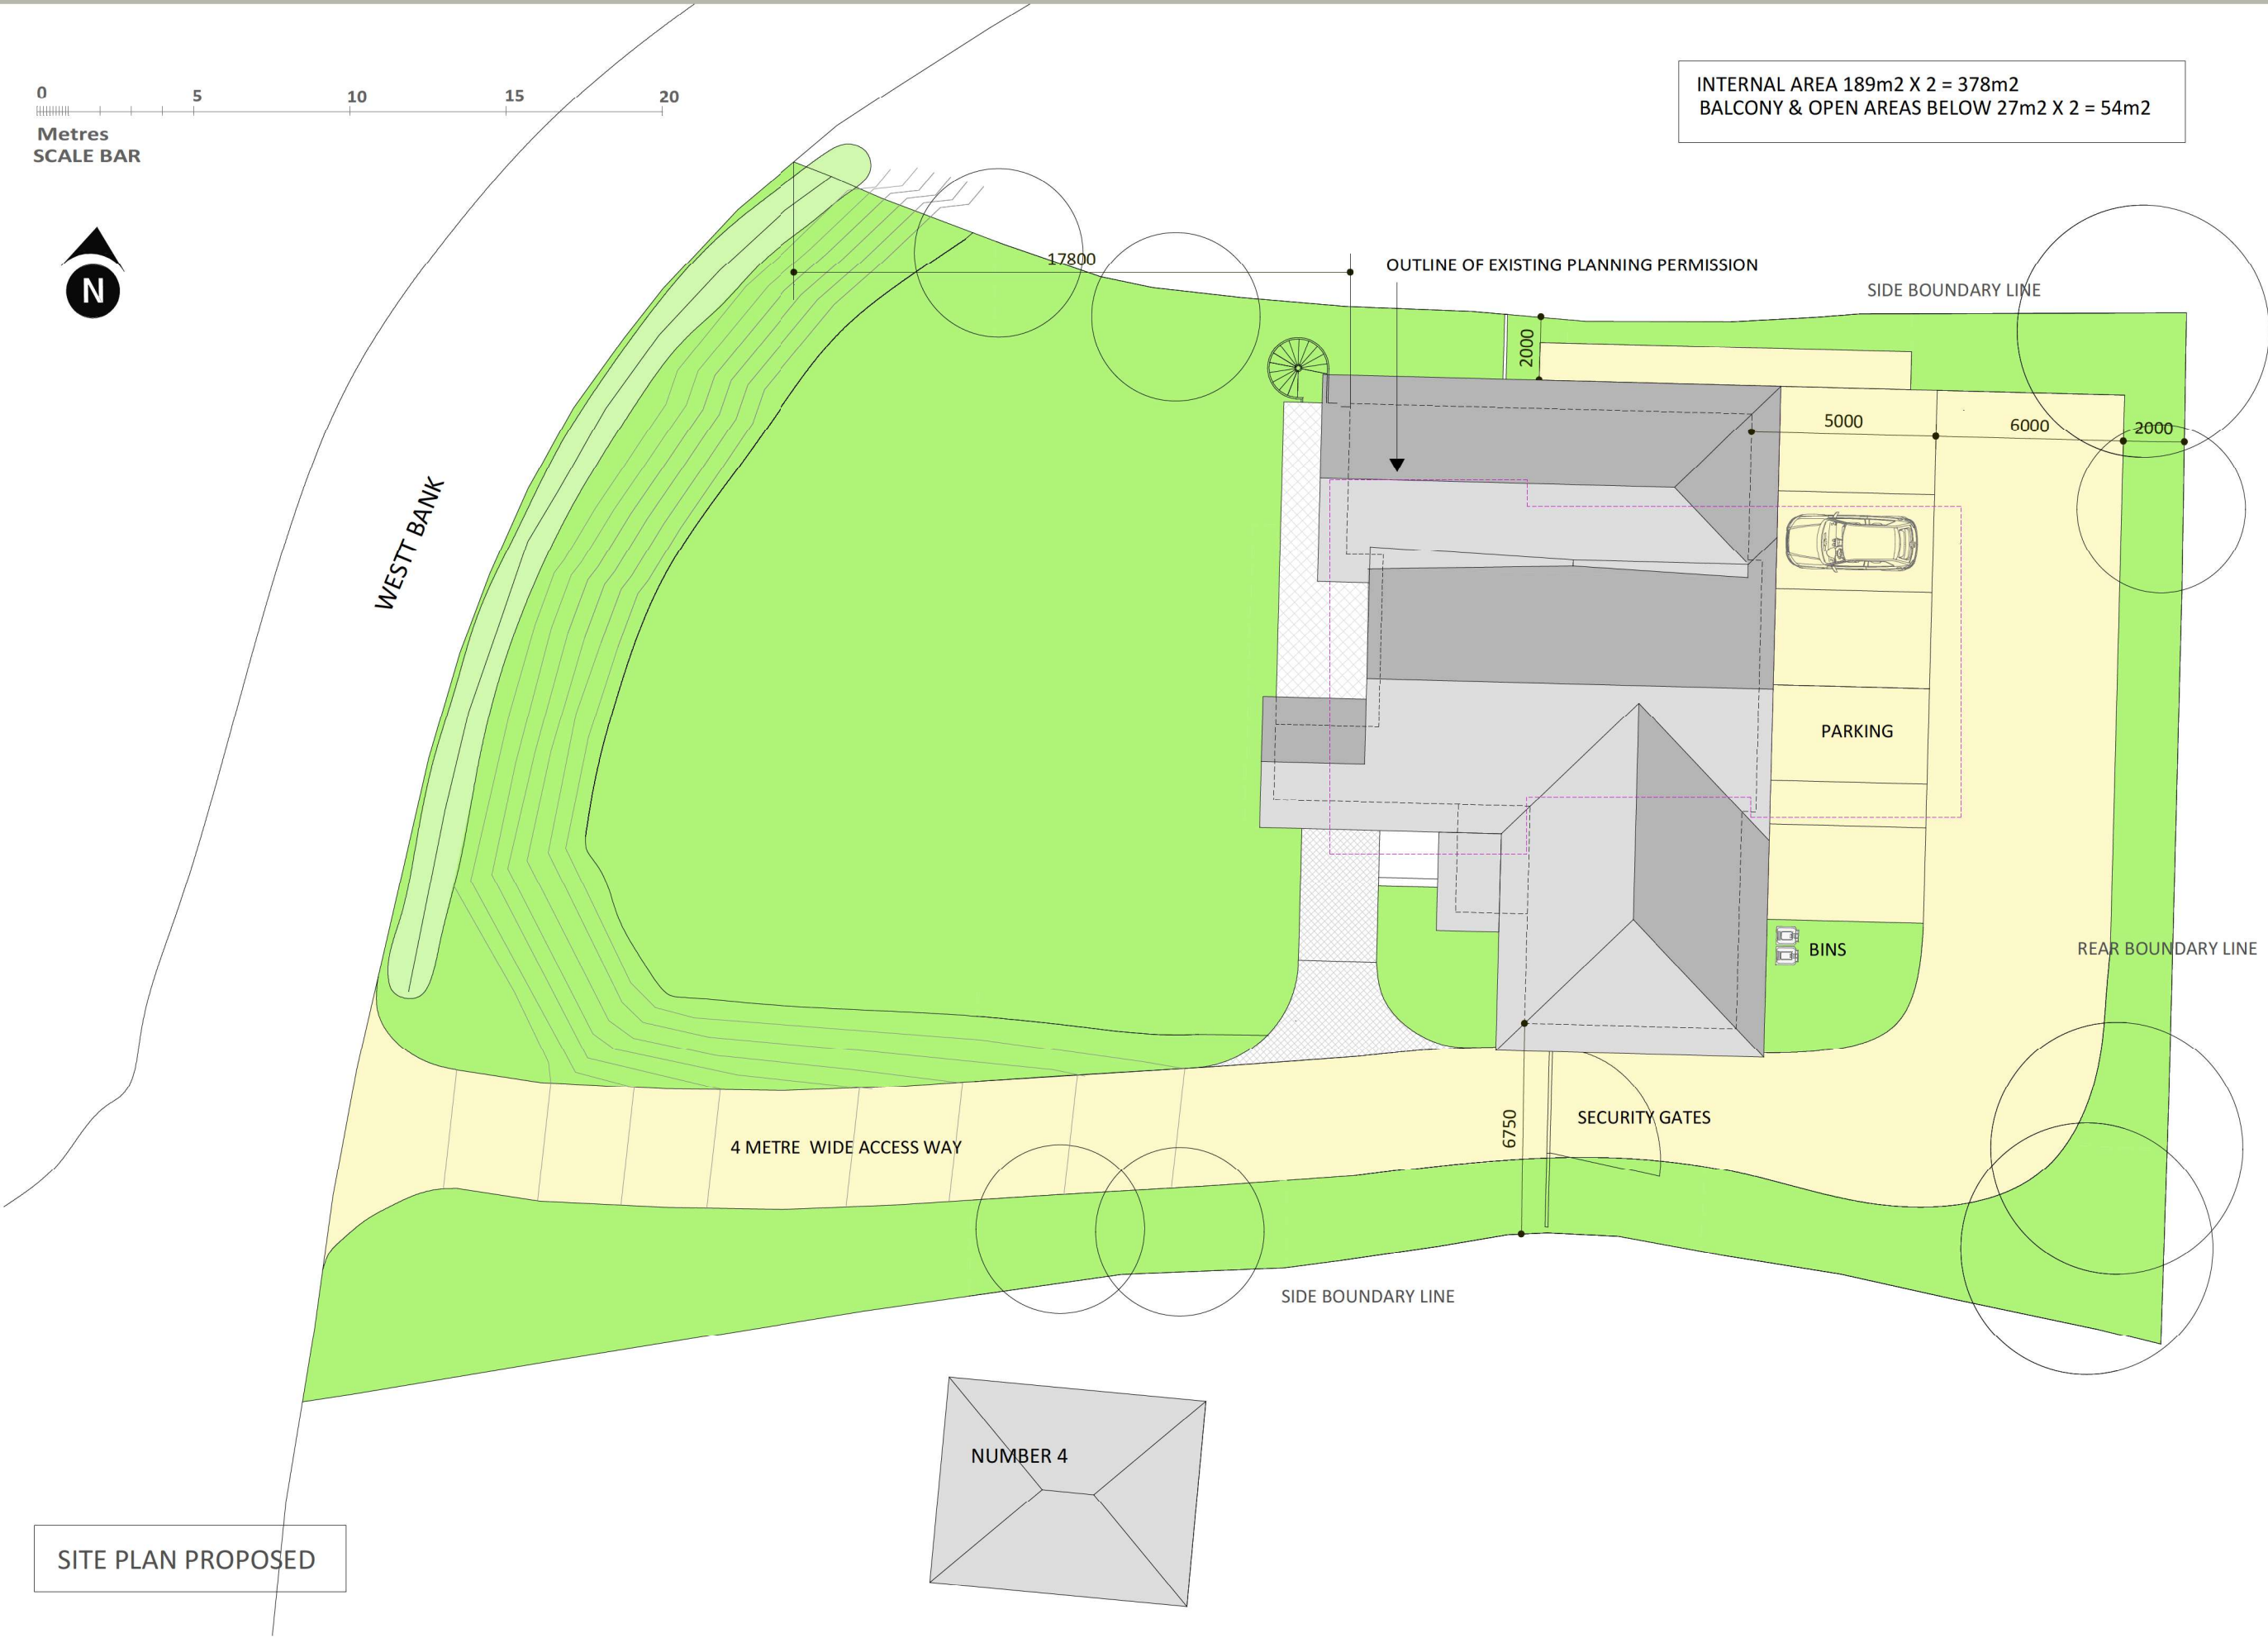

scale
1:200 Print at A3

date
JULY 2019

title
SITE PLAN PROPOSED

contract
GINA PADMORE

sharman architecture

WILLOW BARN. WILLOW DROVE. BOROUGH FEN. PETERBOROUGH. PE6 7QB

email: paulsharman1@btinternet.com

tel: 07724 529 094