


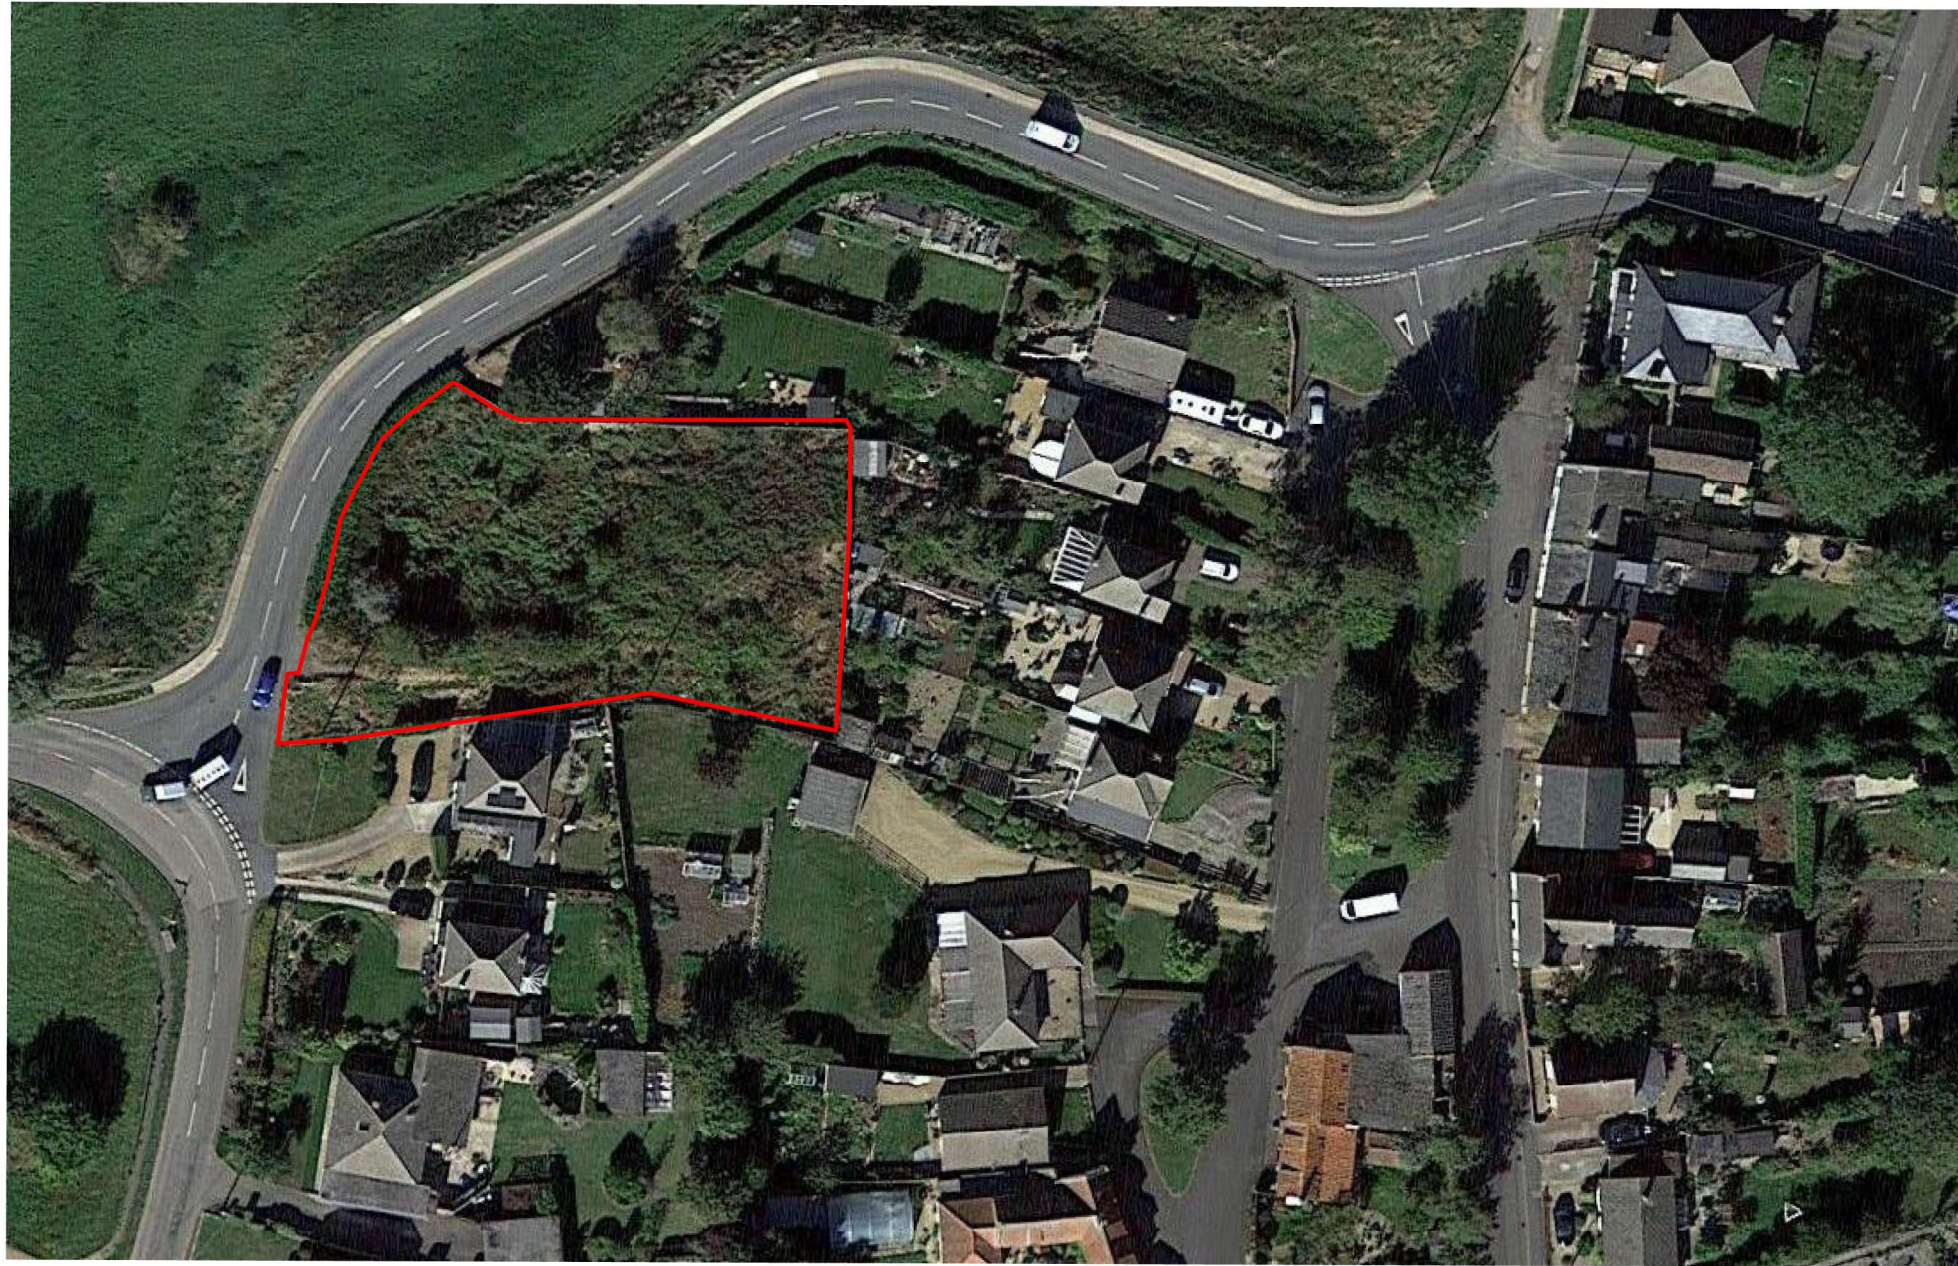

address: Oak Barn, Willow Drove, Borough Fen, Peterborough, PE6 7QB tel: 07724 529094 email: paulsharman1@btinternet.com

Project

**PROPOSED DETACHED DWELLING at
2 WEST BANK, CROWLAND, PETERBOROUGH, PE6 0HP for
MR & MRS PADMORE**

PLANNING APPLICATION JULY 2019