


EXISTING GARAGE
FRONT - SOUTH


1:100 @ A1

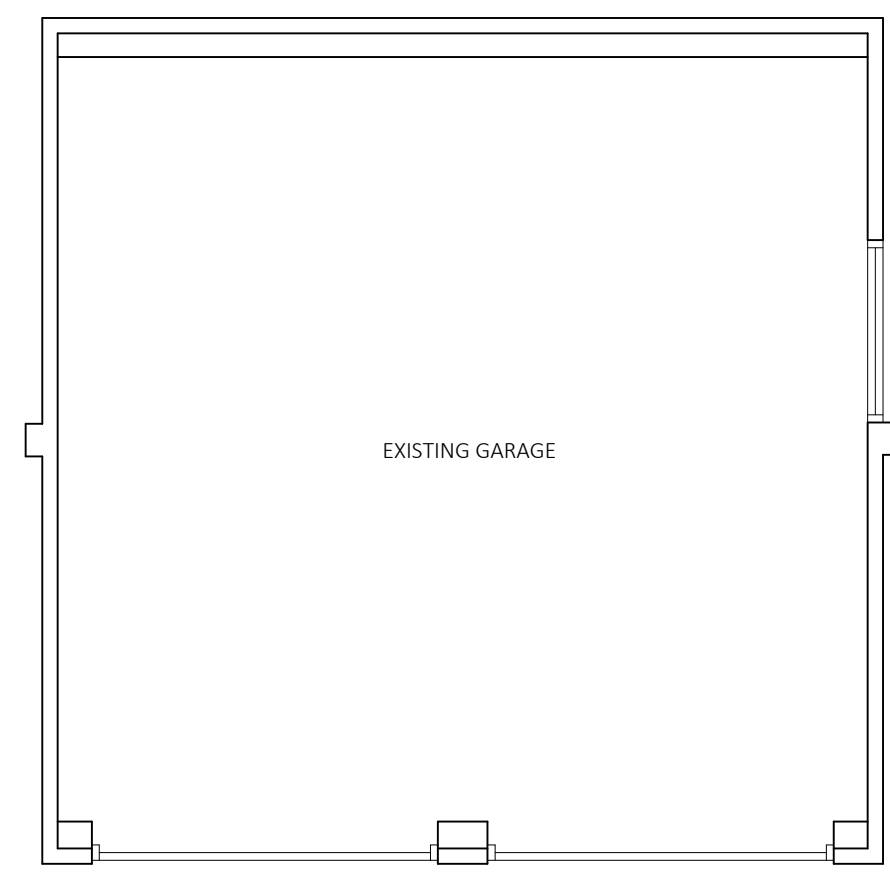


GROUND

1:50 @ A1

NORTH

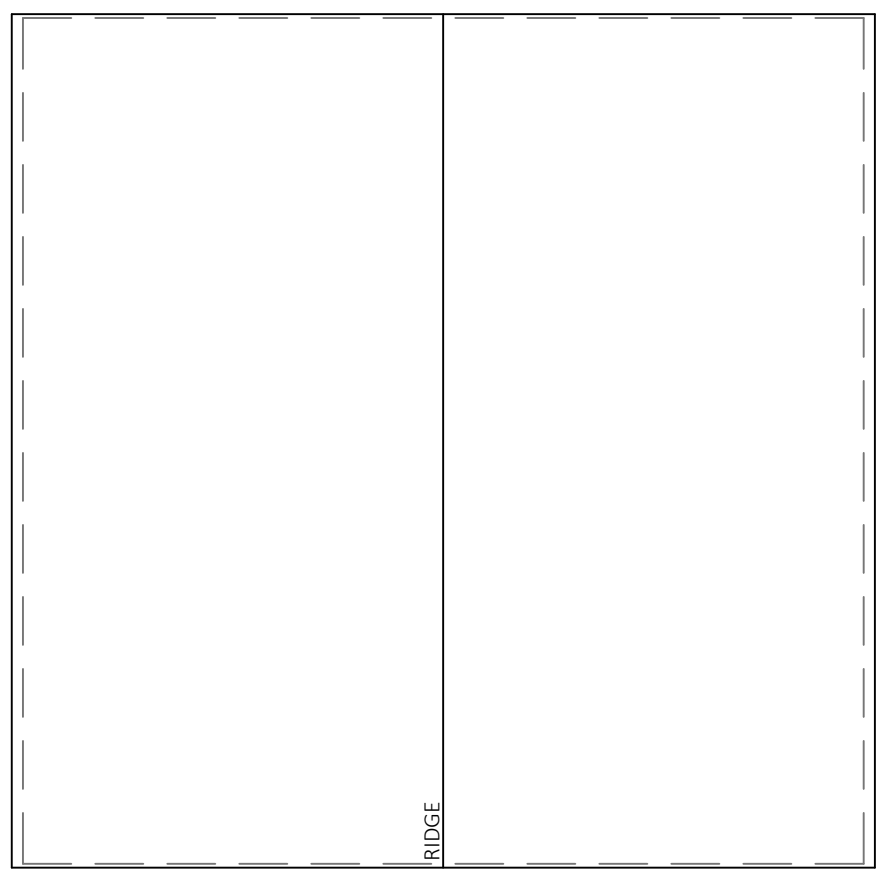


ROOF PLAN

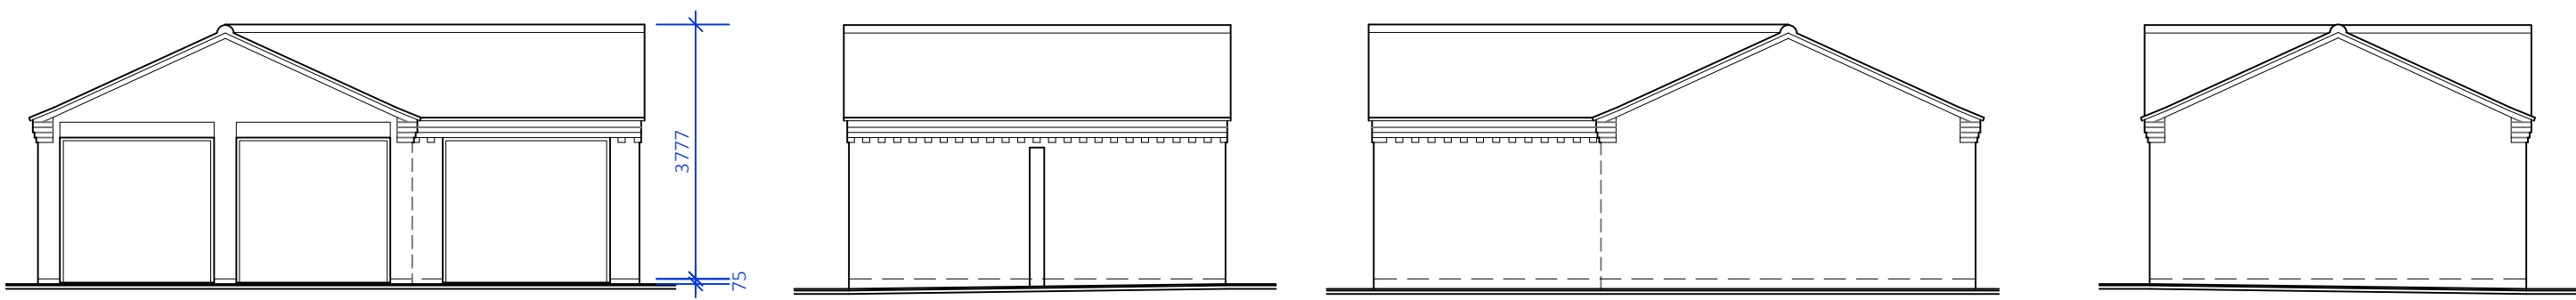

PROPOSED GARAGE
FRONT - SOUTH


1:100 @ A1

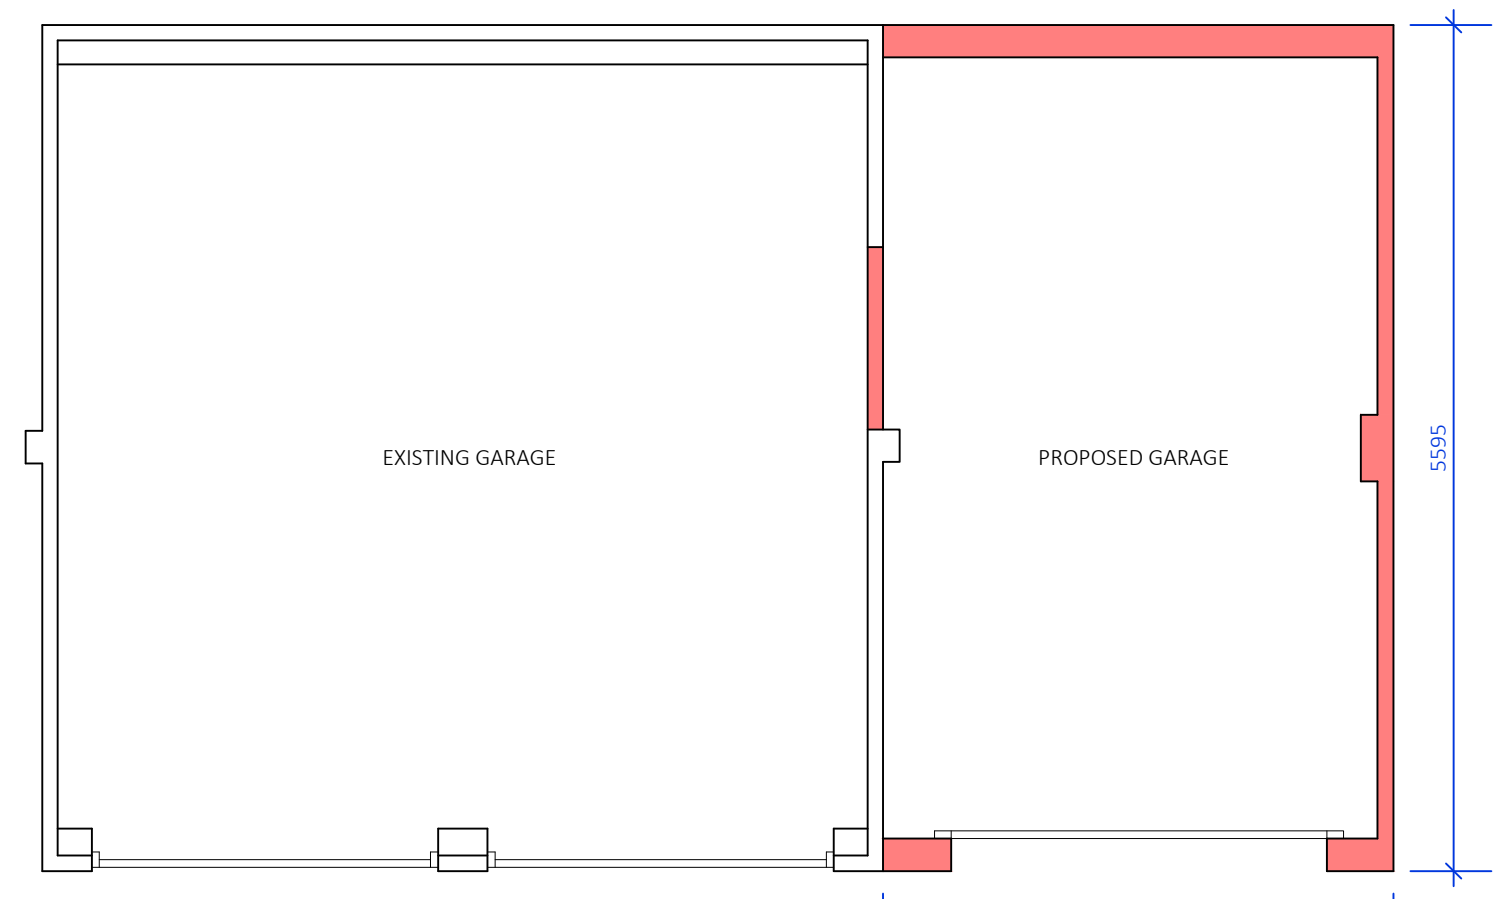

GROUND

1:50 @ A1

NORTH

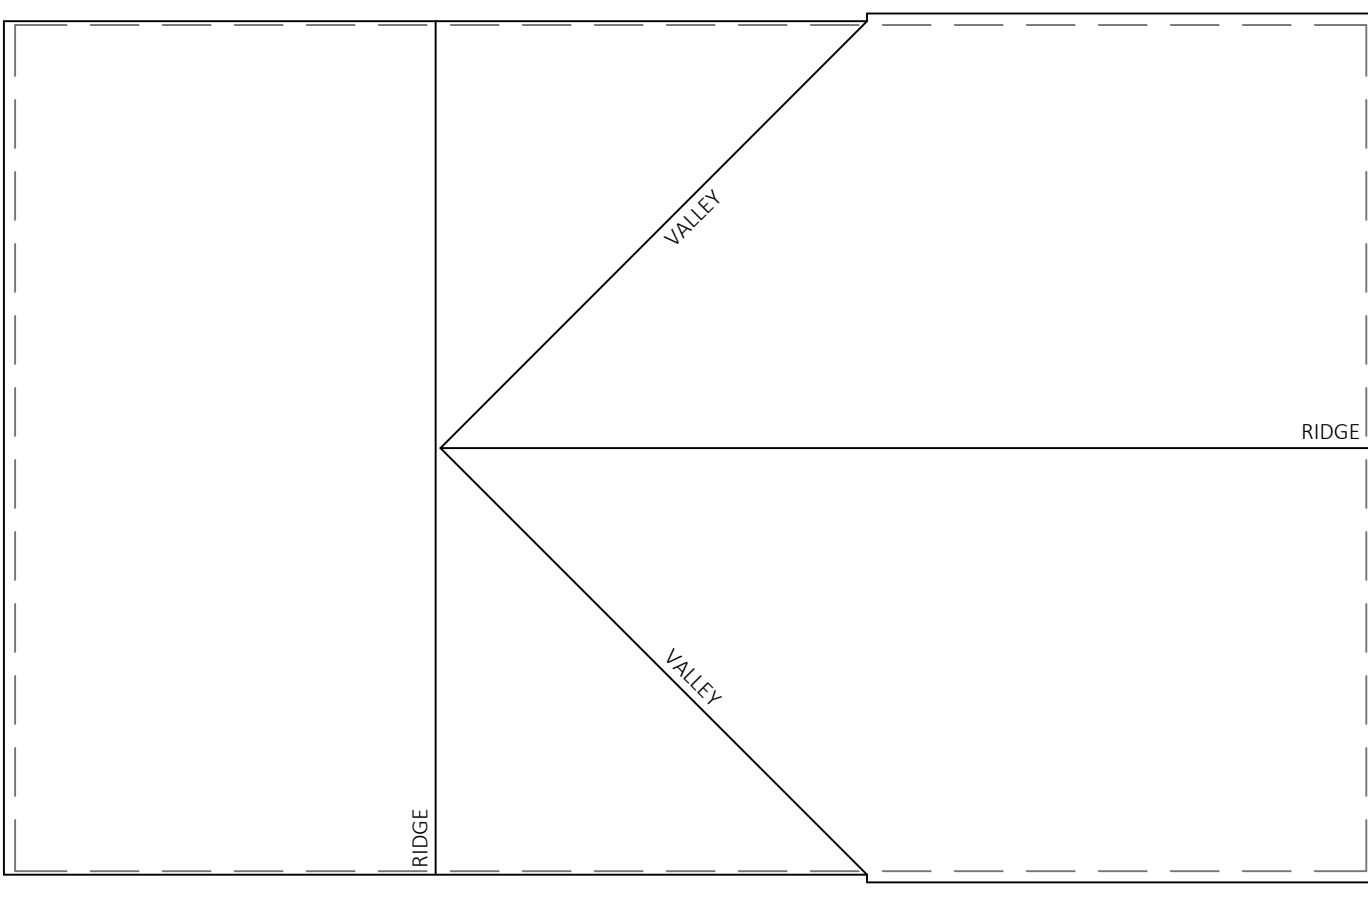

ROOF PLAN