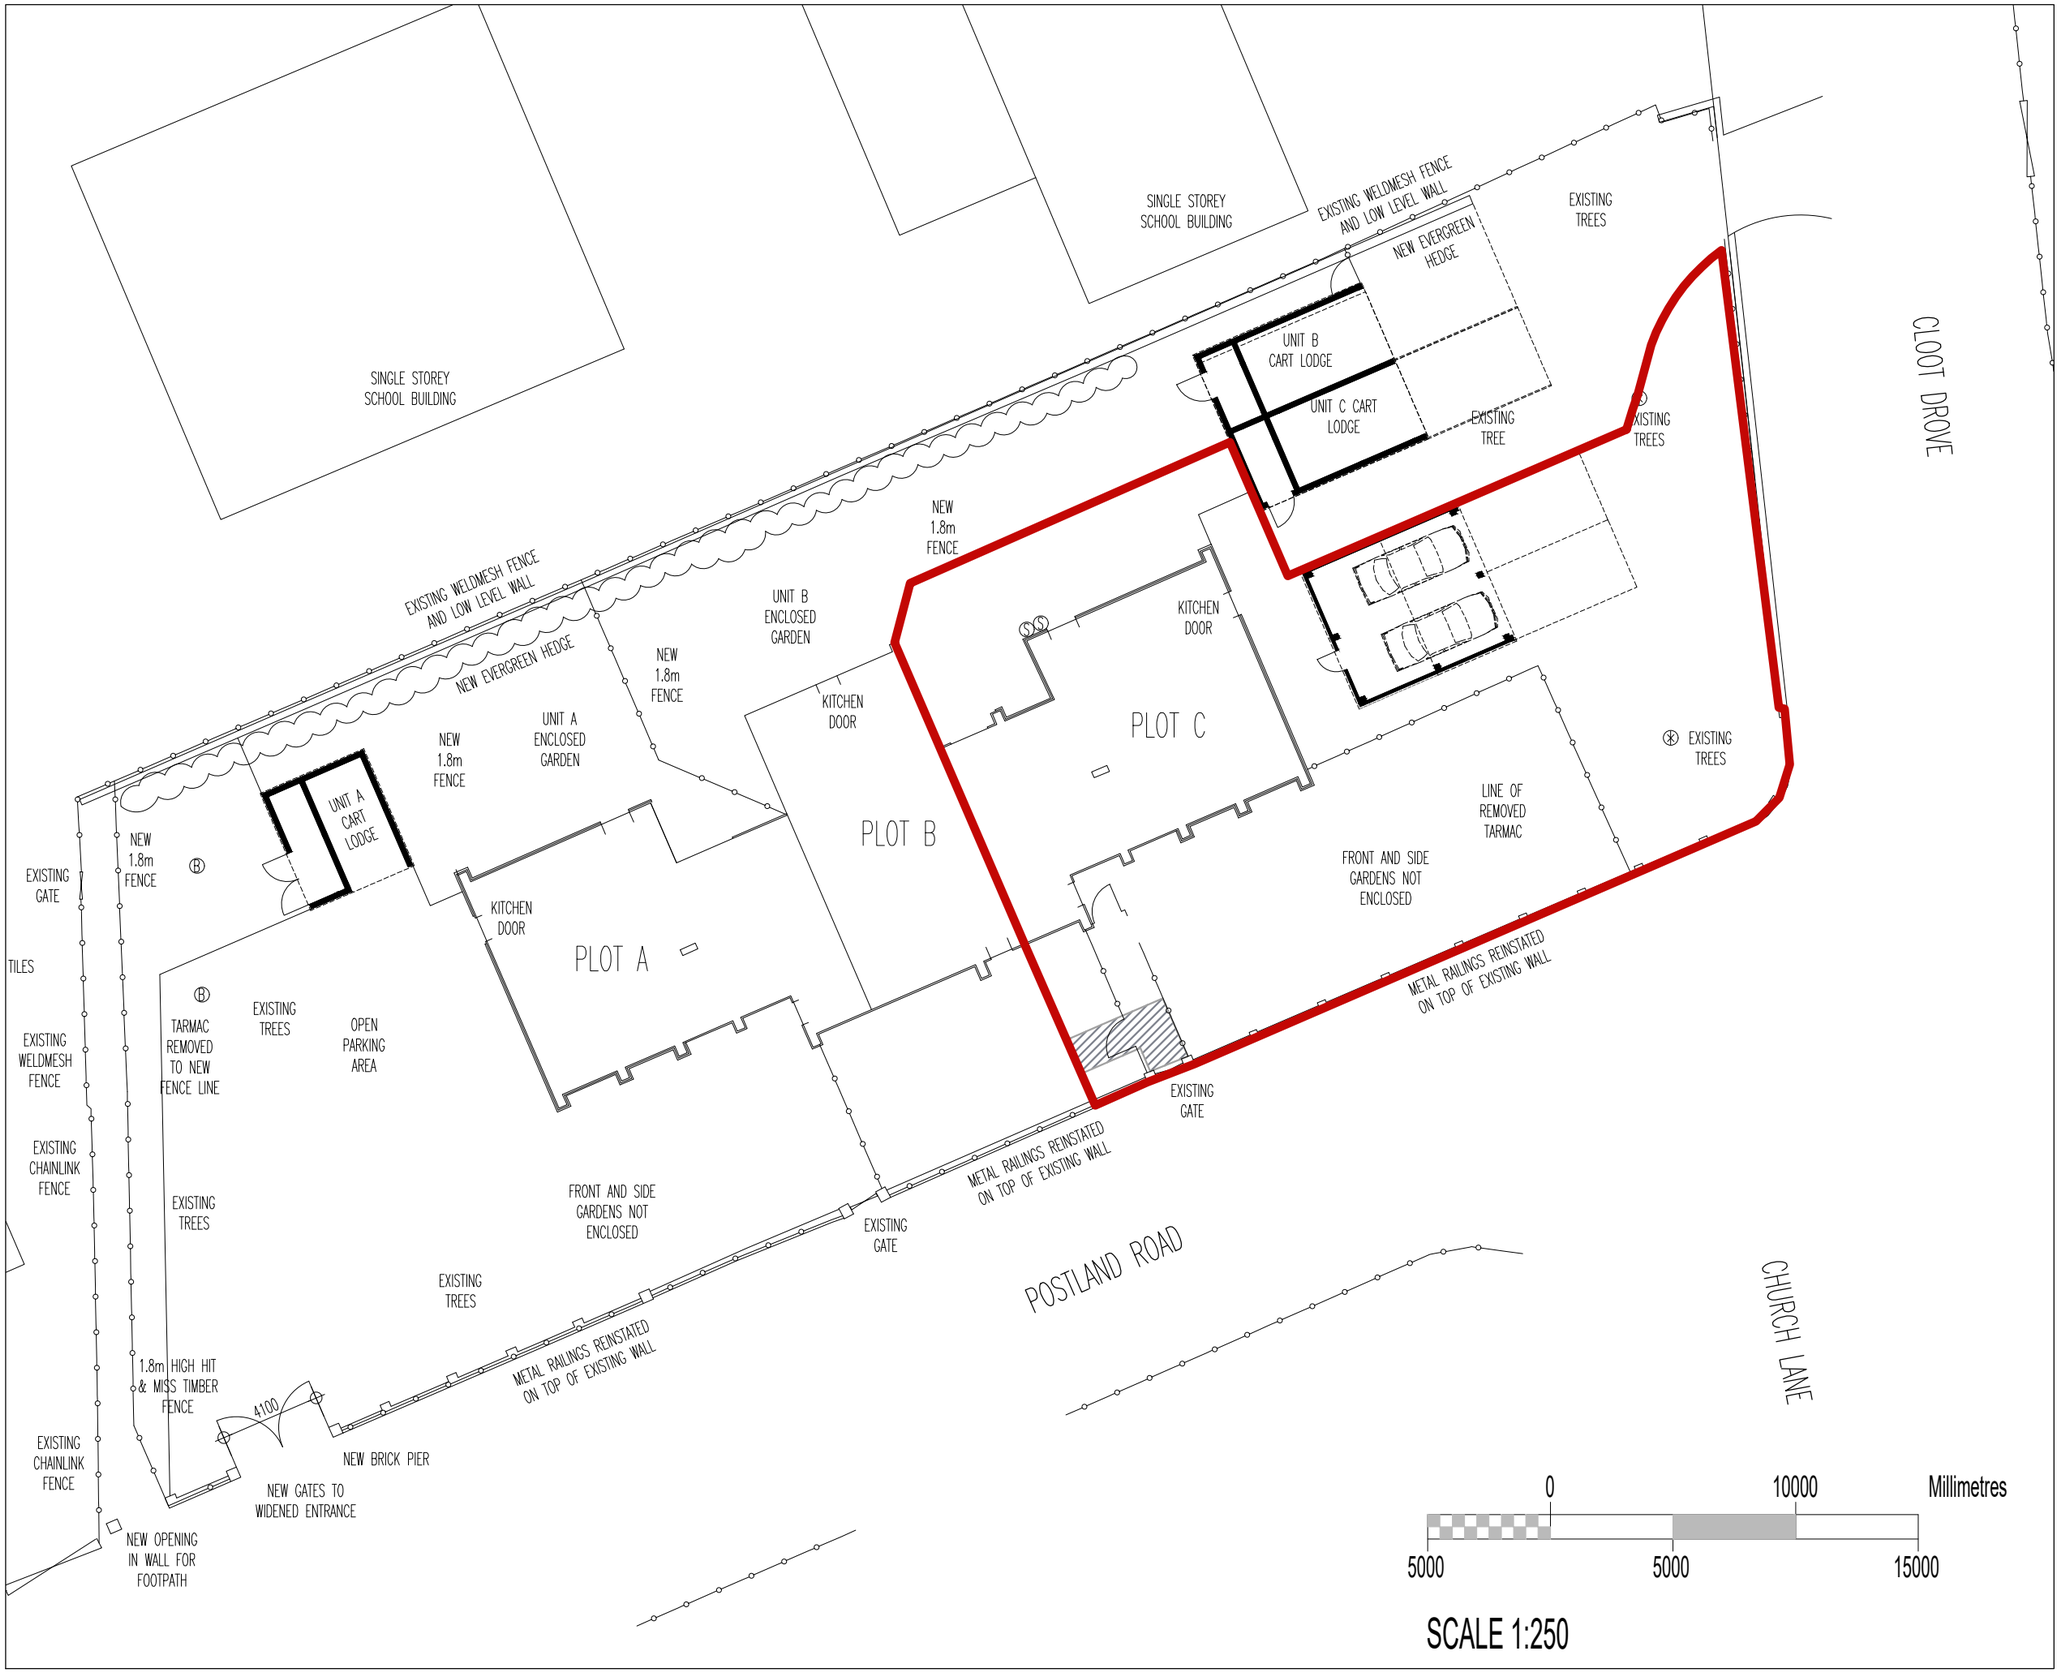

This drawing is copyright of DT Architects. Do not scale from this drawing. Check all dimensions onsite. The contractor shall bring any discrepancies immediately to the notice of the Architect.

N

revision	note	date
P01	preliminary issue for comment	15.07.21

client
Mike Green

project title
The Old School, Postland Road, Crowland

drawing title
Location Plan

drawing status
Planning

scale	date	
1:250 @ A3	July 2021	
project number	drawing number	revision
2319	AL0102	P01

DT ARCHITECTS
01733 393010
www.dtarchitects.co.uk