


1846

50000

50000

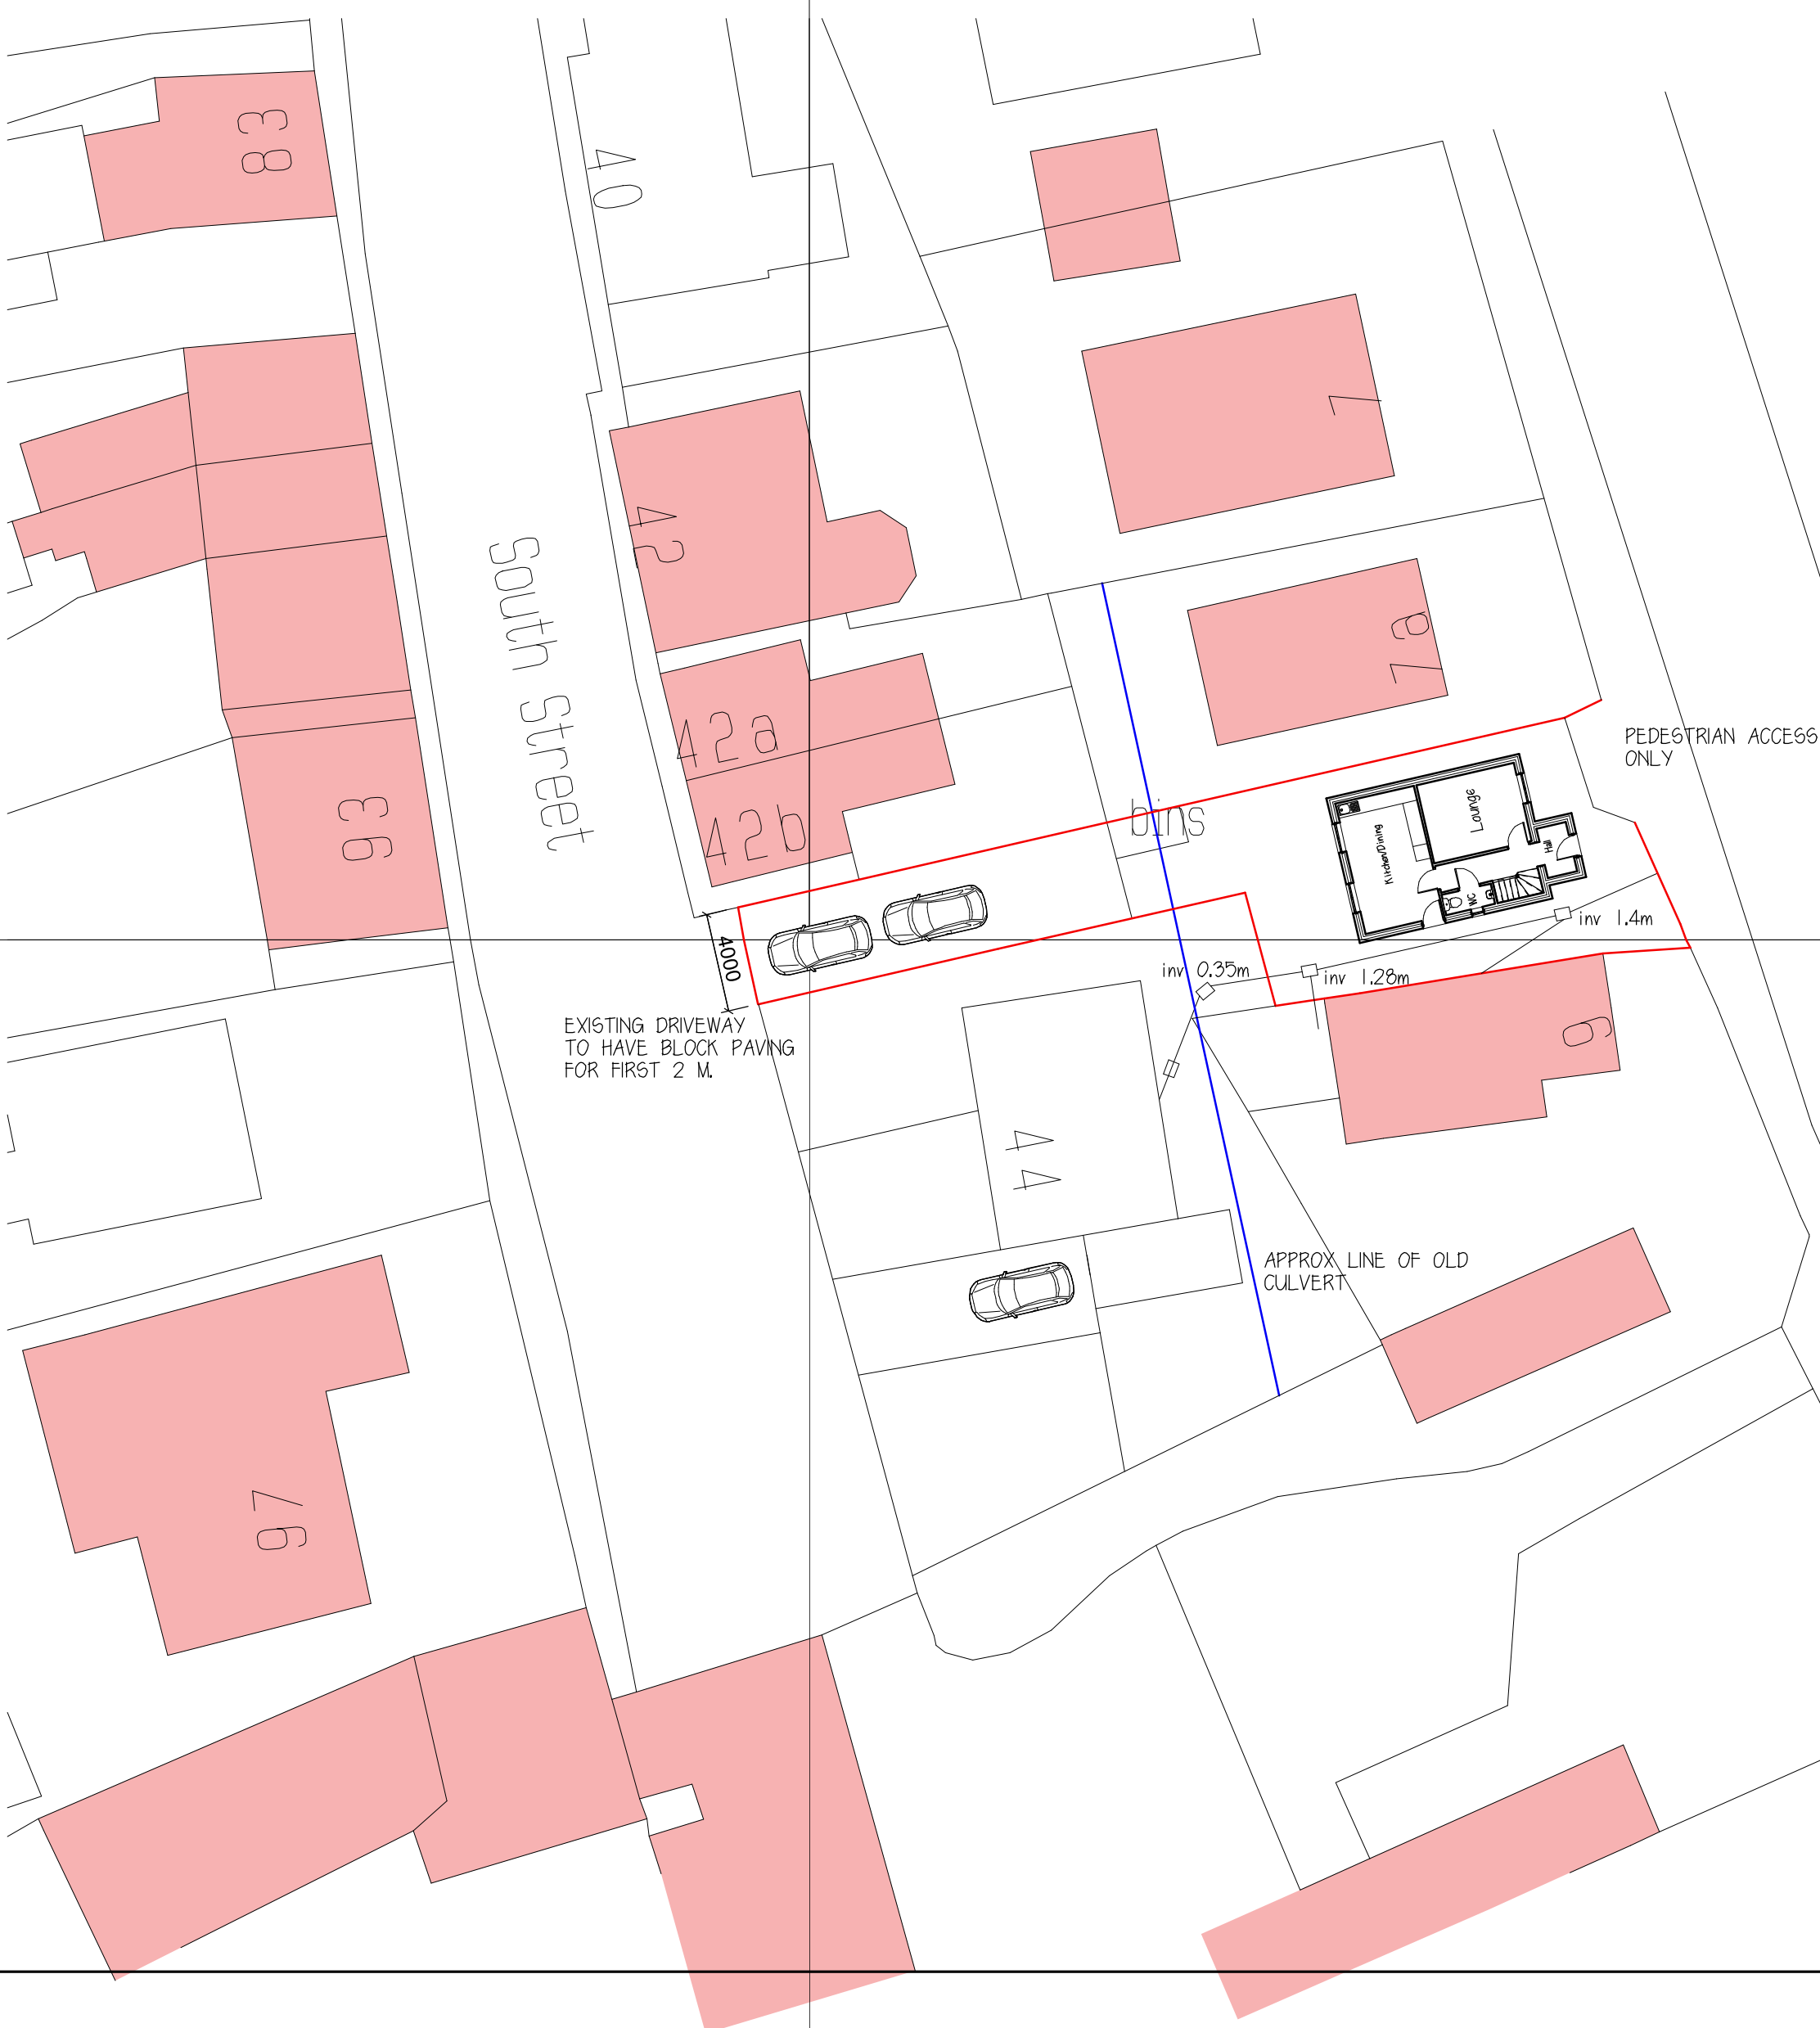

Proposed Dwelling to the rear of 44 South Street, Crowland Peterborough. For Morriss Developments Ltd

Drainage And Boundary Plan

SCALE 1:50 Comp Reg No. 06969616

DATE Jul 2021 DRAWN BY S.Andrews

JOB NO.	PLOT NO.	SHEET NO.	REV
SA/JT/11/21		DP/01/01	



Tele No. 07713003441
E-mail:-shayne@designandarchitectureltd.co.uk

ShayneAndrews@DesignAndArchitectureLtd.co.uk
Registered address:10a High Street, Market Deeping, PE6 8EB