

Grundy

C.

ORDNANCE SURVEY


HEIGHT

TF 3014-3114

RD

LINCOLNSHIRE COUNTY

SOUTH HOLLAND DISTRICT

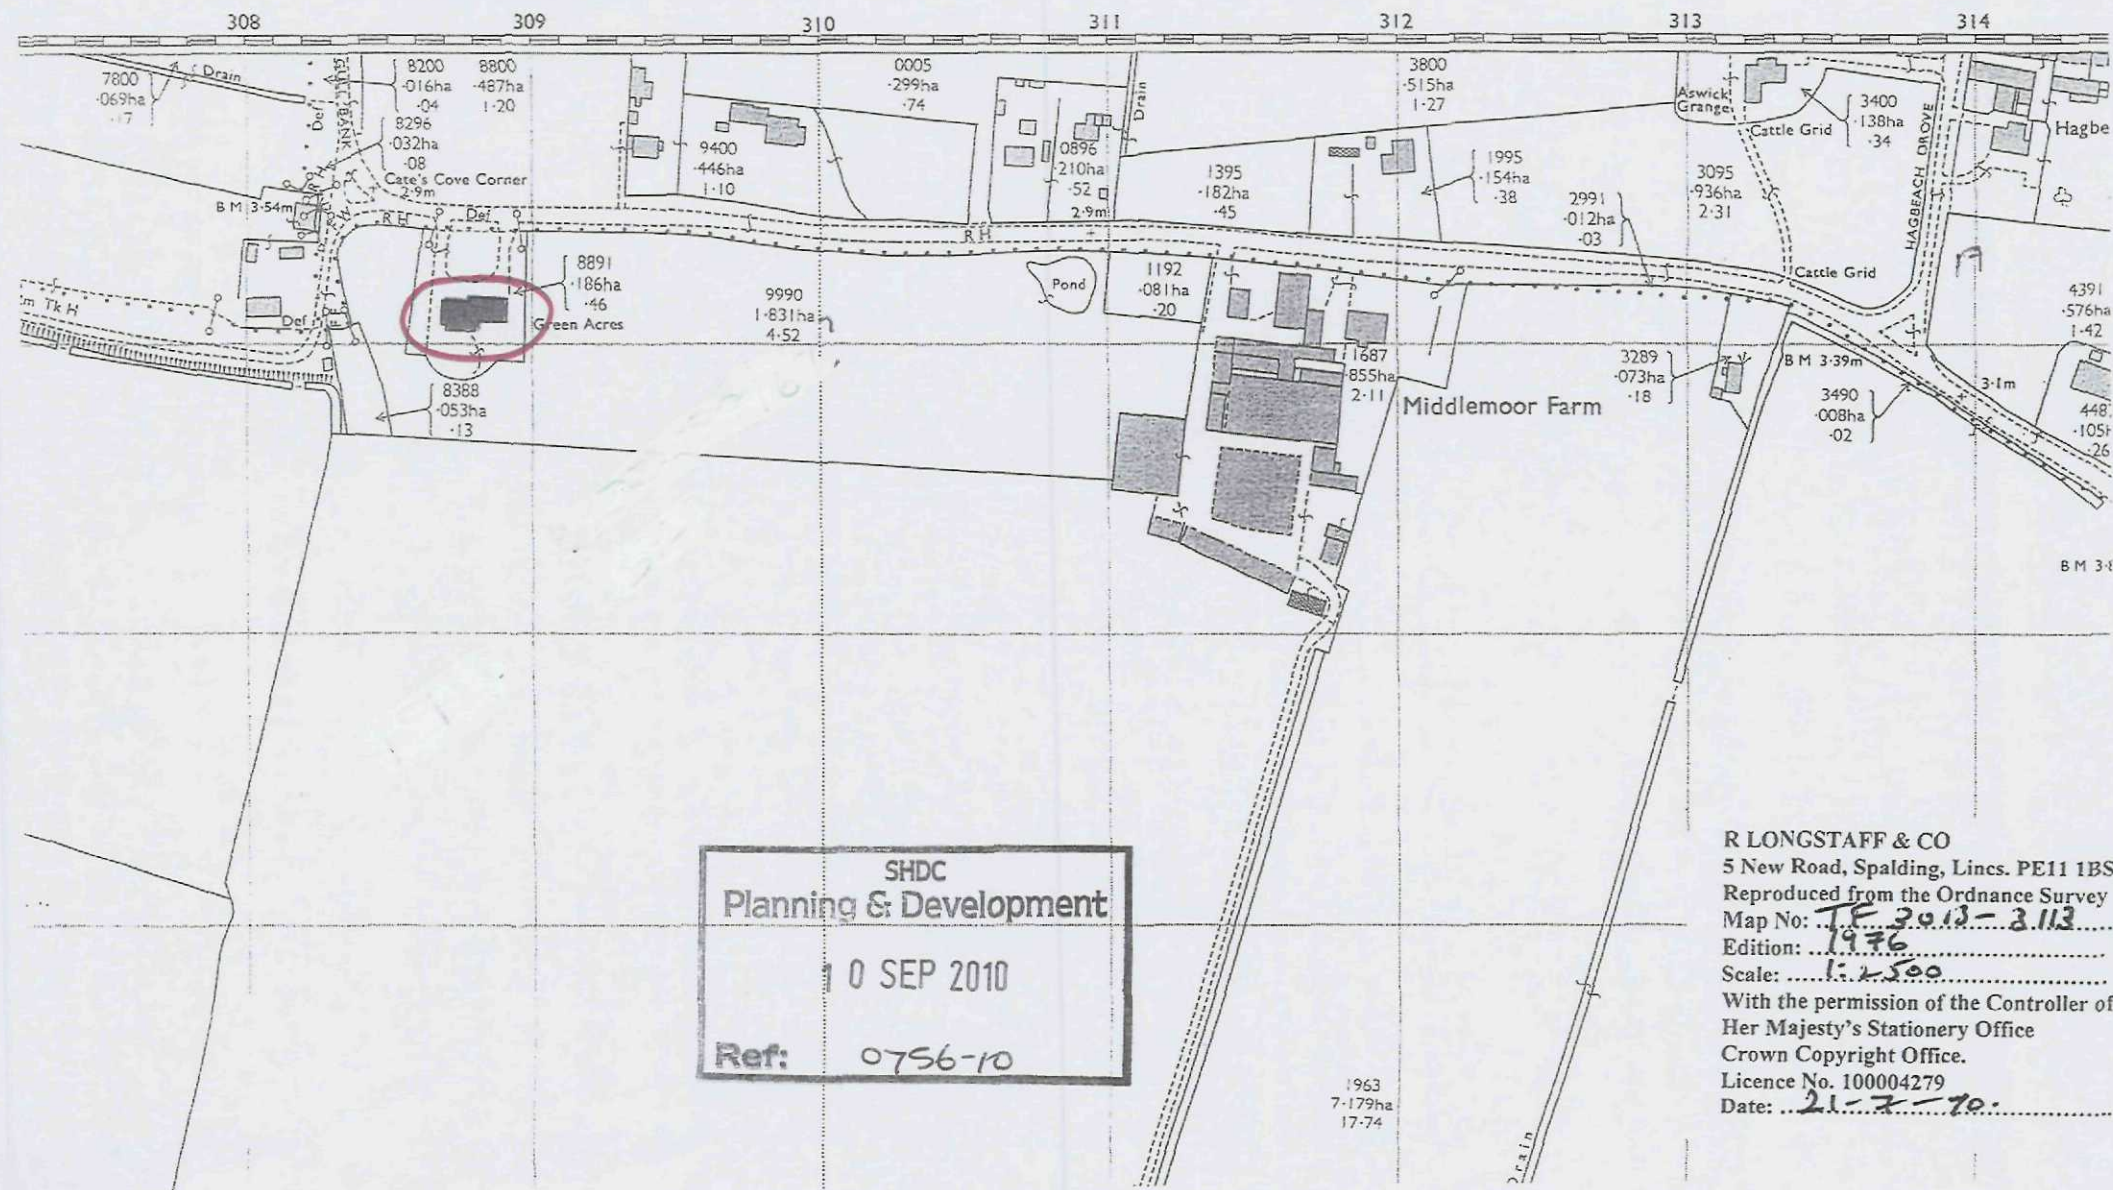

SHDC
Planning & Development
10 SEP 2010
Ref: 0756-10

R LONGSTAFF & CO
5 New Road, Spalding, Lincs. PE11 1BS
Reproduced from the Ordnance Survey
Map No: TF 3014-3114
Edition: 1976
Scale: 1:2500
With the permission of the Controller of
Her Majesty's Stationery Office
Crown Copyright Office.
Licence No. 100004279
Date: 21-7-70

APPENDIX A