


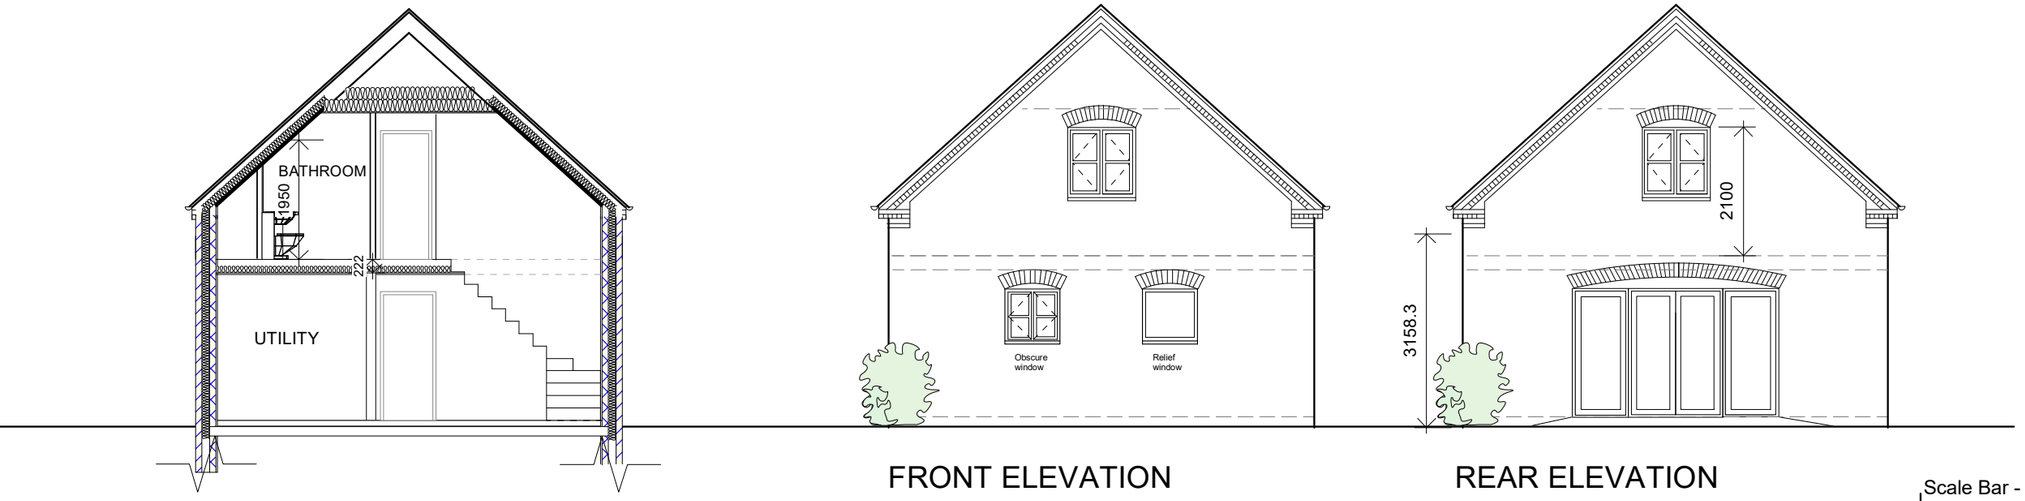



FRONT ELEVATION





REAR ELEVATION

| | | | |
|---|---|---|---|
| Project<br>65 PETERBOROUGH RD<br>CROWLAND | | | Aspect Architectural Design |
| Title<br>PLOT 1<br>FLOOR PLANS<br>& ELEVATIONS | | | Architectural Designer<br>29A Church Street<br>Northborough<br>Peterborough PE6 9BN<br>Telephone 07907030047 |
| Scale<br>1:100 | Date<br>July 19 | Job No<br>194 | © Copyright |
| Category<br>D | CiSfb Element<br>(--) | Sequential No<br>02 | Revisions |


Scale Bar - 1:100

0M 10M

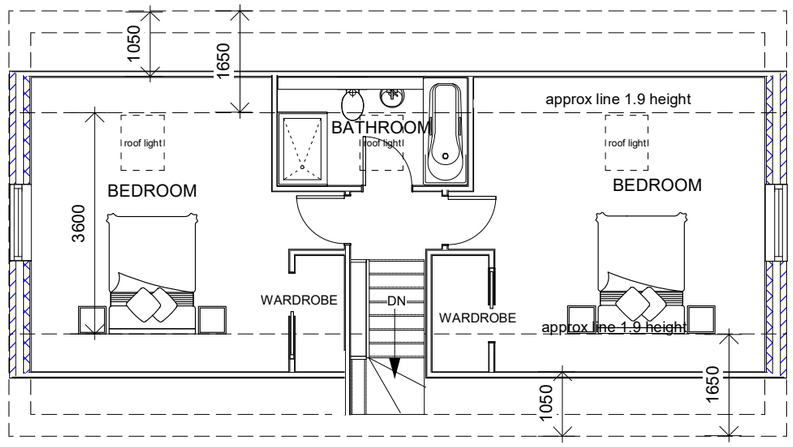



48.2 sqm floor area

FIRST FLOOR PLAN

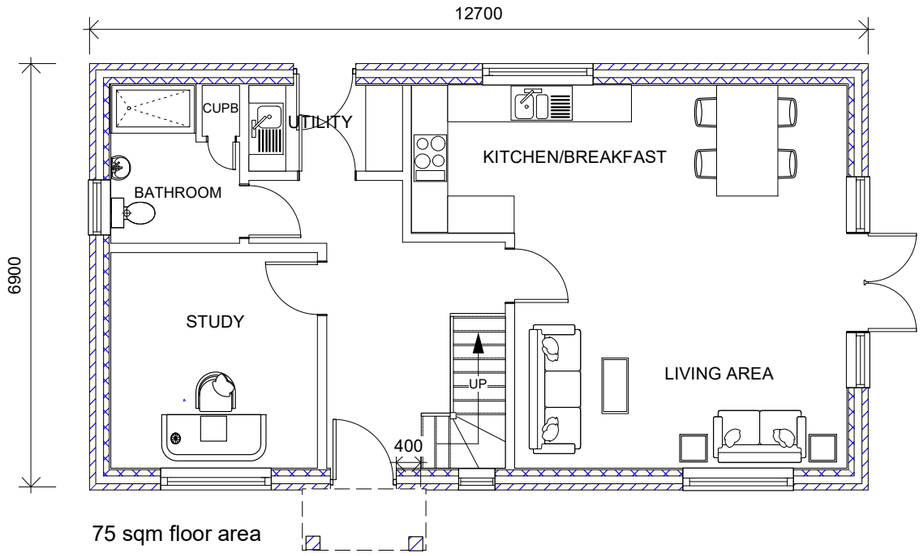



75 sqm floor area

GROUND FLOOR PLAN

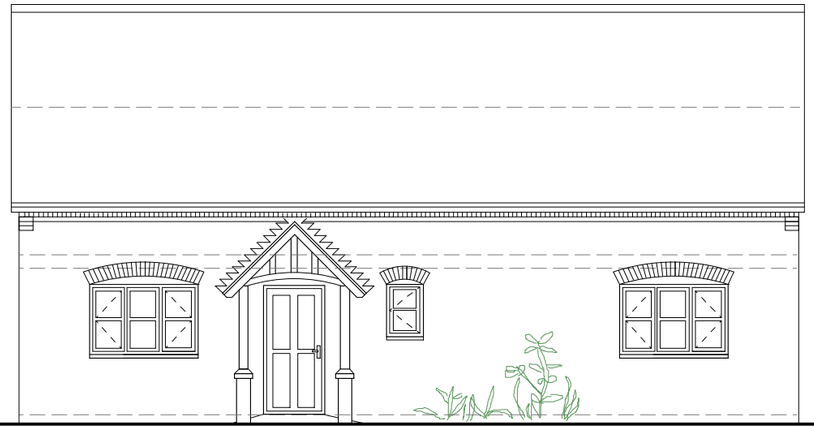

SIDE ELEVATION

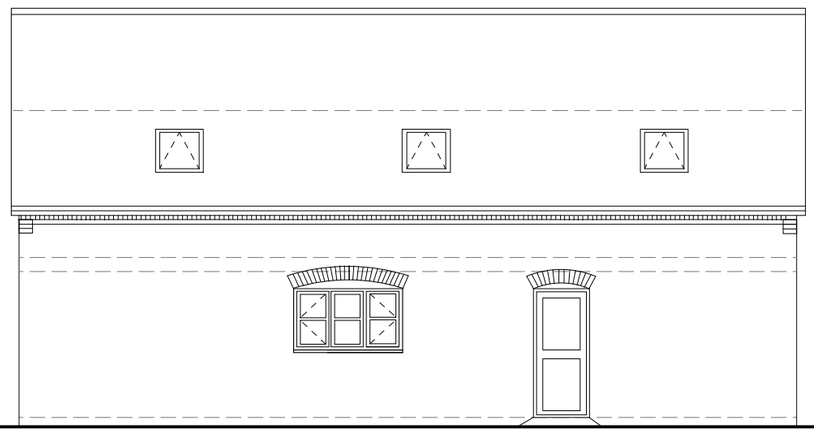

SIDE ELEVATION