
KEY

- Private Swale 250mm deep (annotation shows invert level at node points within design - N** refers to node point within calculations)
- Highway Swale 250mm deep (annotation shows invert level at node points within design - N** refers to node point within calculations) — Swale connecting pipes to be generally 3000 unless otherwise stated
- Porous Paving (infiltration) (indicative to show bays - to cover whole parking drive)
- Private SW/FW Drainage System (indicative)
- Adoptable SW Drainage System
- Adoptable FW Drainage System — F22 CL: 18.724 IL: 17.46

INSET LOCATION OF OUTFALL
1:500

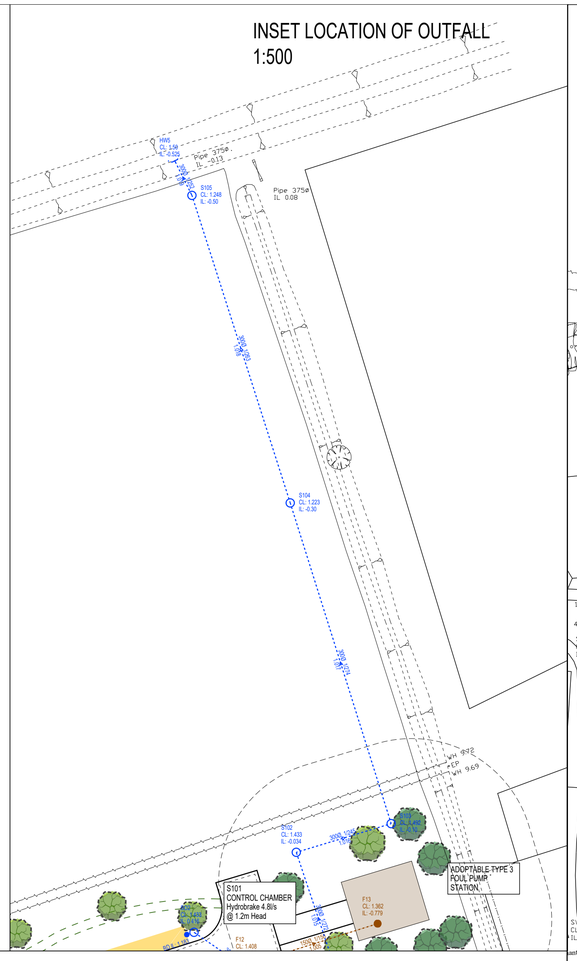


SEE INSET FOR CONTINUATION TO OUTFALL





REVERSED BN KERB

EF EDGING

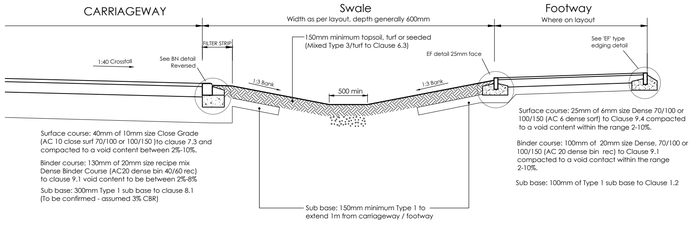

SWALE CONSTRUCTION DETAIL

ALLISON HOMES
Allison Homes East
Fleet House
Cygnet Road, Hampton
Peterborough
PE7 8FD

REV	DESCRIPTION	DATE
-	-	-

STATUS: Planning

SCALE : 1:500 @ A1
DATE : 11.07.25
DRAWN : IDL

TITLE : Drainage Strategy Layout

PROJECT : Normanton Road, Crowland

DRG. No: 1279-00-03 Rev B

INFRASTRUCTURE DESIGN LTD
Suite 4A, Harborough Innovation Centre, Airfield Business Park, Leicester Road, Market Harborough, Leicestershire, LE16 7WB
Tel 01858 411370