
**Figure D 3**
**Typical Type 3 pumping station layout**

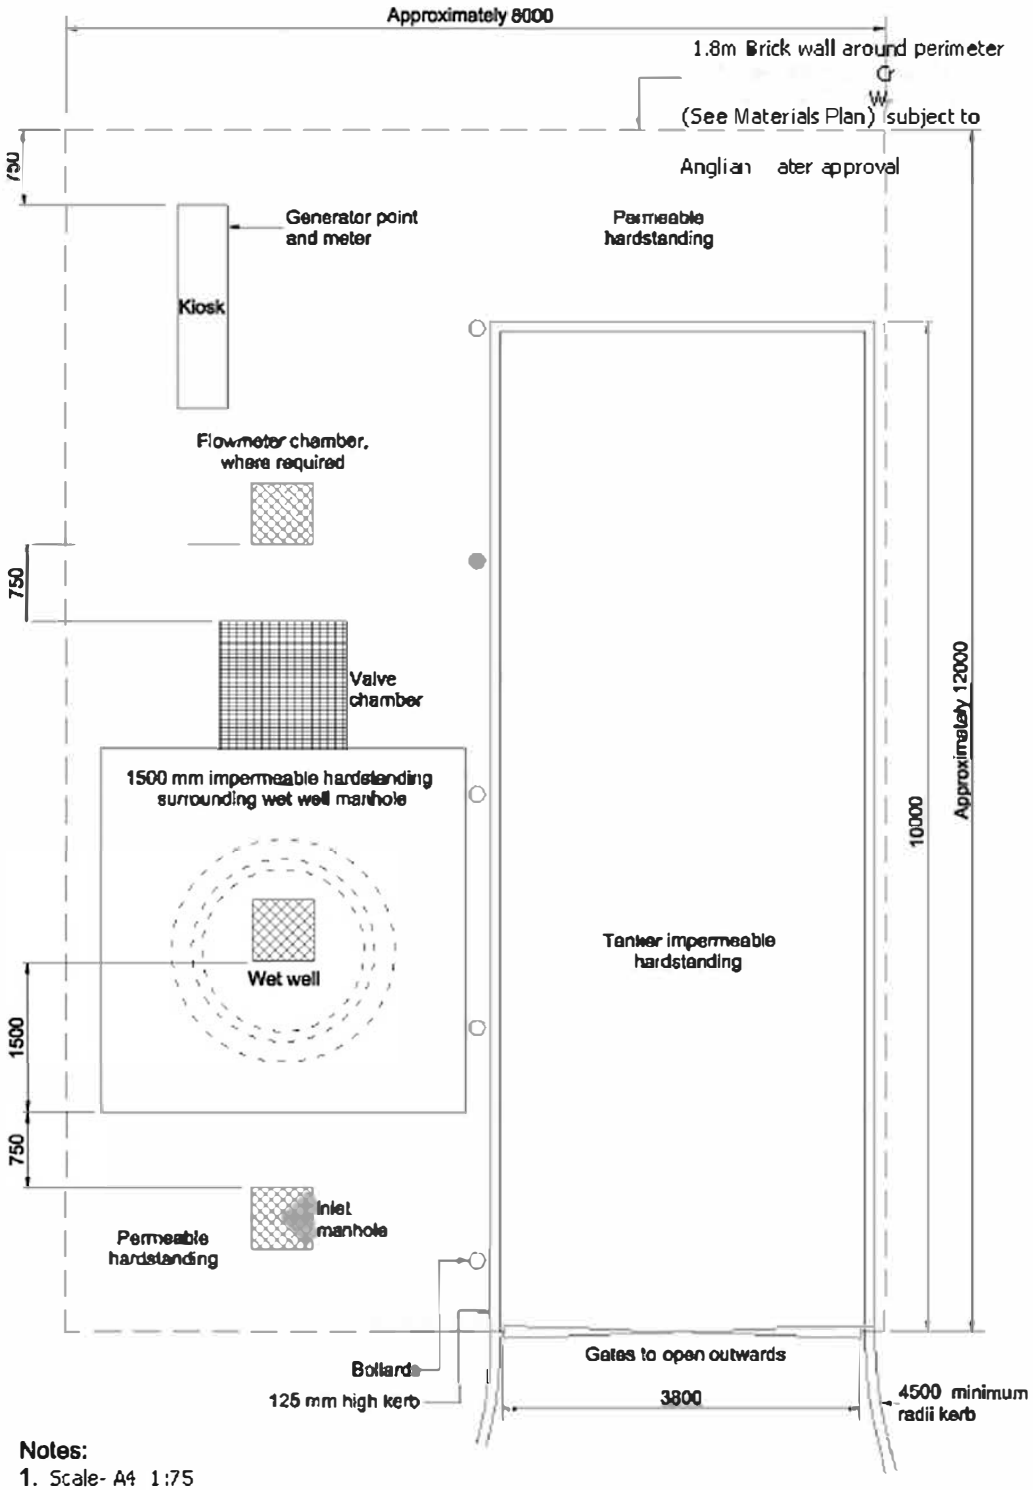


**Notes:**

1. Scale- A4 1:75
2. Typical layout showing minimum dimensions
3. There should be a clear opening in front of the gates to ensure adequate access