



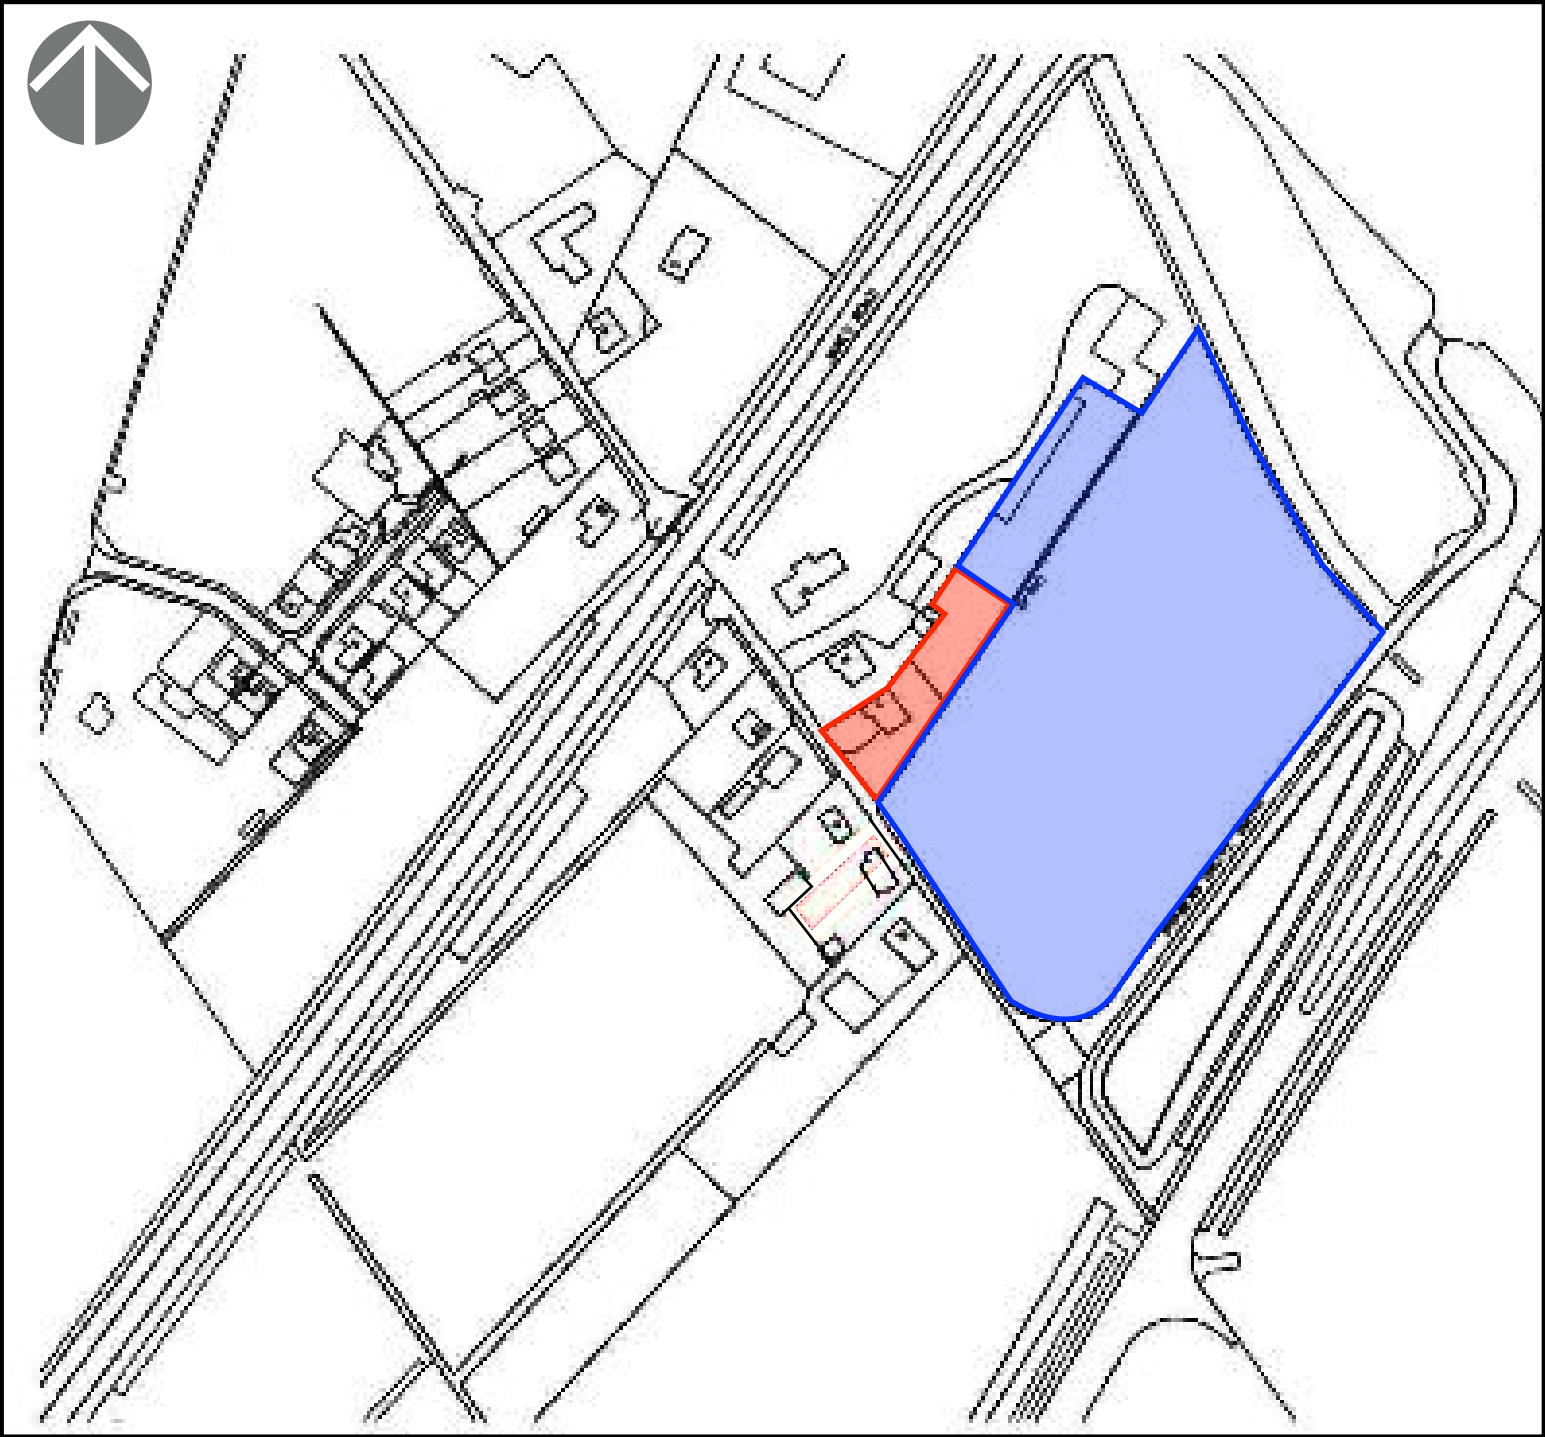

BLOCK PLAN



LOCATION PLAN

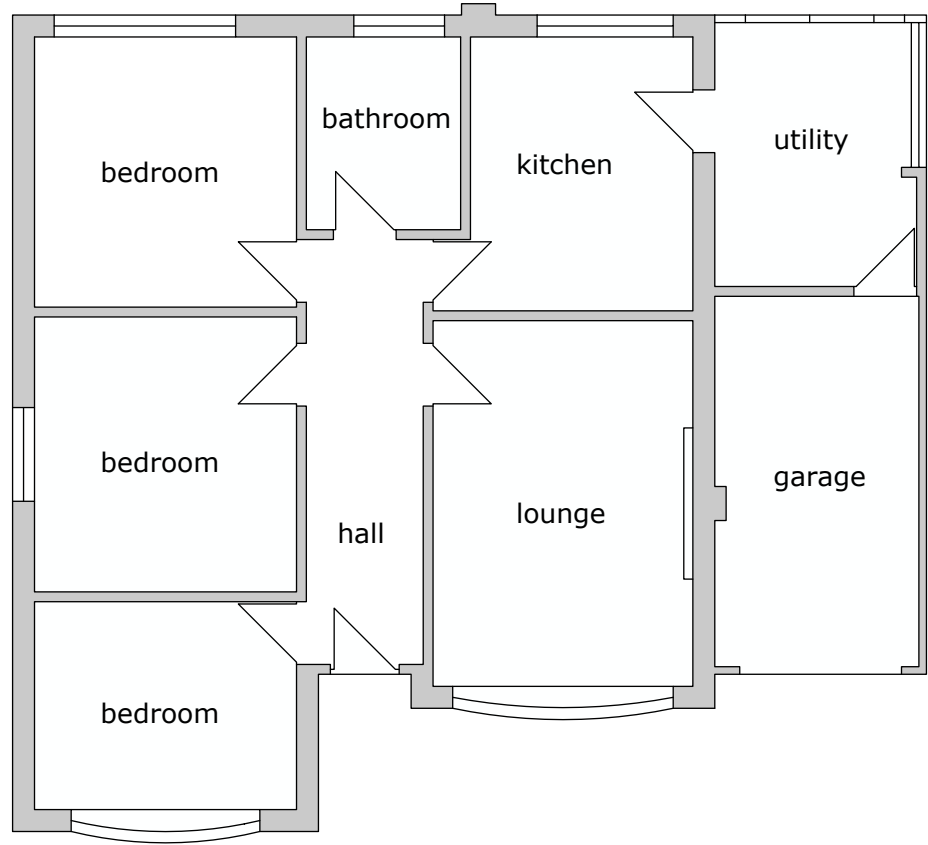

EXISTING PLANS AND ELEVATIONS

BY GSS MR MR
ROF D ANWRC)tu (so VERDS BERBAF
TASNOTA ER AID ANOSI EN EXT SEBO

BLOCK AND LOCATION PLANS

1/100
1/200 1/1250

10/9/20

J136-PL 1A

Julian Warrick
Architectural Design Consultant



Email: julian@jwarrick-design-cons.com
Tel: 01775 820123
Mob: 07849 652067
JulianWarrick.co.uk
Houzz.co.uk

8 Beech Grove
Donington
Spalding
Lincs
PE11 4XQ