


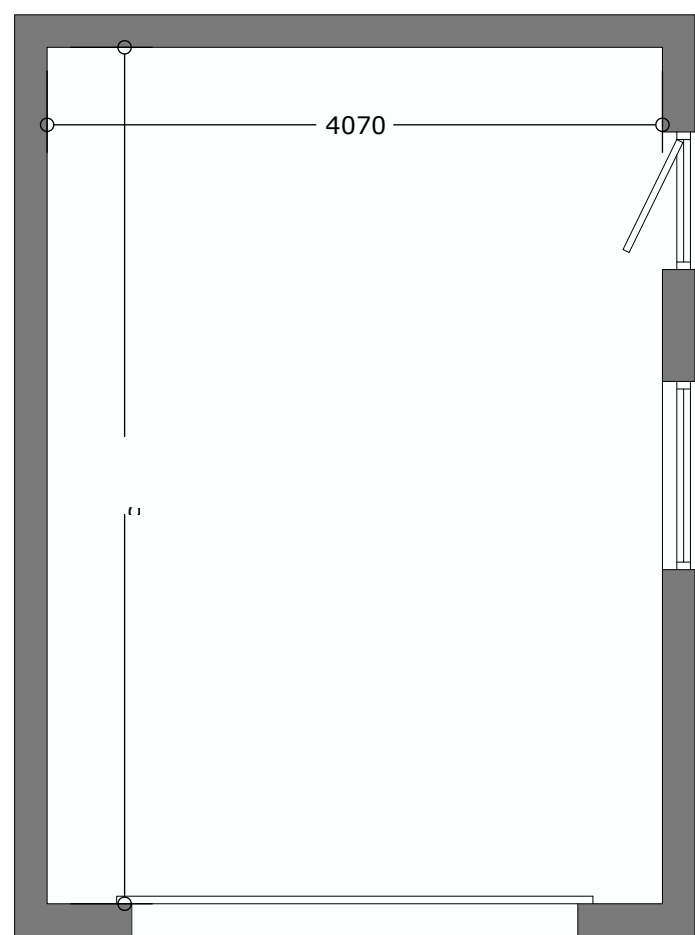
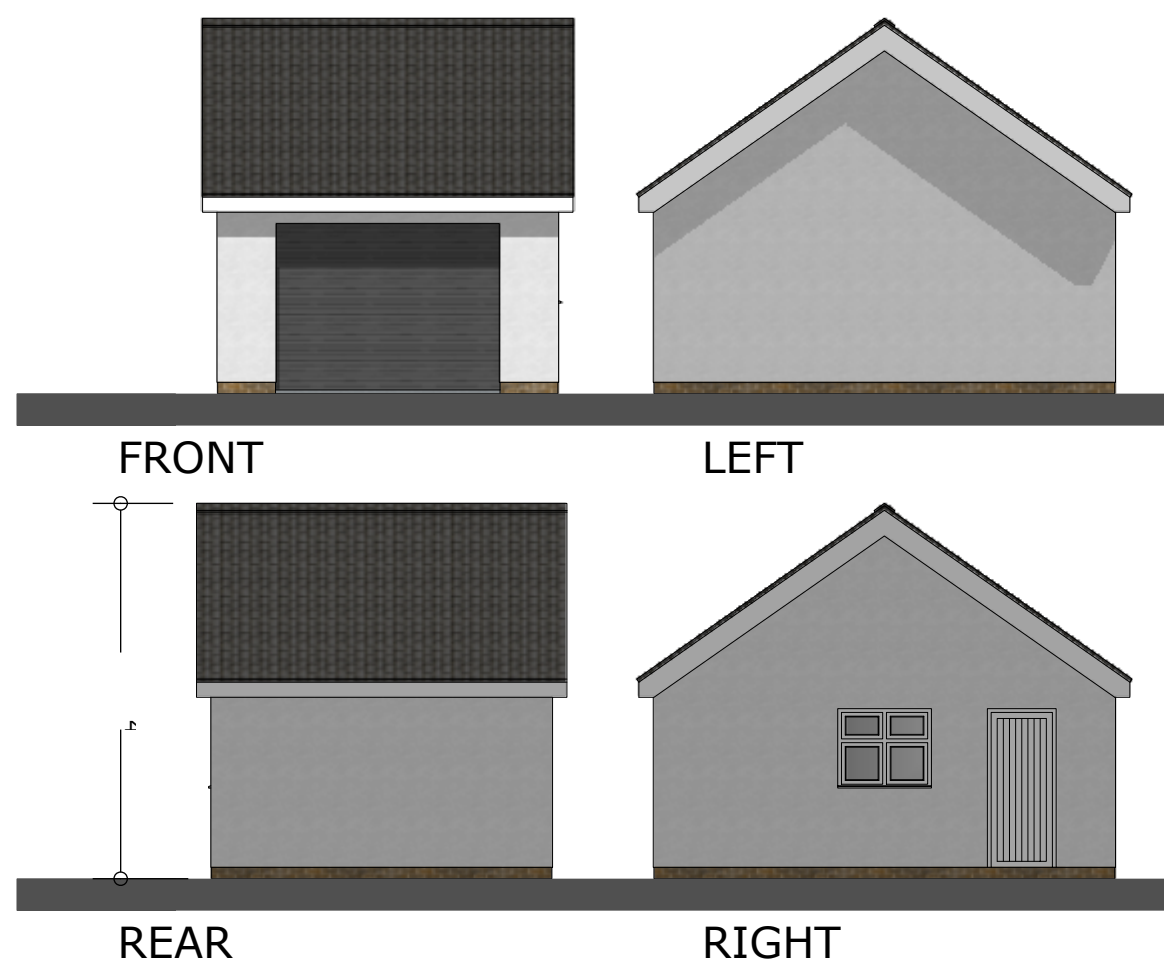


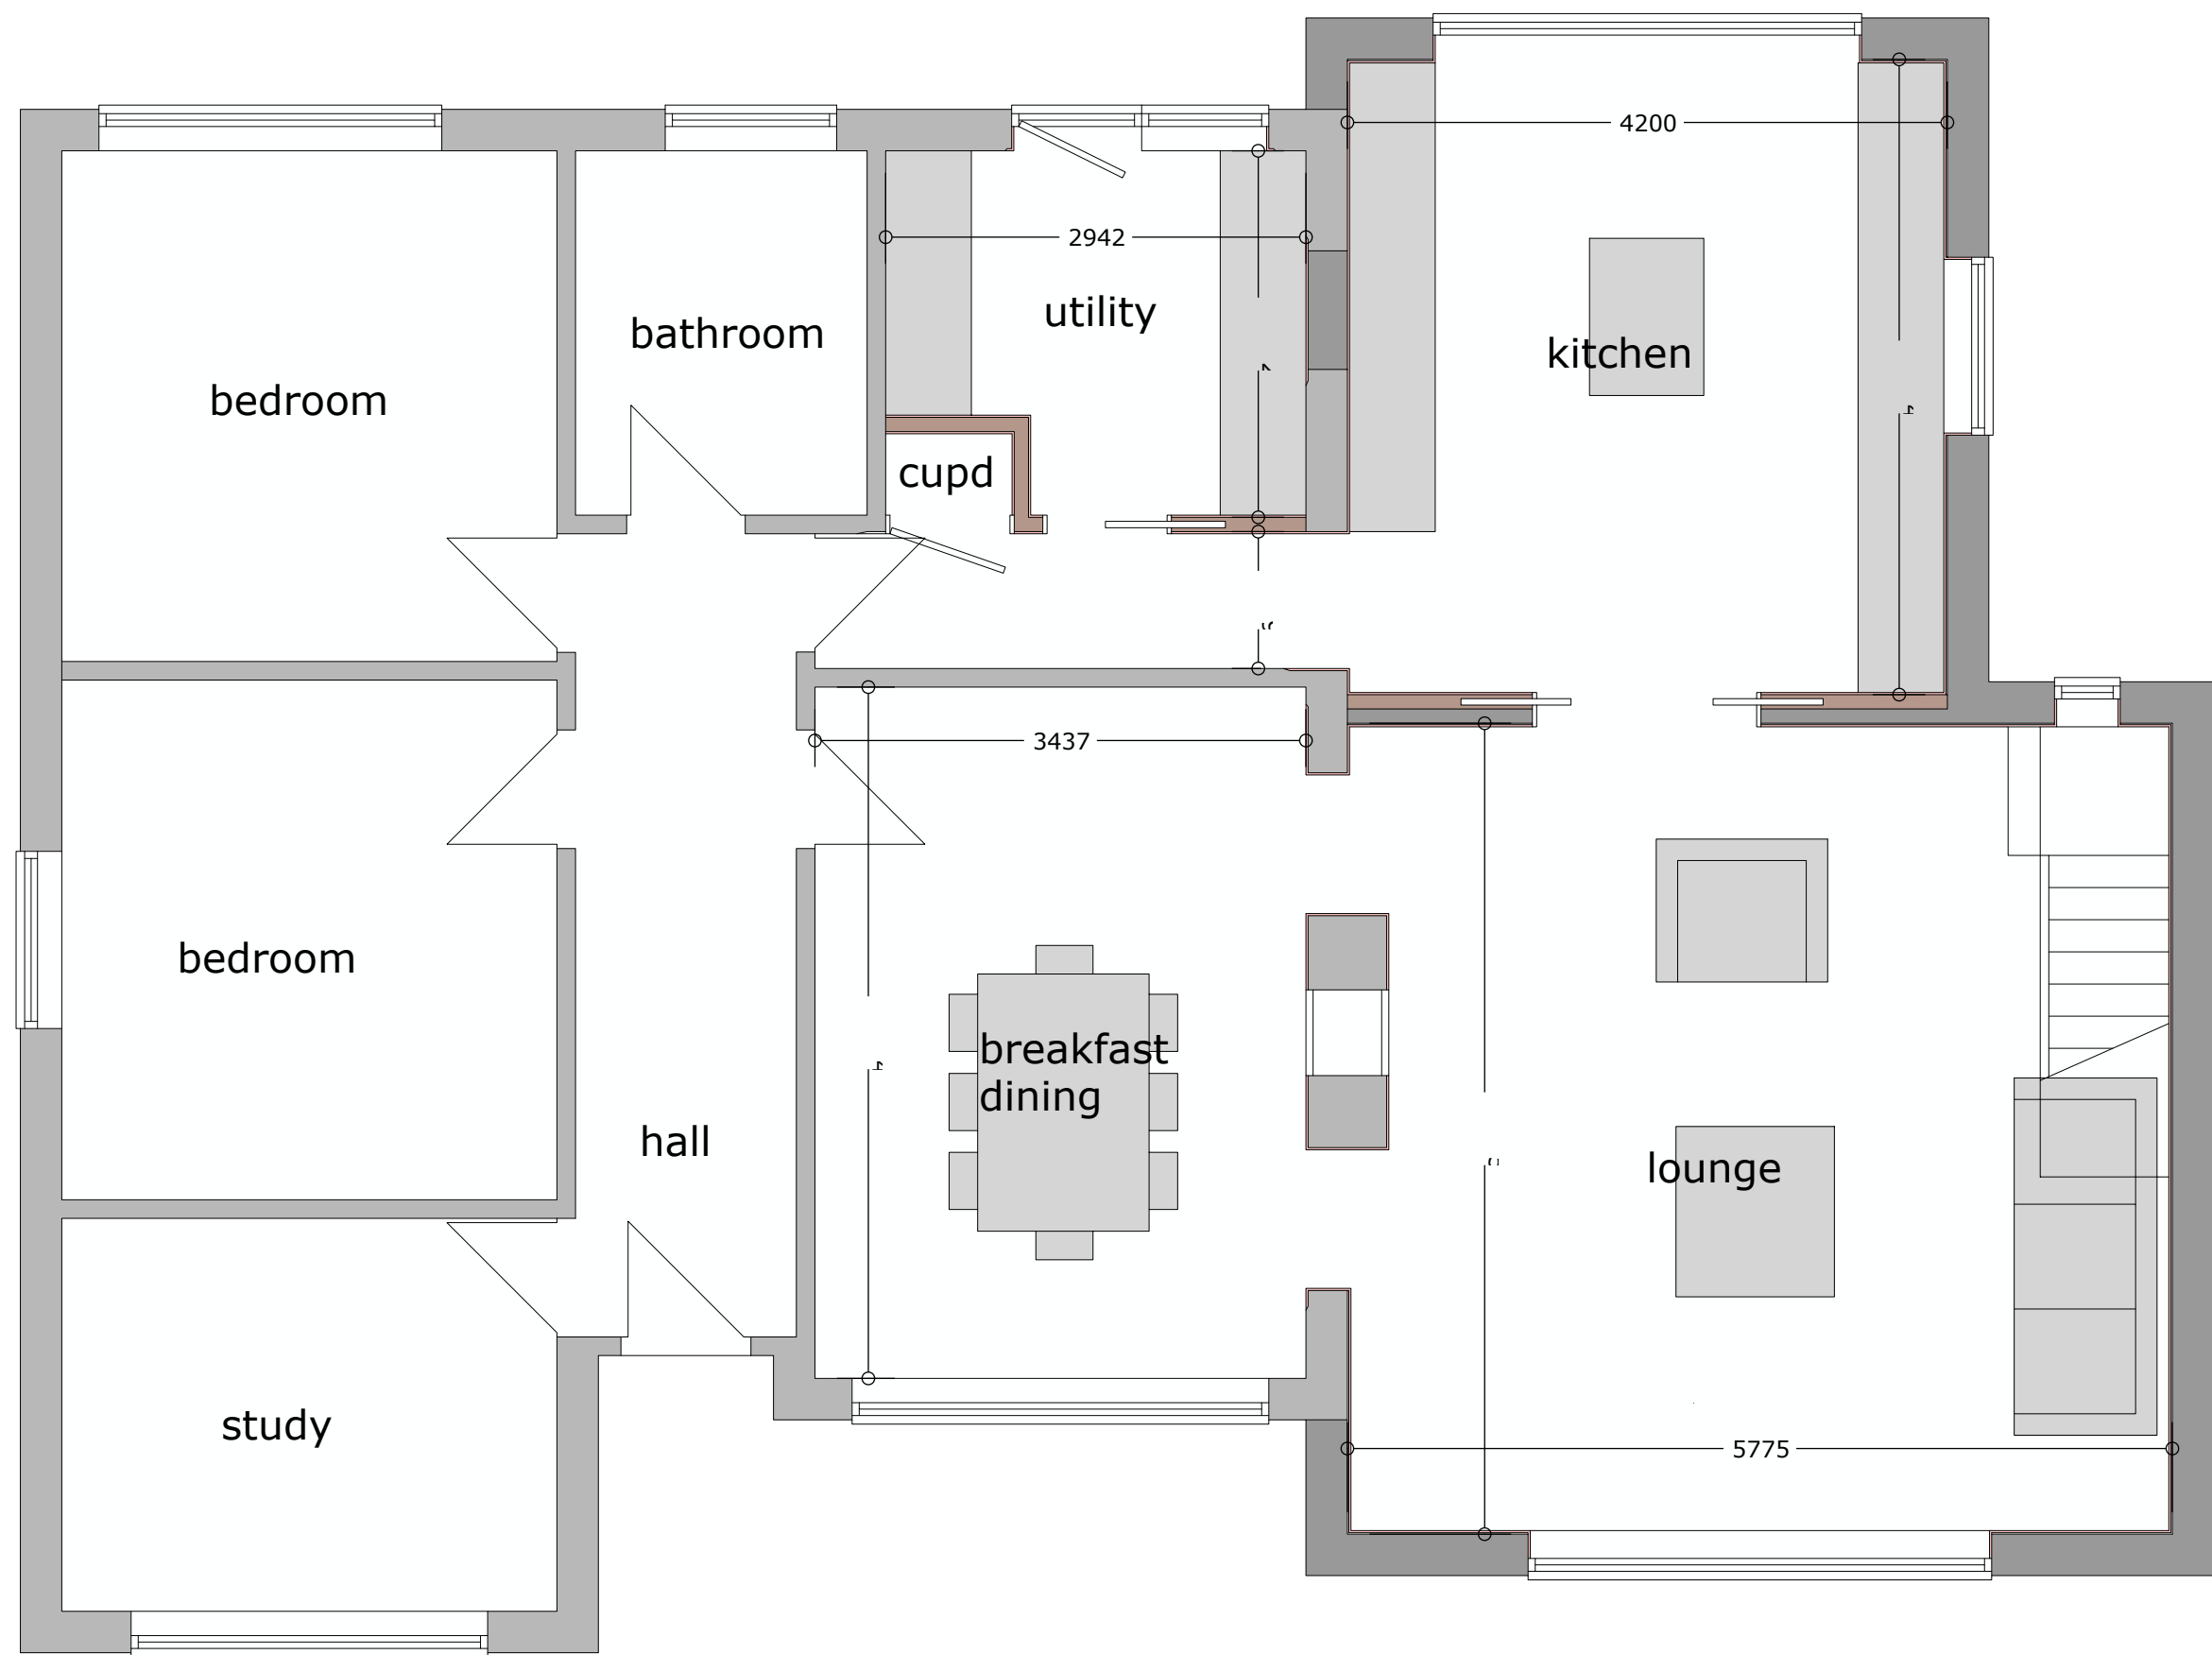

GARAGE FLOOR PLAN

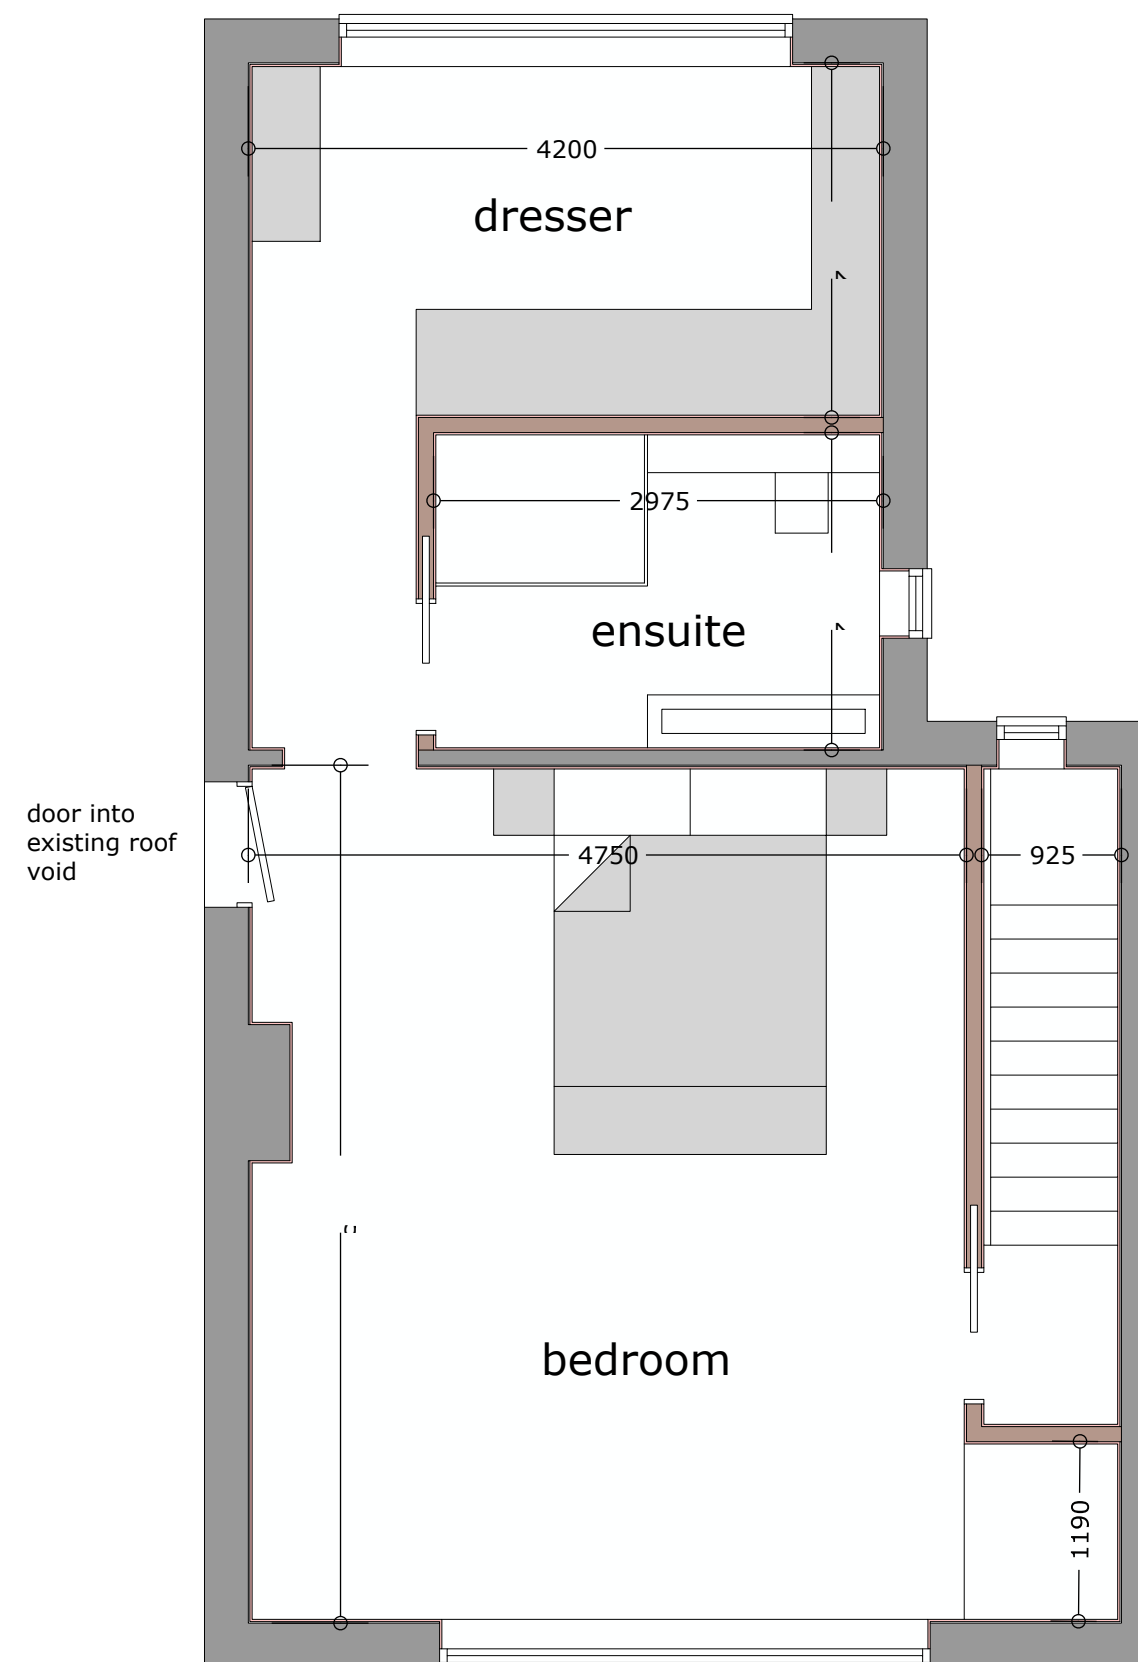

GROUND FLOOR PLAN

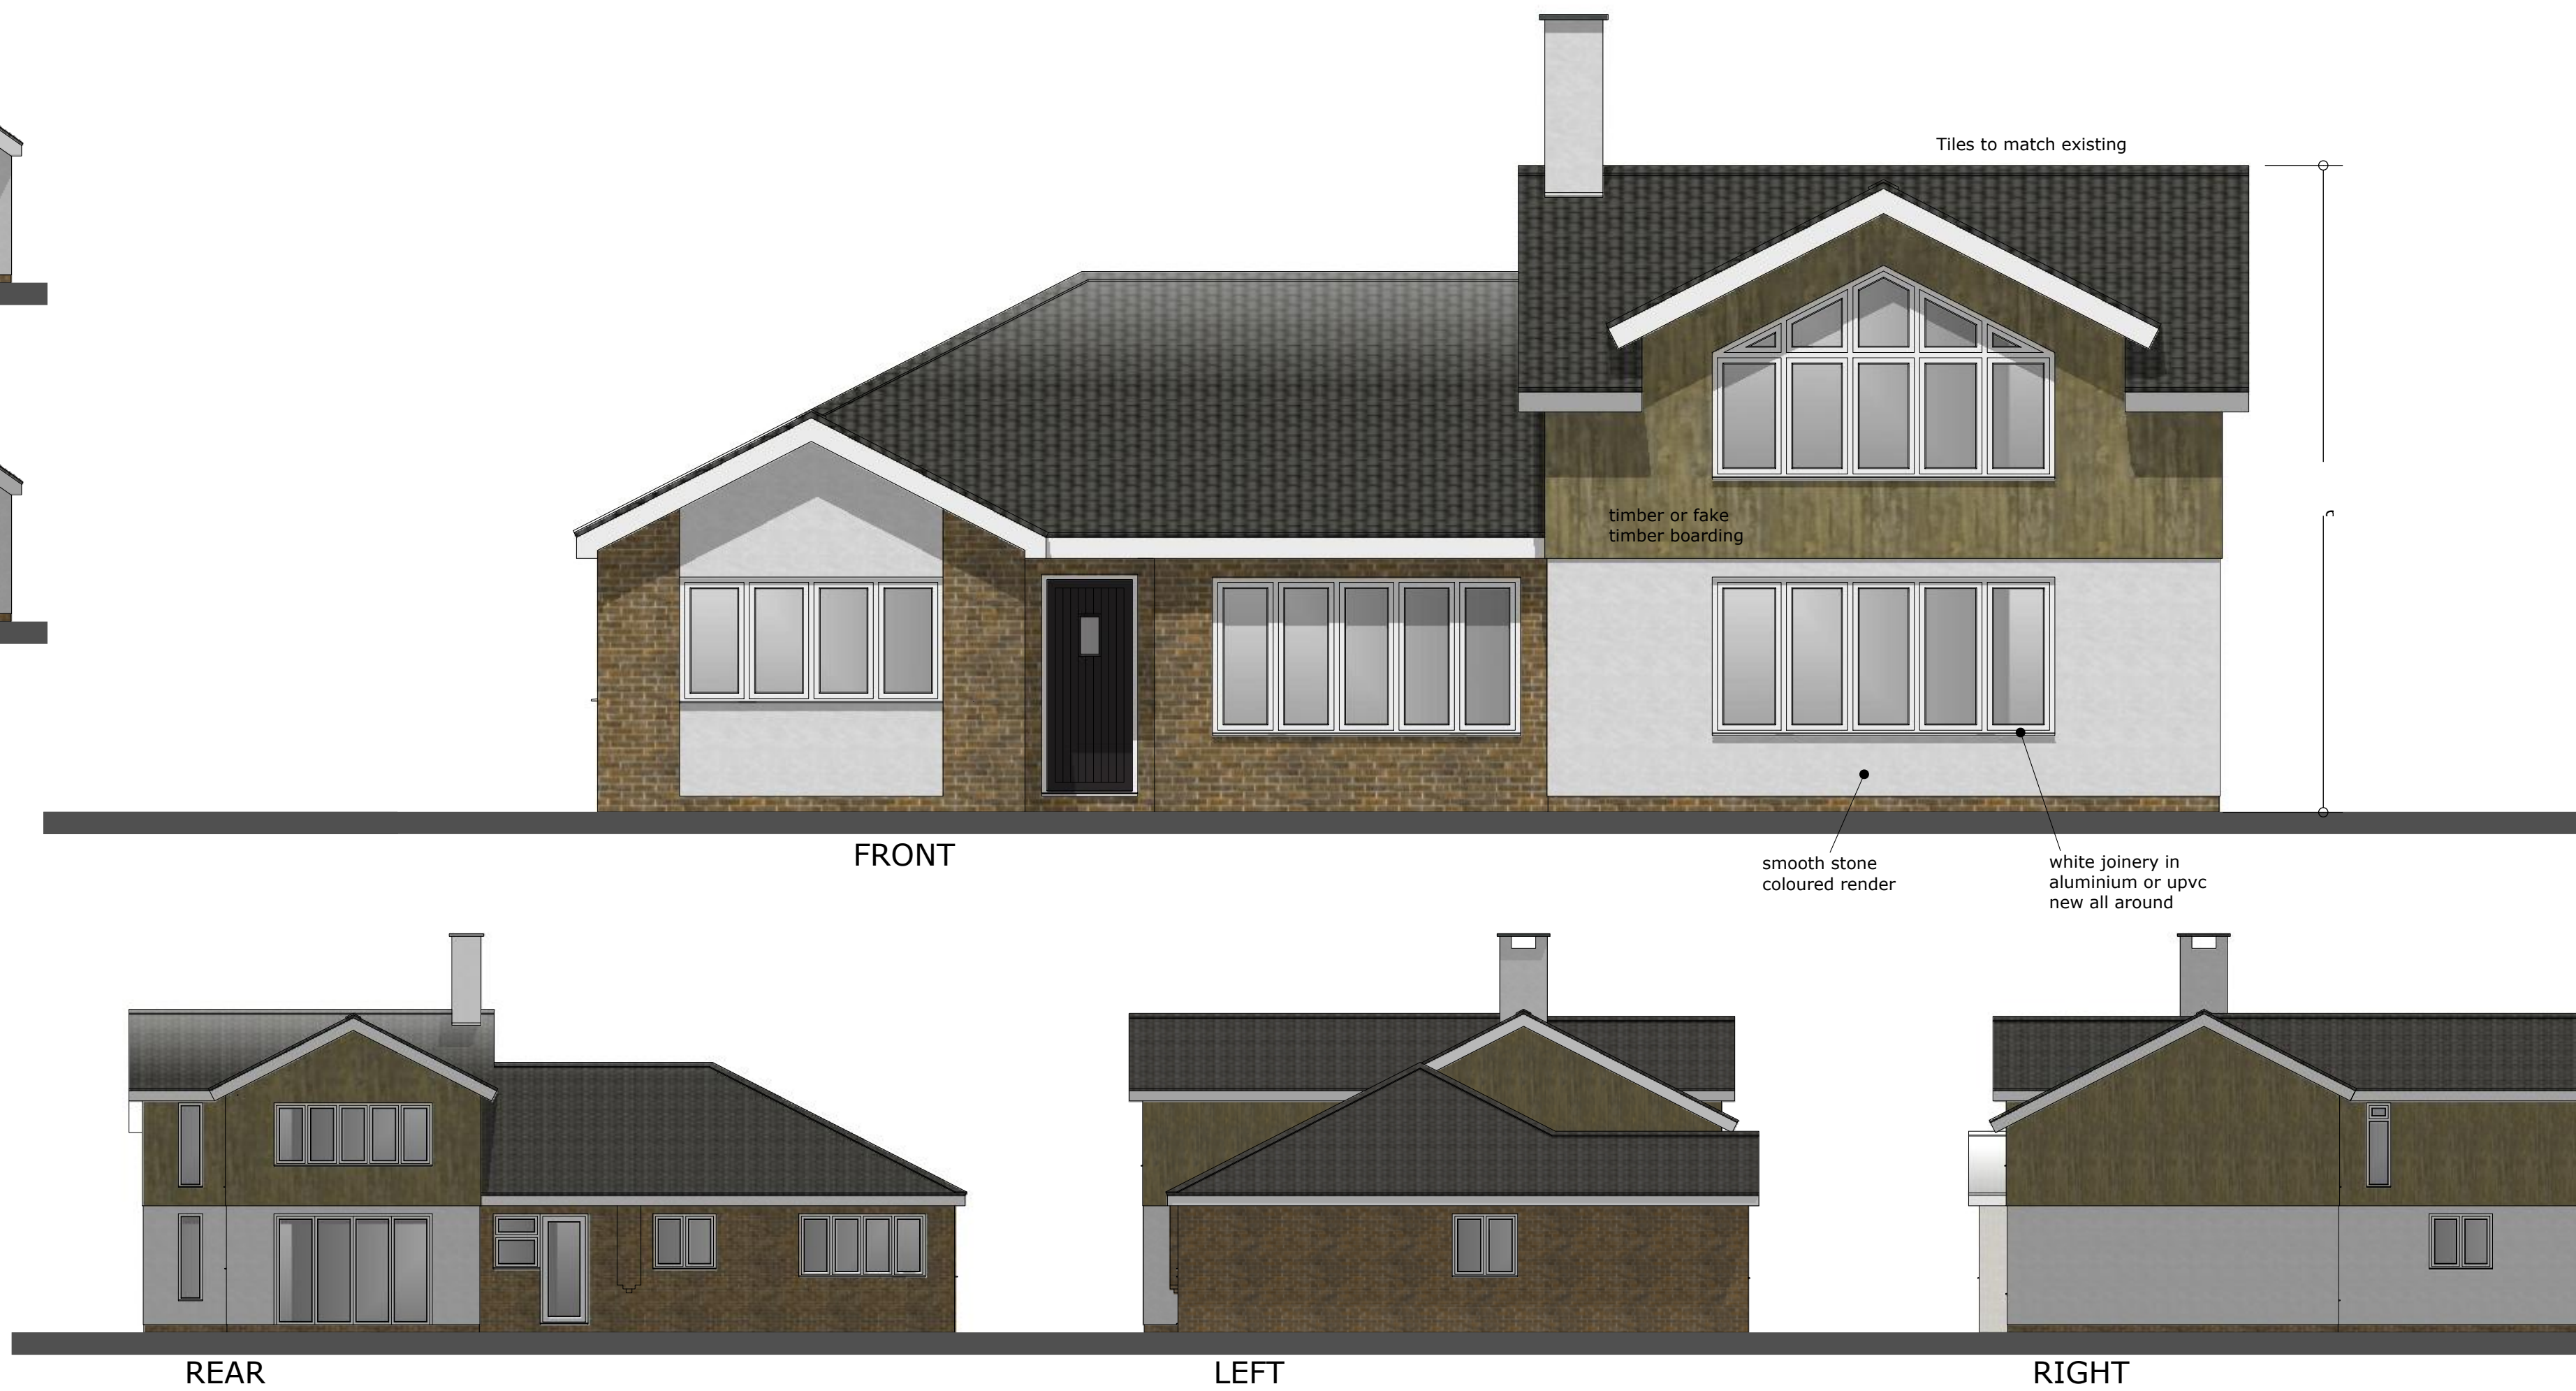

FIRST FLOOR PLAN

BY G S S M R M R
ROF D ANWORC)tu (so VERDS BERBAF
TASNOTA ER AID AN\$NOSI EN EXT SEBO

PLANS AND ELEVATIONS

1/50 1/100 10/9/20

J136-PL 2A

Julian Warrick
Architectural Design Consultant



Email: julian@jwarrick-design-cons.com
Tel: 01775 820123
Mob: 07849 652067
JulianWarrick.co.uk
Houzz.co.uk

8 Beech Grove
Donington
Spalding
Lincs
PE11 4XQ