
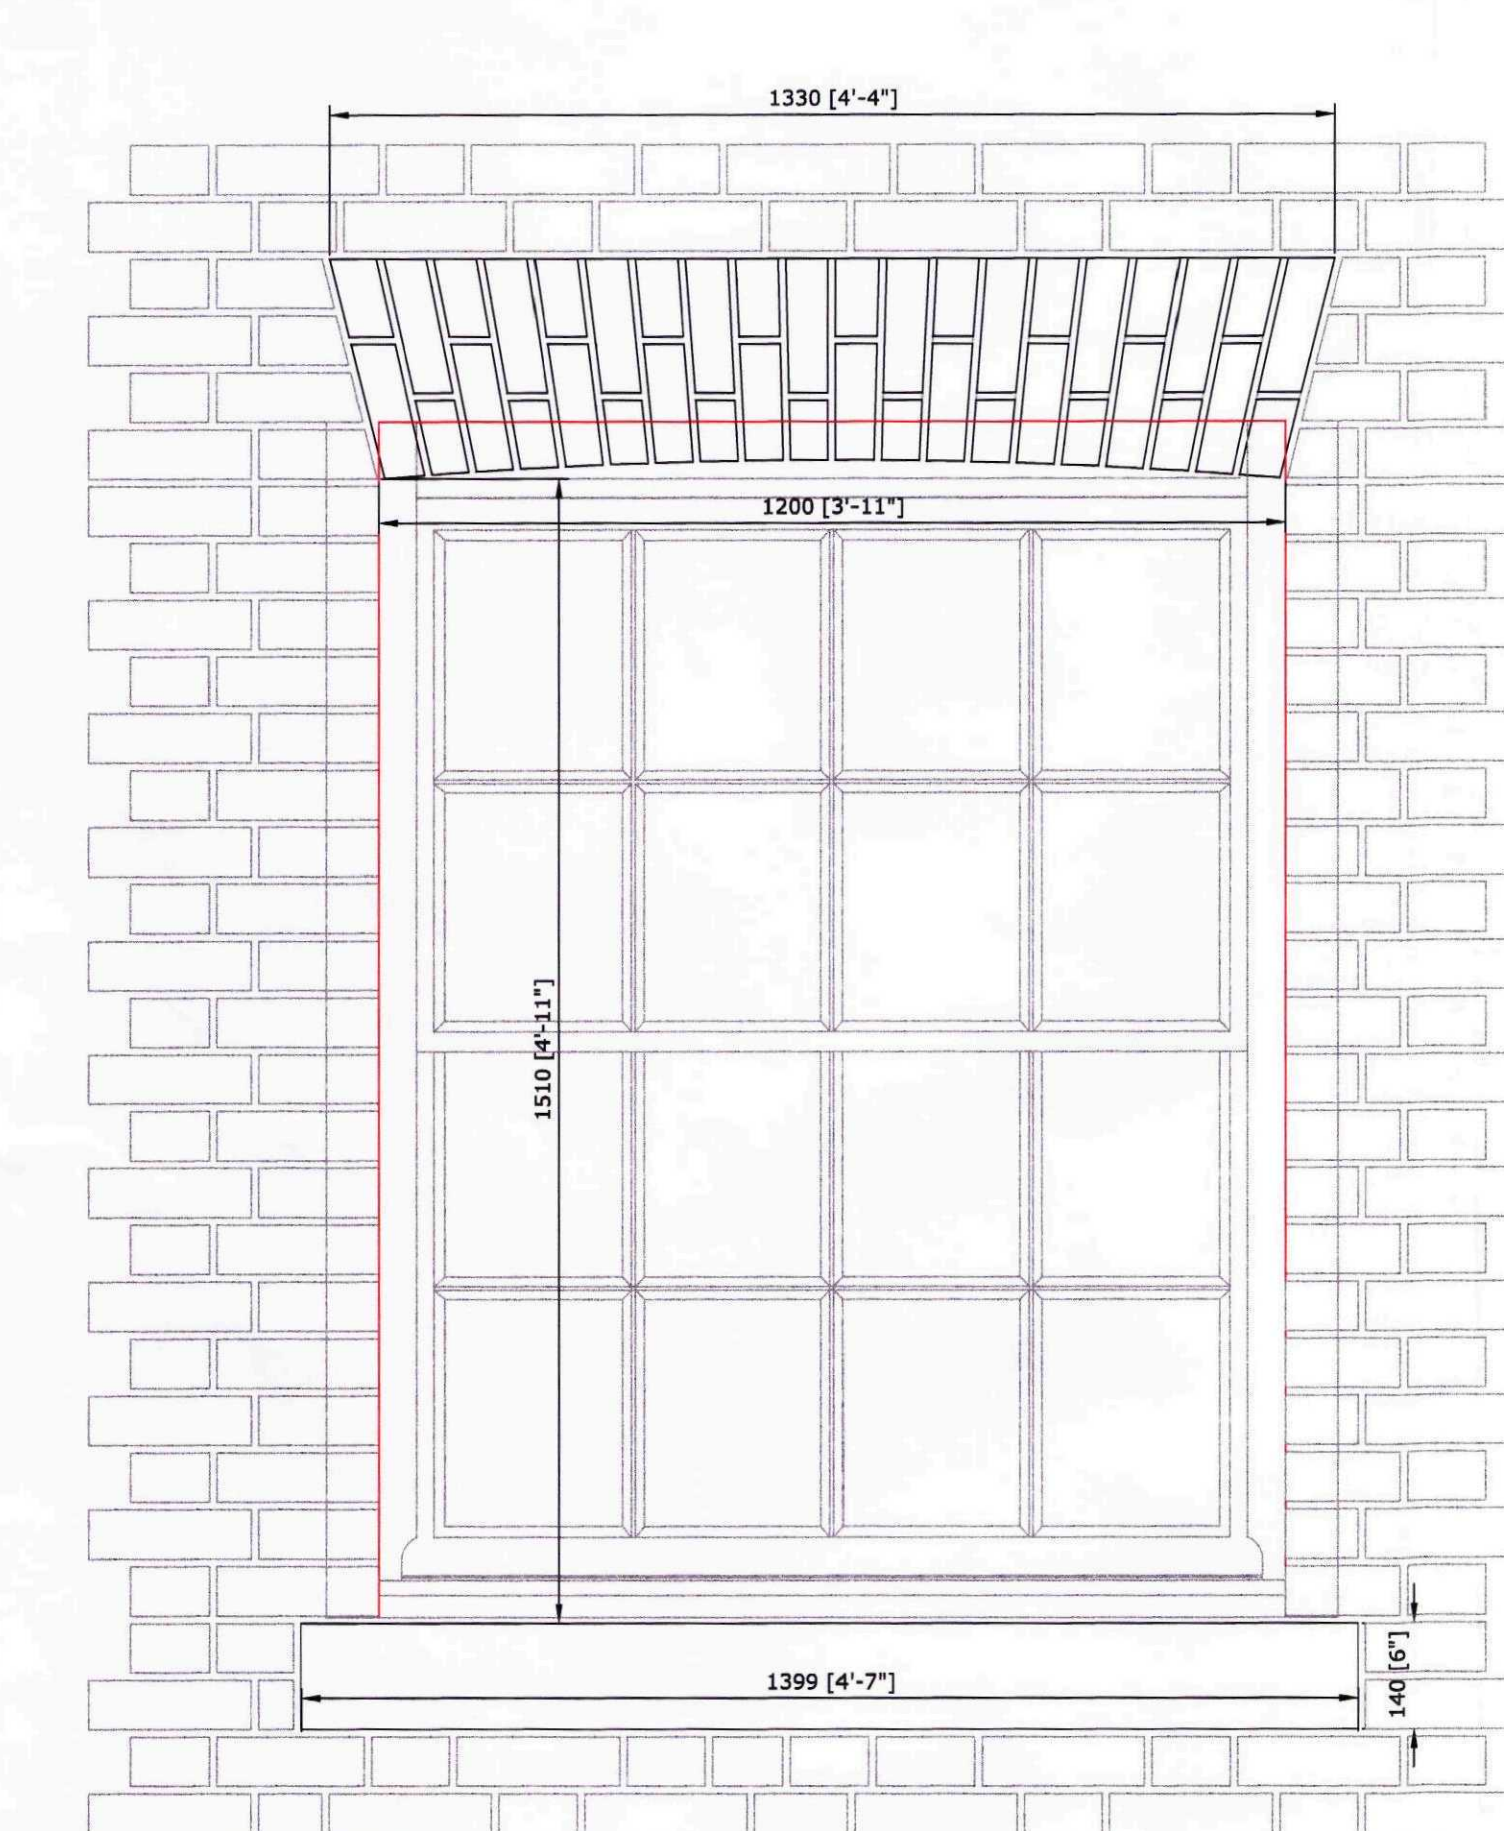
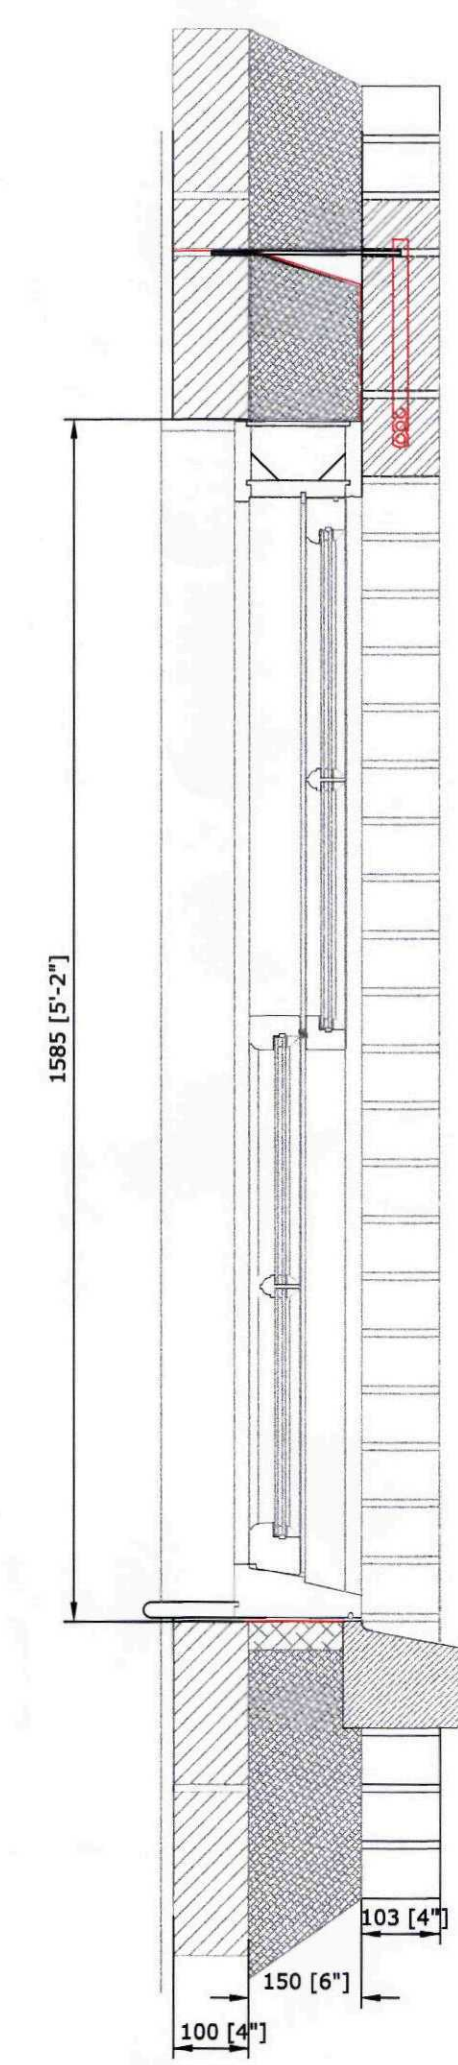
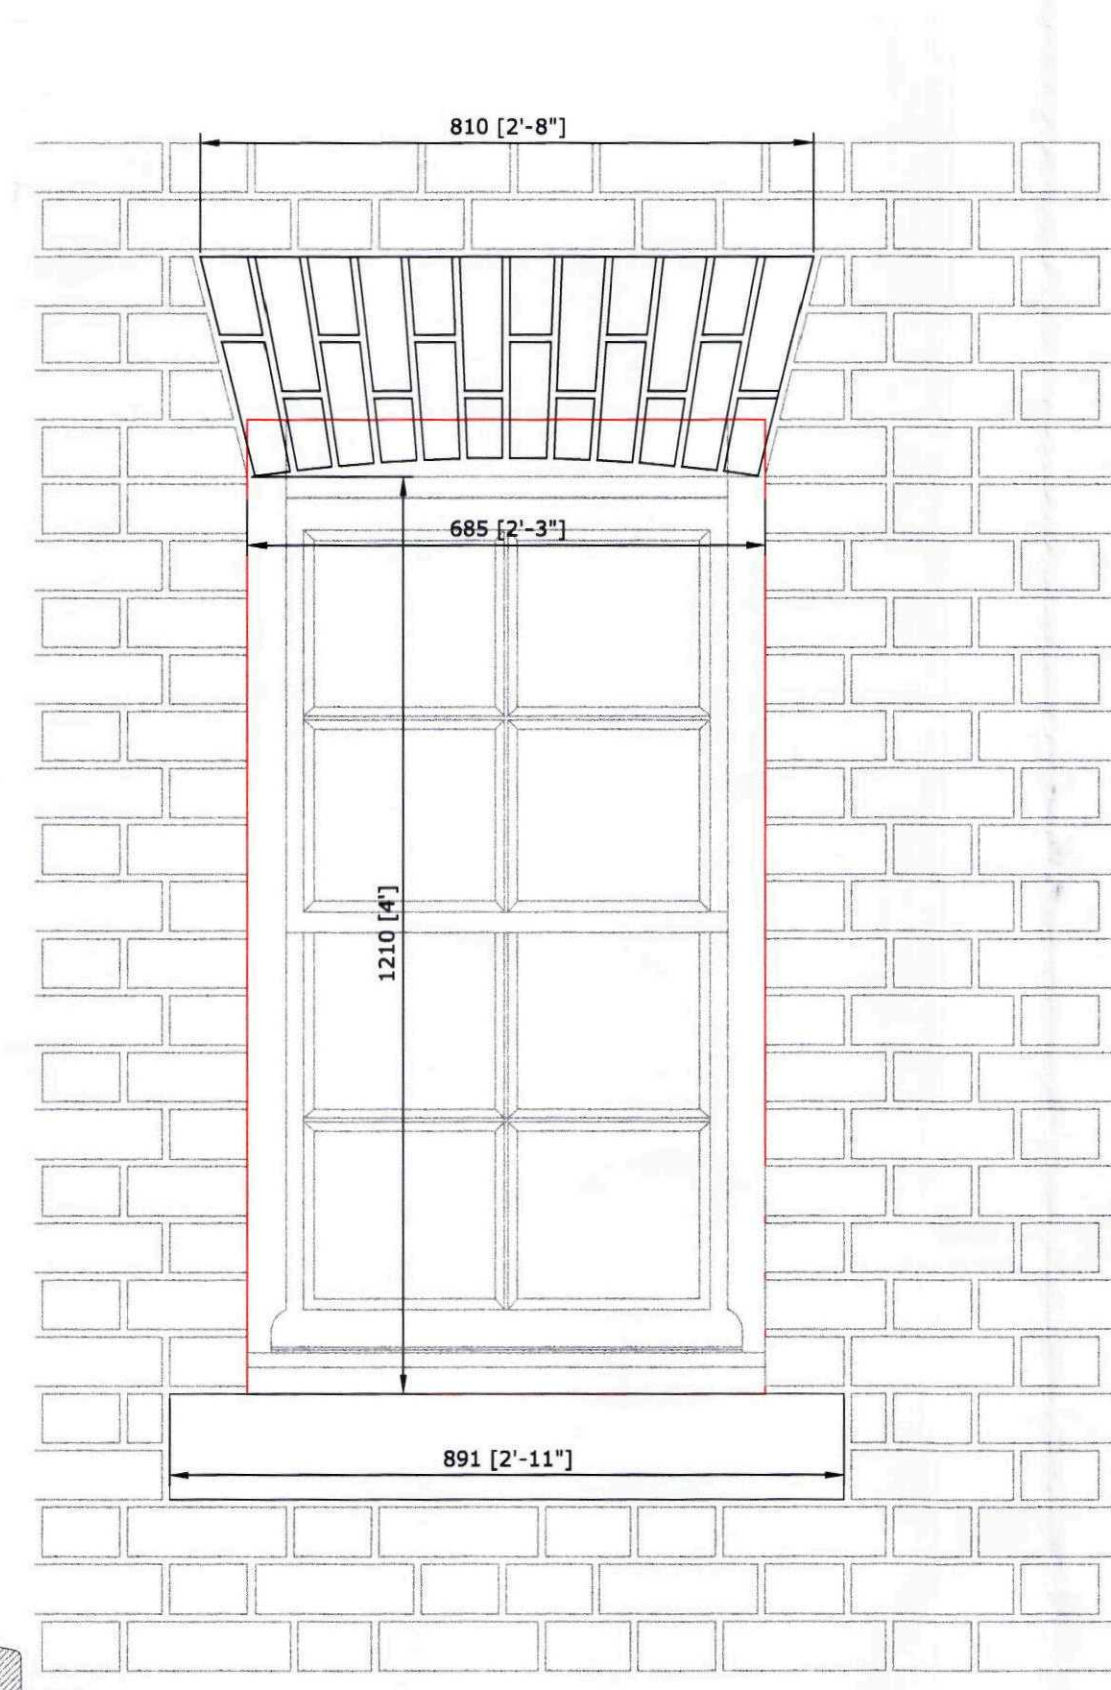
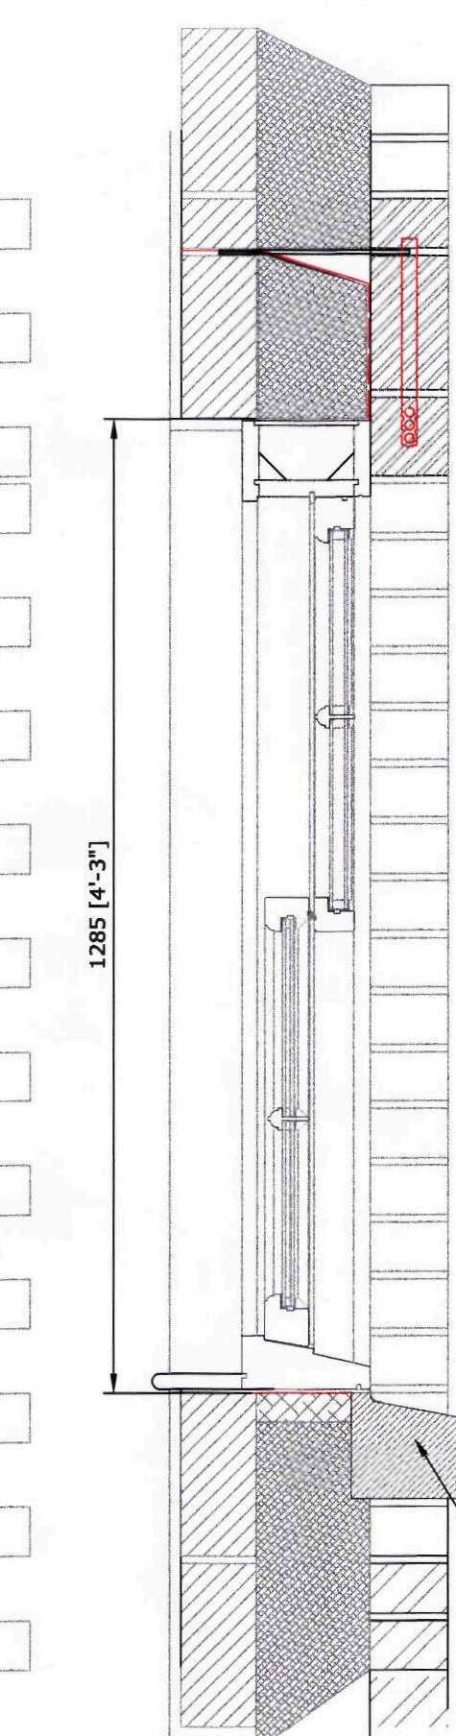
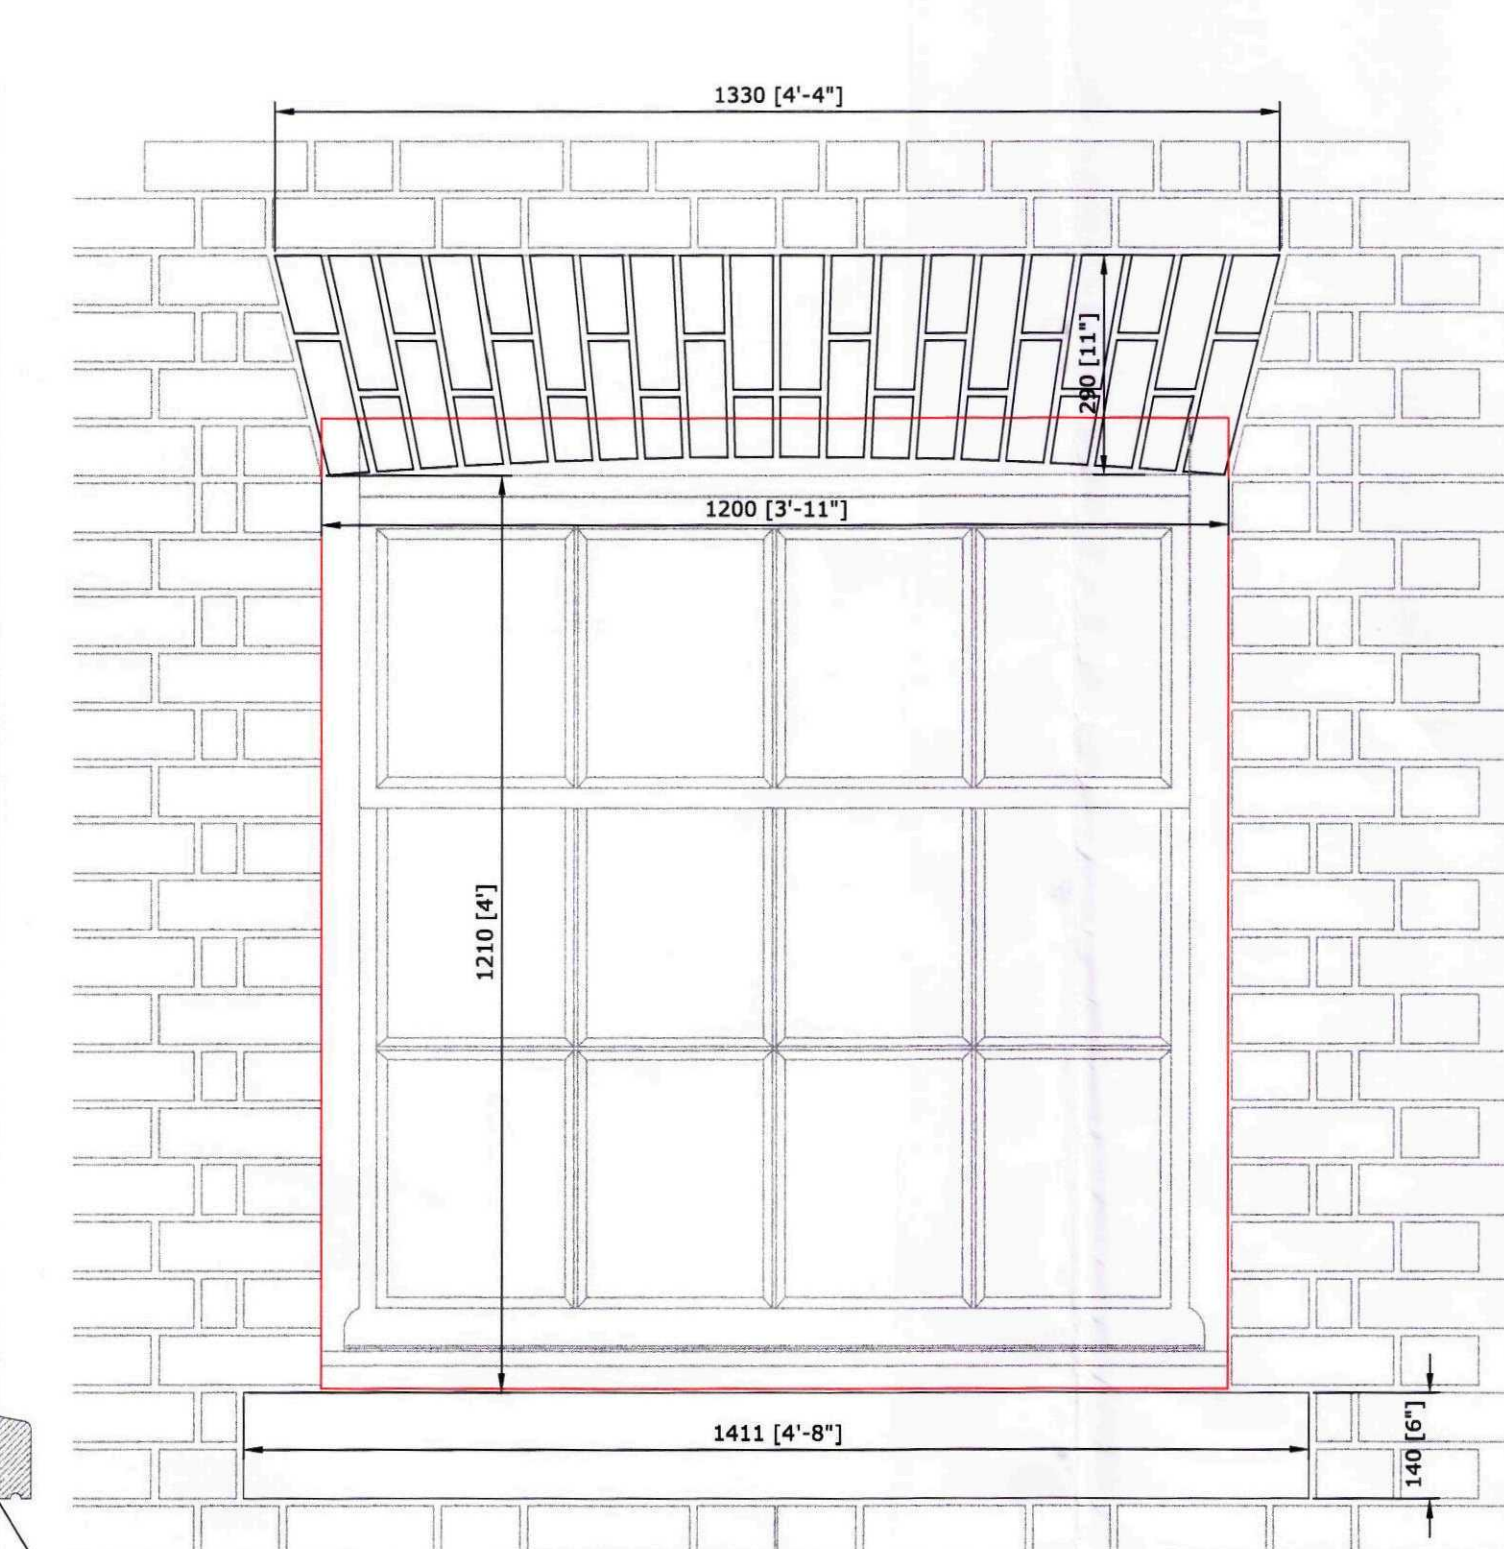
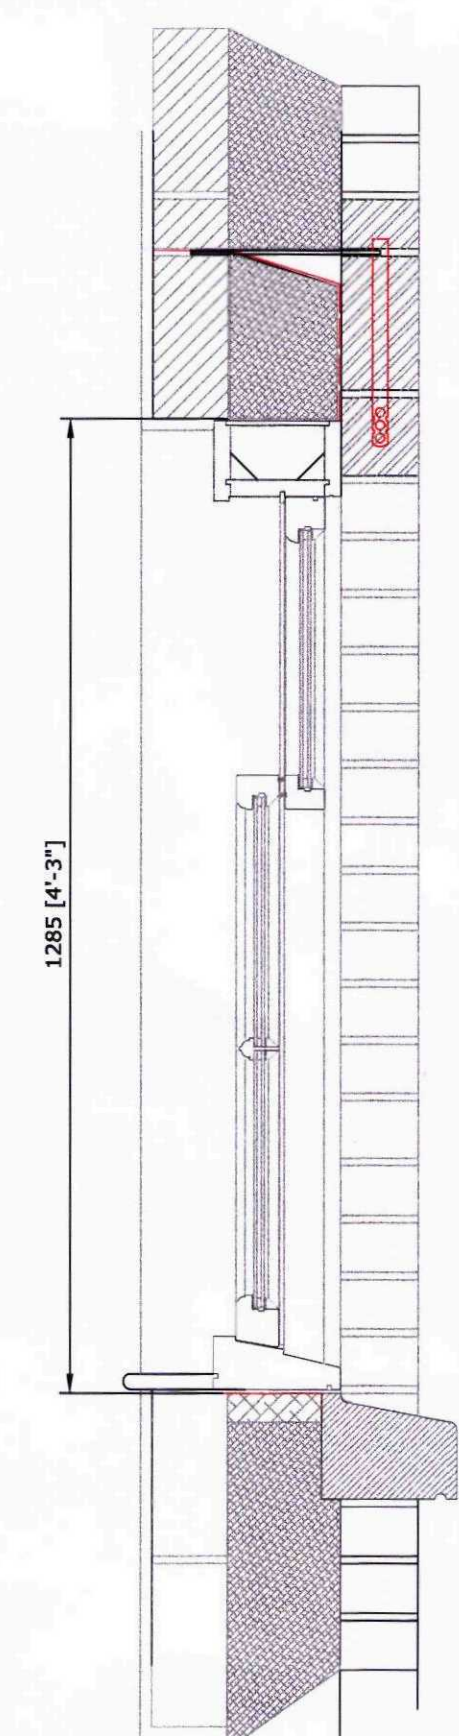


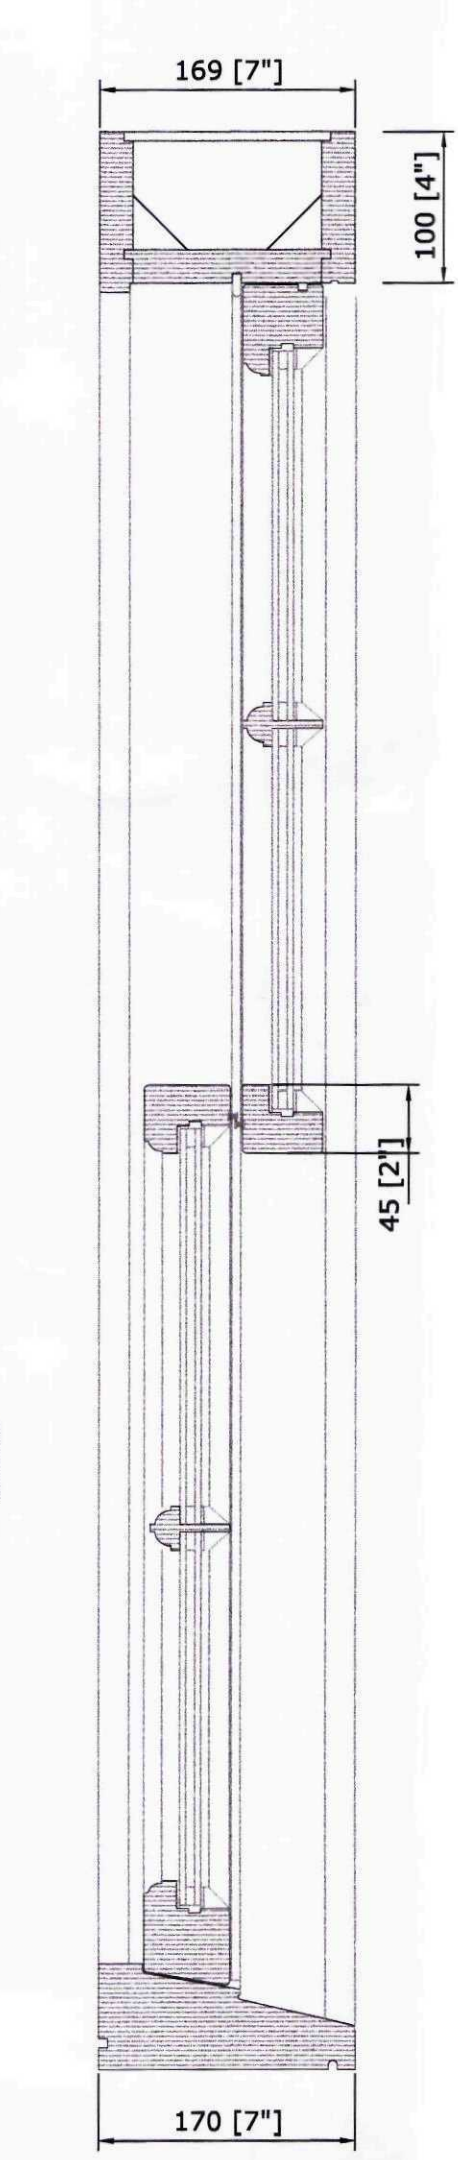






Window Openings
Elevations 1:10 @ A1

B

C

D

Window Vertical Section
Section 1:5 @ A1

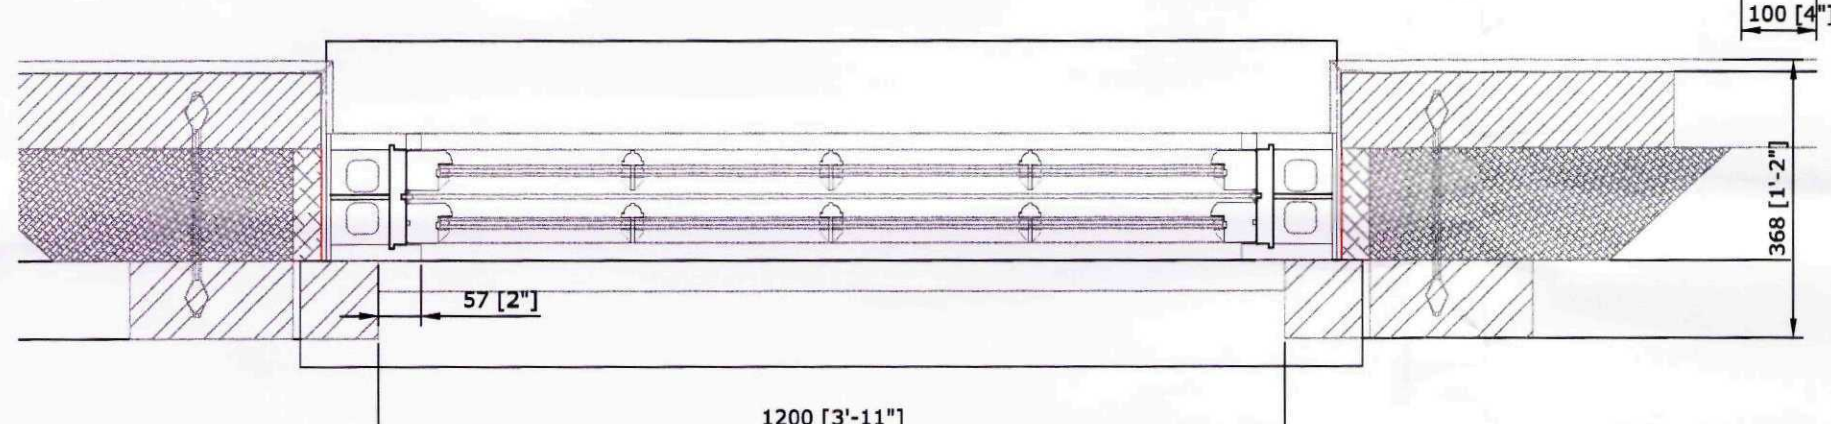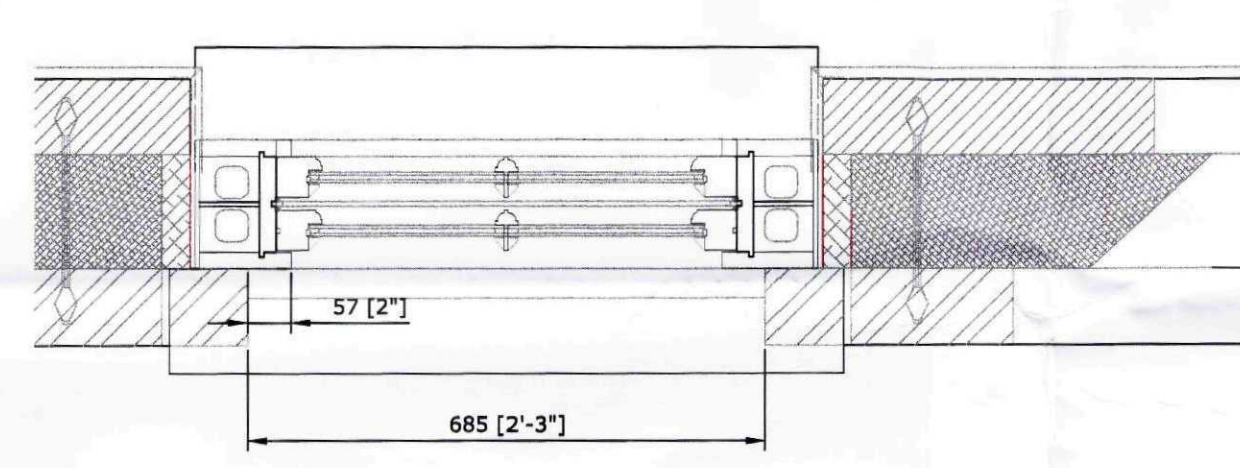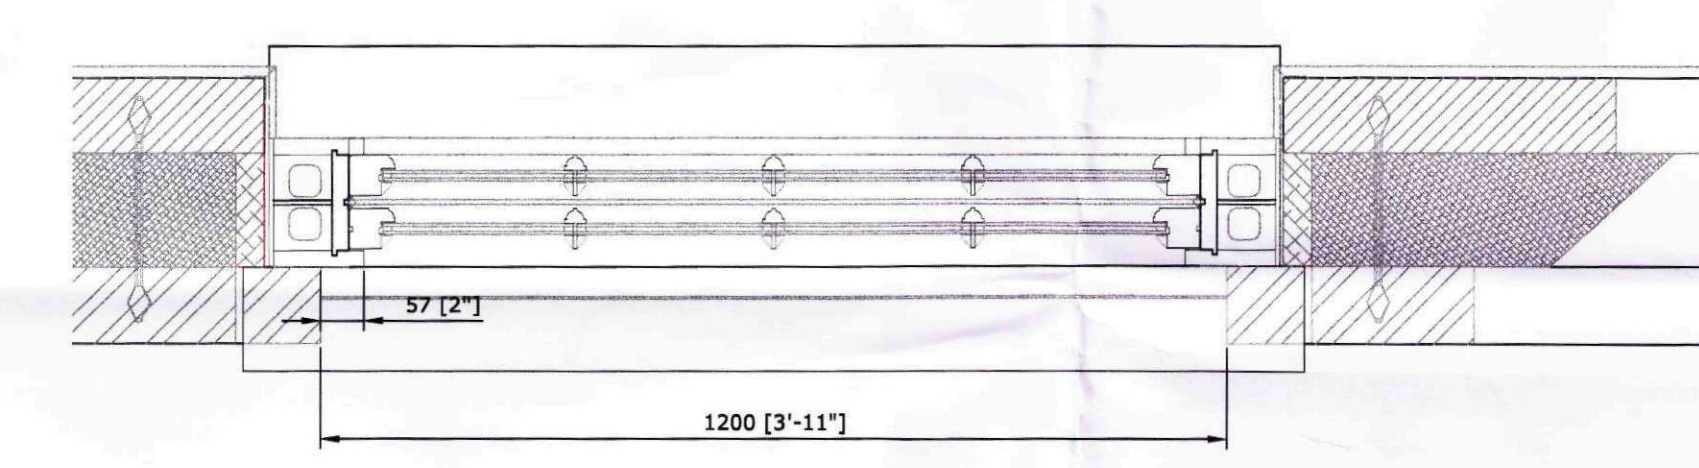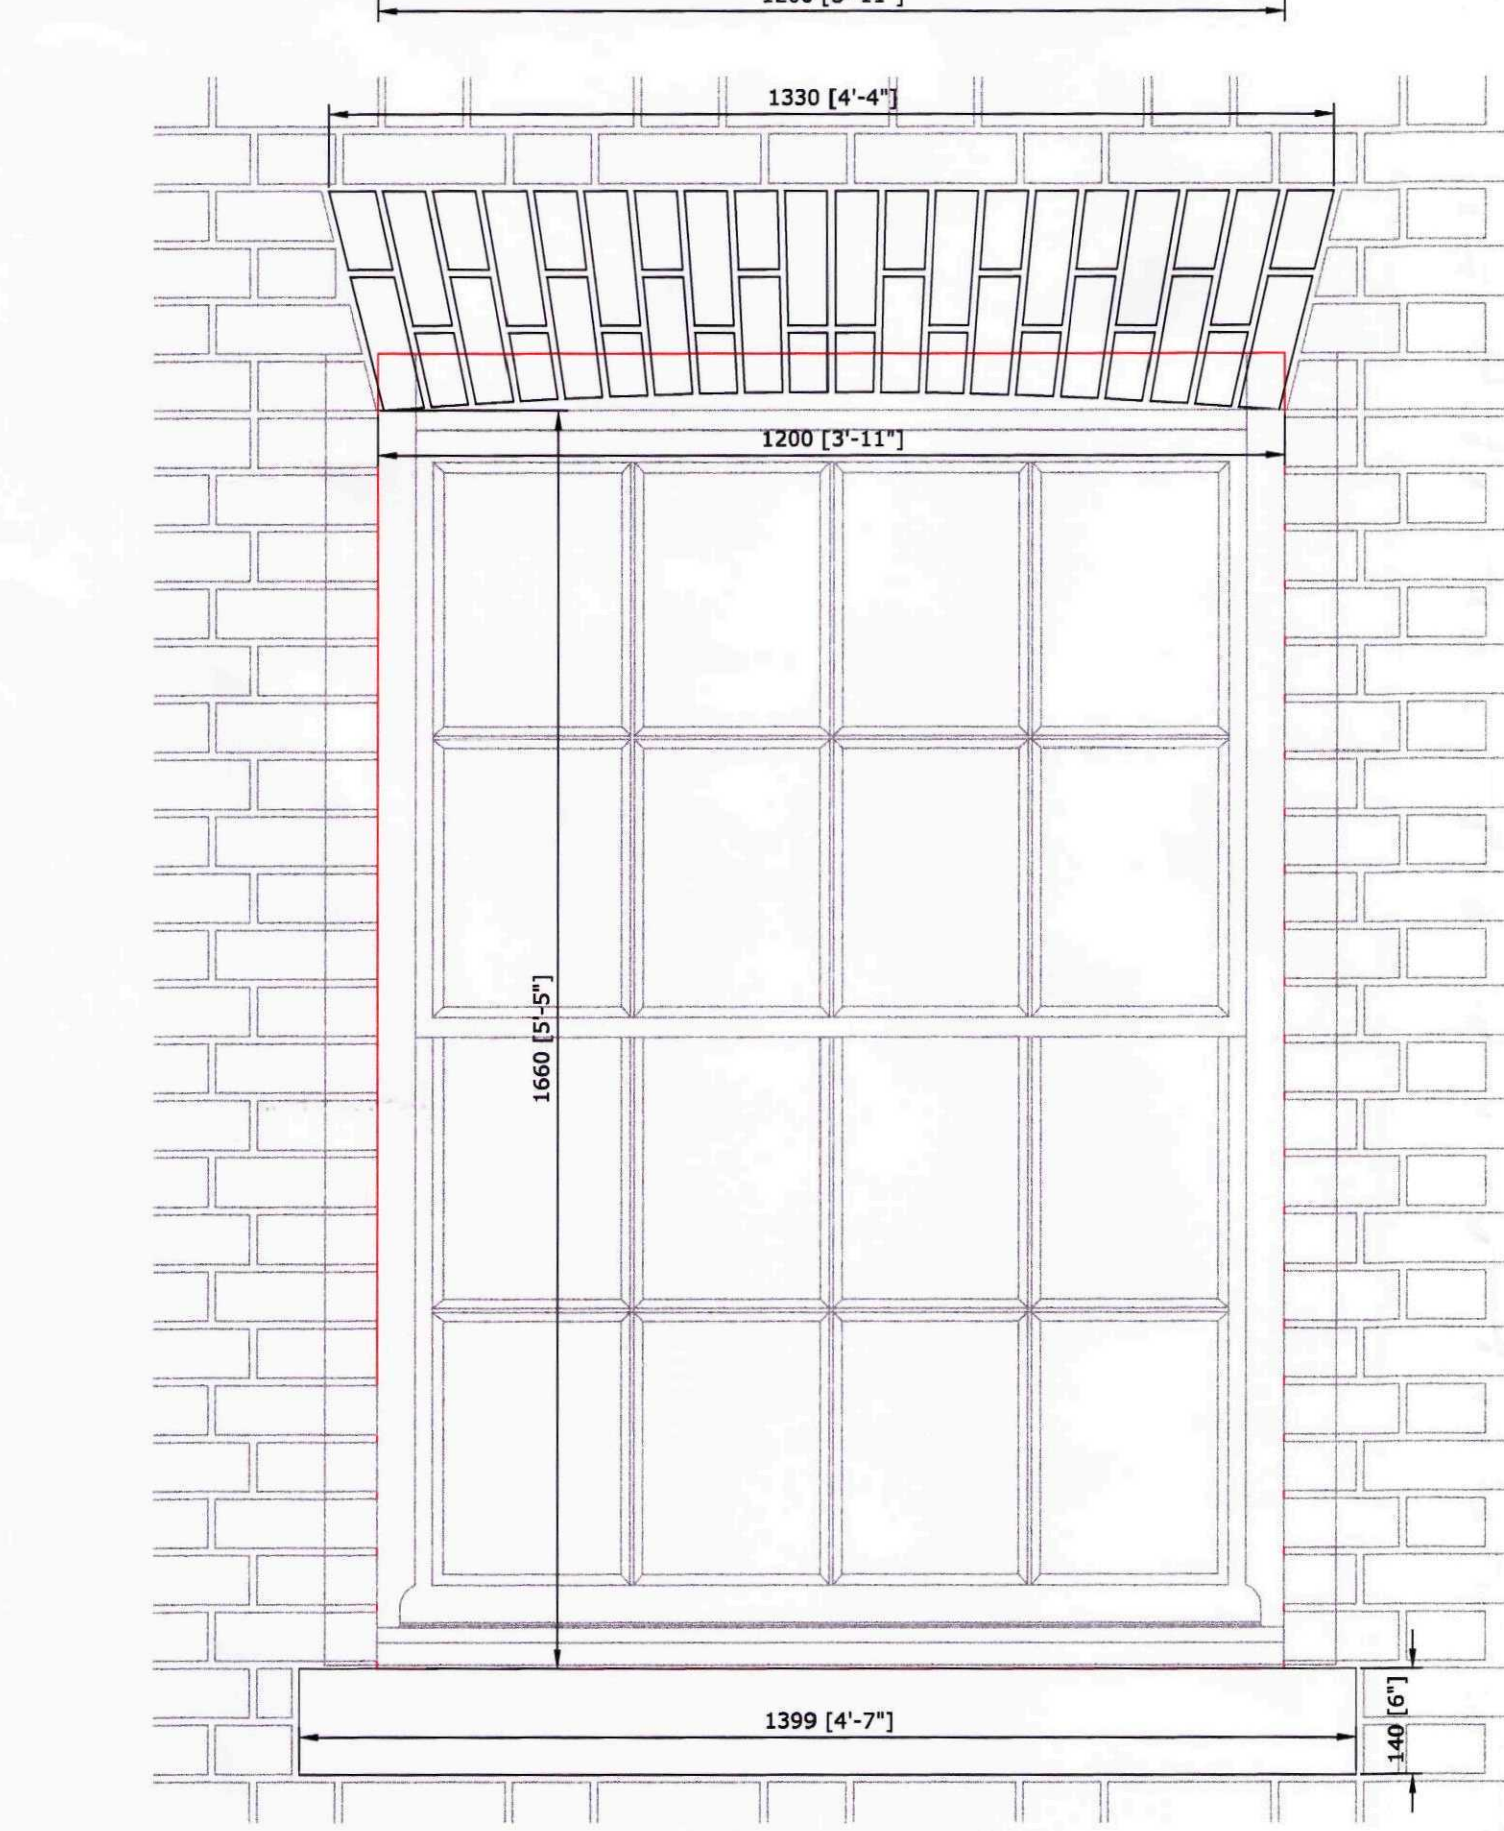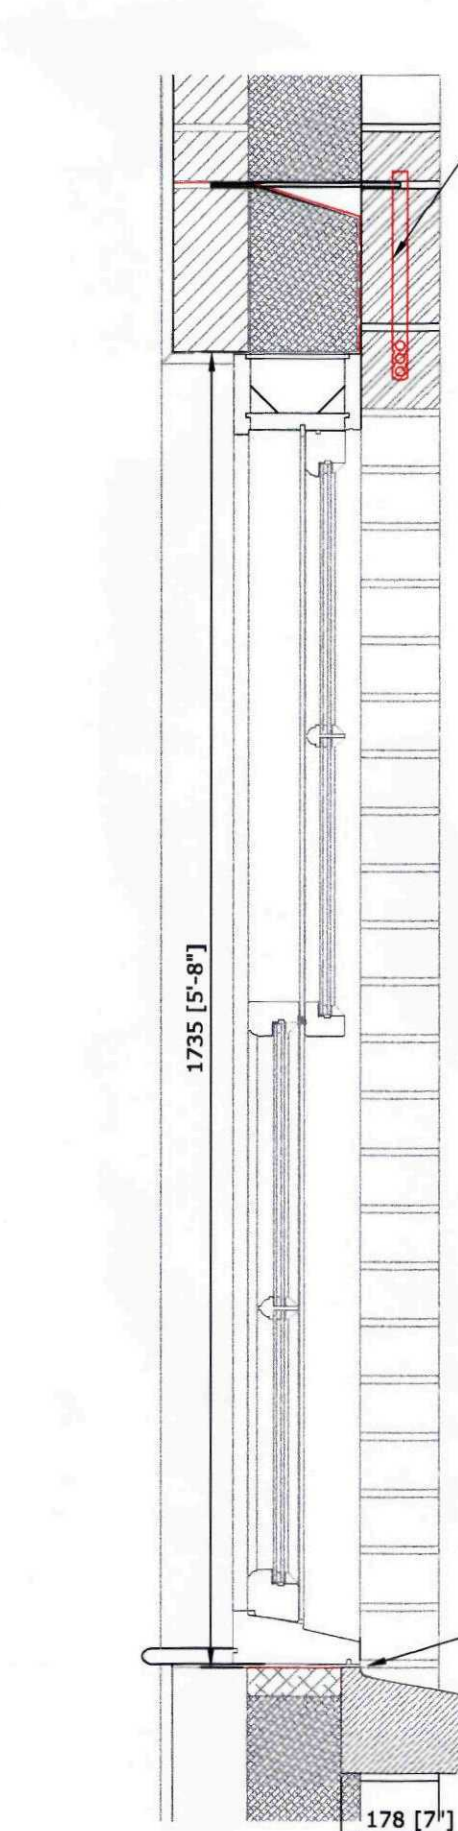

Harvey lintel 'Feature Brick' hanger lintel system.




Window / Door Openings
Elevations 1:100 @ A1

Bespoke Fully Divided Lights / All Bar Sliding Sash Windows. Primed and finish coat painted in high build 'Buttermilk' gloss. Softwood construction / weighted system.

14mm Slimlite Krypton gas filled high performance double glazed sealed units. 4/6/4

Balance box frame.

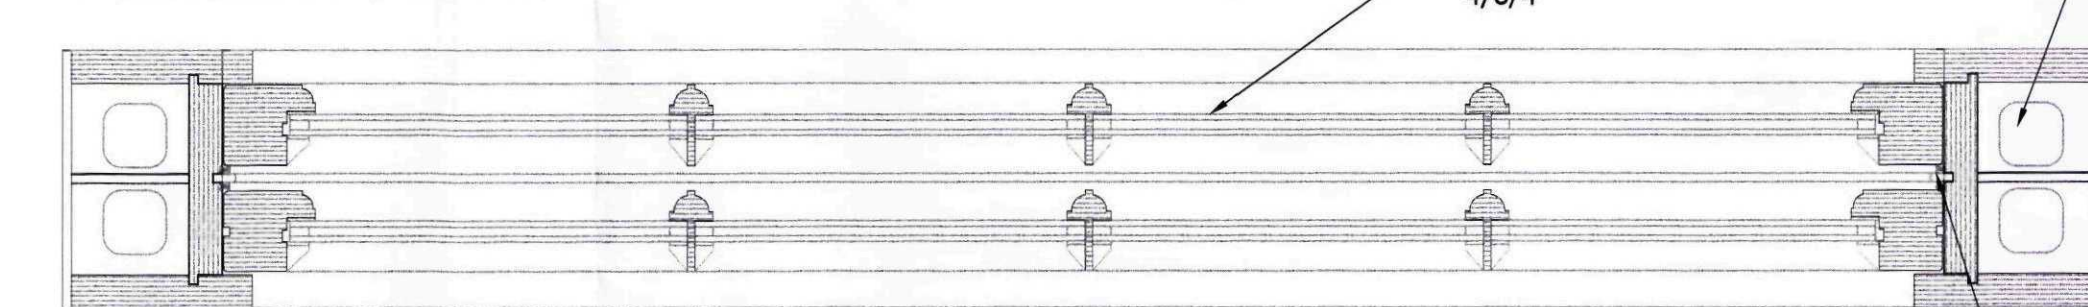

Parting bead with draft seal.

Window Horizontal Section
Section 1:5 @ A1

Code 4 Lead flashing DPC under window cill.

AMENDED PLAN
Ref. A1

SHDC
Planning & Development
25 NOV 2011
Ref: 0763-11

SLR Architectural

SLR Architectural LLP
124 Oxney Road, Eastfield, Peterborough. PE1 5NG
Tel:- 01733 300166 / 894016

PLANNING CONDITIONS			
Ref.	Drawn	Date	Scales
	JLR	12/09/11	1:50 1:100 1:500 1:1250 @ A1
Mr & Mrs R. Butler Chainbridge Farm House, Postland Road, Hulls Grove, Crowland, PE6 0LZ.			
Proposed New Dwelling Window Details			
178-10-400 Rev D			