



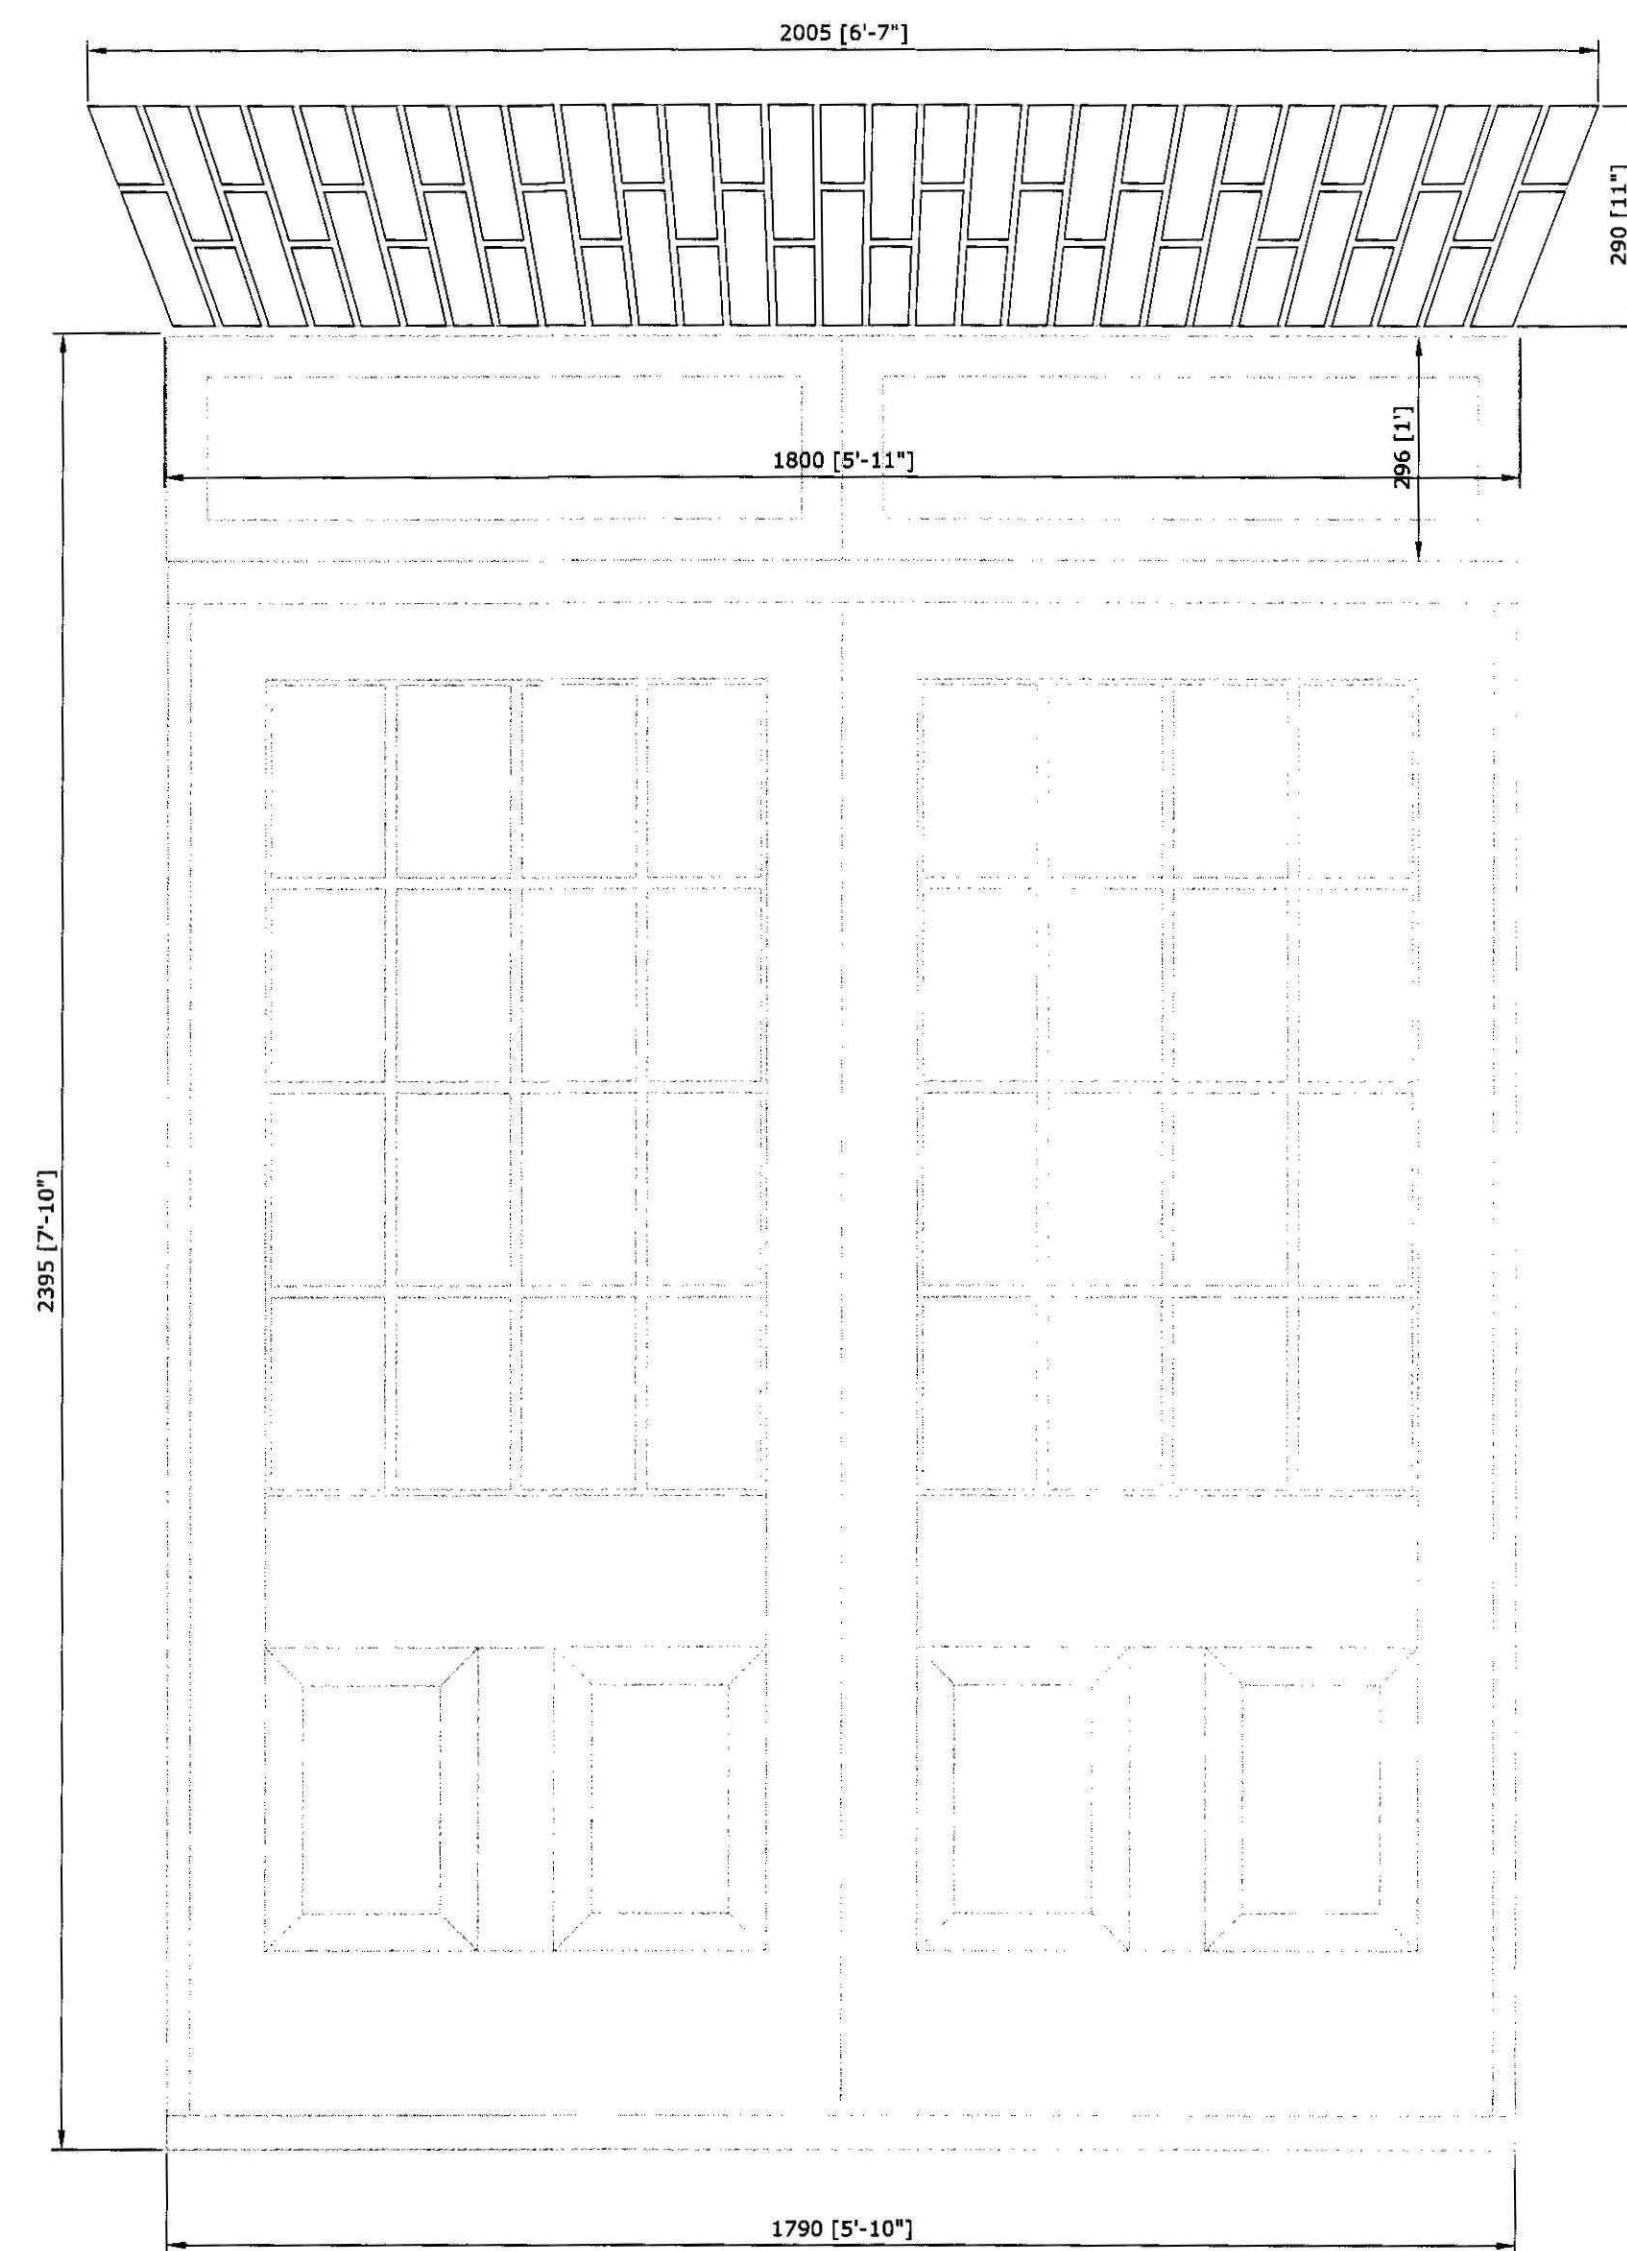


Patio Doors

Door Openings
Elevations 1:10 @ A1

Glazed patio external door set
1978x1690mm in High build Light oak
stain finish


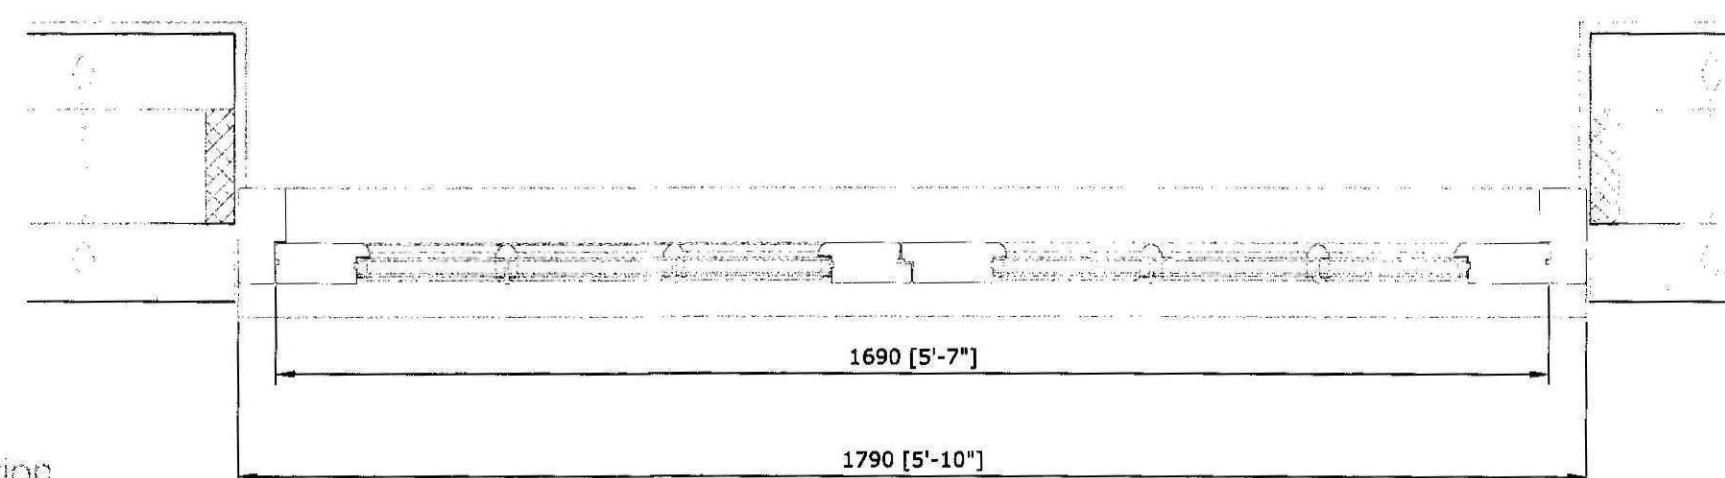


Door Section
Section 1:10 @ A1

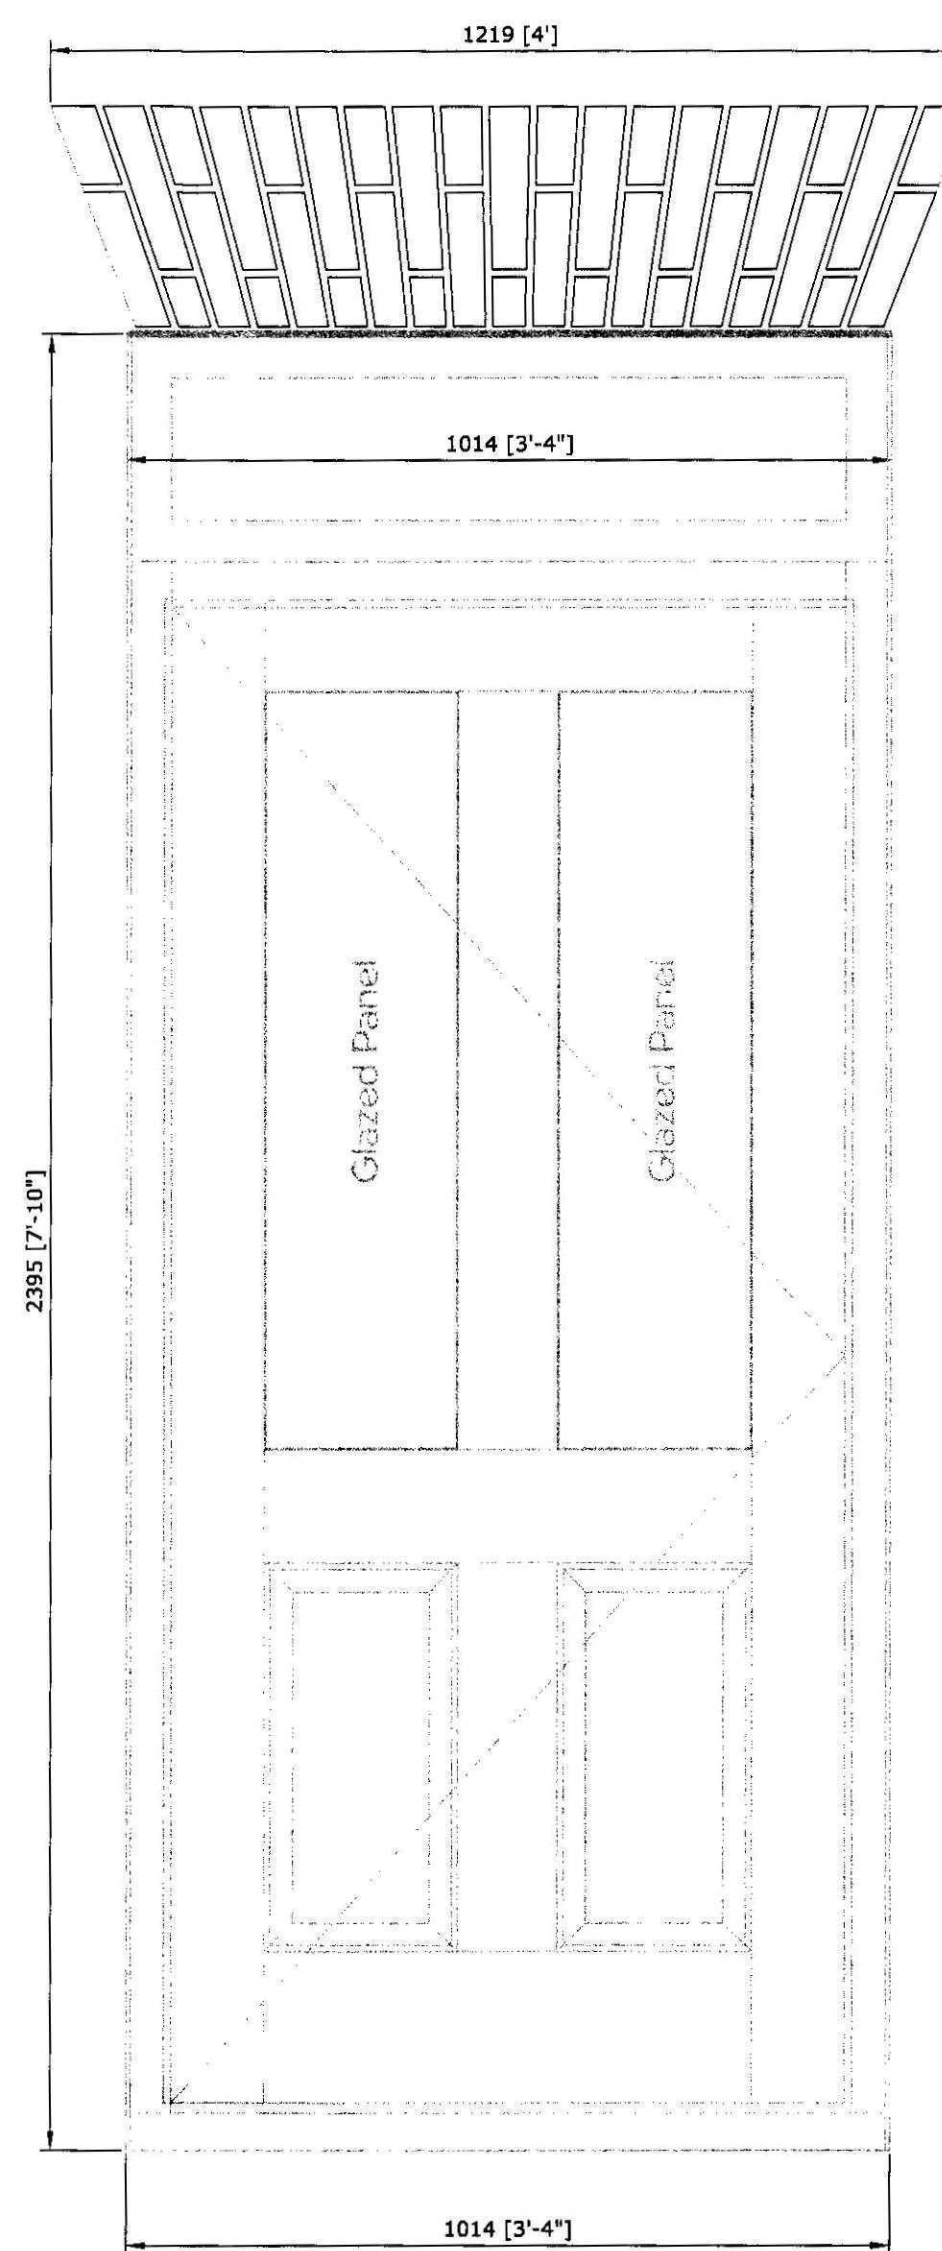



Back Door

Jeld Wen Lancaster Range -
Thornbury 1981x914mm in
Dark Light stain finish

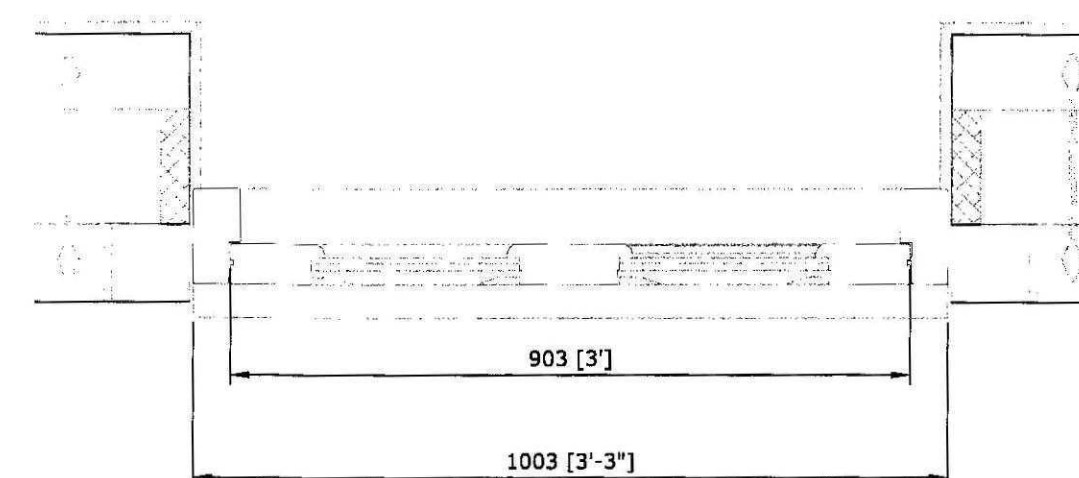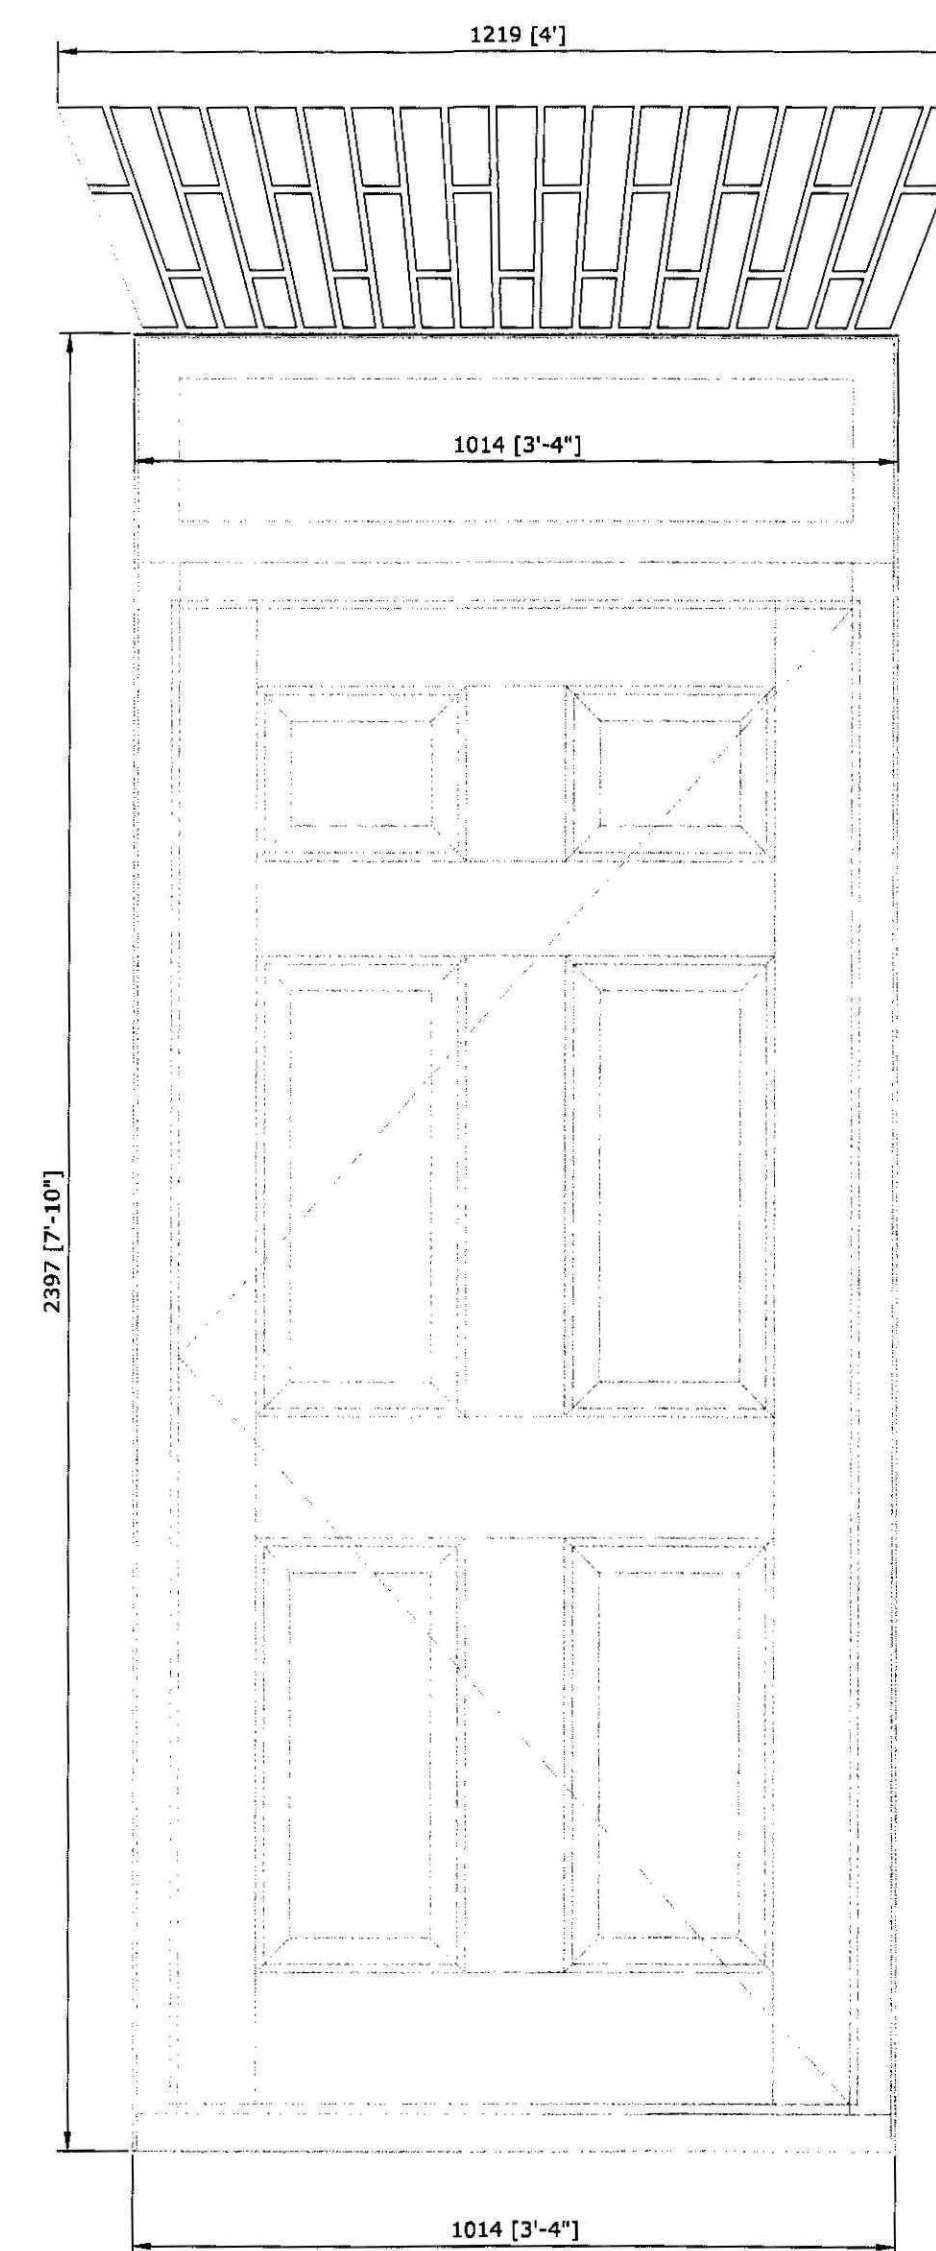

Front Door

Jeld Wen Lancaster Range -
Eversley 1981x914mm in
Dark Light stain finish

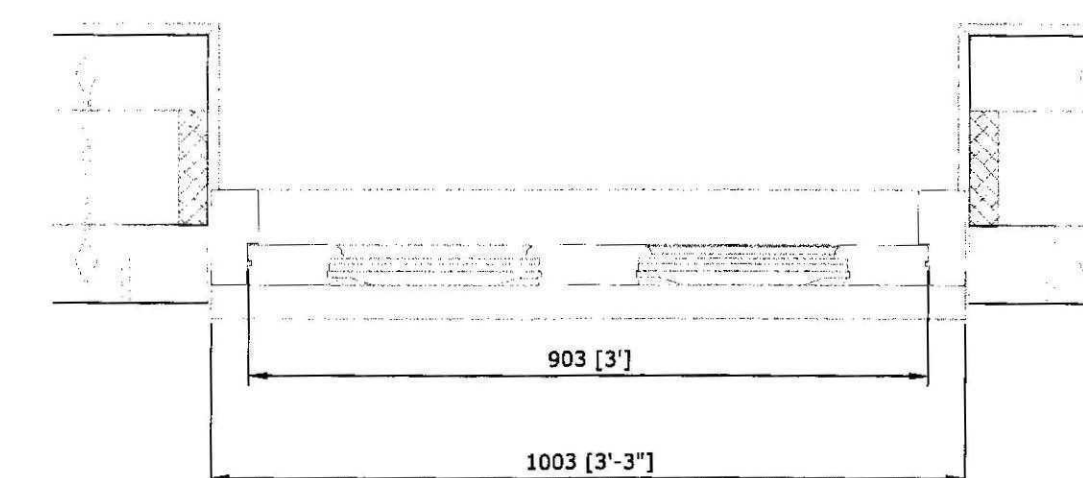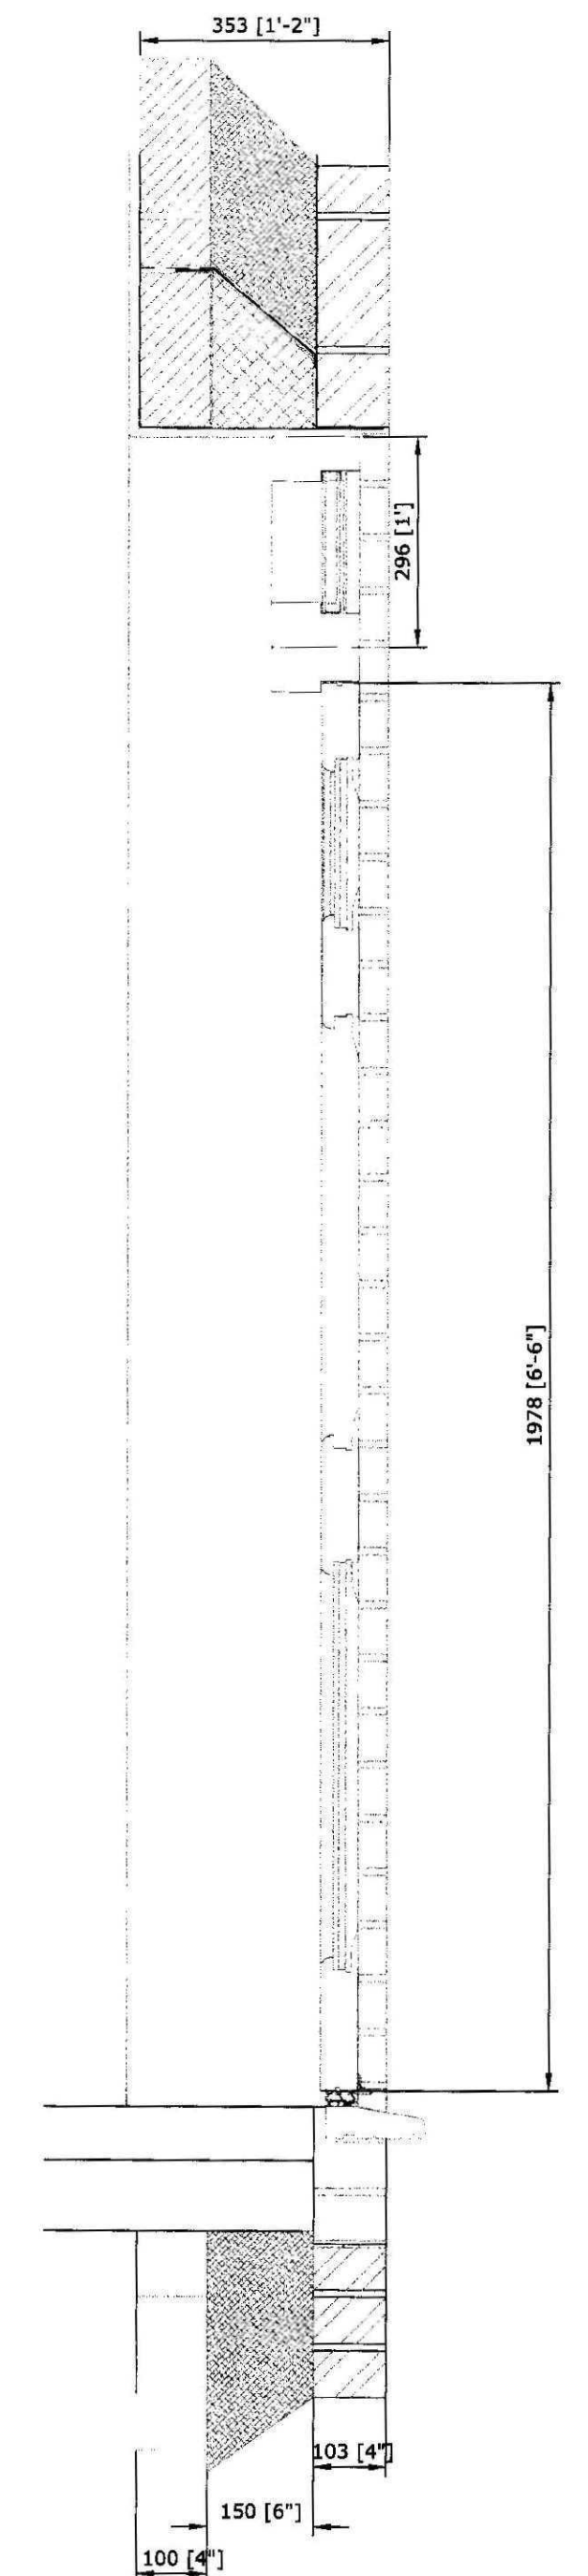

Door Section
Section 1:10 @ A1



Window / Door Openings
Elevations 1:100 @ A1

AMENDED PLAN
Ref. 711

SHDC
Planning & Development
25 NOV 2011
Ref: C168-11

SLR Architectural

SLR Architectural LLP
124 Oxney Road, Eastfield, Peterborough, PE1 5NG
Tel: 01733 500166 / 894016

Ref.		PLANNING CONDITIONS	
Drawn	SLR	Date	12/09/11
Scale	1:50 1:100 1:500 1:1250 @ A1	Proposed New Dwelling	Door Details
Mr & Mrs R. Butler Chainbridge Farm House, Postland Road, Hulls Drove, Crowland, PE6 0LZ		178-10-410	Rev A