



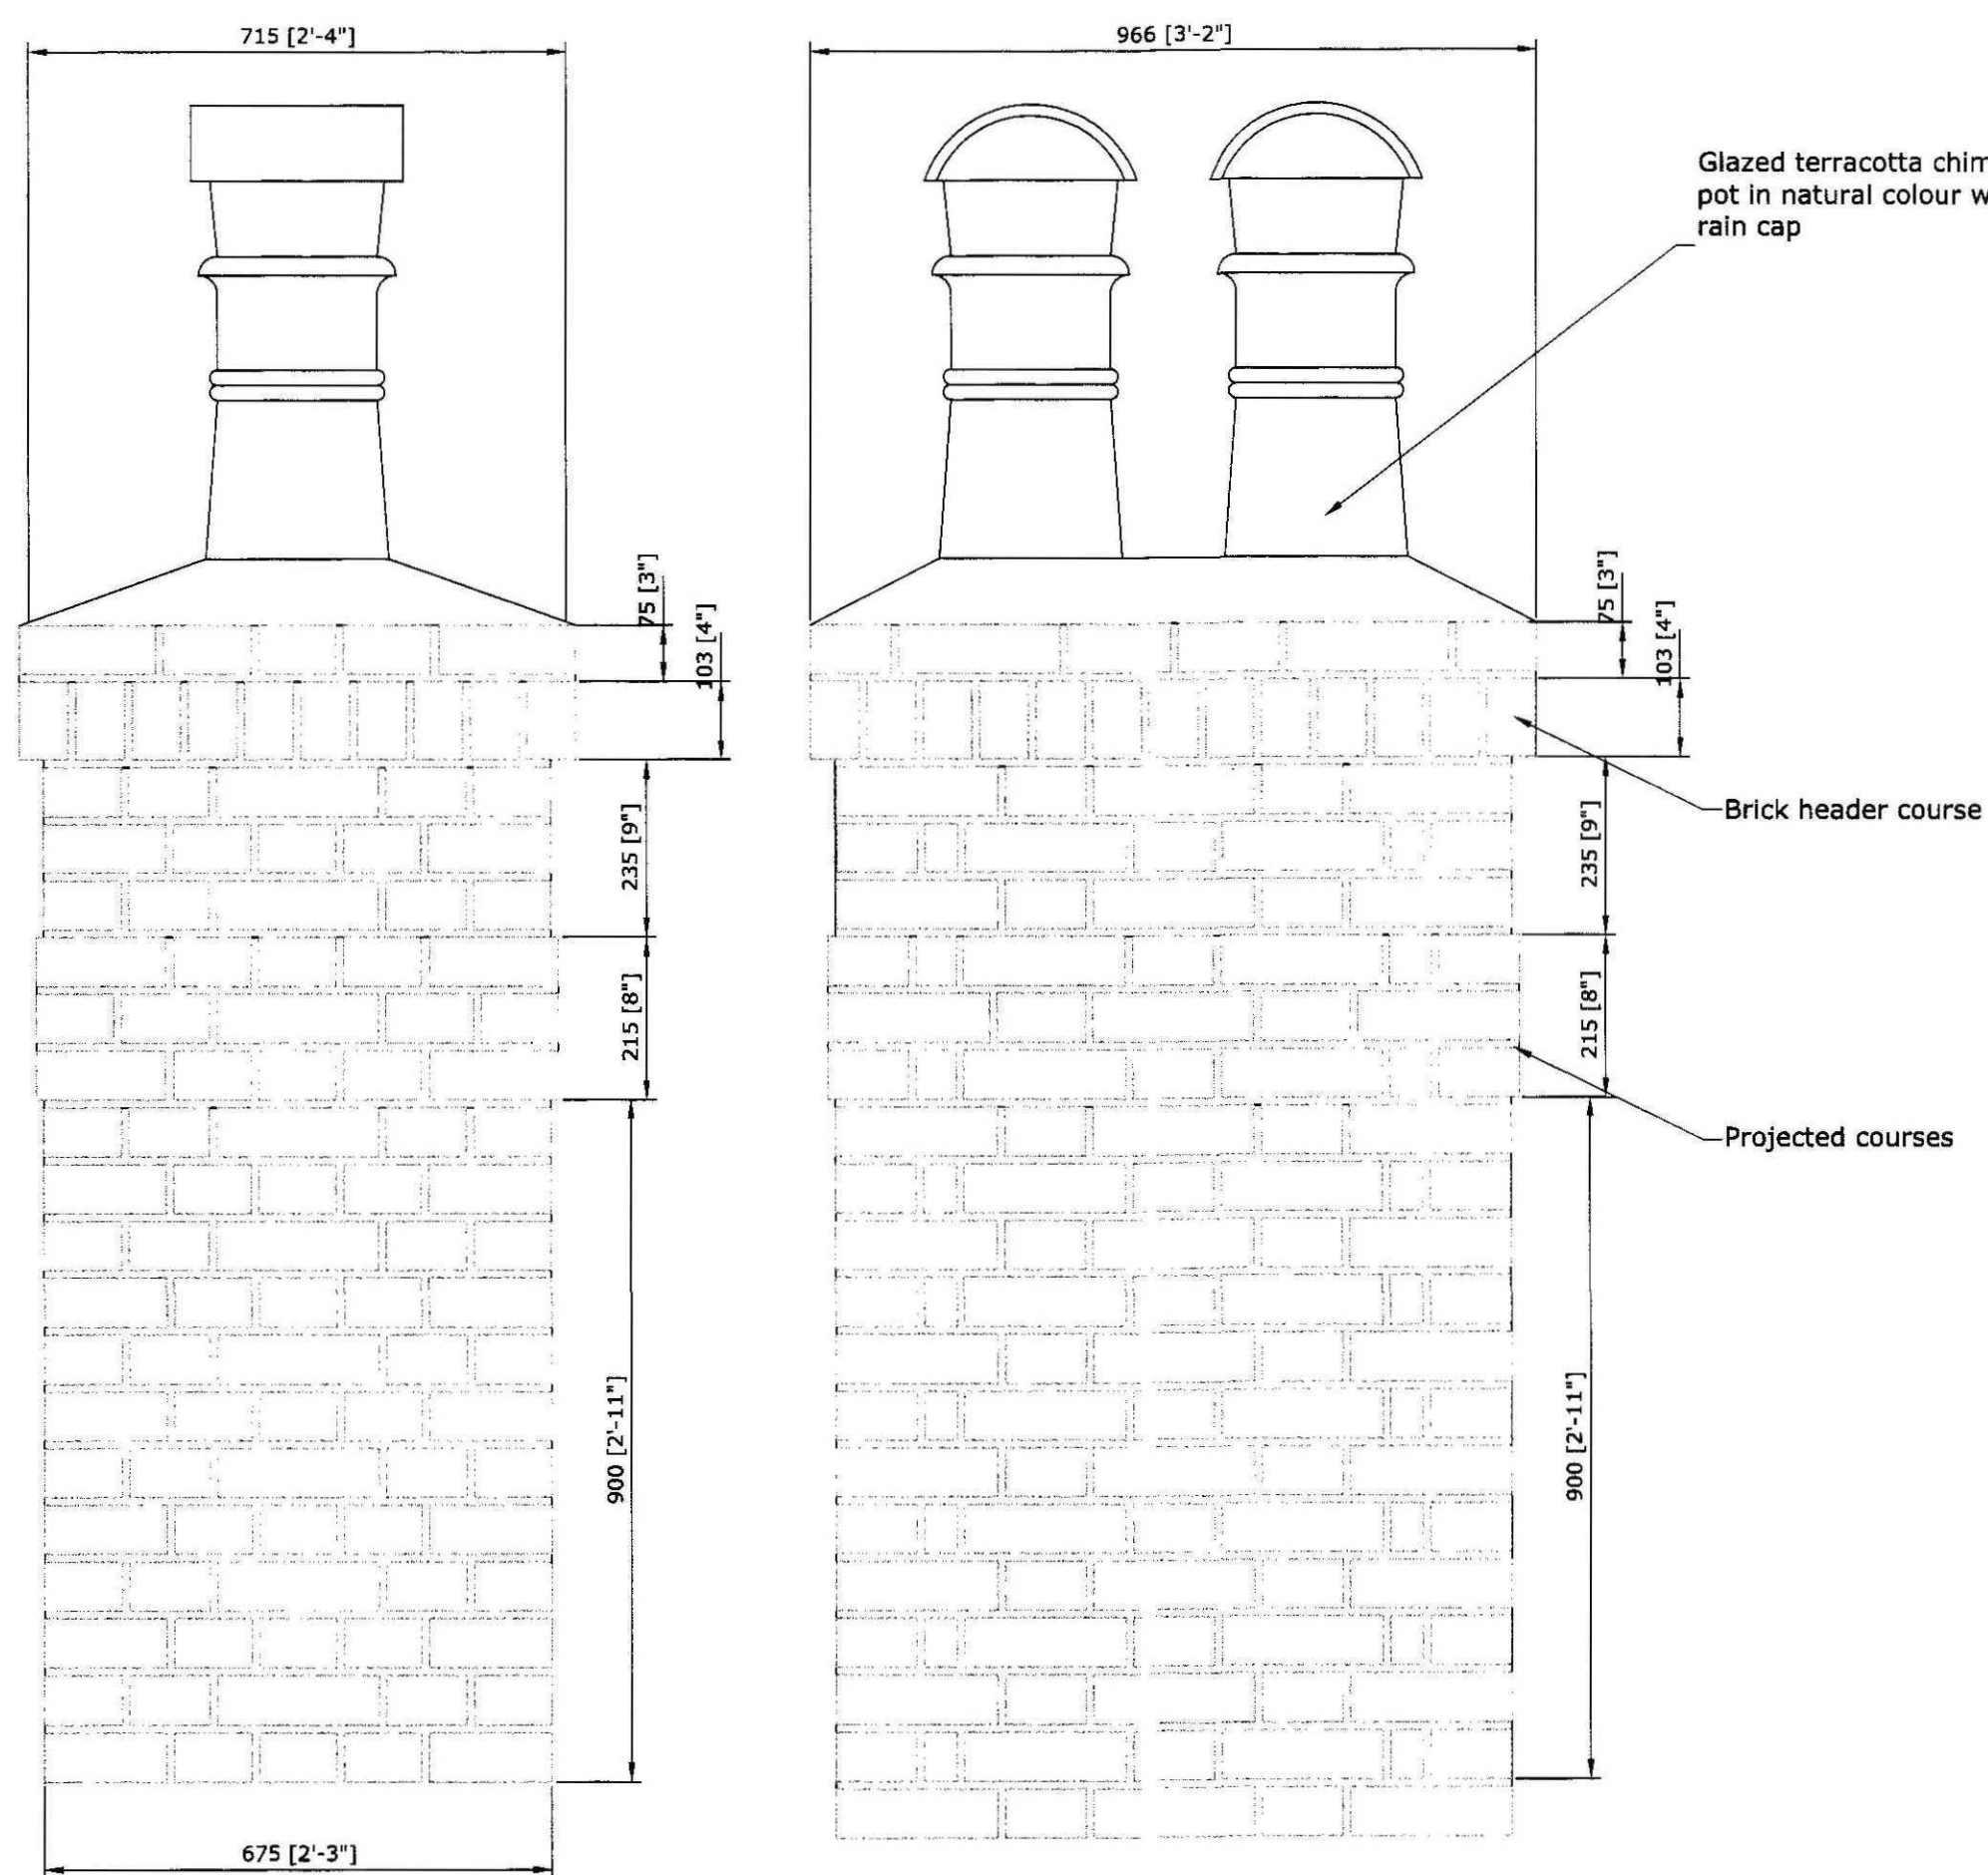

Chimney Stack
Elevations 1:10 @ A1

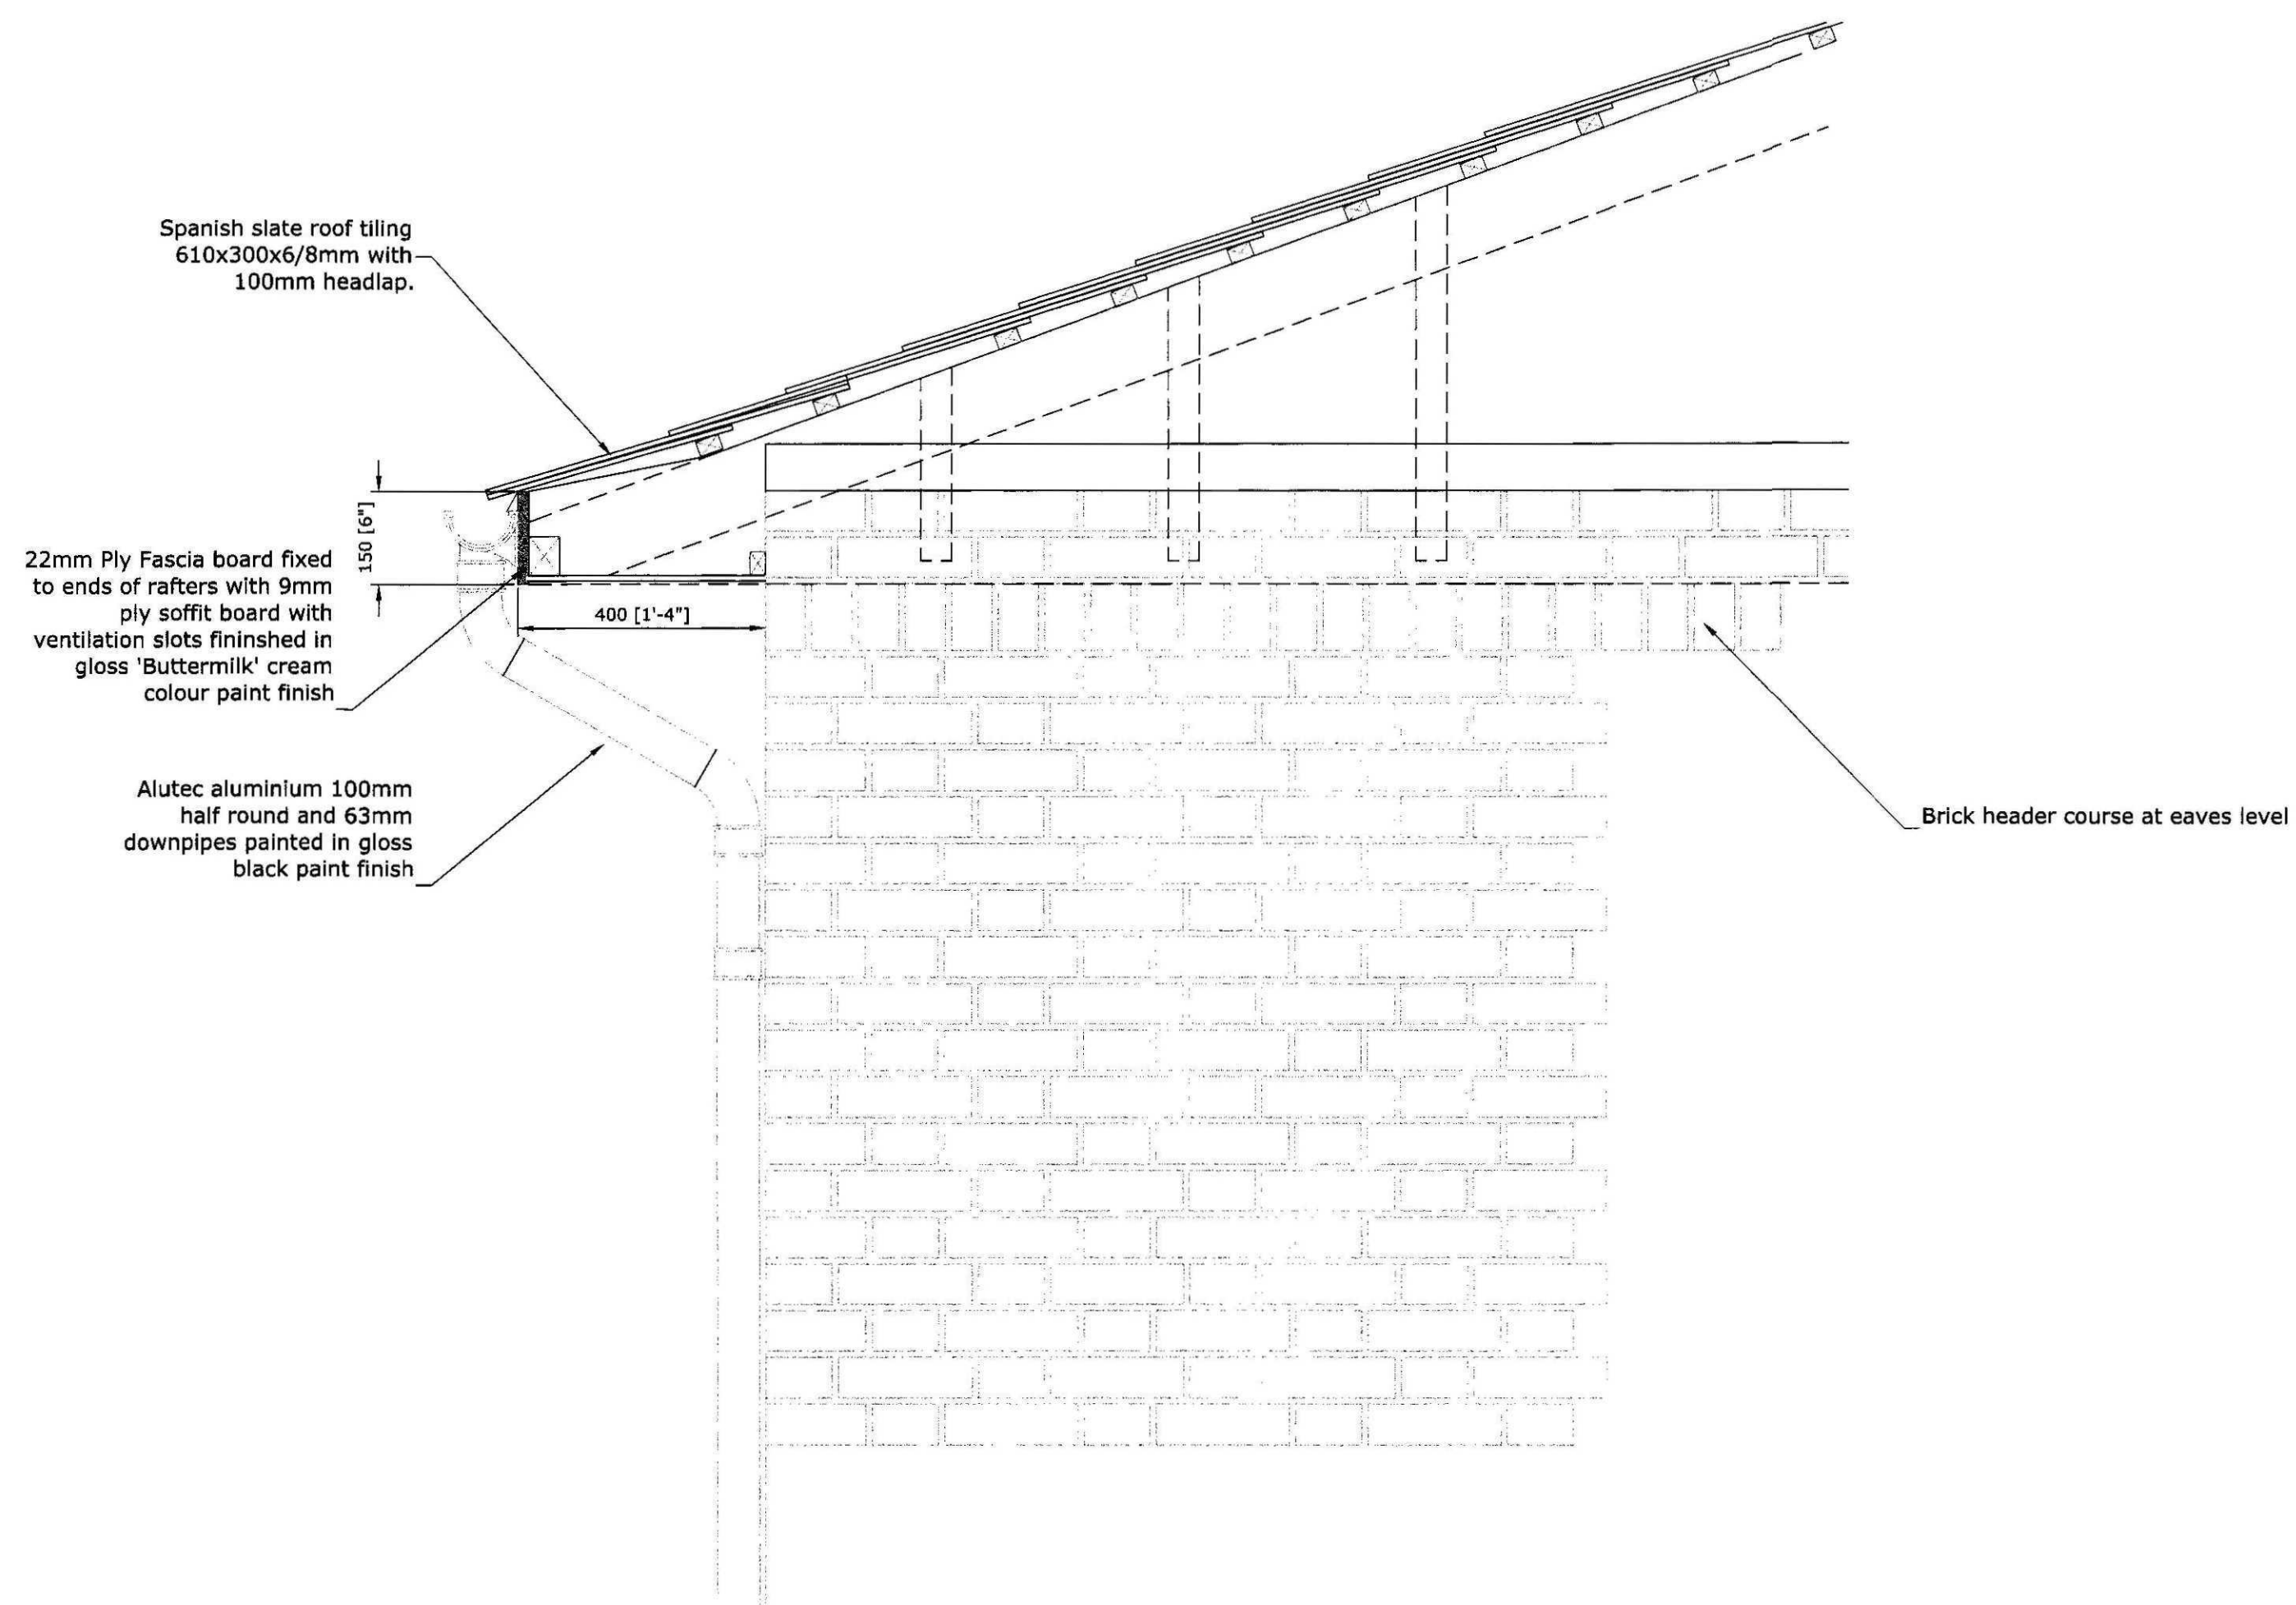

Eaves
Elevation 1:10 @ A1



Elevations 1:100 @ A1

AMENDED PLAN
Ref. A1

SHBC
Planning & Development
25 NOV 2011
Ref: 0163-11

SLR Architectural

SLR Architectural LLP
124 Cherry Road, Eastfield, Peterborough, PE1 5NG
Tel: 01733 300186 / 894016

PLANNING CONDITIONS			
Drawn	SR	Date	12/09/11
Scale	1:5 1:10 1:50 @ A1		
Mr & Mrs R. Butler Chainbridge Farm House, Postland Road, Hulls Grove, Crowland, PE6 0LZ		Proposed New Dwelling Chimney / Eaves Details	
178 - 10 - 420		Rev	A