



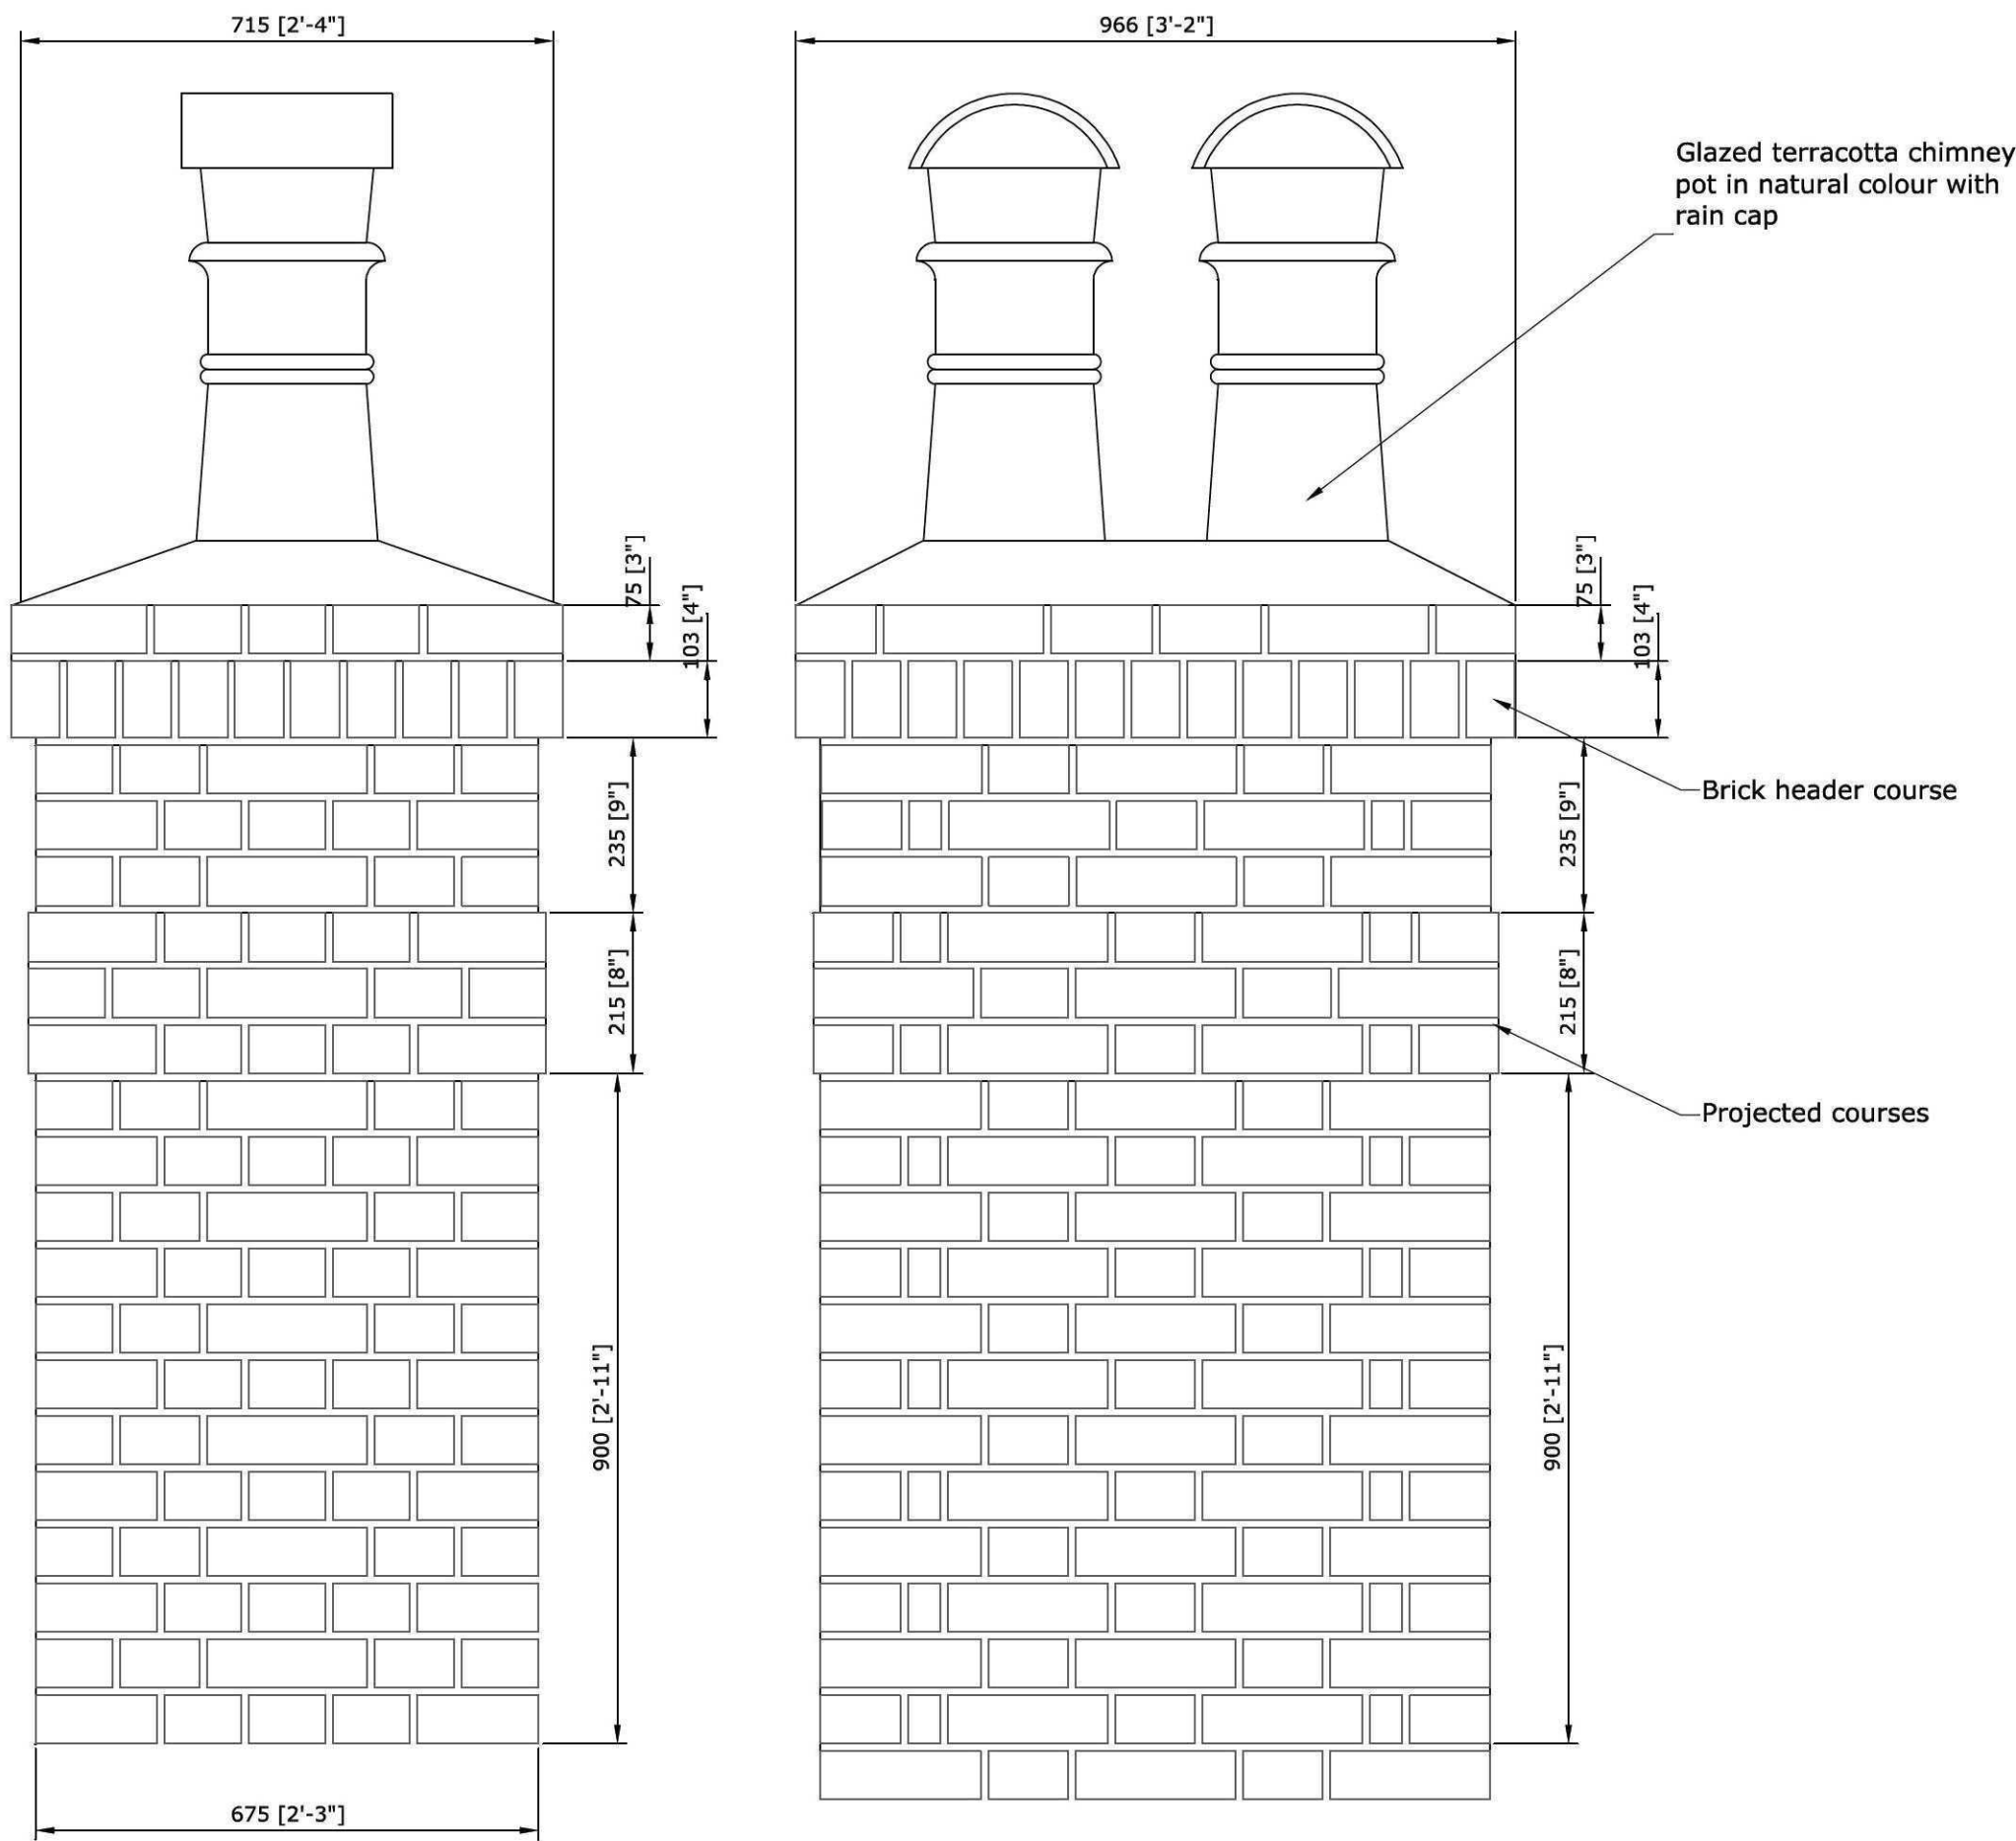

Chimney Stack
Elevations 1:10 @ A1

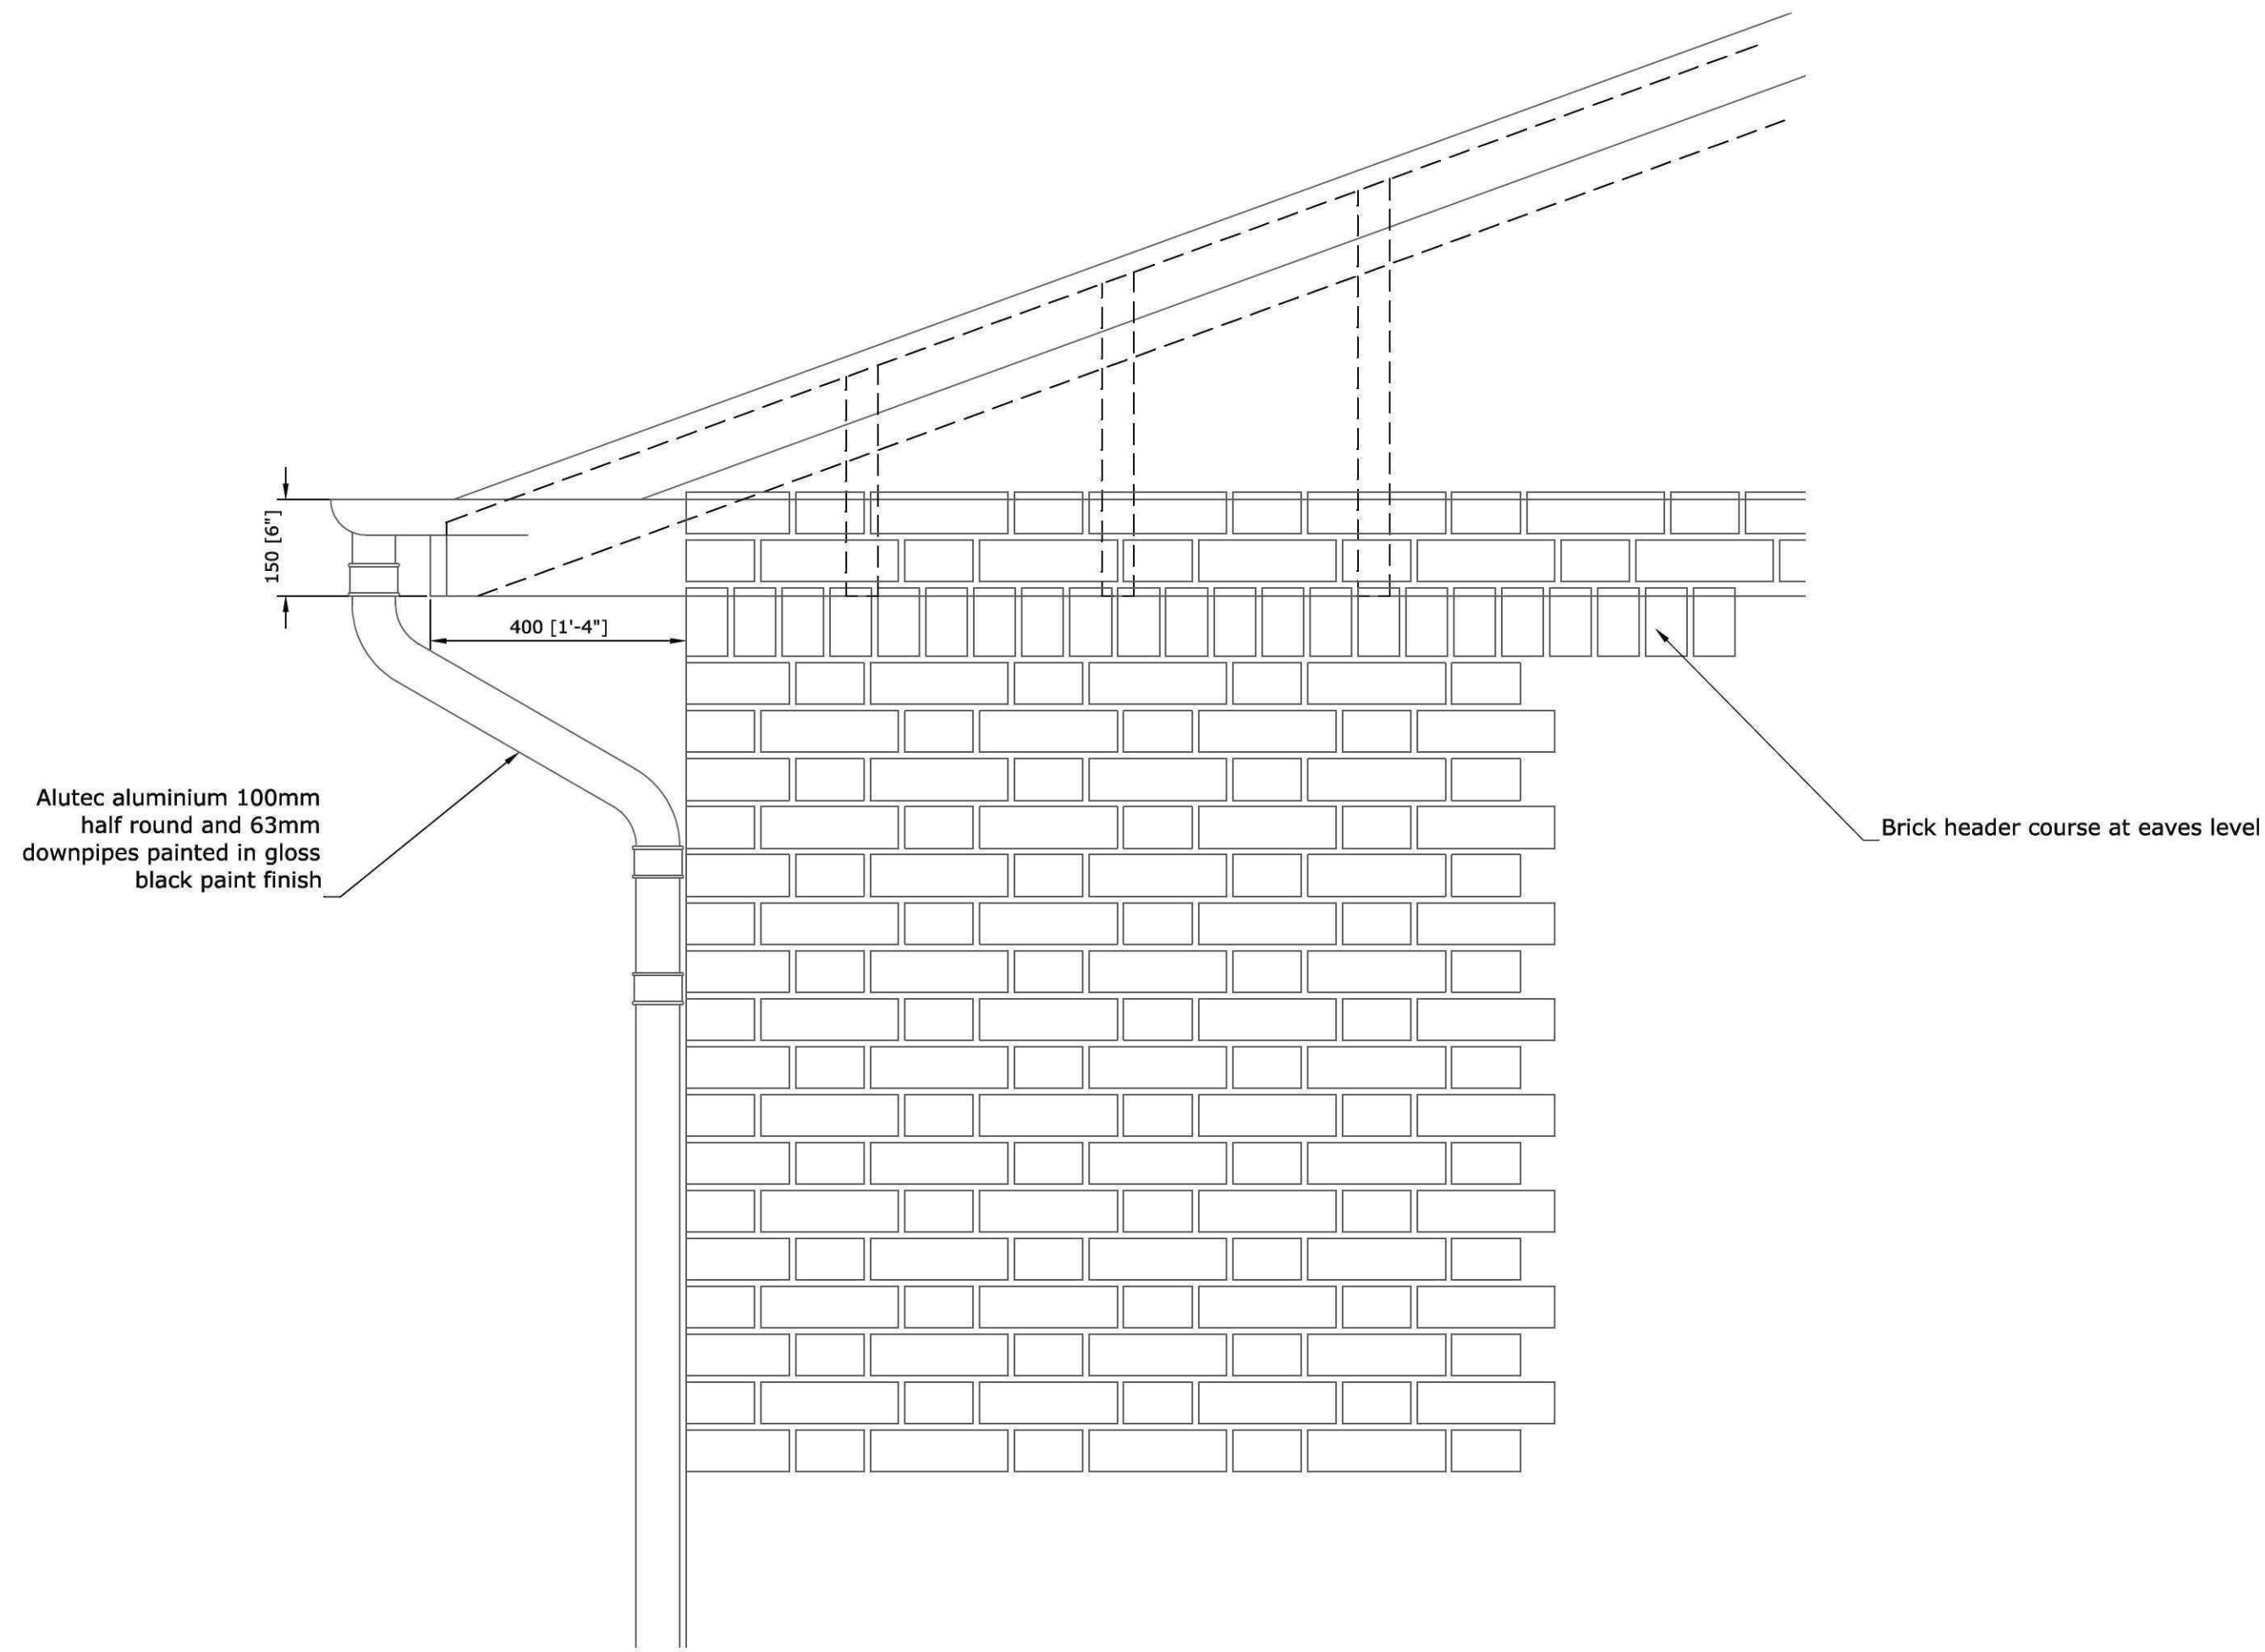

Eaves
Elevation 1:10 @ A1



Window / Door Openings
Elevations 1:100 @ A1

SLR Architectural

SLR Architectural LLP
124 Oxney Road, Eastfield, Peterborough. PE1 5NG
Tel:- 01733 300166 / 894016

Ref			PLANNING CONDITIONS	
Drawn	SLR	Date	12/09/11	Scales 1:5 1:10 1:50 @ A1
Mr & Mrs R. Butler Chainbridge Farm House, Postland Road, Hulls Drove, Crowland, PE6 0LZ.			Proposed New Dwelling Chimney / Eaves Details	
			178 -10 - 420	Rev