



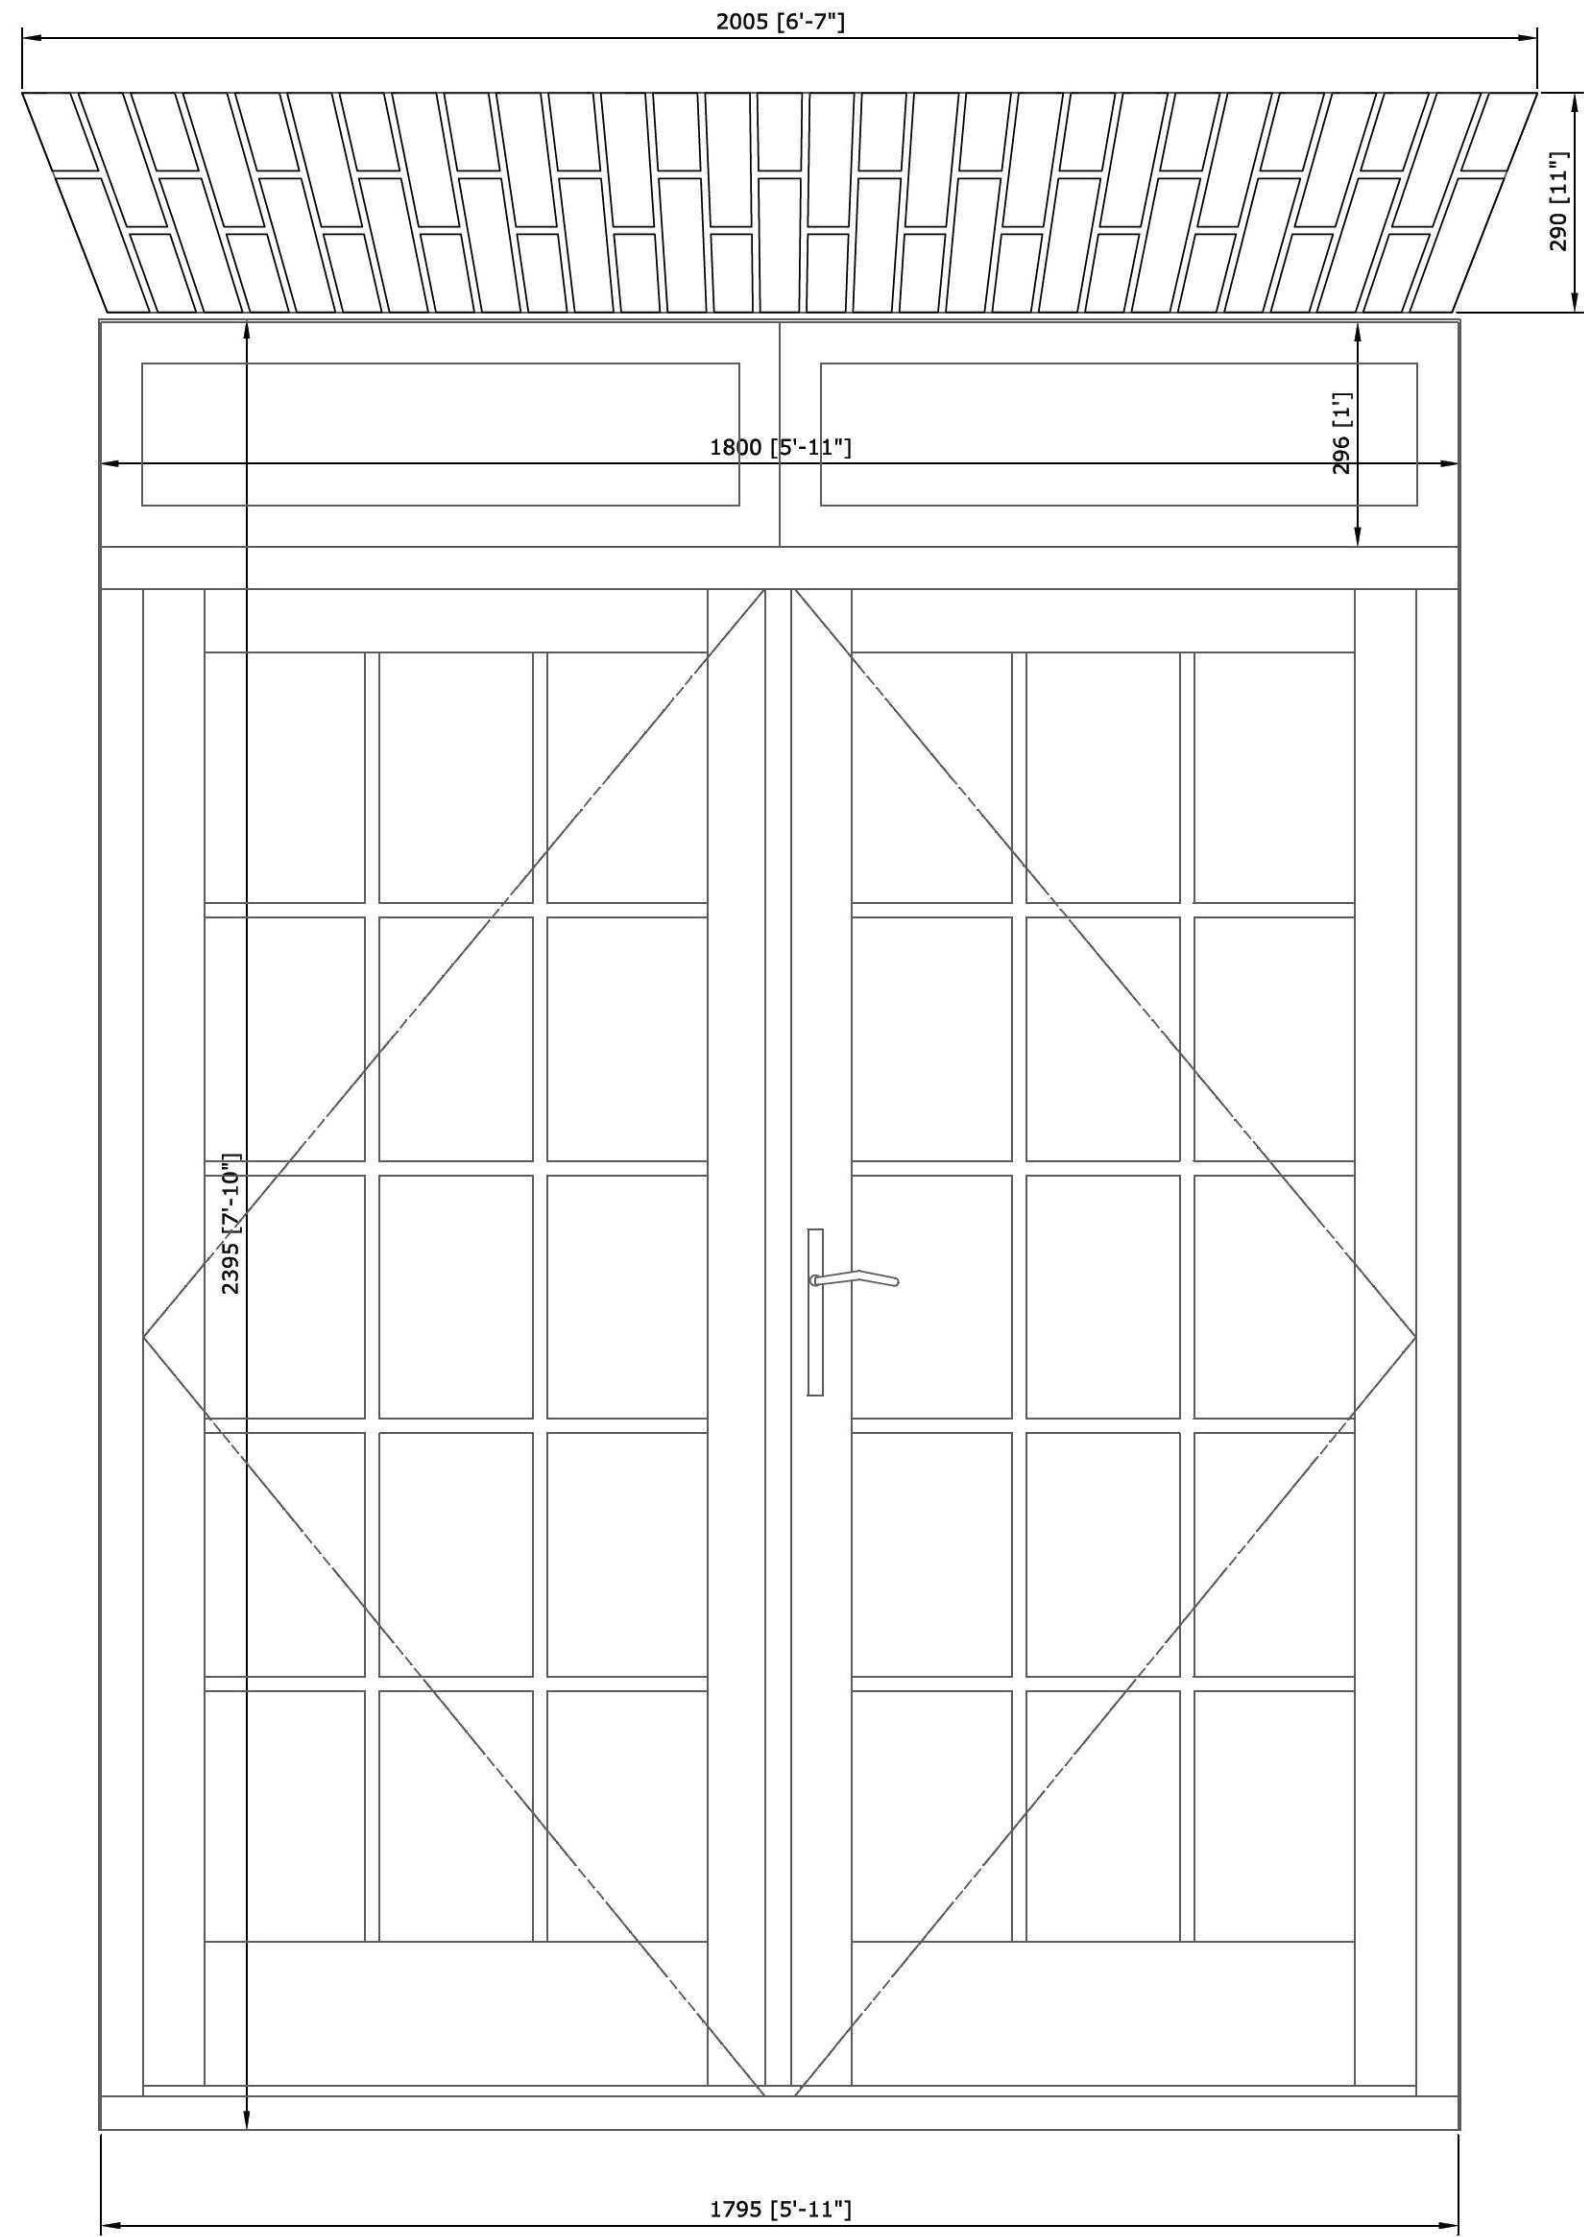


Patio Doors

Jeld Wen Clifton Double
Door Range - PATT SC
PP18XSC 2100x1800mm in
High build White paint finish

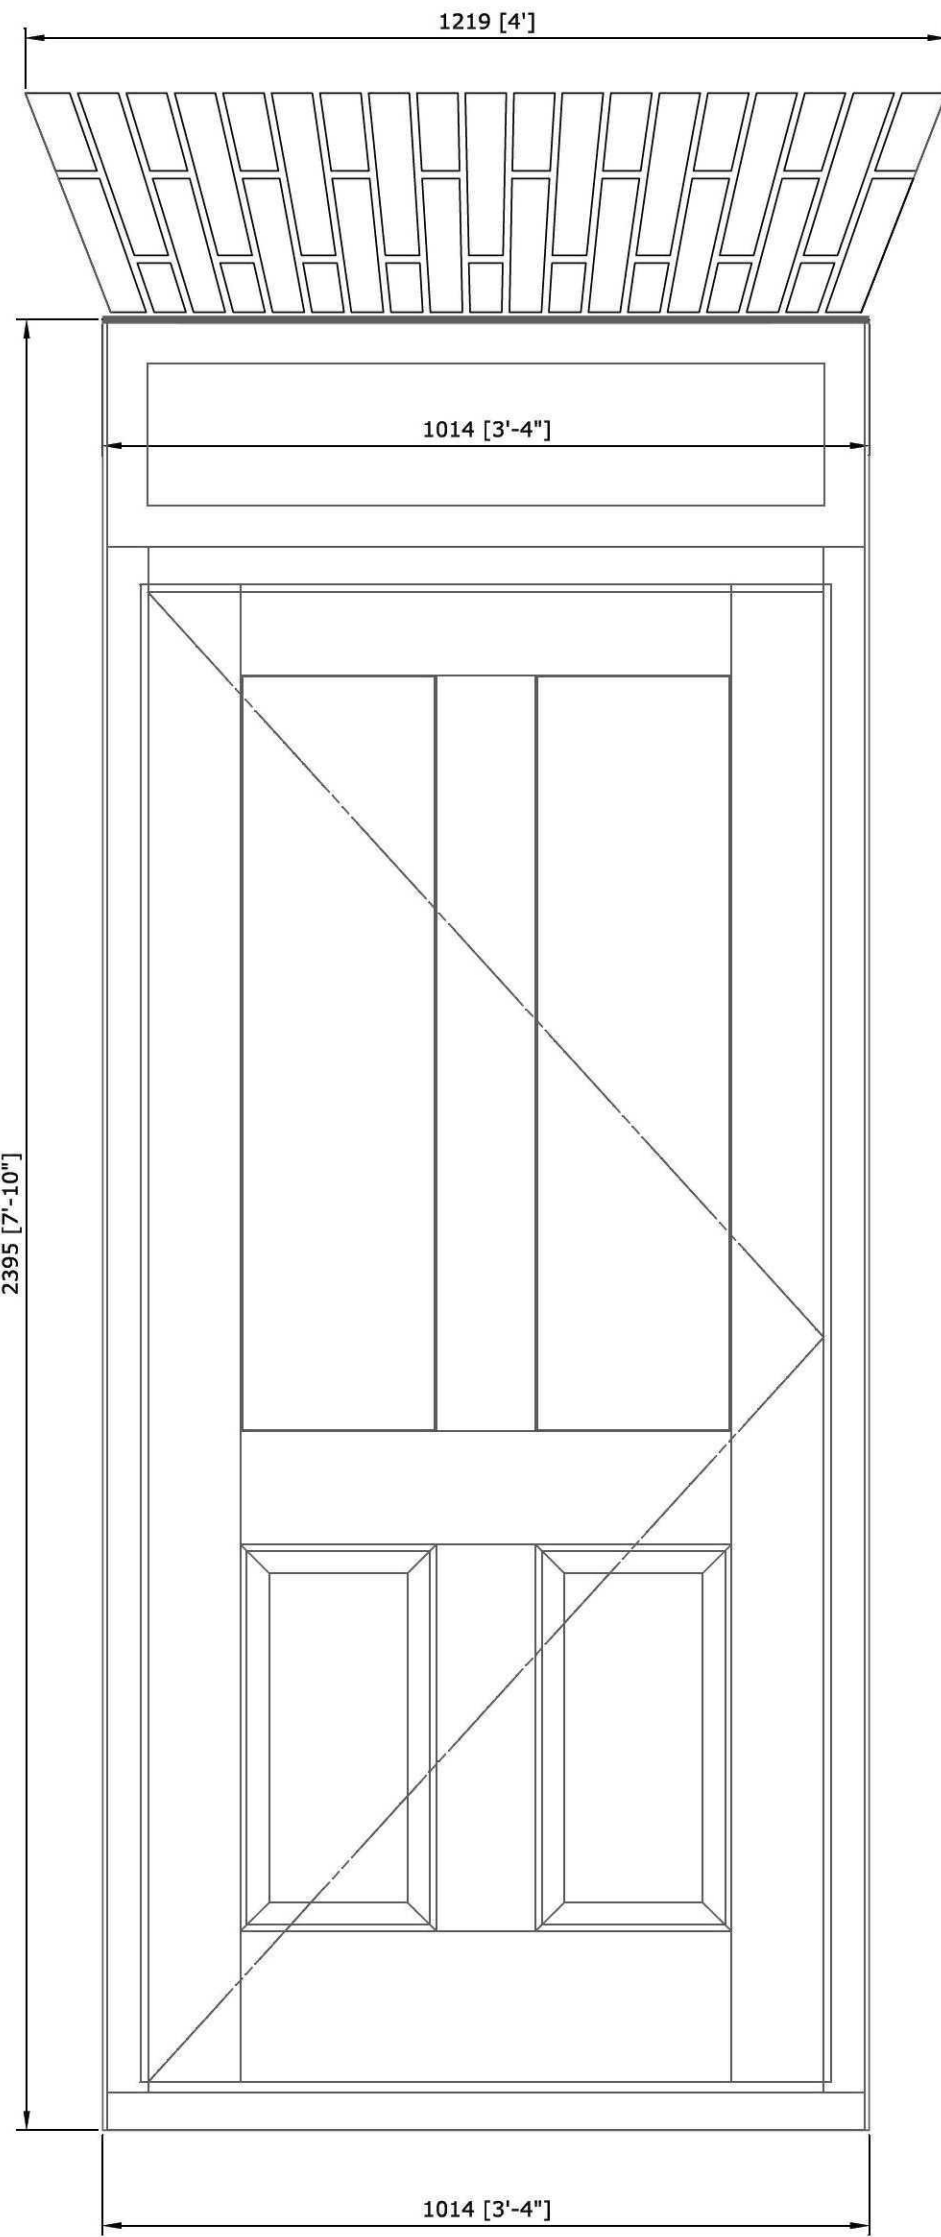

Back Door

Jeld Wen Lancaster Range -
Thornbury 1981x914mm in
High build White paint finish

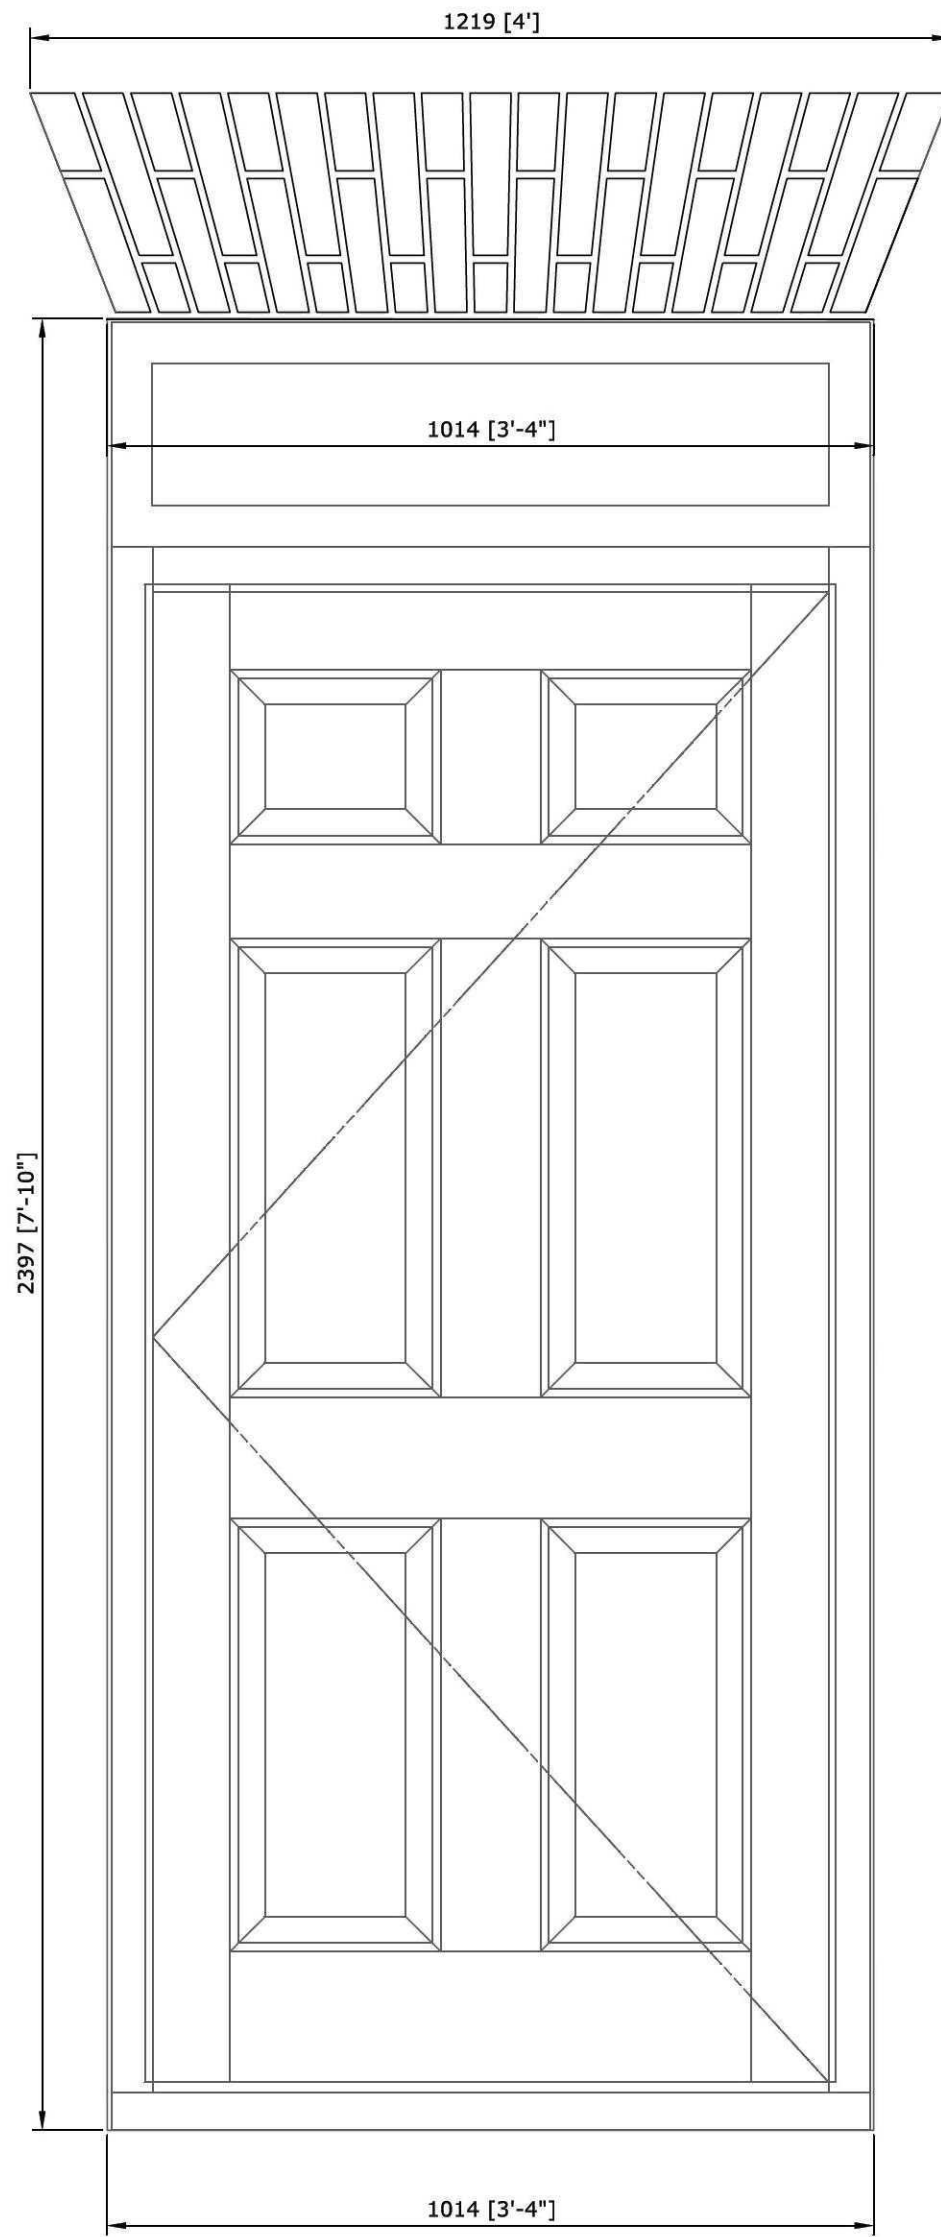


Front Door

Jeld Wen Lancaster Range -
Eversley 1981x914mm in
High build White paint finish


Door Openings

Elevations 1:10 @ A1

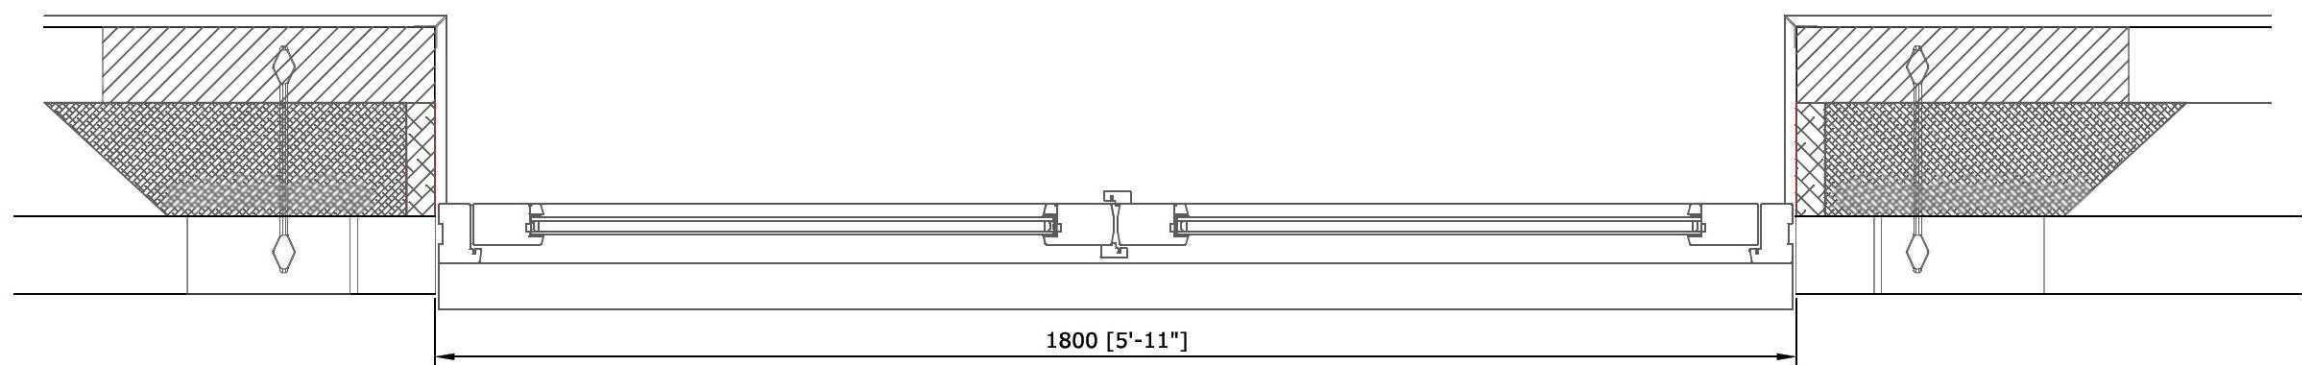

Door Section

Section 1:10 @ A1

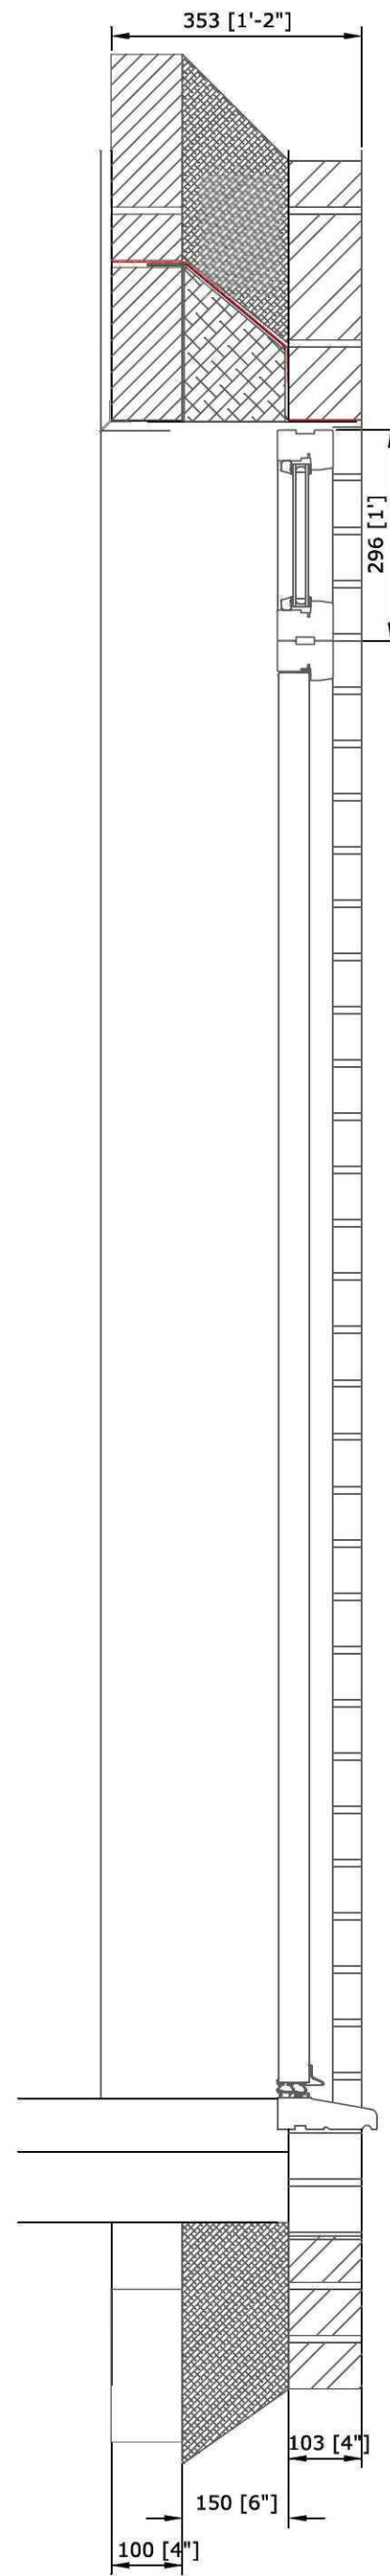

Door Section

Section 1:10 @ A1



Window / Door Openings

Elevations 1:100 @ A1

SLR Architectural

SLR Architectural LLP
124 Oxney Road, Eastfield, Peterborough. PE1 5NG
Tel:- 01733 300166 / 894016

Ref		PLANNING CONDITIONS	
Drawn	SLR	Date	12/09/11
		Scales	1:50 1:100 1:500 1:1250 @ A1
Mr & Mrs R. Butler Chainbridge Farm House, Postland Road, Hulls Drove, Crowland, PE6 0LZ.		Proposed New Dwelling Door Details	
		178 - 10 - 410	
		Rev	